




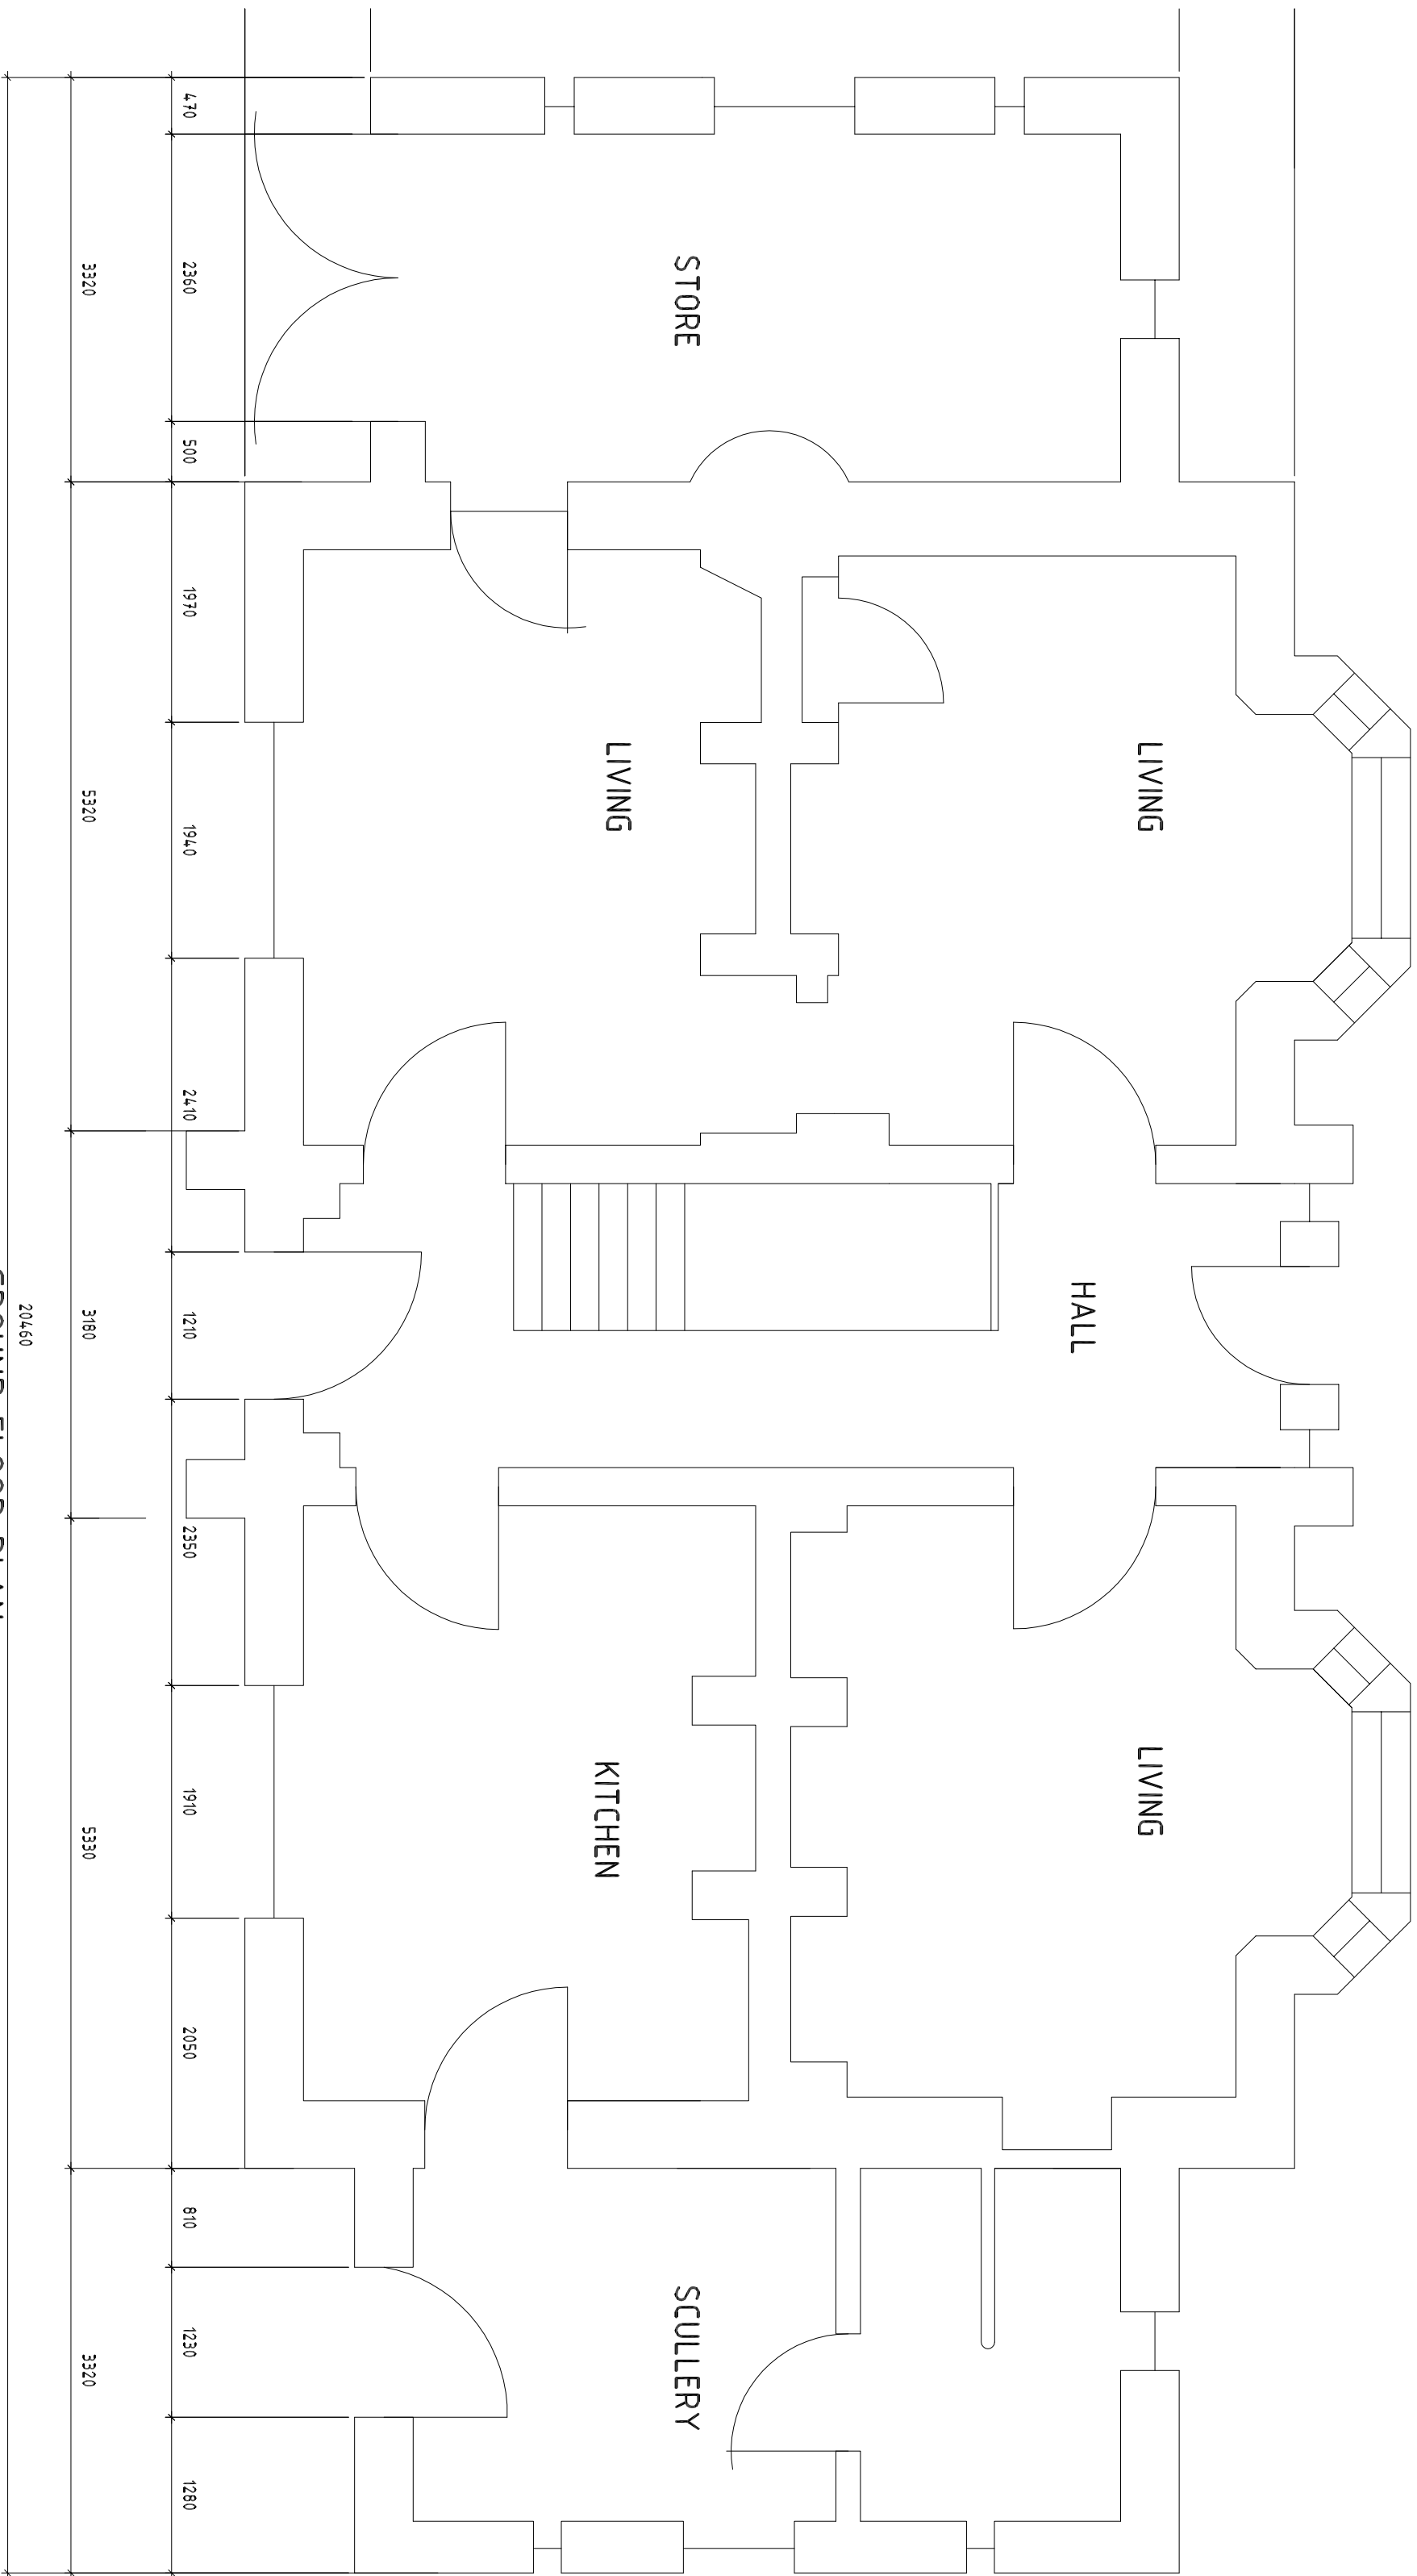


GROUND FLOOR PLAN

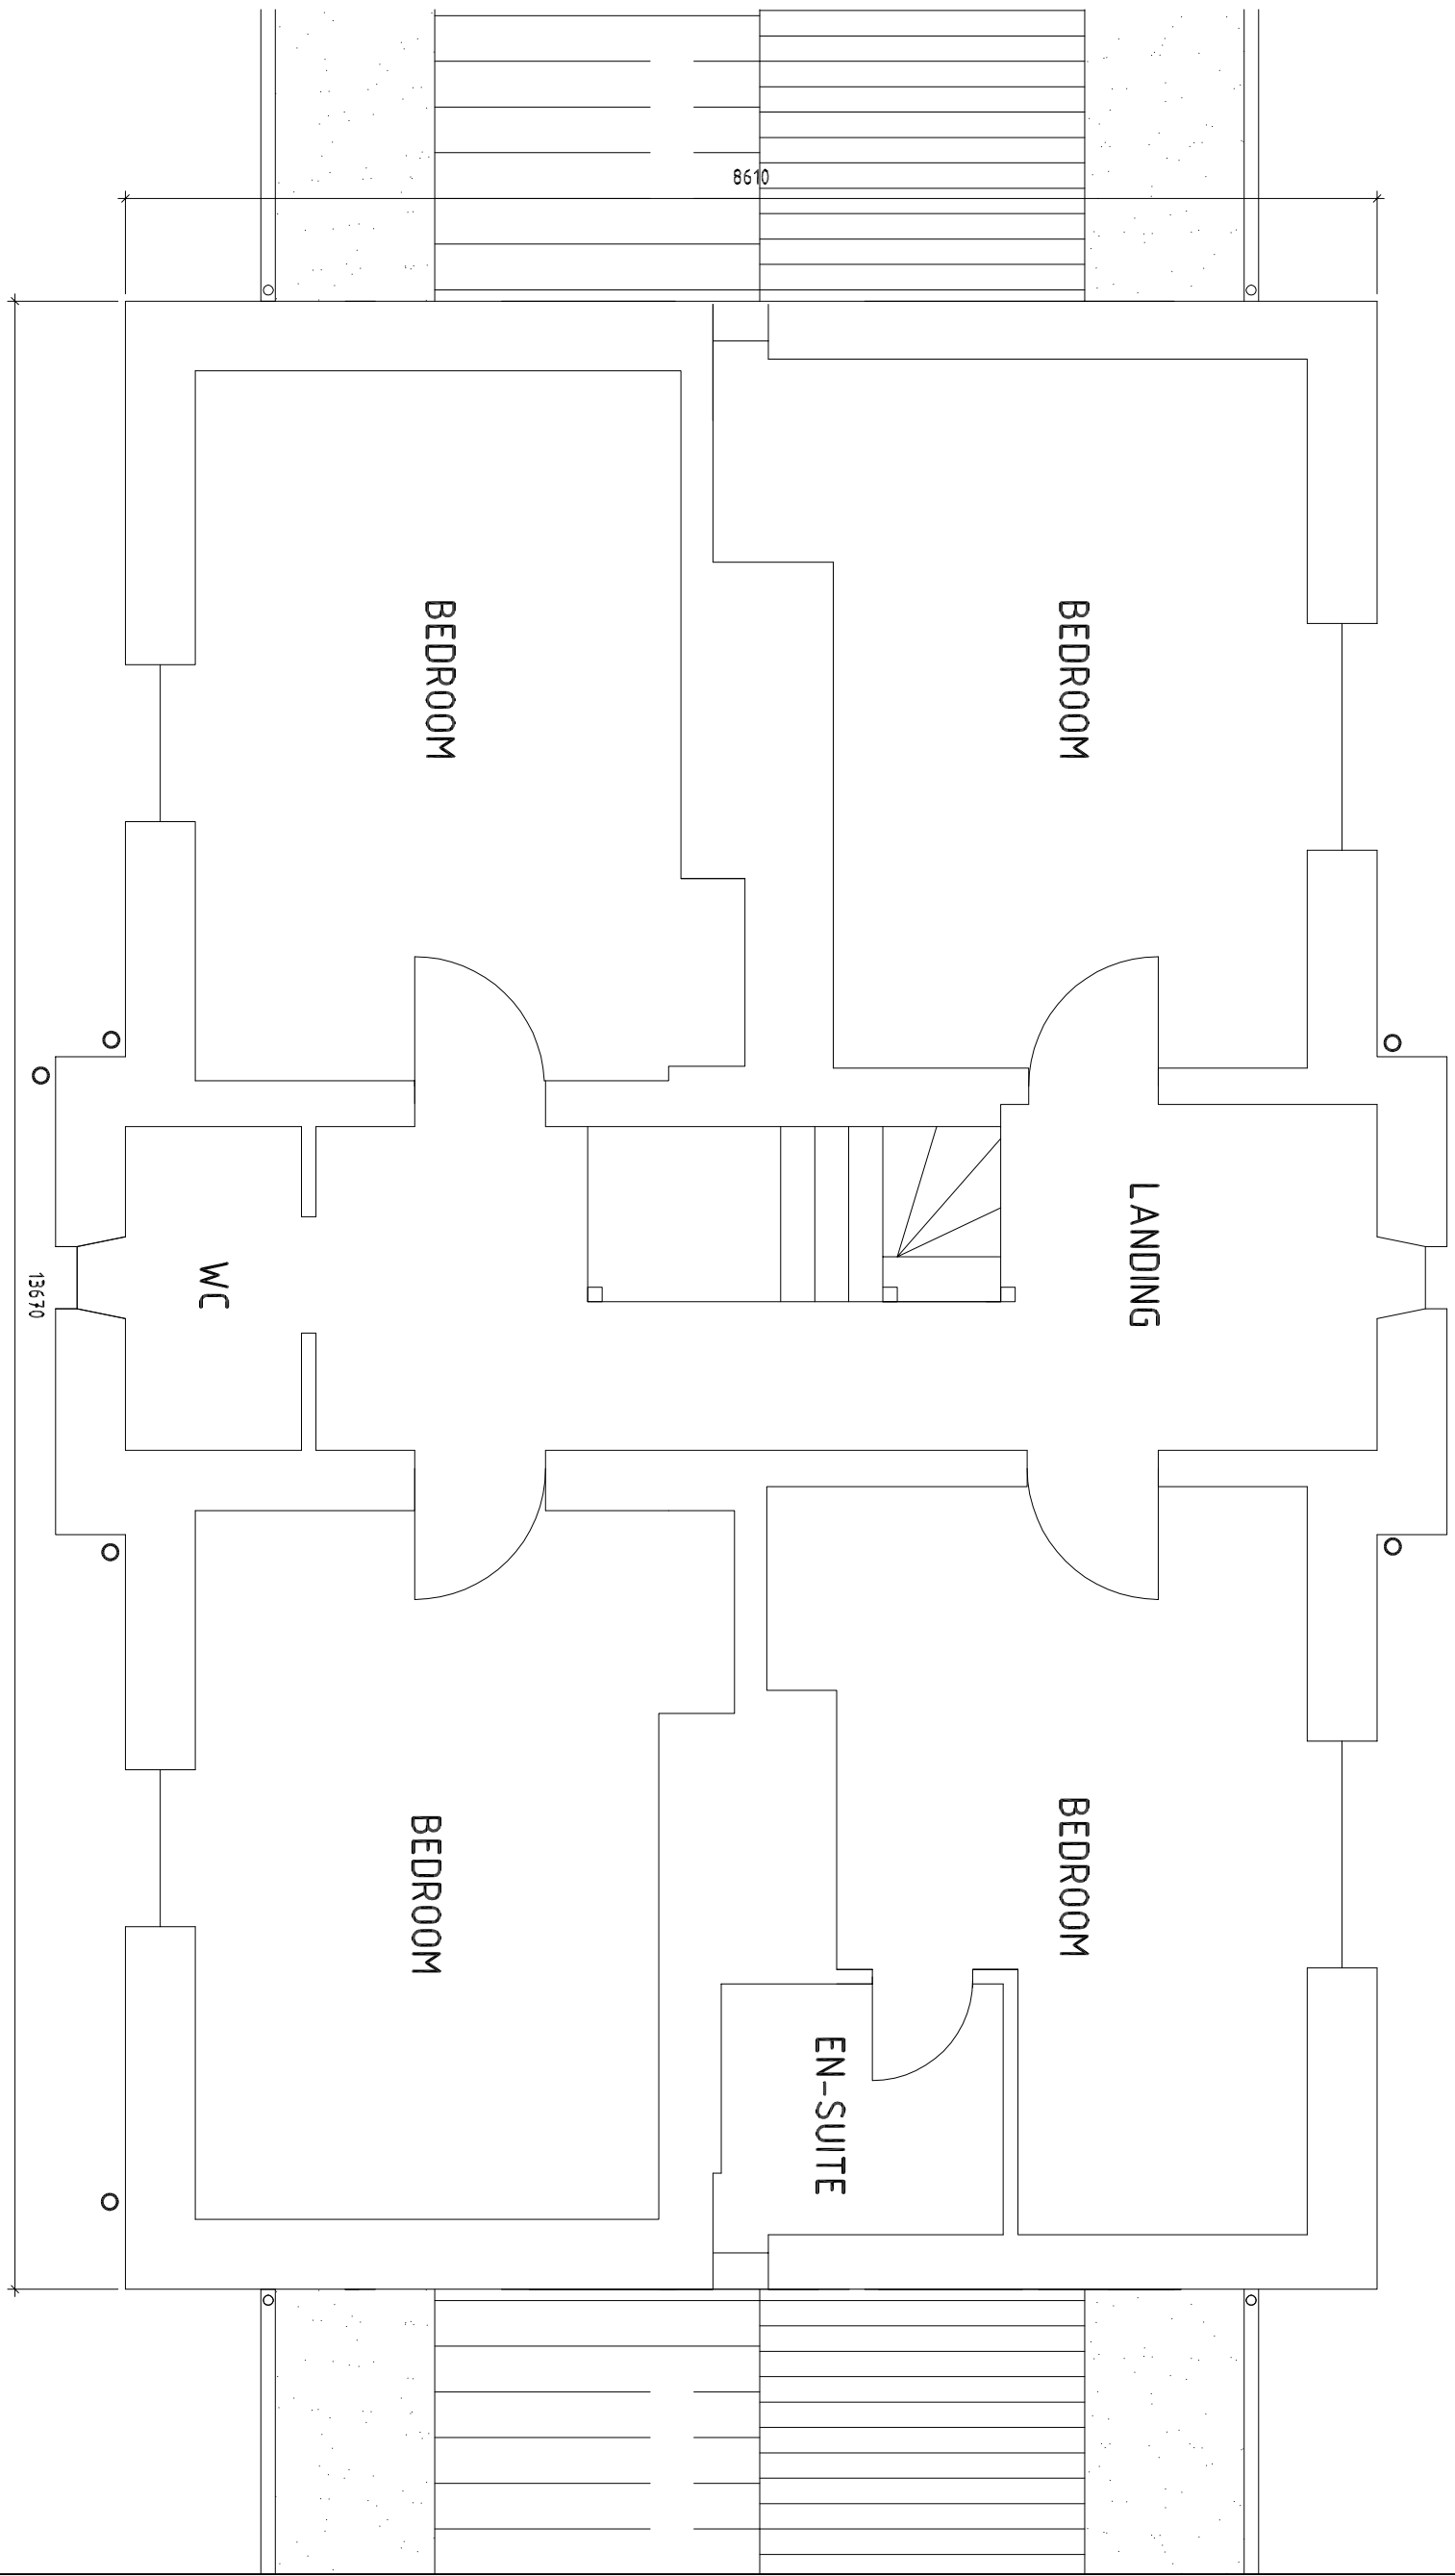


FIRST FLOOR PLAN

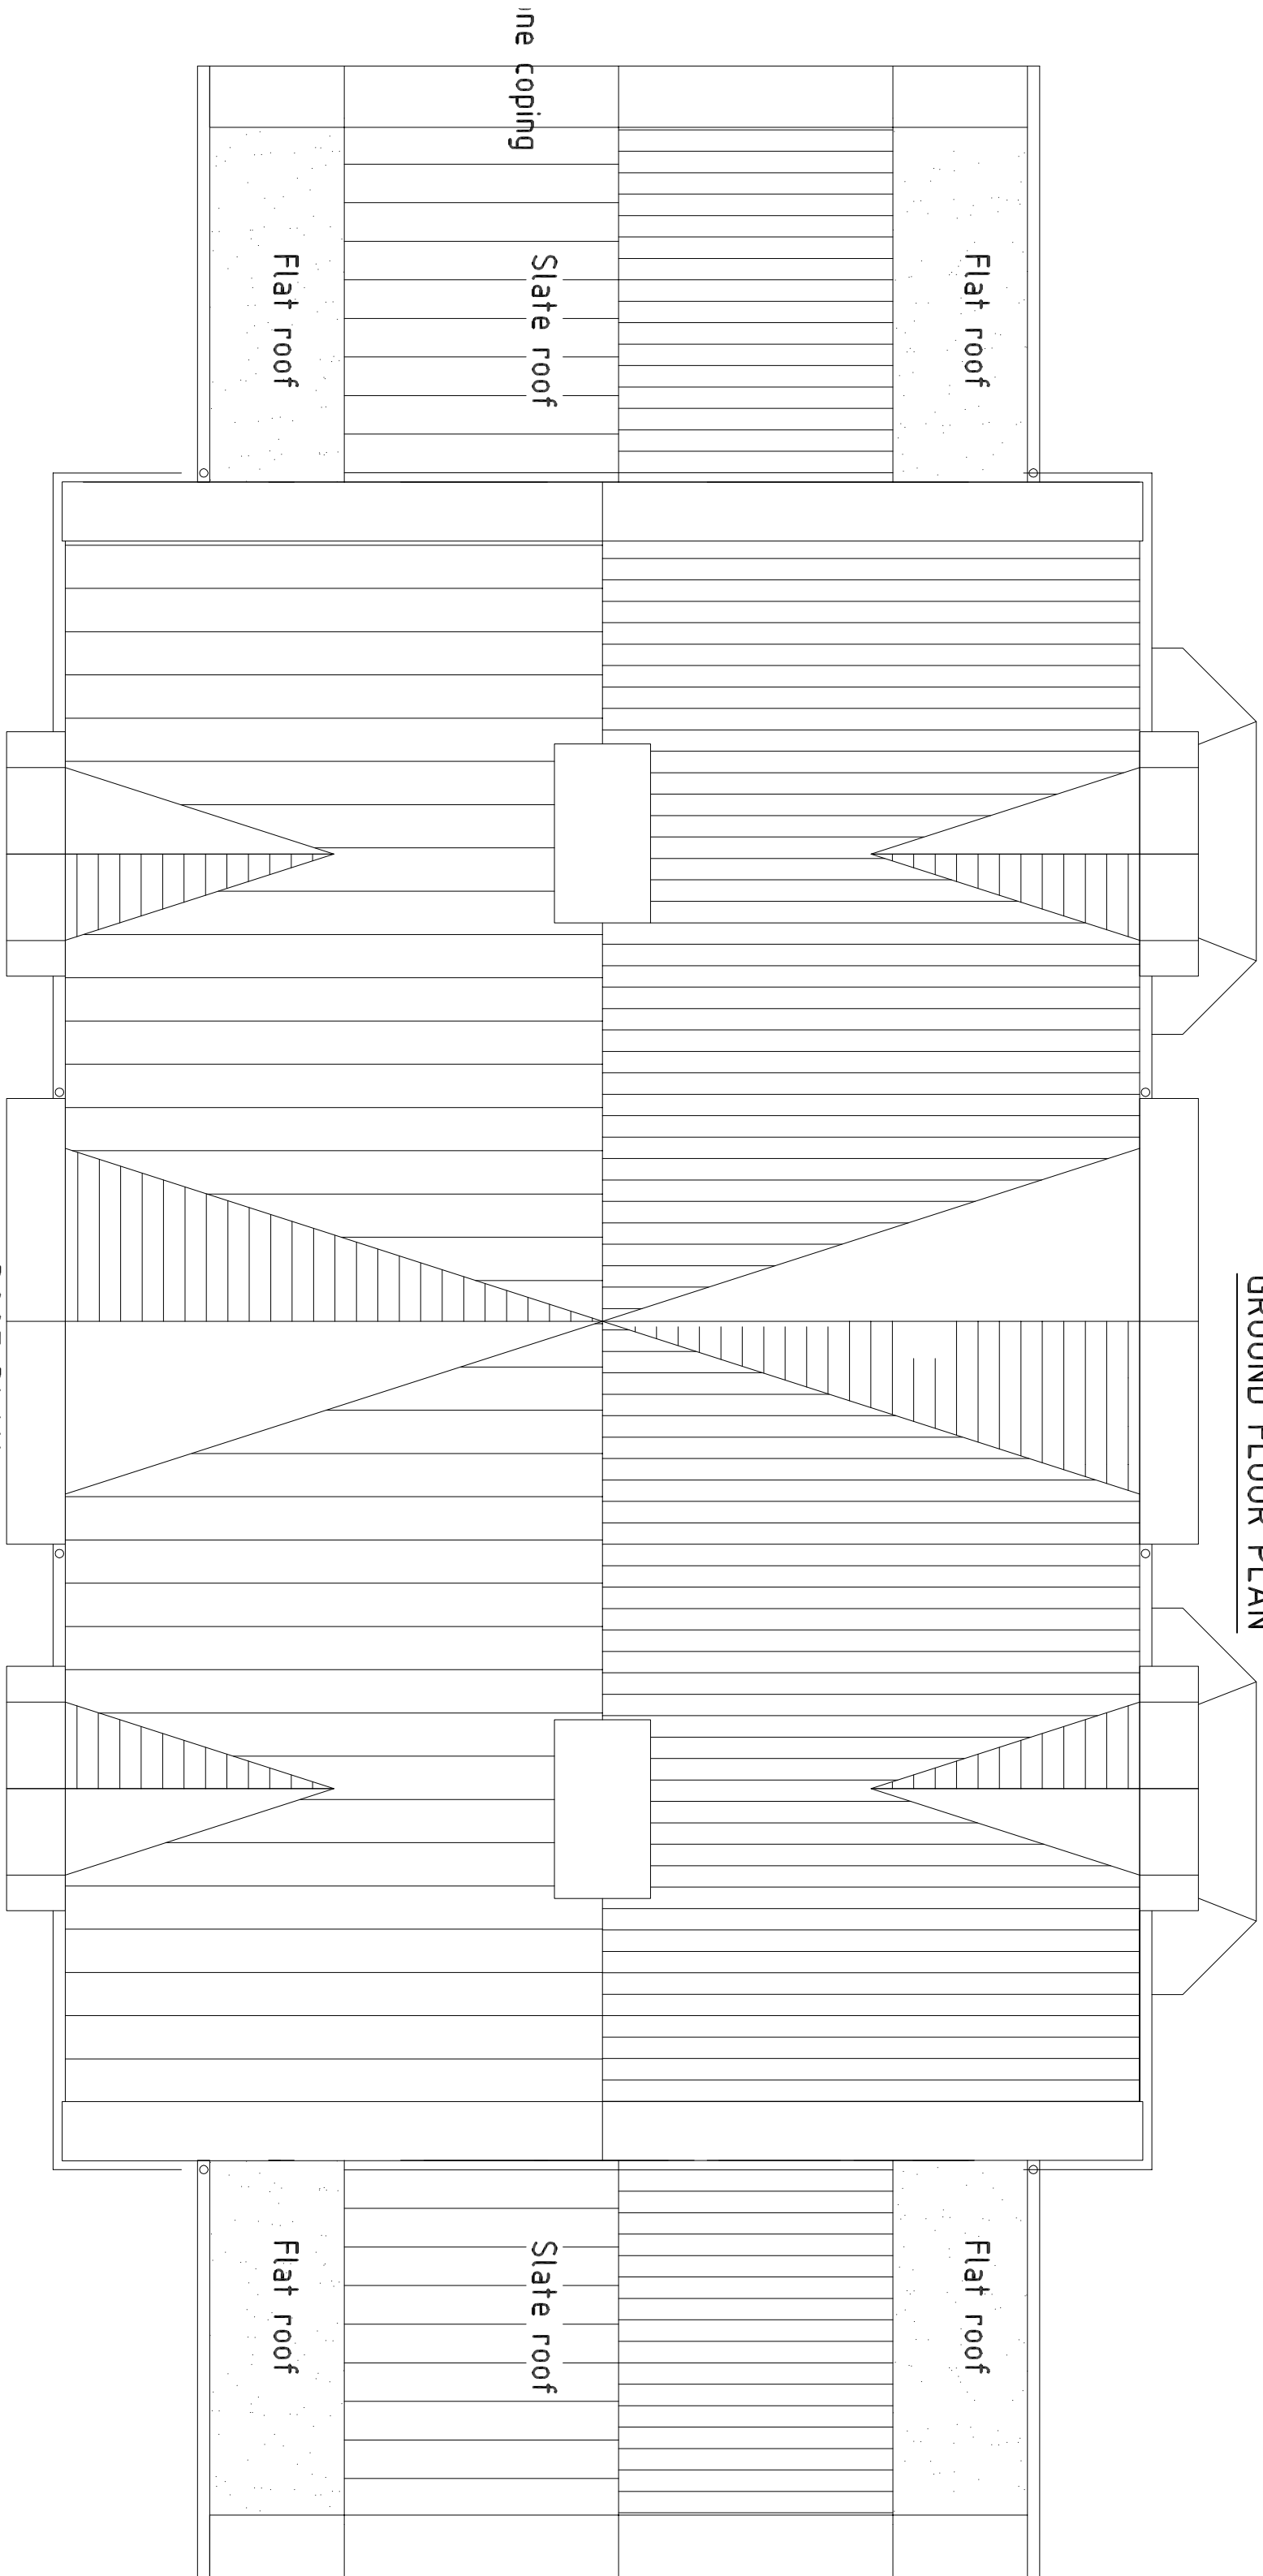


ROOF PLAN

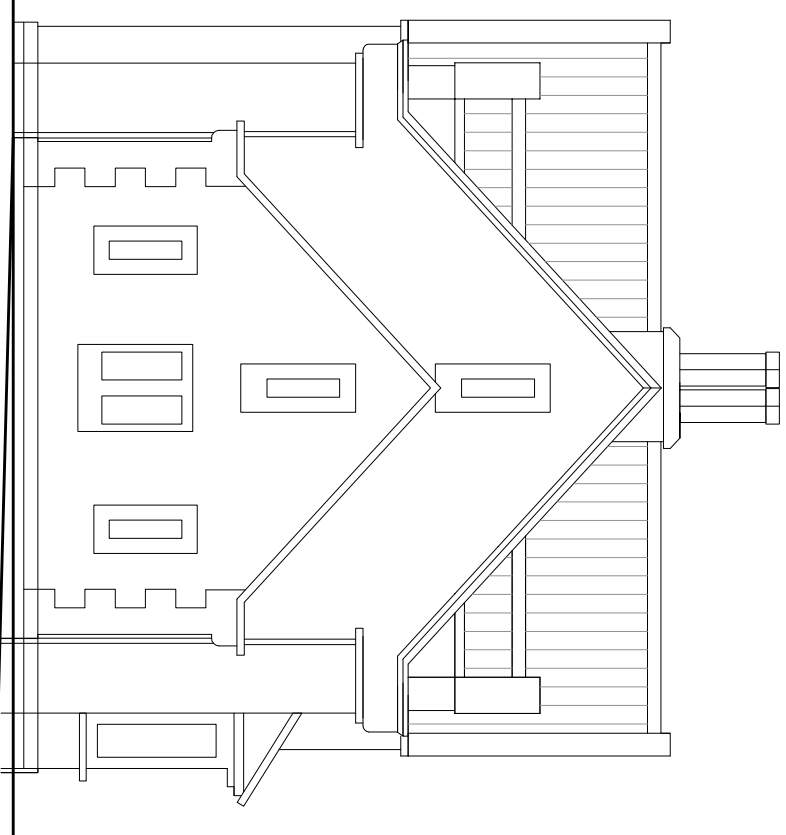


WEST ELEVATION

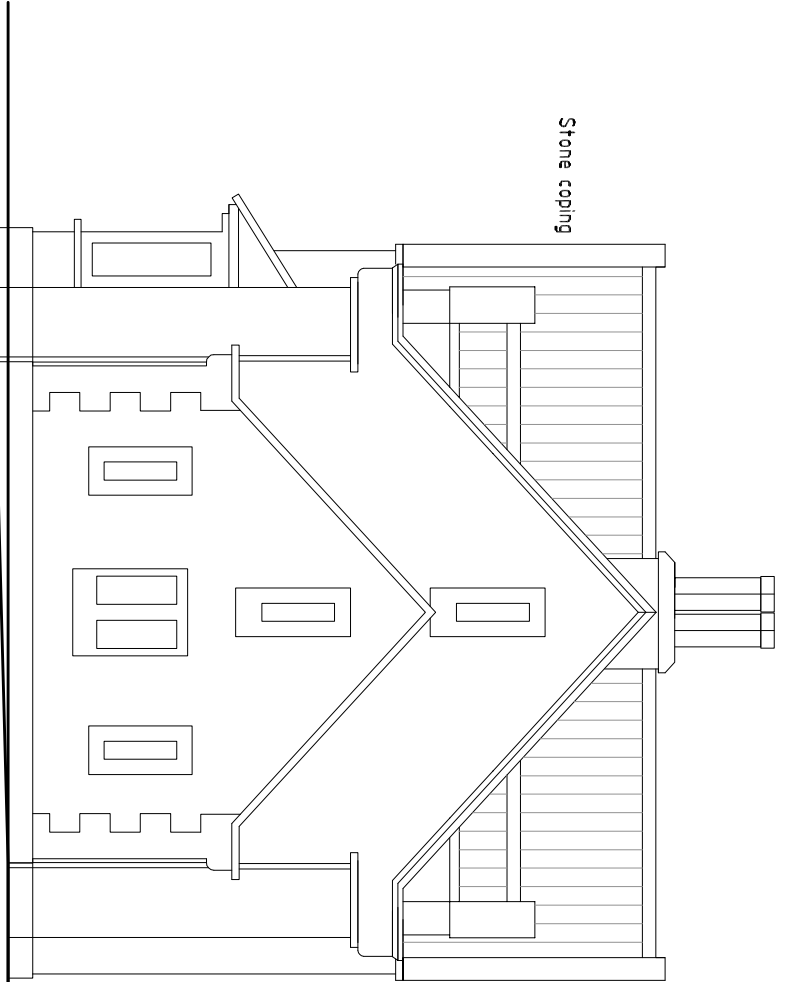

EAST ELEVATION

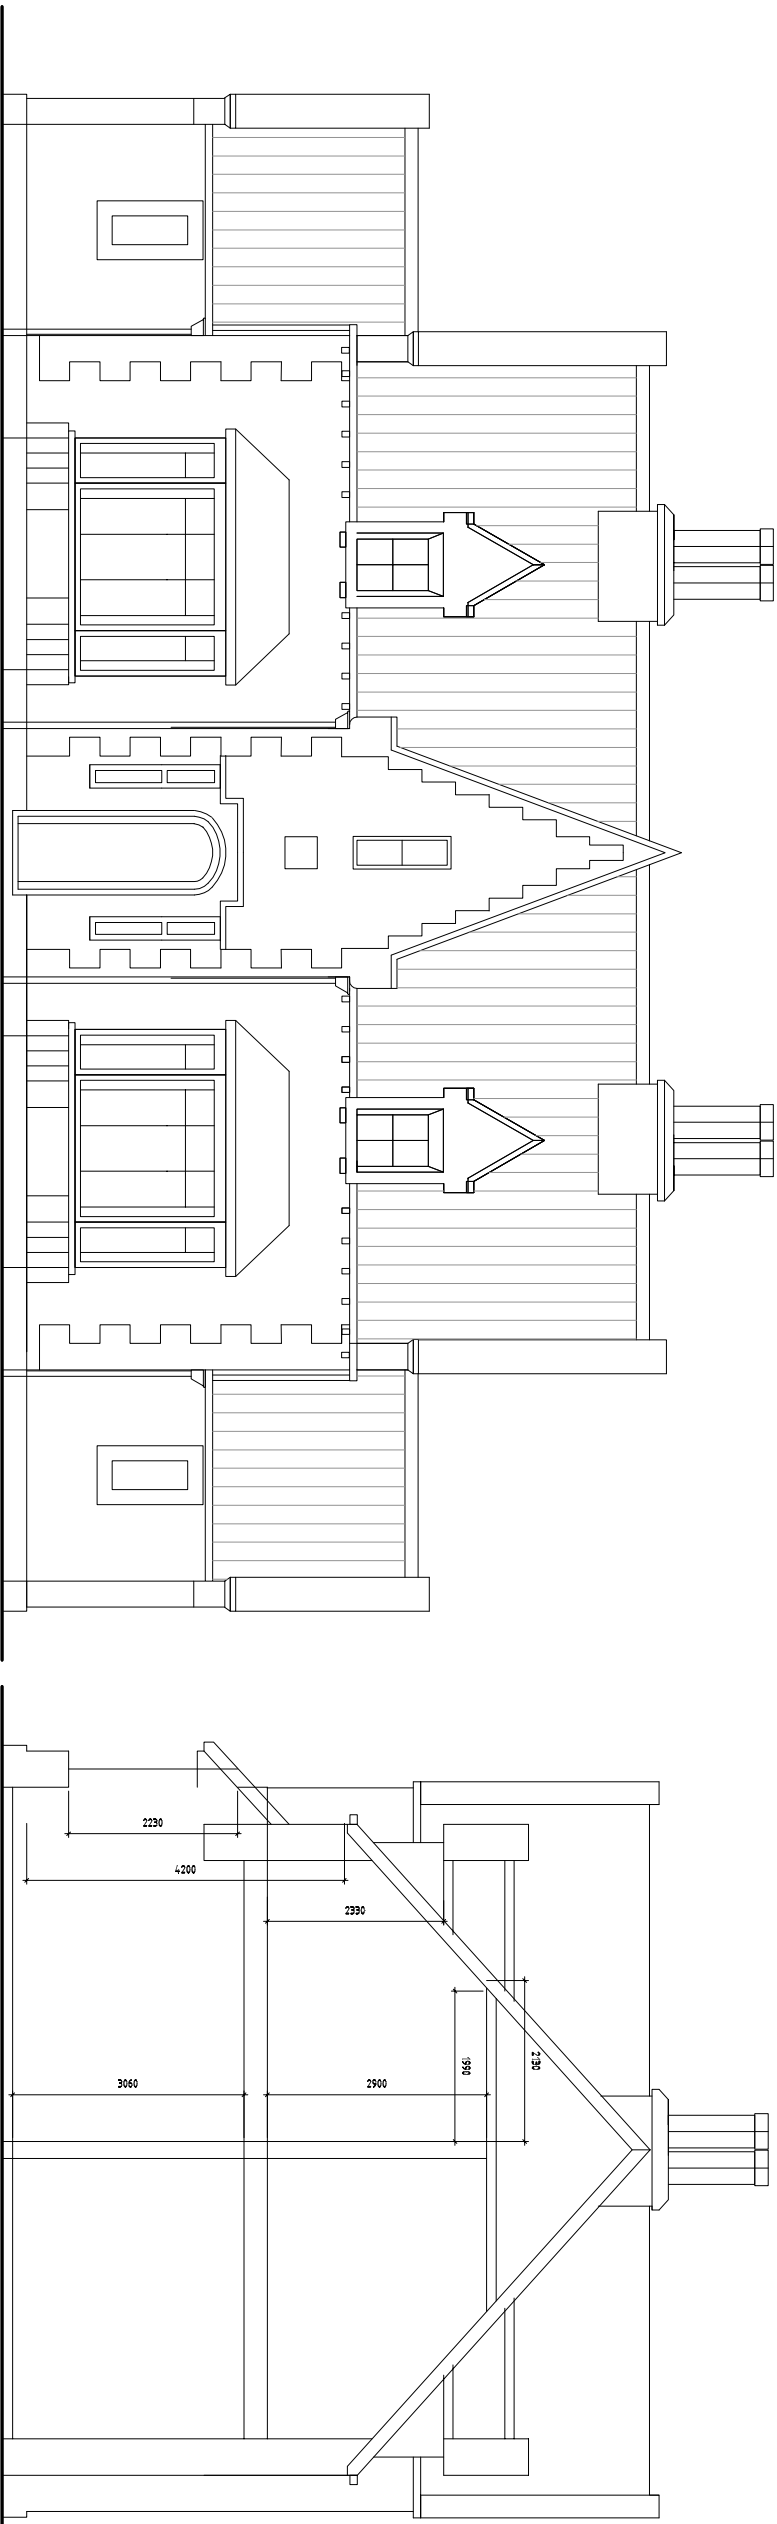

SOUTH ELEVATION

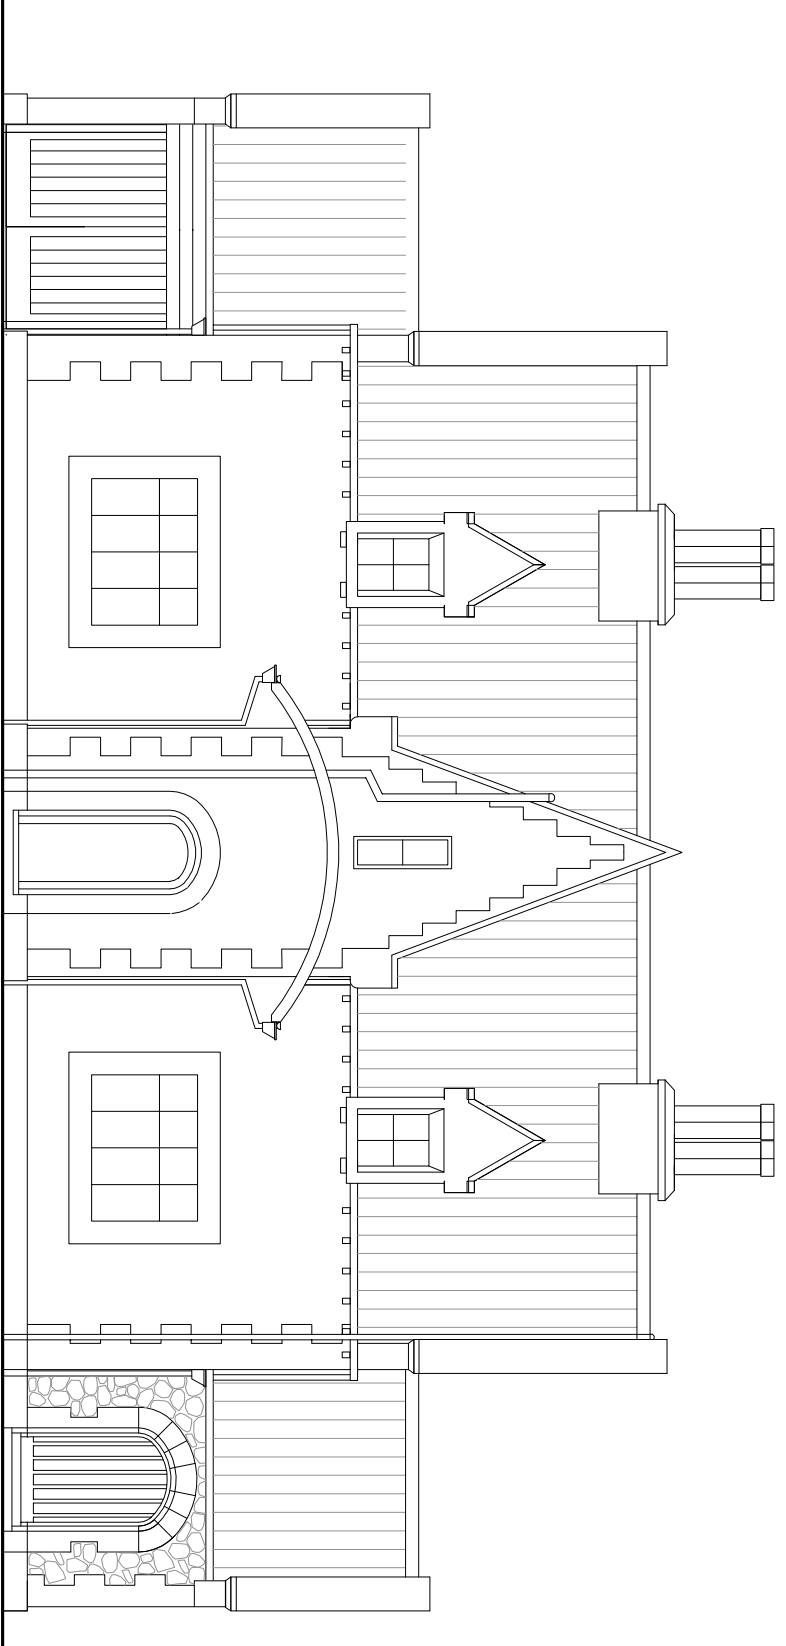

EXISTING NORTH ELEVATION

TYPICAL SECTION

Builder		
Rev.	Date	Description
Site Address		
THE DAIRY HOUSE HOME FARM		
MILL ROAD ARUNDEL BN18 9PA		
Client		
THE NORFOLK ESTATE		
Job		
PROPOSED RE-ROOFING AND ALTERATIONS		
Drawing Title		
SURVEY		
Drawn	Checked	
RB		
Copyright		
© Robert Brown & Sons 1985		
Job No.	Plot size	
91041	A1	
Date	Scale	
December 2009	1:100 1:50	
Permit No.	Dwg No.	
PP-0091689	9104.13	