




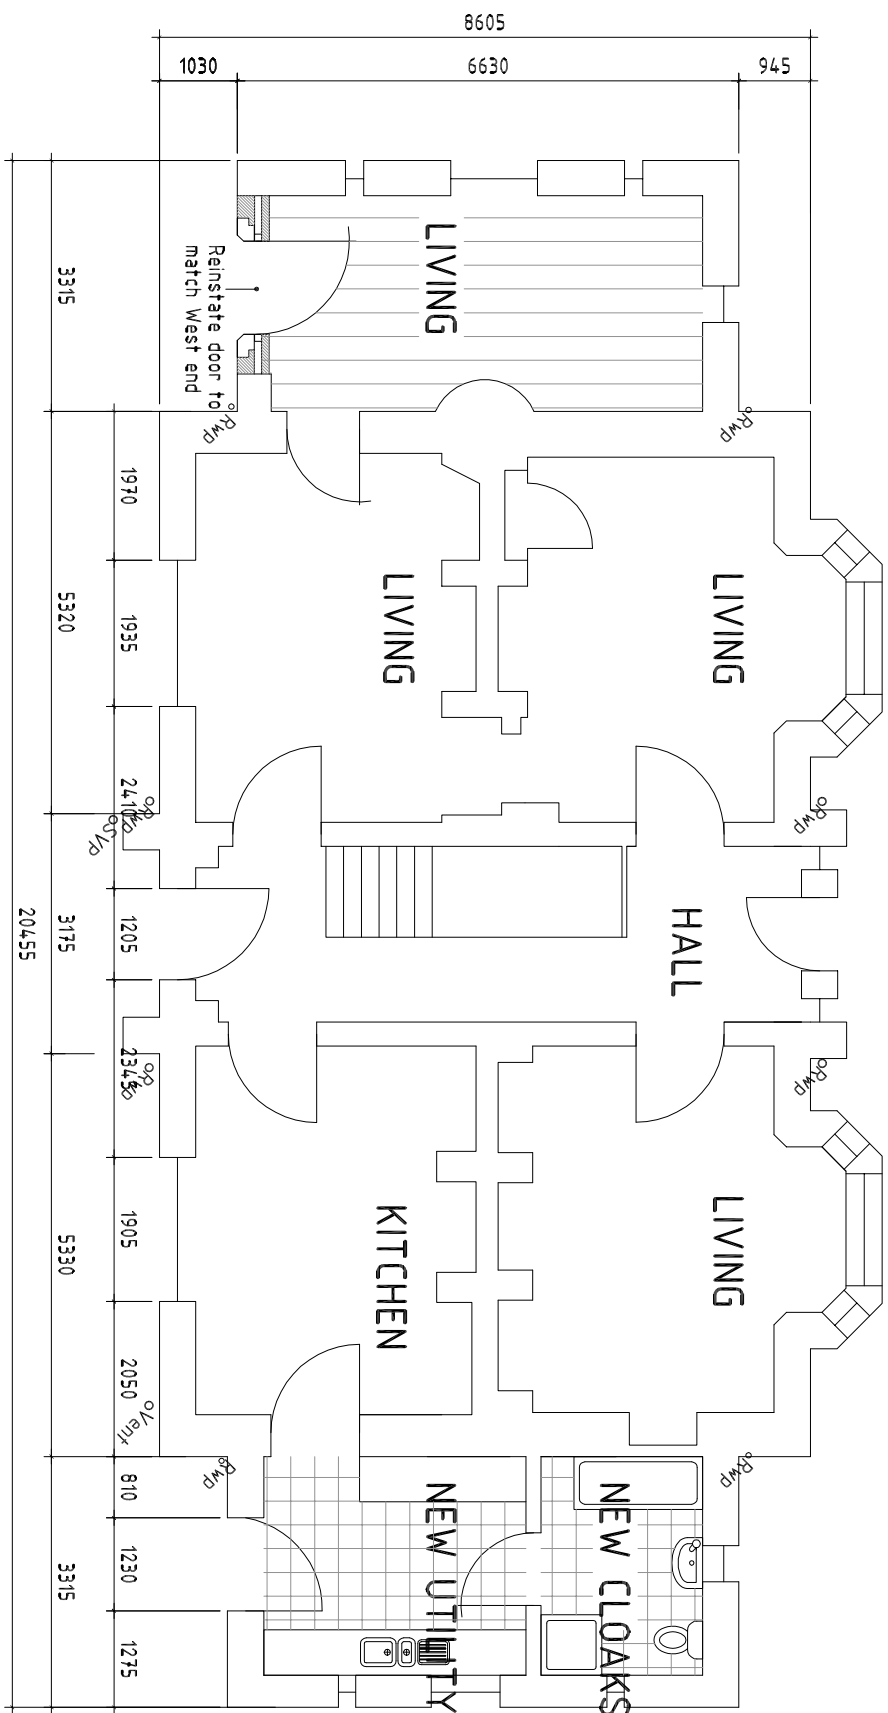


PROPOSED GROUND FLOOR PLAN

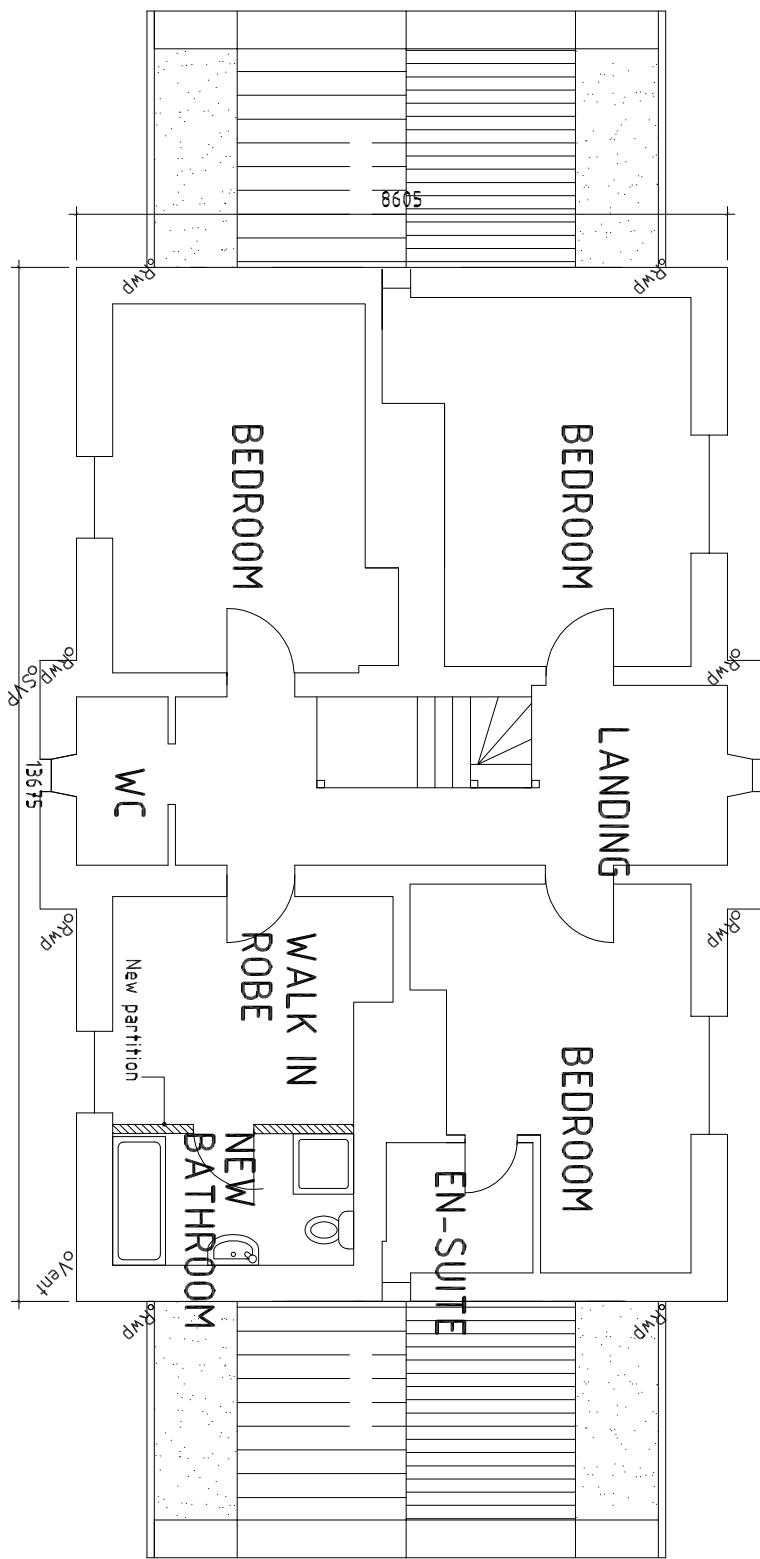


PROPOSED FIRST FLOOR PLAN

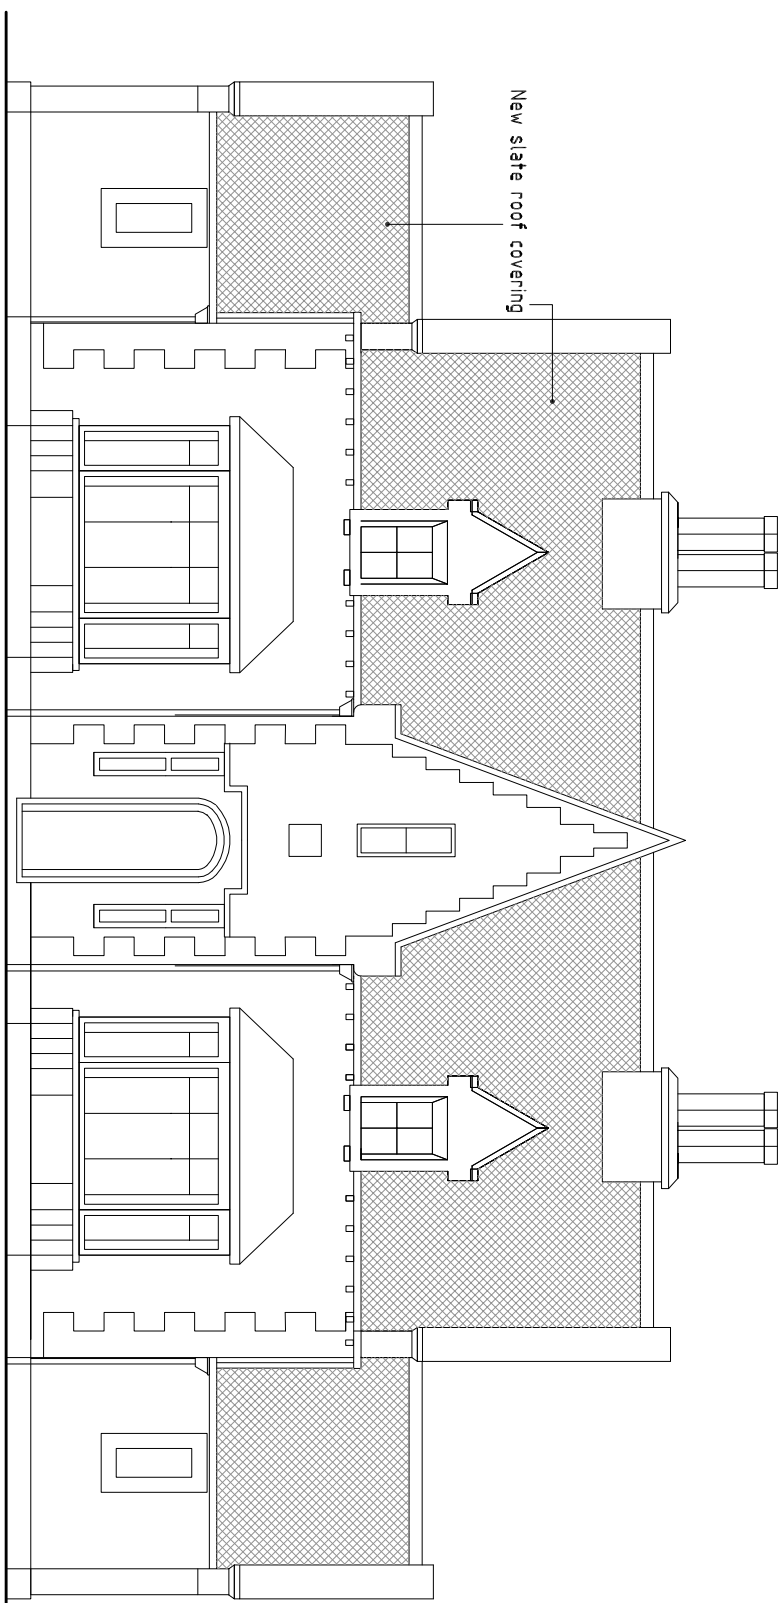


PROPOSED SOUTH ELEVATION

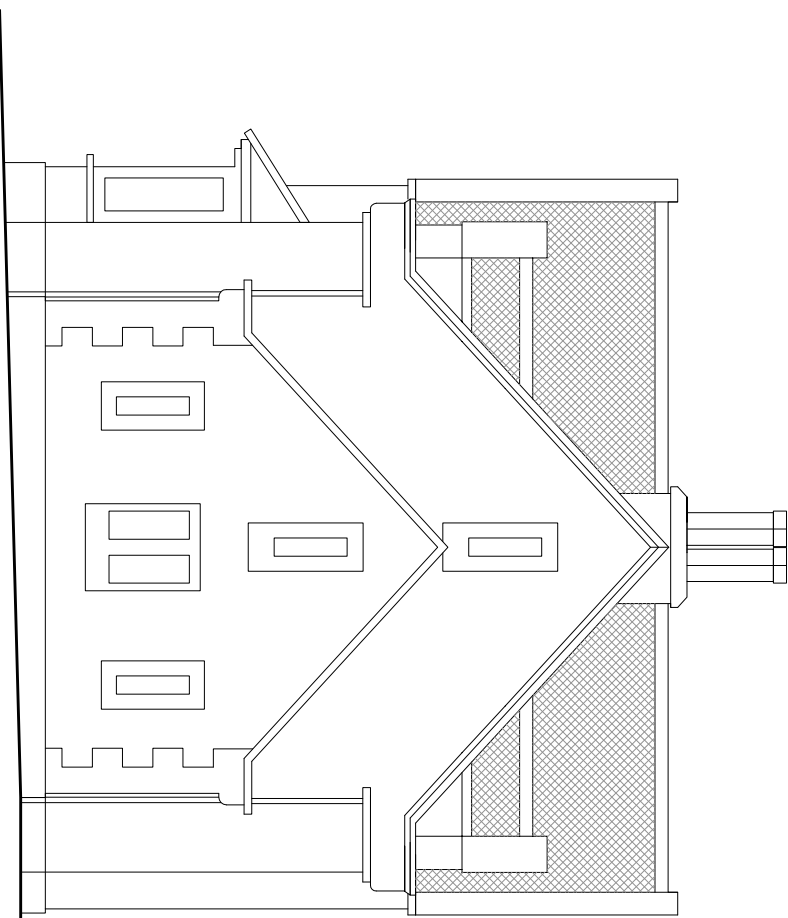


PROPOSED EAST ELEVATION

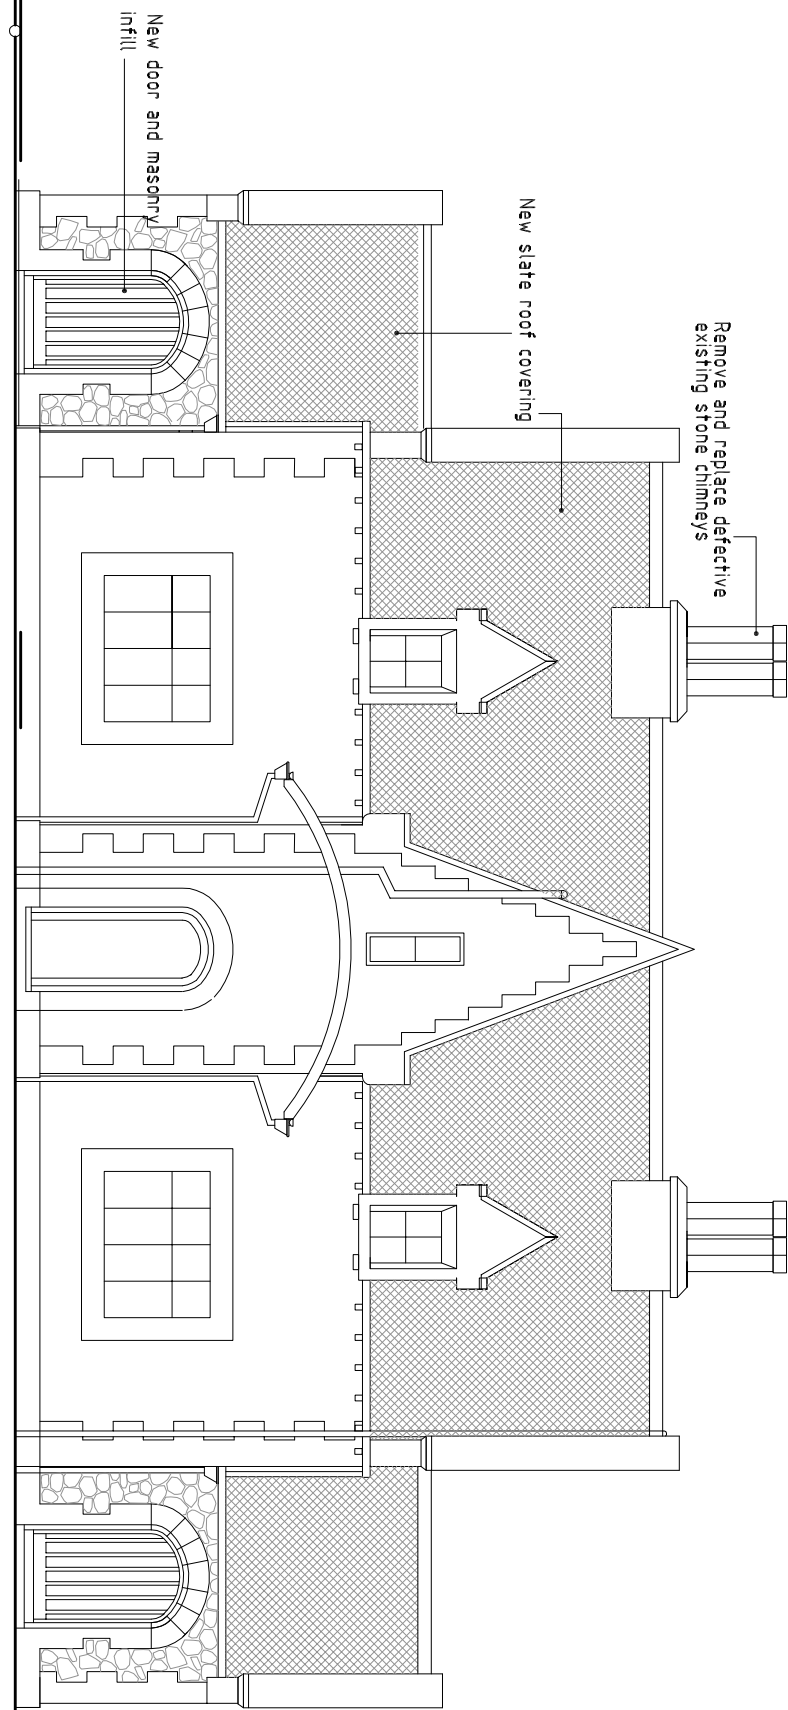


PROPOSED NORTH ELEVATION

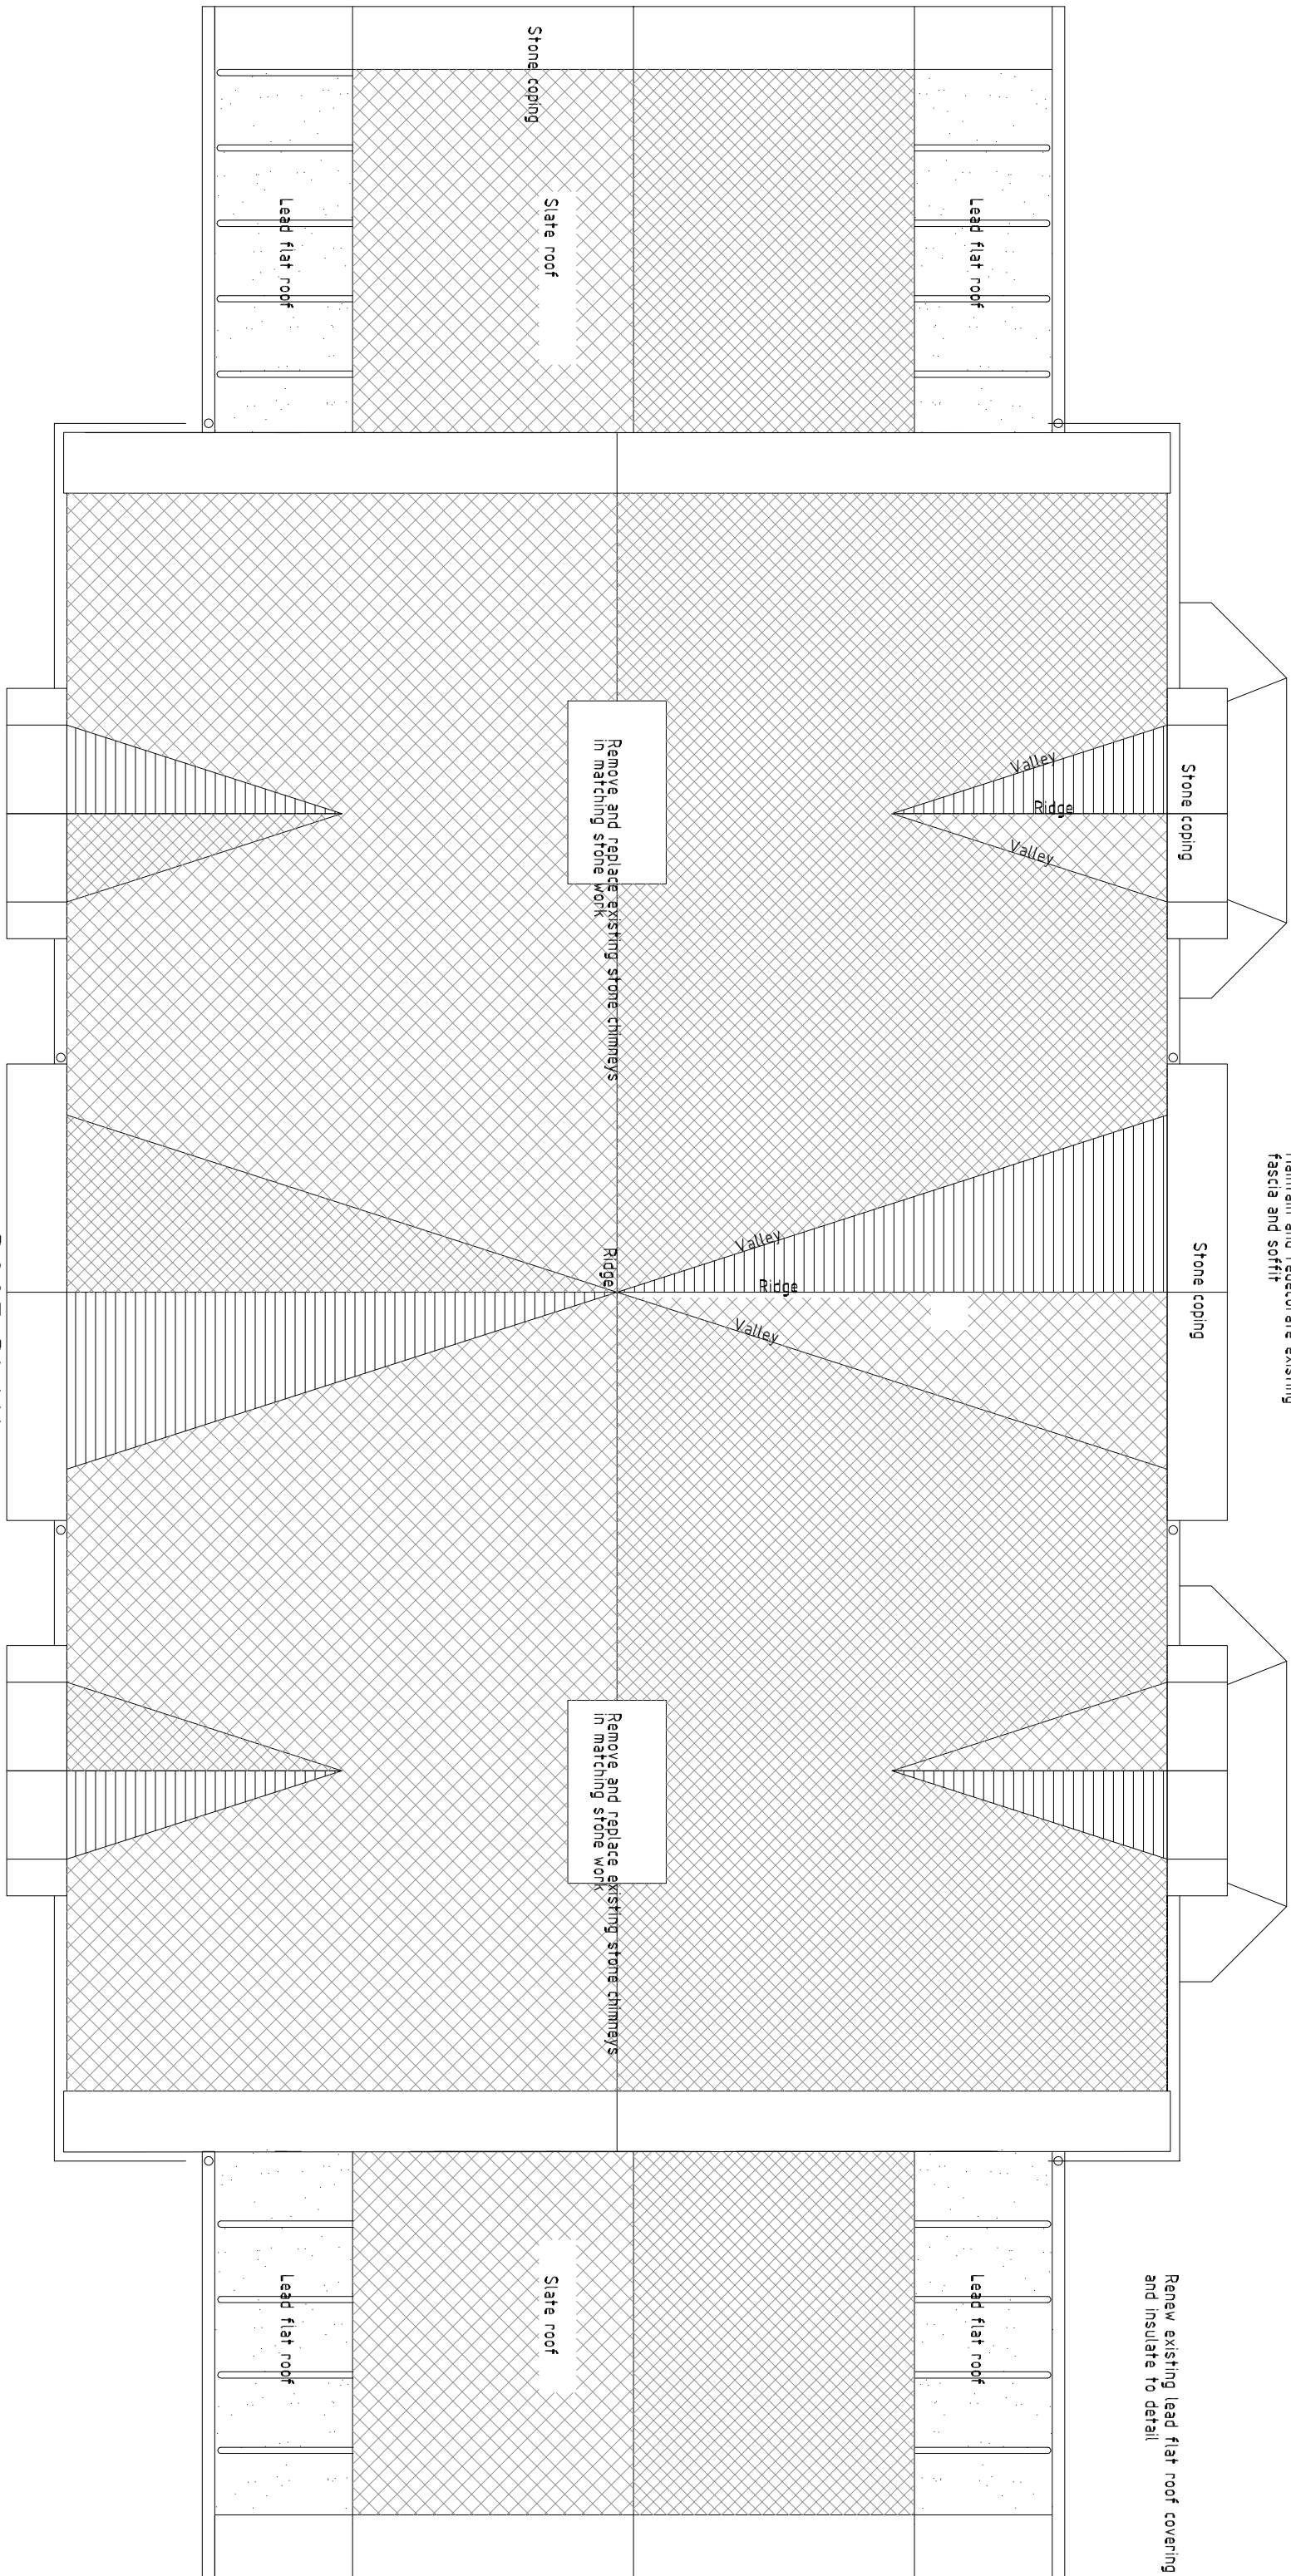


ROOF PLAN

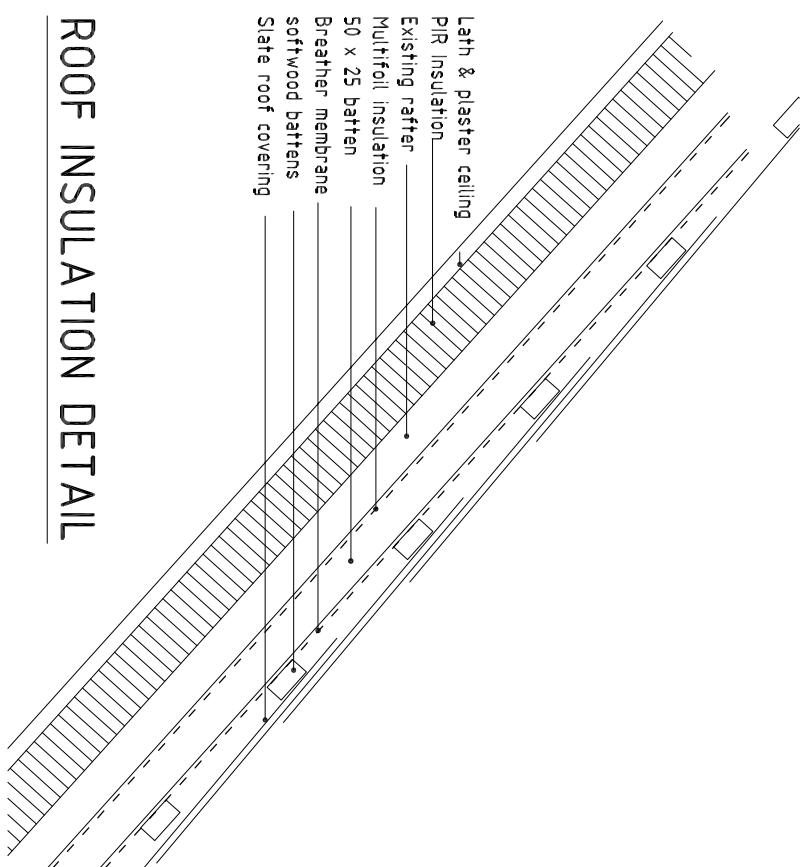


ROOF INSULATION DETAIL

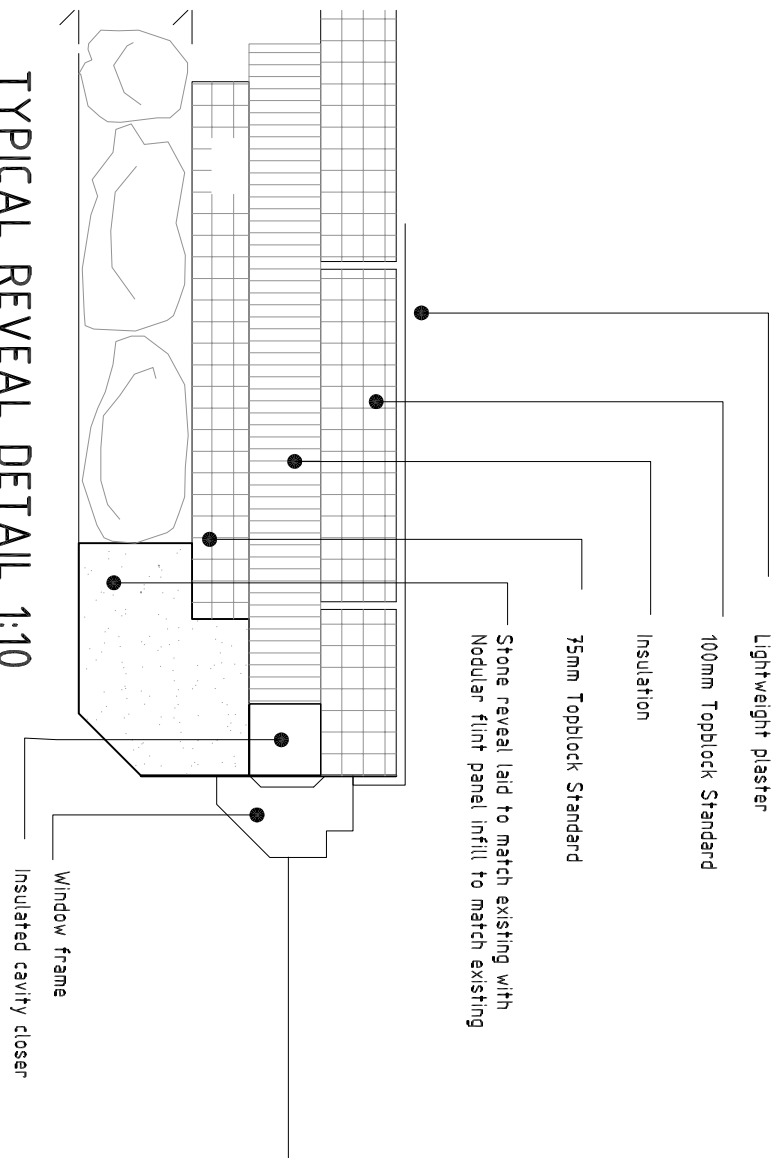


TYPICAL REVEAL DETAIL 1:10

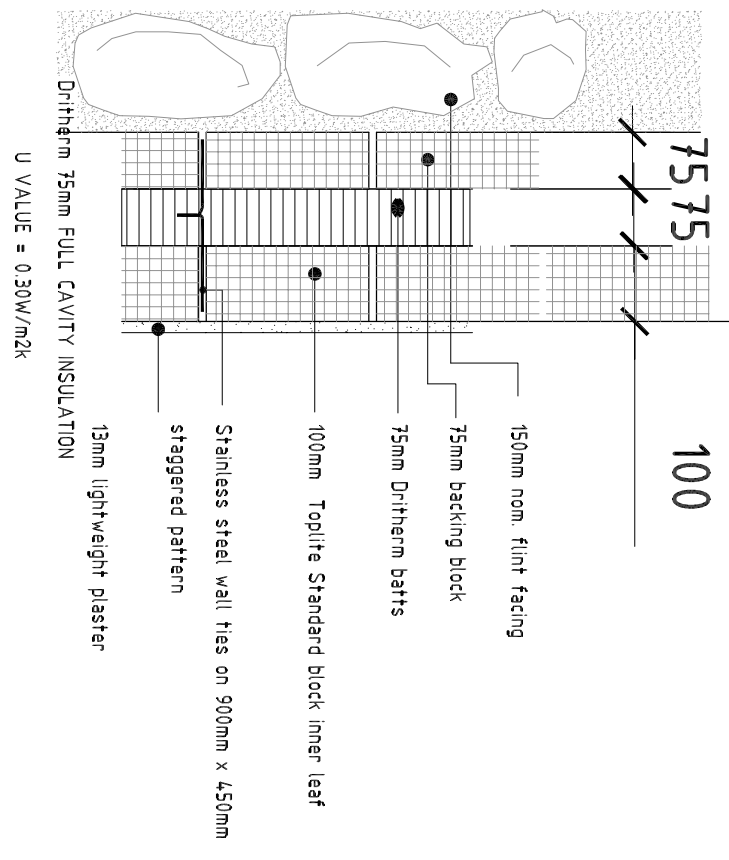

FLINT FACED CAVITY WALL DETAIL 1:10

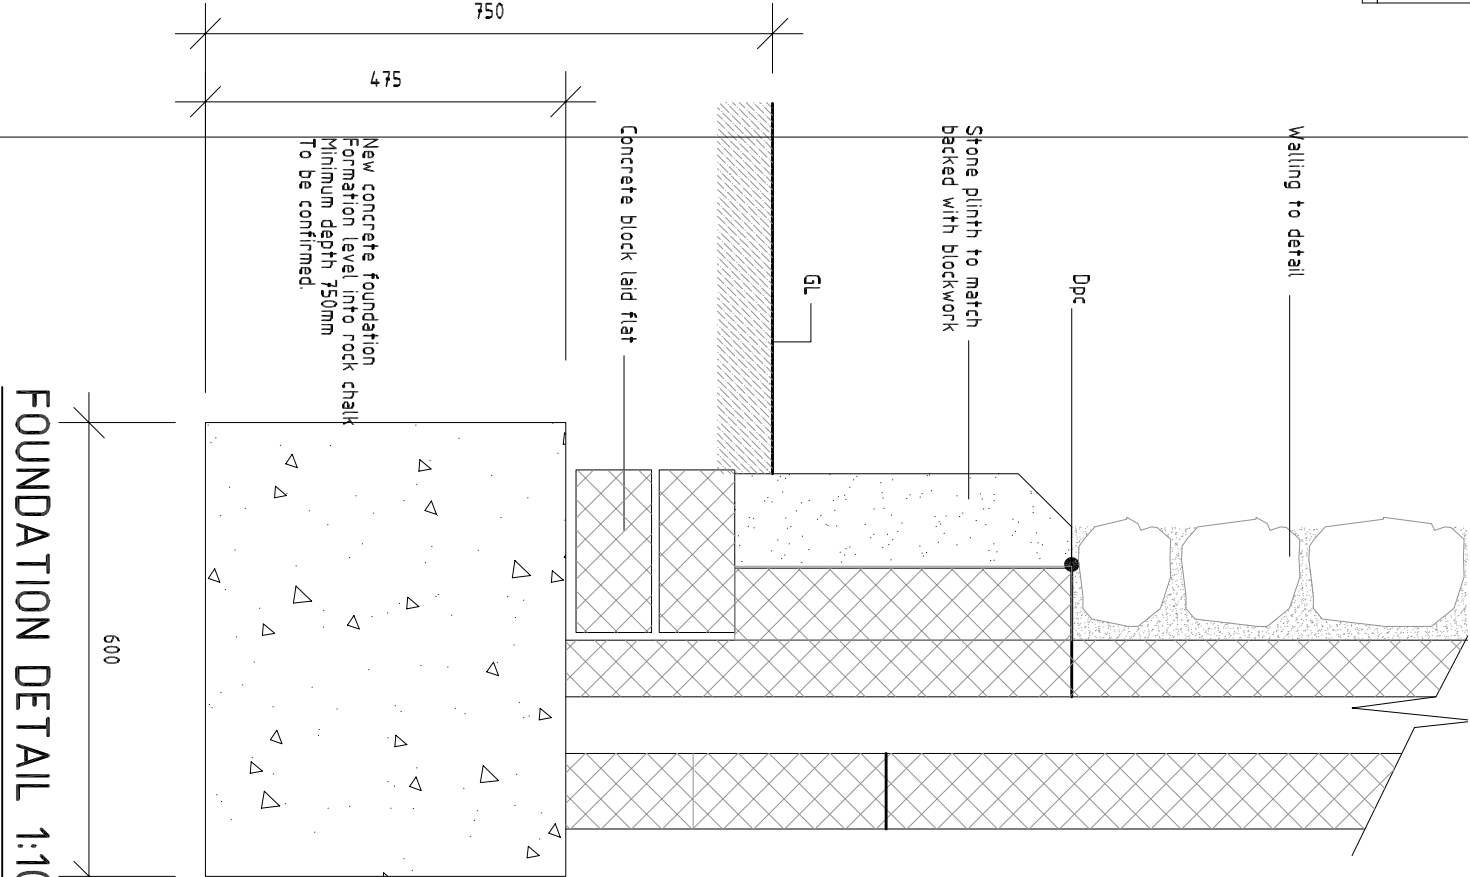

FOUNDATION DETAIL 1:10

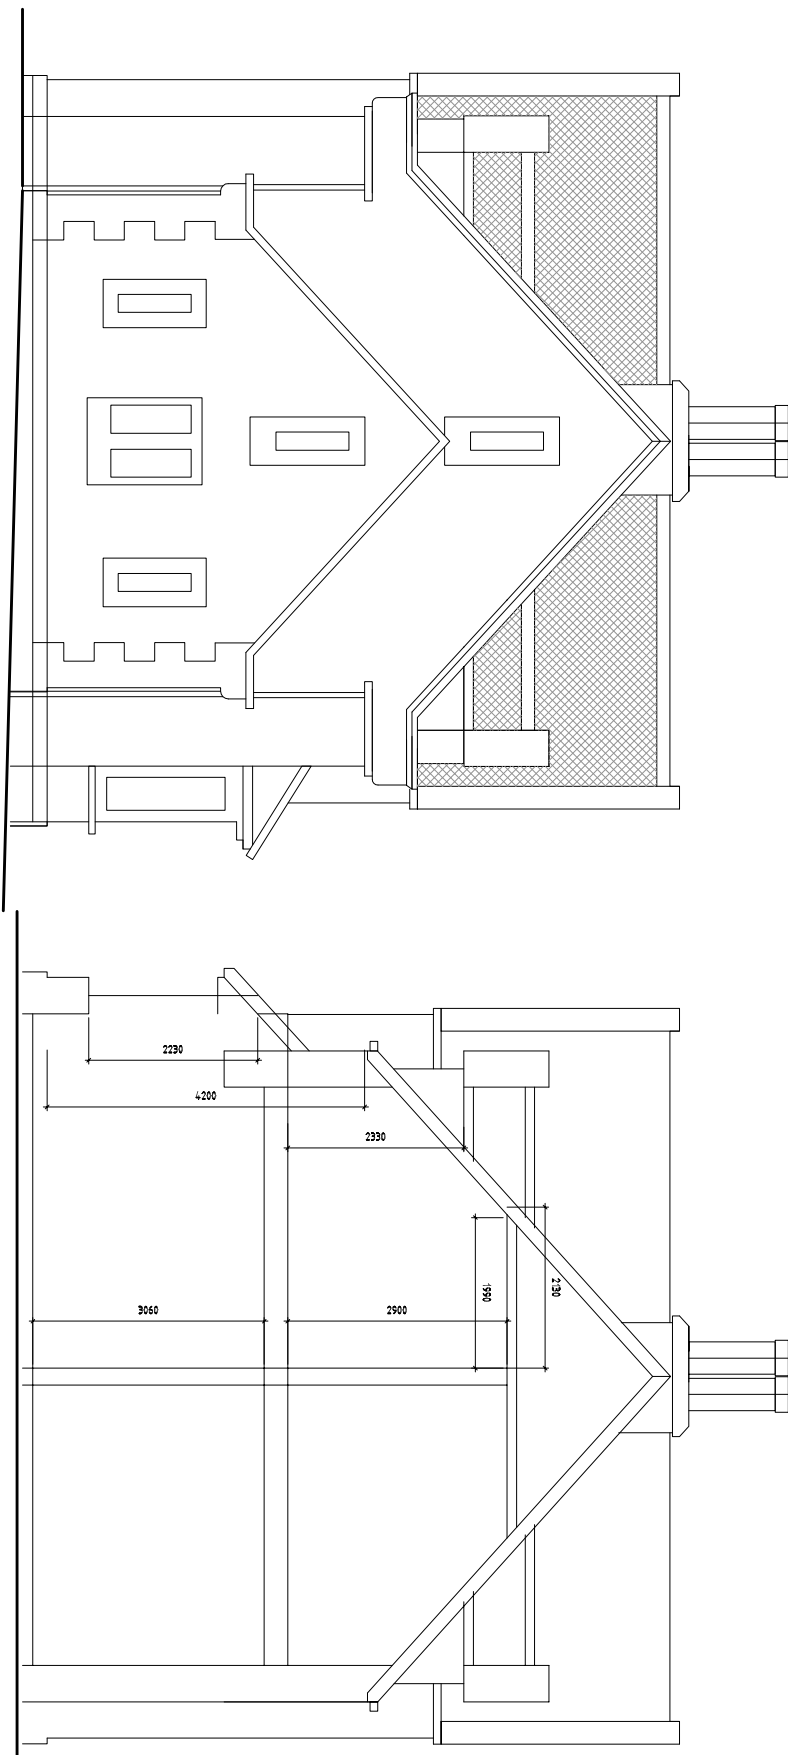

PROPOSED WEST ELEVATION

TYPICAL SECTION

GENERAL NOTES:	
This drawing has been prepared for the purposes of Planning and Building Regulation consent only.	
All measurements are to be taken on site prior to commencement of works or fabrication of components.	
Any work carried out prior to obtaining the necessary Local Authority and/or Building Control consents is entirely at the owner/builders own risk.	
Any variations from the approved plan must be agreed with the Local Authority prior to implementation.	
The property owner is reminded that he/she may have obligations under the Health and Safety regulations. The Party, who has not been given any legal consent, is liable for any damage or injury to the property.	
Room sizes are indicative only and may vary subject to site conditions.	
Where structural steelwork is being used, the fabricator must check all dimensions and details prior to fabrication.	
Where Roof trusses are being used the truss manufacturer must check all dimensions and details prior to fabrication.	
Gas, electricity and water incoming mains supplies have not been traced. If in doubt as to their location consult the appropriate provider.	
This drawing should be read in conjunction with the accompanying notes and structural calculations where appropriate	
Drawing Title	
GENERAL ARRANGEMENT	
Drawn	Check
RB	
Copyright	Client
© Roland Beall WBSG BRCG NPLAS	
Job No	Plot size
91041	A1
Date:	Scale
December 2009	1:100 1:50 1:10
Portal No	Dwg No
PP - 0091689	9104.14