



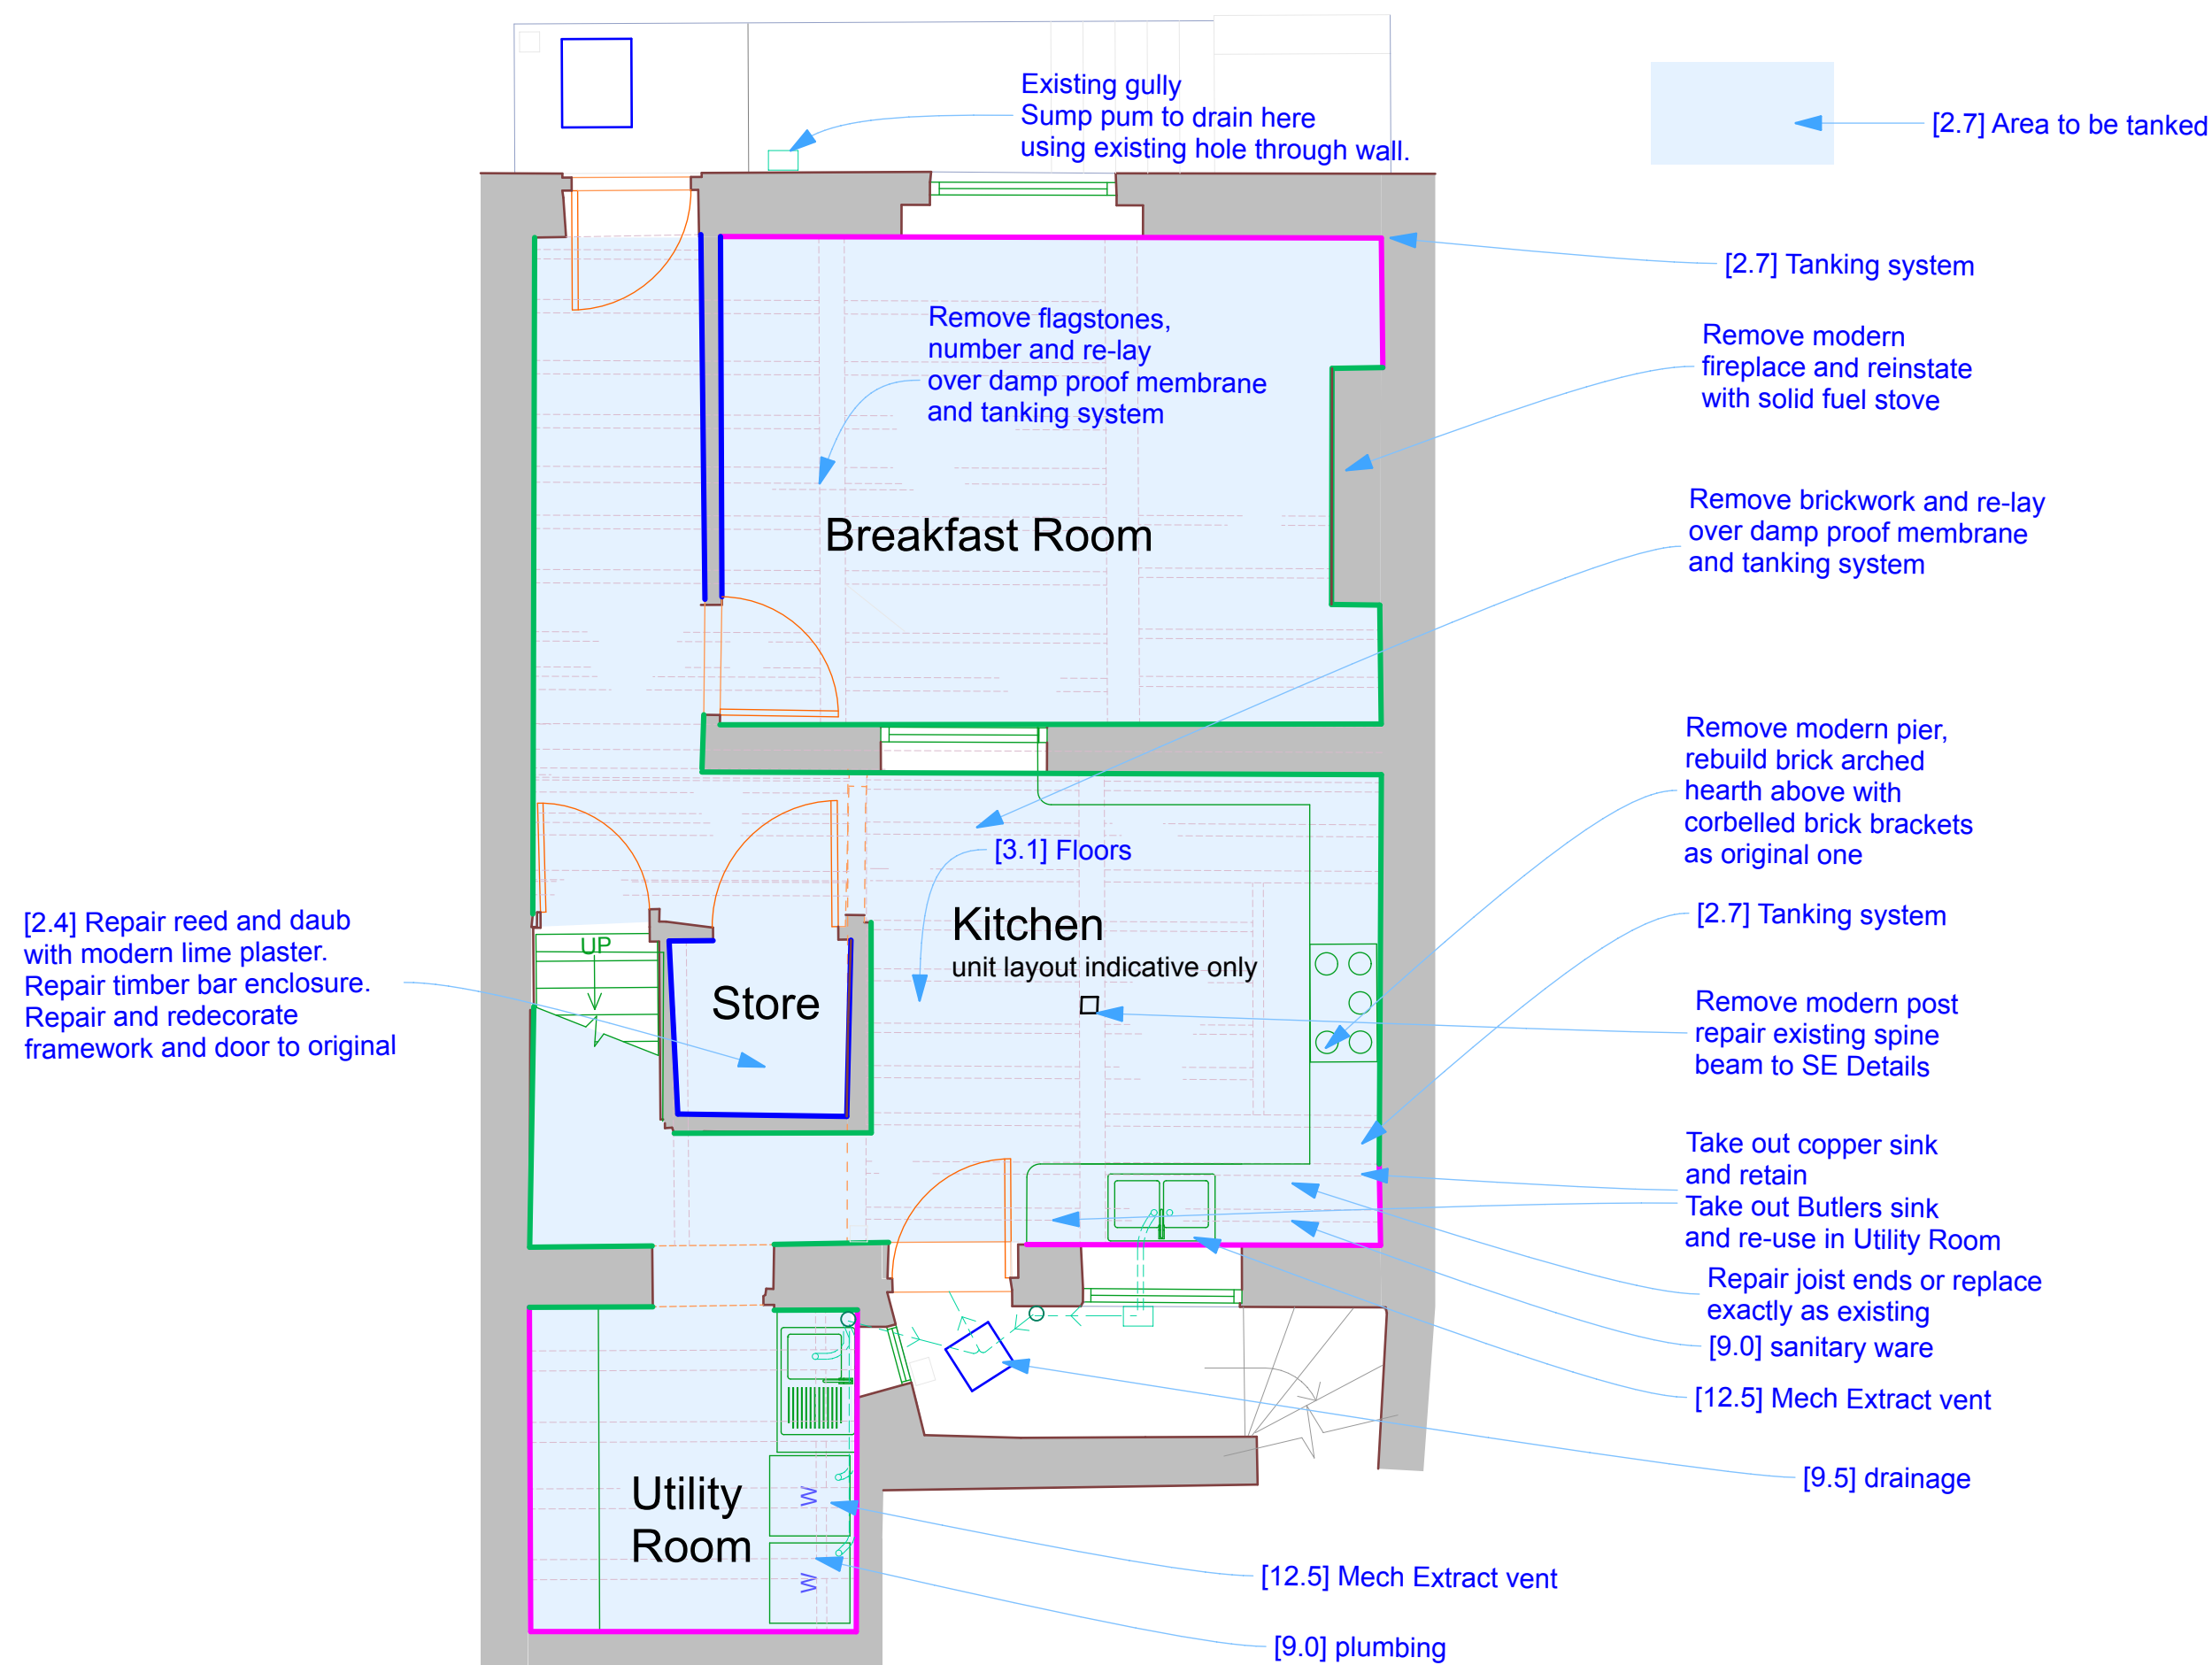

Basement Plan

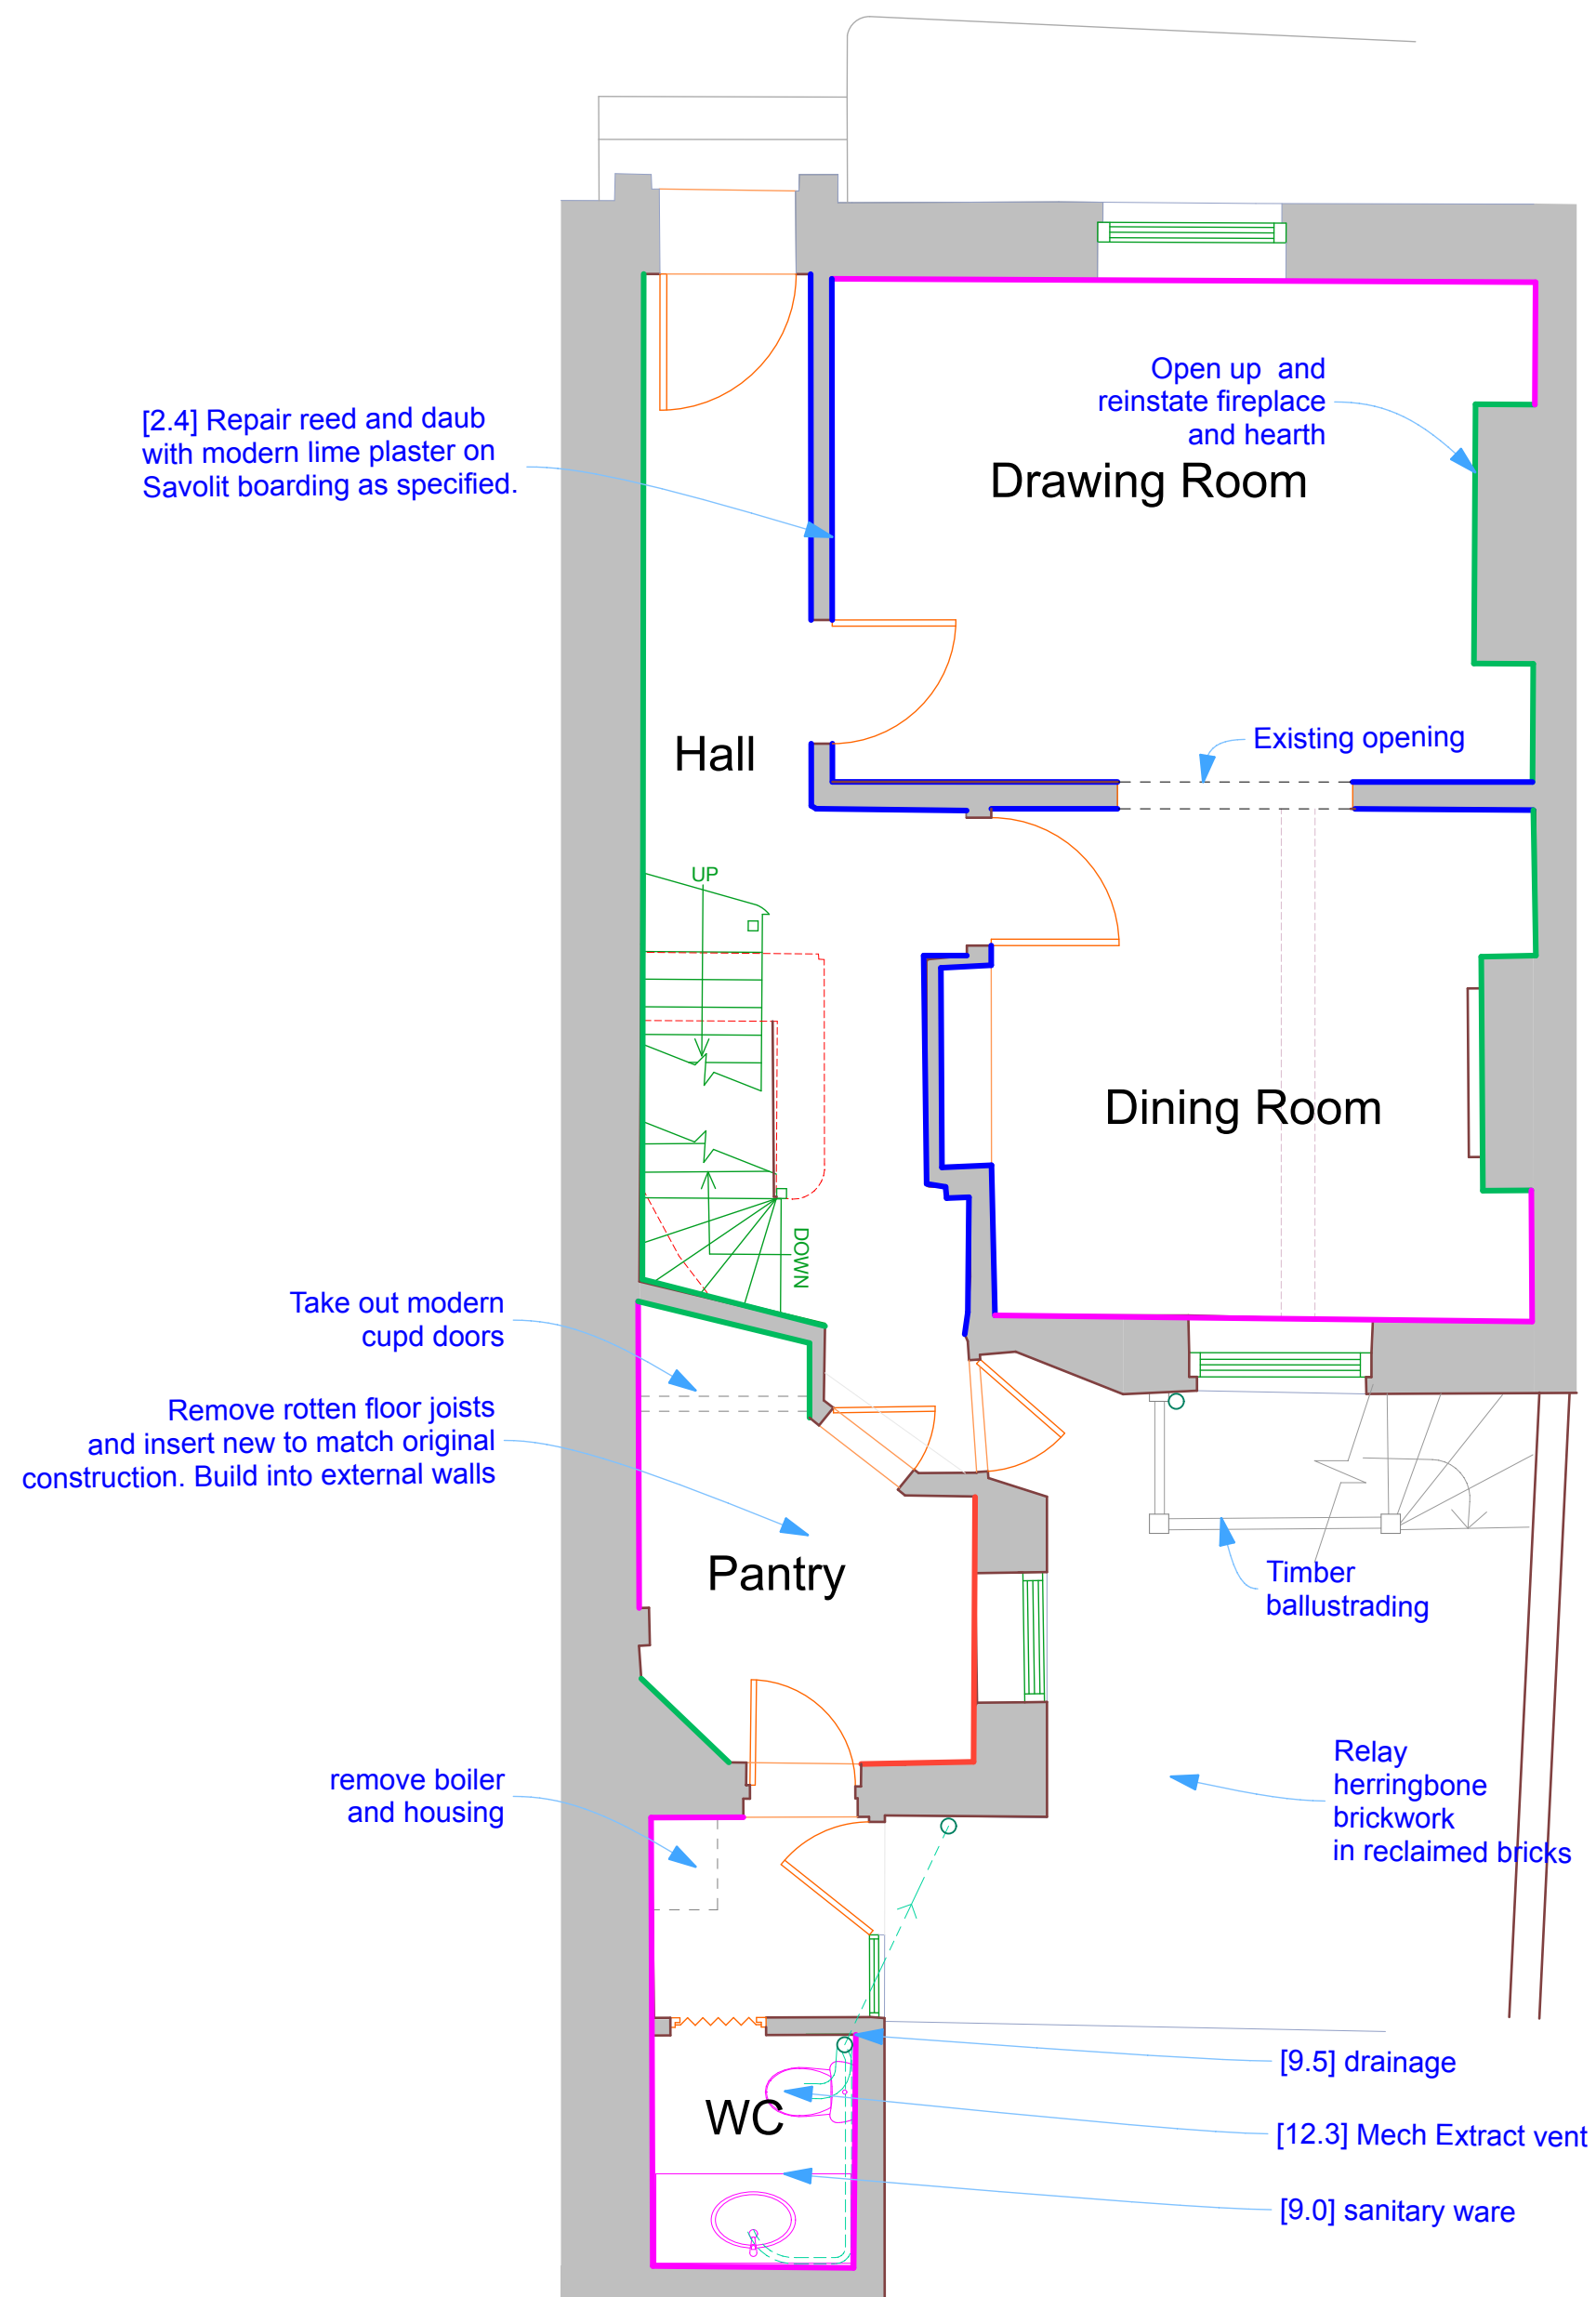

Ground Floor Plan

Key

Plastering Schedule

- Lime plaster, direct repair/replacement of existing
- Lime plaster, on breathable Wood Wool board, on battens to external wall.
- Lime plaster, on breathable Wood Wool board, on encasing reed and ancient stud work.
- Existing gypsum plaster, retained or with minor repairs

NOTES

No unauthorised fabric to be removed from house, except where a like-with-like repair is essential.

All plumbing and wiring to remain within fabric and no unauthorised holes to be created.

Joinery items, architraves, cupboards, skirtings are to be removed carefully, marked up and returned to original locations.

Door linings to be replaced at Sitting Room and Dining Room door openings, using original architraves, doors and furniture.



Chartered Surveyors

Norton Studio, School Lane
Arundel, West Sussex
BN18 9DR
tel: 01903 885444

email: info@fuller.co.uk
www.andrewfuller.co.uk

Job Title
44 Tarrant Street,
Arundel

Client
Mr & Mrs N Field

Drawing Name
Plans, Lower and
Ground Floors

Drawing Status
Planning & Building Regulations

Drawn by
AF
Date
11/17

Checked by
Date

Drawing Scale
1:50 at A1 1:100 at A3

Drawing No
171164/ 103
Status
Revision
A

This drawing is the property of Andrew Fuller Associates and is not to be copied reproduced, retained or disclosed to any unauthorised person either wholly or in part without prior consent. Do not scale from this drawing except for Planning purposes. Use all figured dimensions only. All figured dimensions to be checked on site prior to construction. All discrepancies, errors and omissions to be reported to Andrew Fuller Associates prior to construction. Layout and dimensions of existing building to be checked on site.