



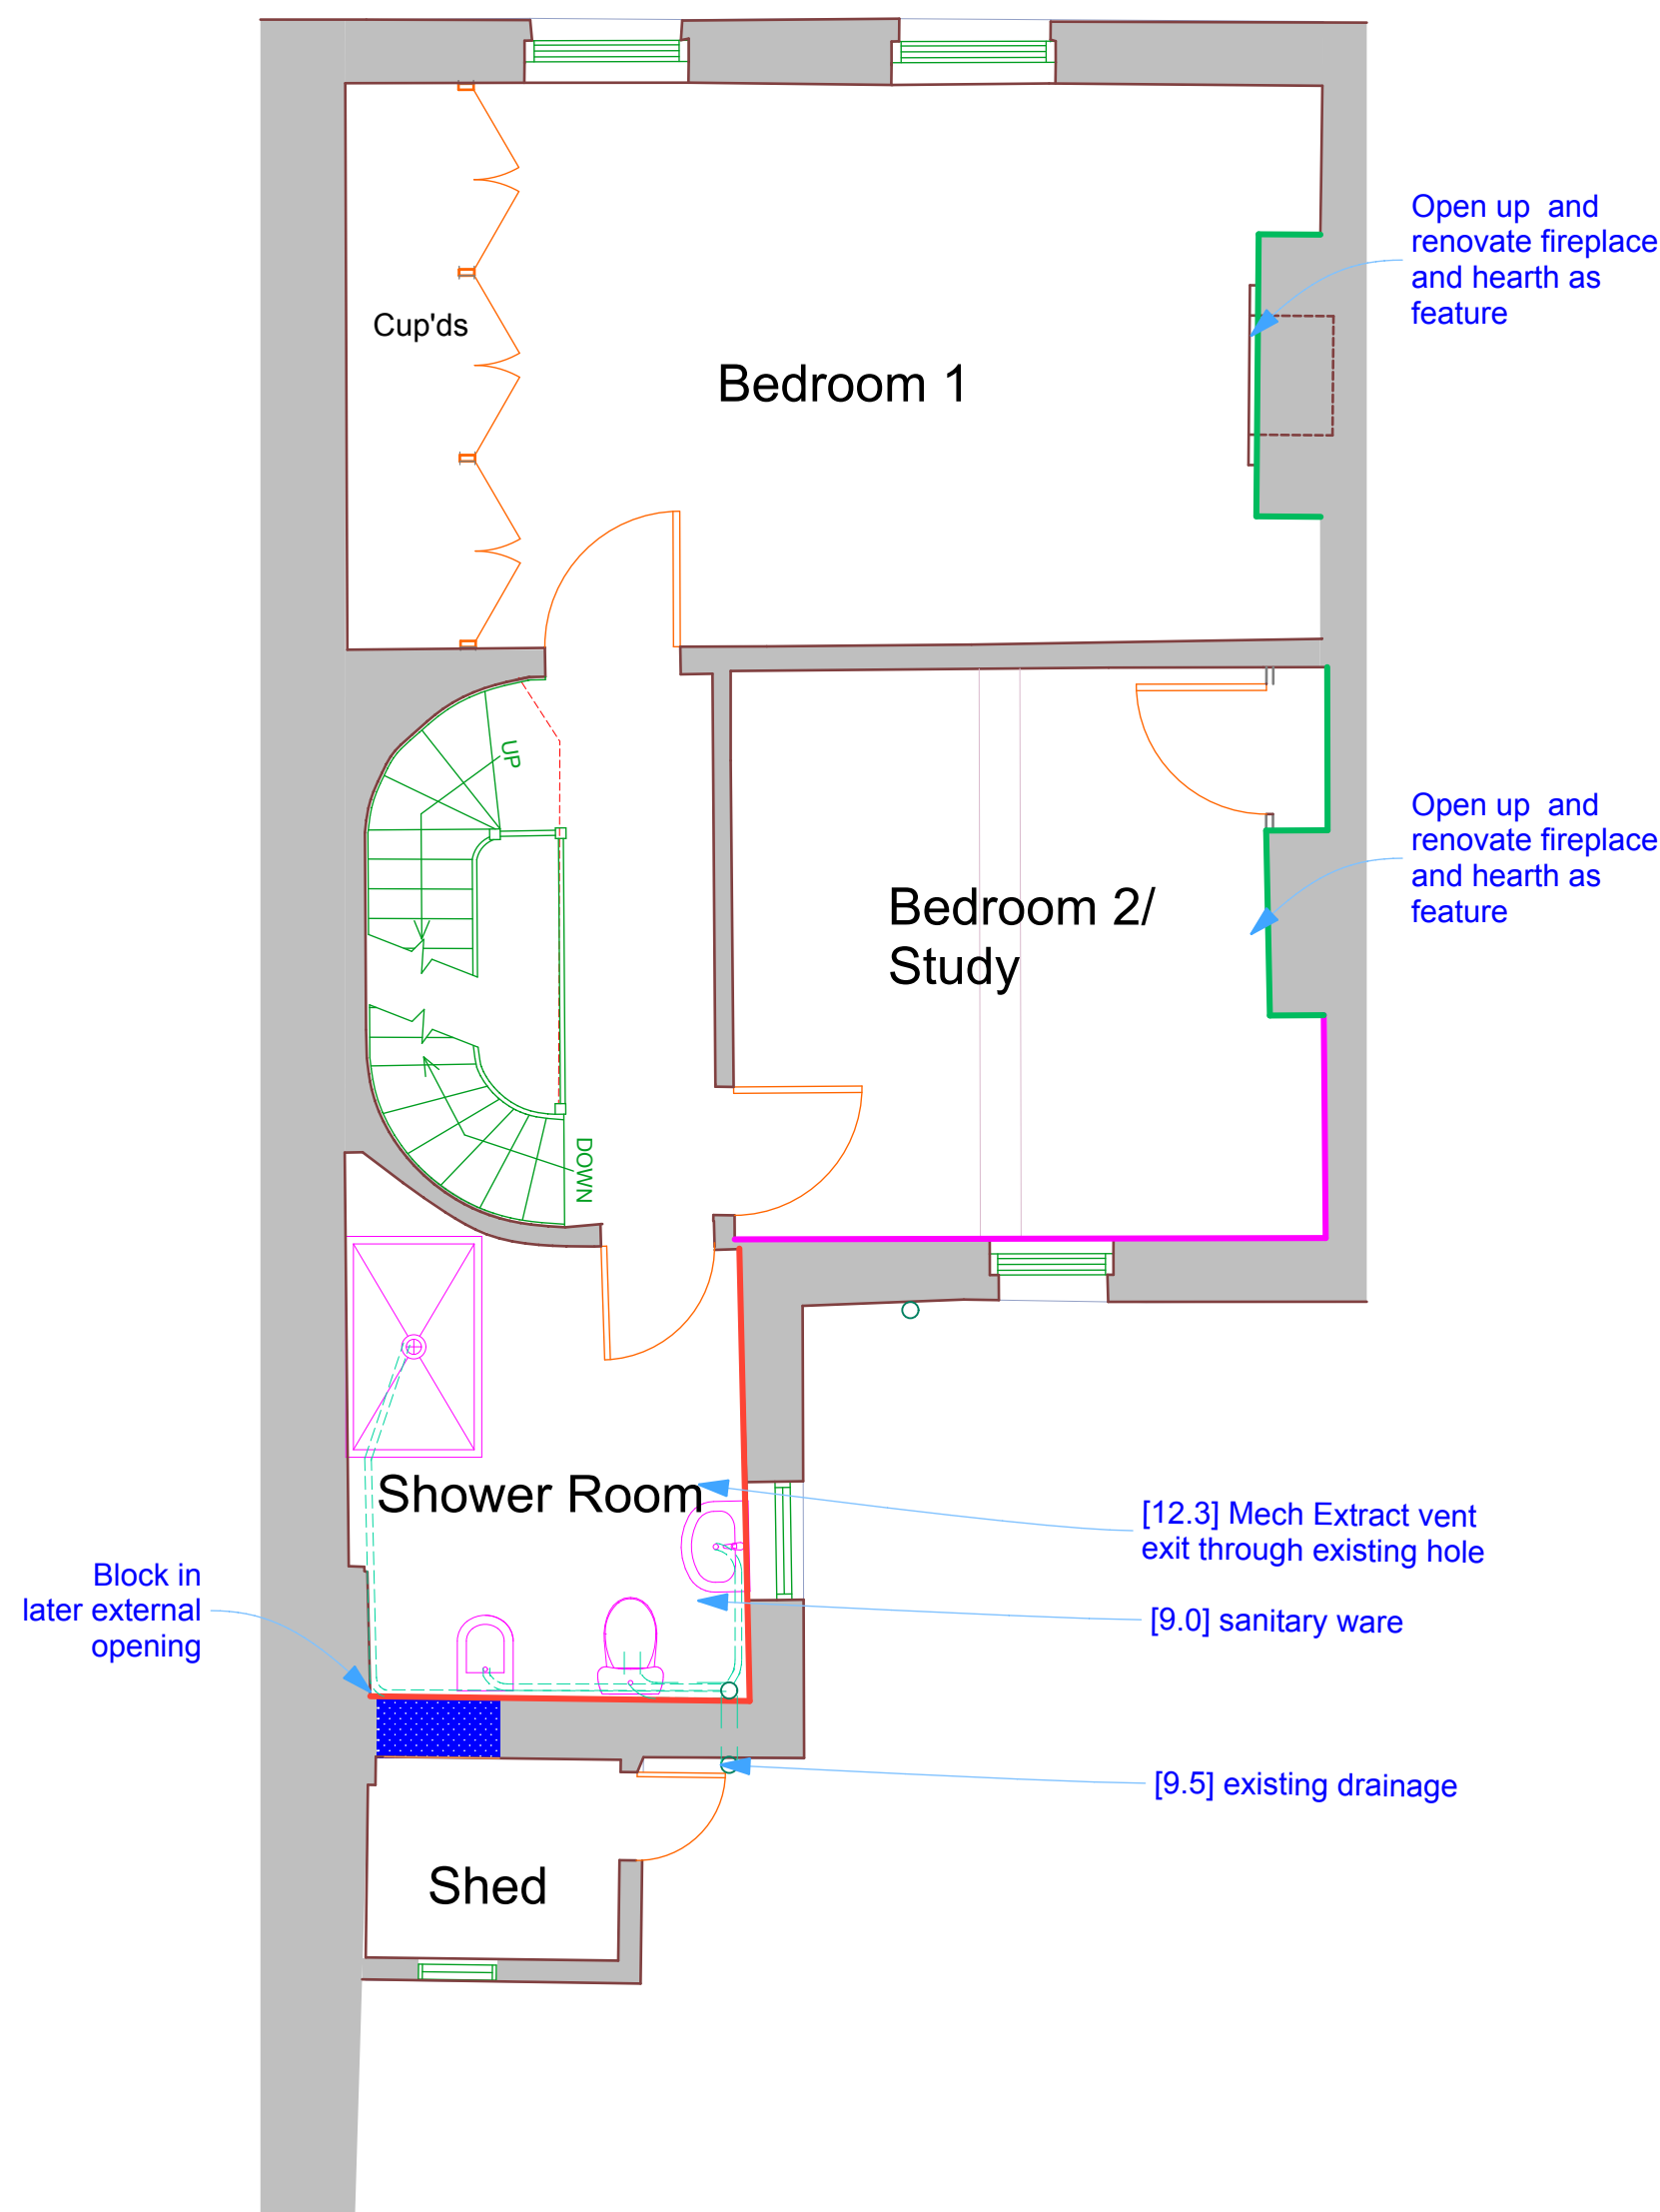

First Floor Plan

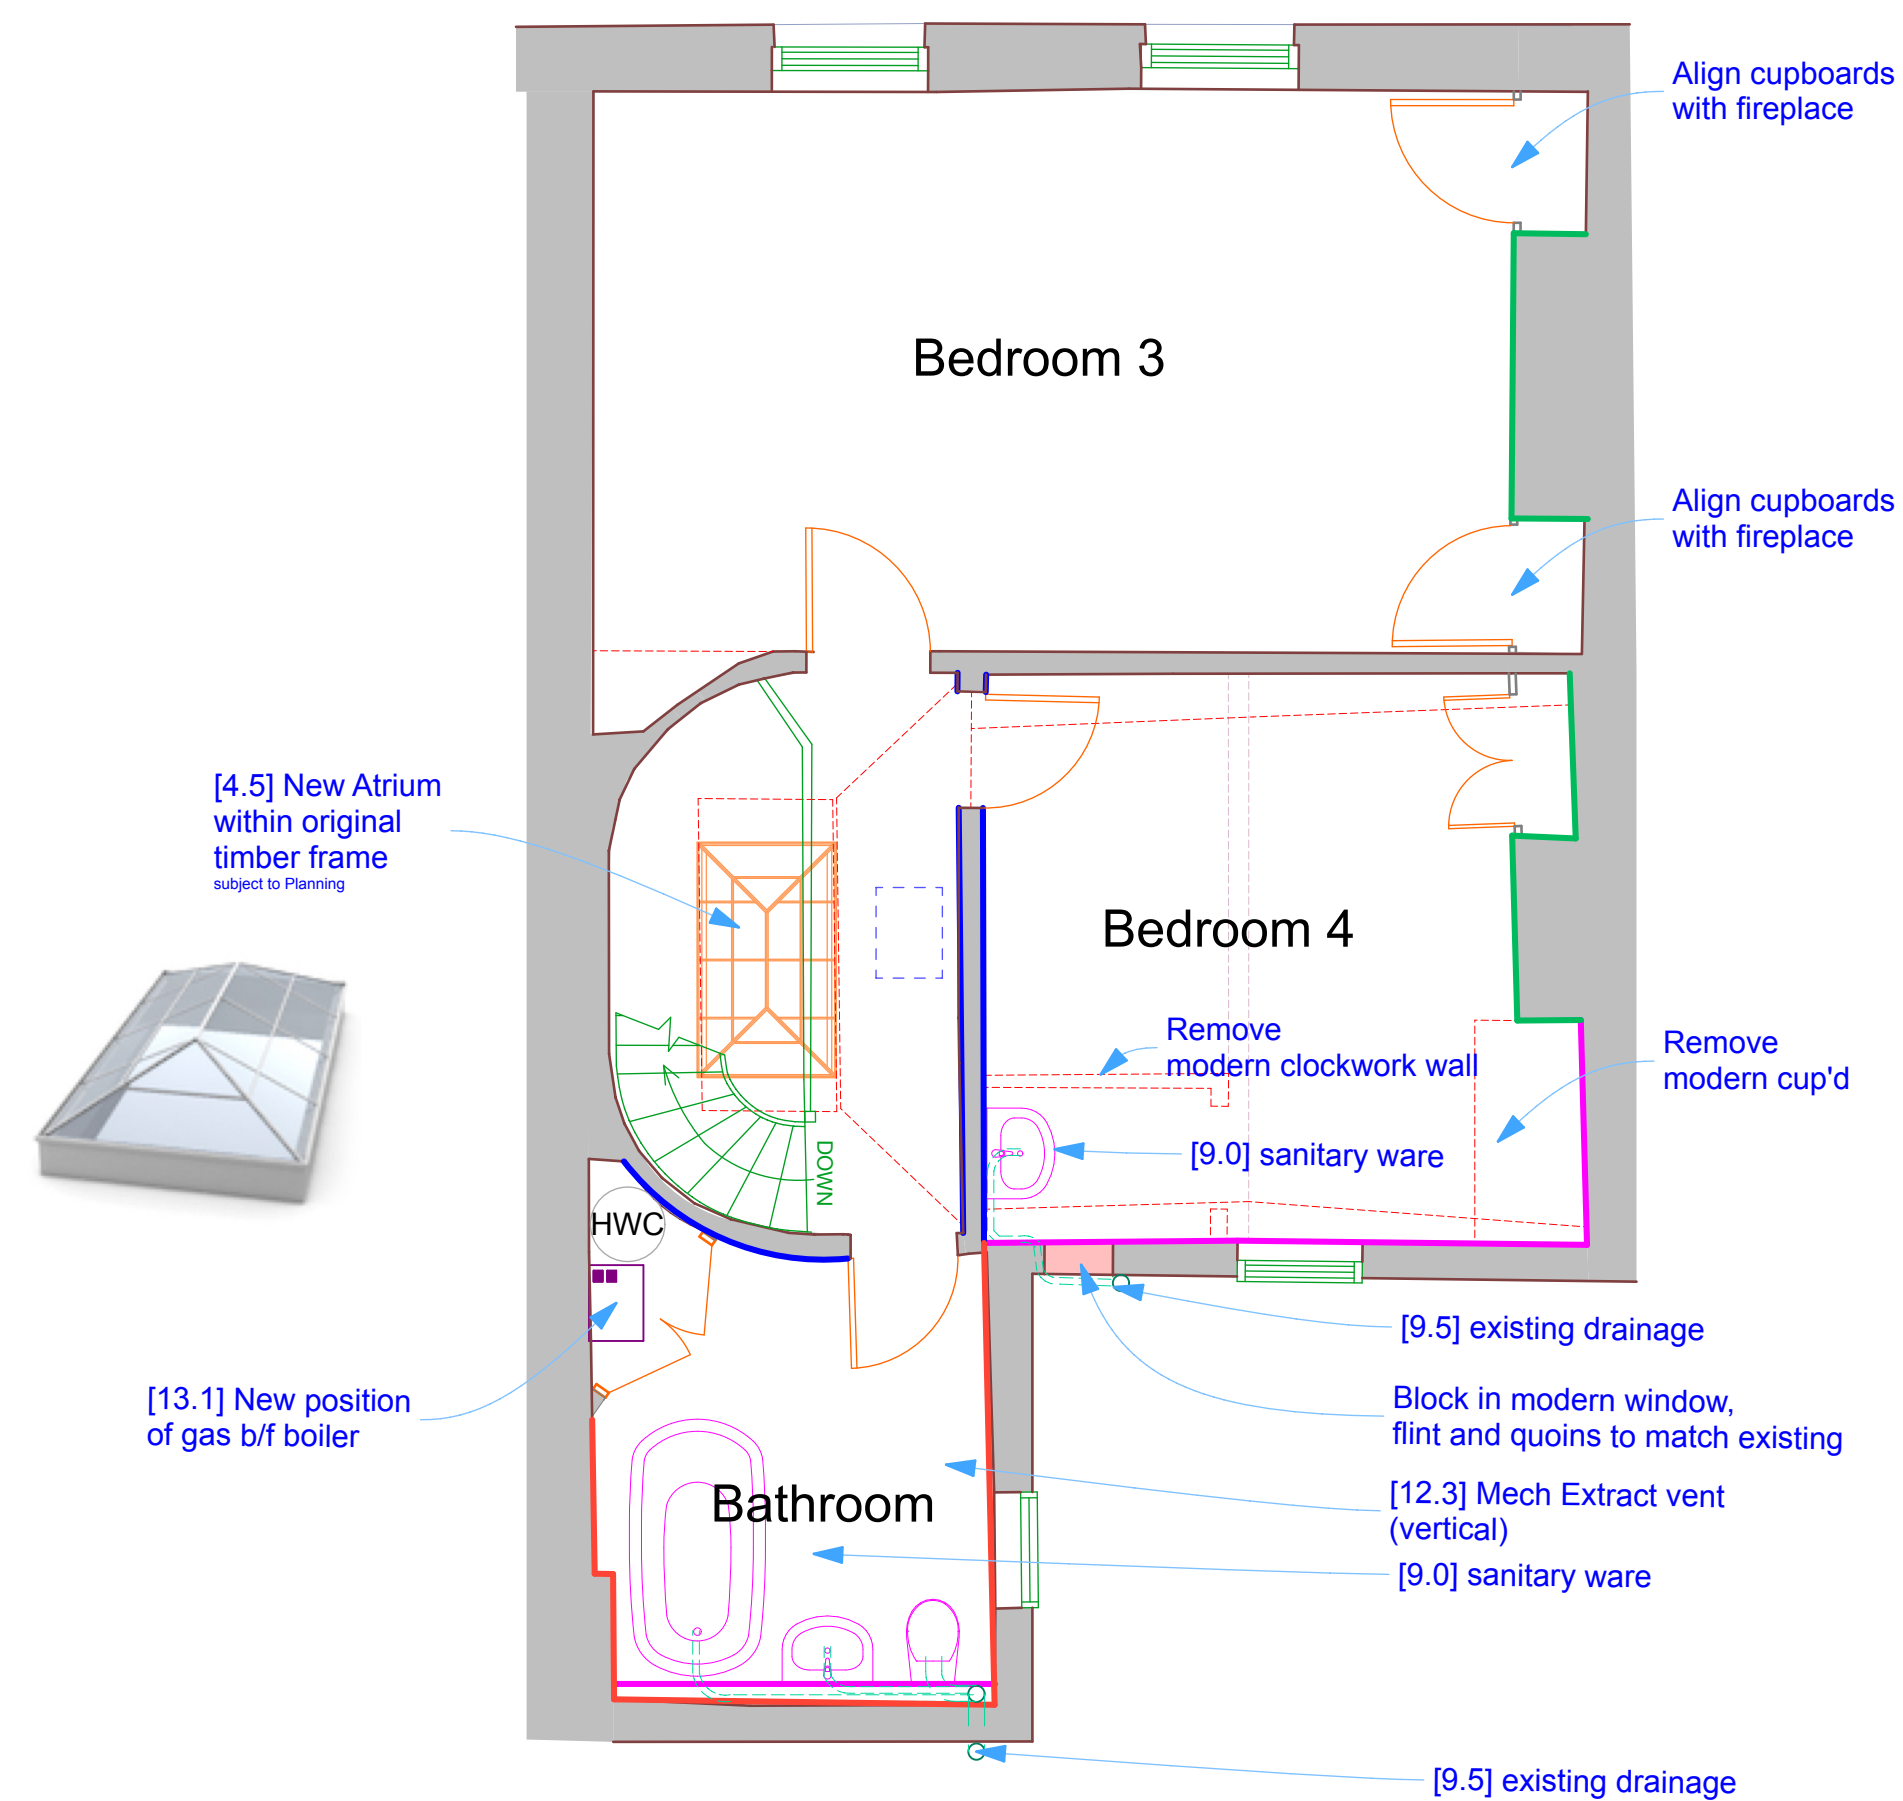

Second Floor Plan

Key

Plastering Schedule

- Lime plaster, direct repair/replacement of existing
- Lime plaster, on breathable Wood Wool board, on battens to external wall.
- Lime plaster, on breathable Wood Wool board, on encasing reed and ancient stud work.
- Existing gypsum plaster, retained or with minor repairs

NOTES

No unauthorised fabric to be removed from house, except where a like-with-like repair is essential.

All plumbing and wiring to remain within fabric and no unauthorised holes to be created.

Joinery items, architraves, cupboards, skirtings are to be removed carefully, marked up and returned to original locations.



Chartered Surveyors

Norton Studio, School Lane
Arundel, West Sussex
BN18 9DR
tel: 01903 885444



email: info@fuller.co.uk
www.andrewfuller.co.uk

Job Title
**44 Tarrant Street,
Arundel**

Client
Mr & Mrs N Field

Drawing Name
First and Second Floors

Drawing Status
Planing & Building Regulations

Drawn by **AF** Date **11/17**
Checked by Date

Drawing Scale
1:50 at A1 1:100 at A3

Drawing No **171164/ 104** Status **A** Revision

This drawing is the property of Andrew Fuller Associates and is not to be copied reproduced, retained or disclosed to any unauthorised person either wholly or in part without prior consent. Do not scale from this drawing except for Planning purposes. Use all figured dimensions only. All figured dimensions to be checked on site prior to construction. All discrepancies, errors and omissions to be reported to Andrew Fuller Associates prior to construction. Layout and dimensions of existing building to be checked on site.