



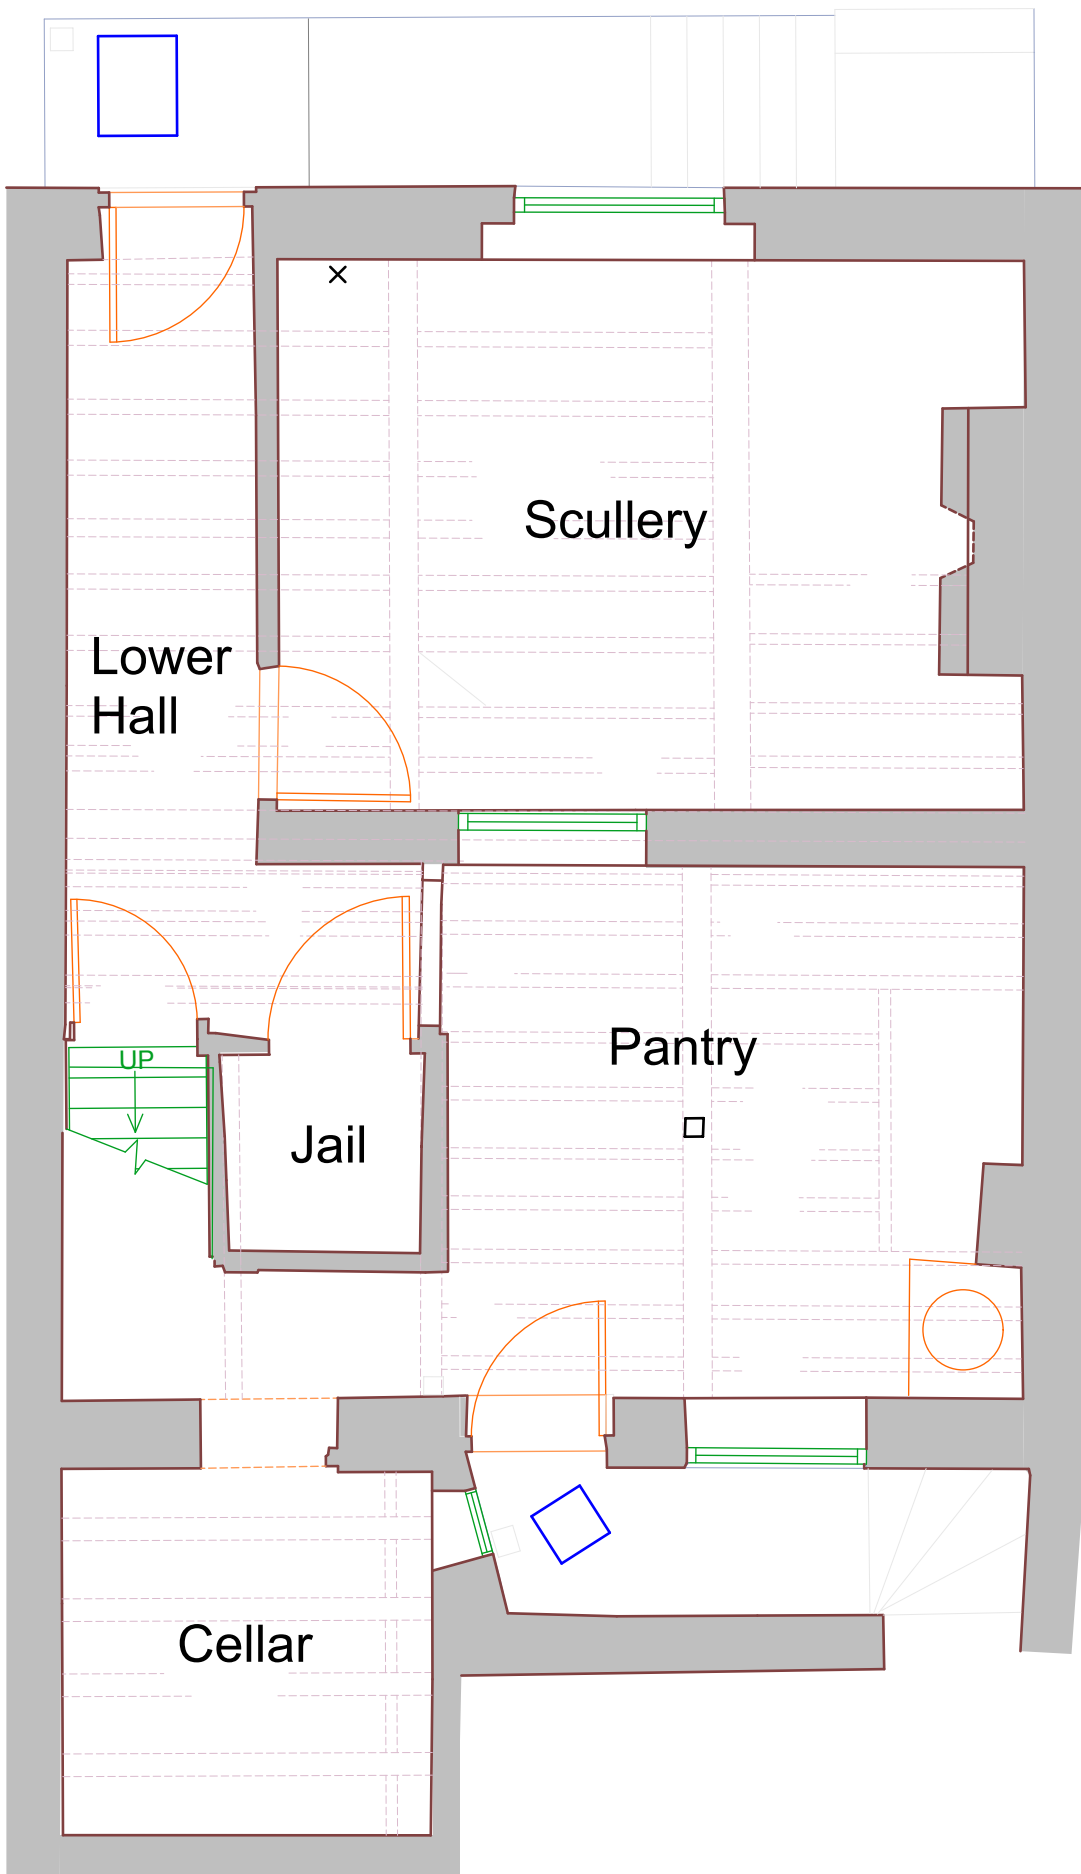

Basement Plan

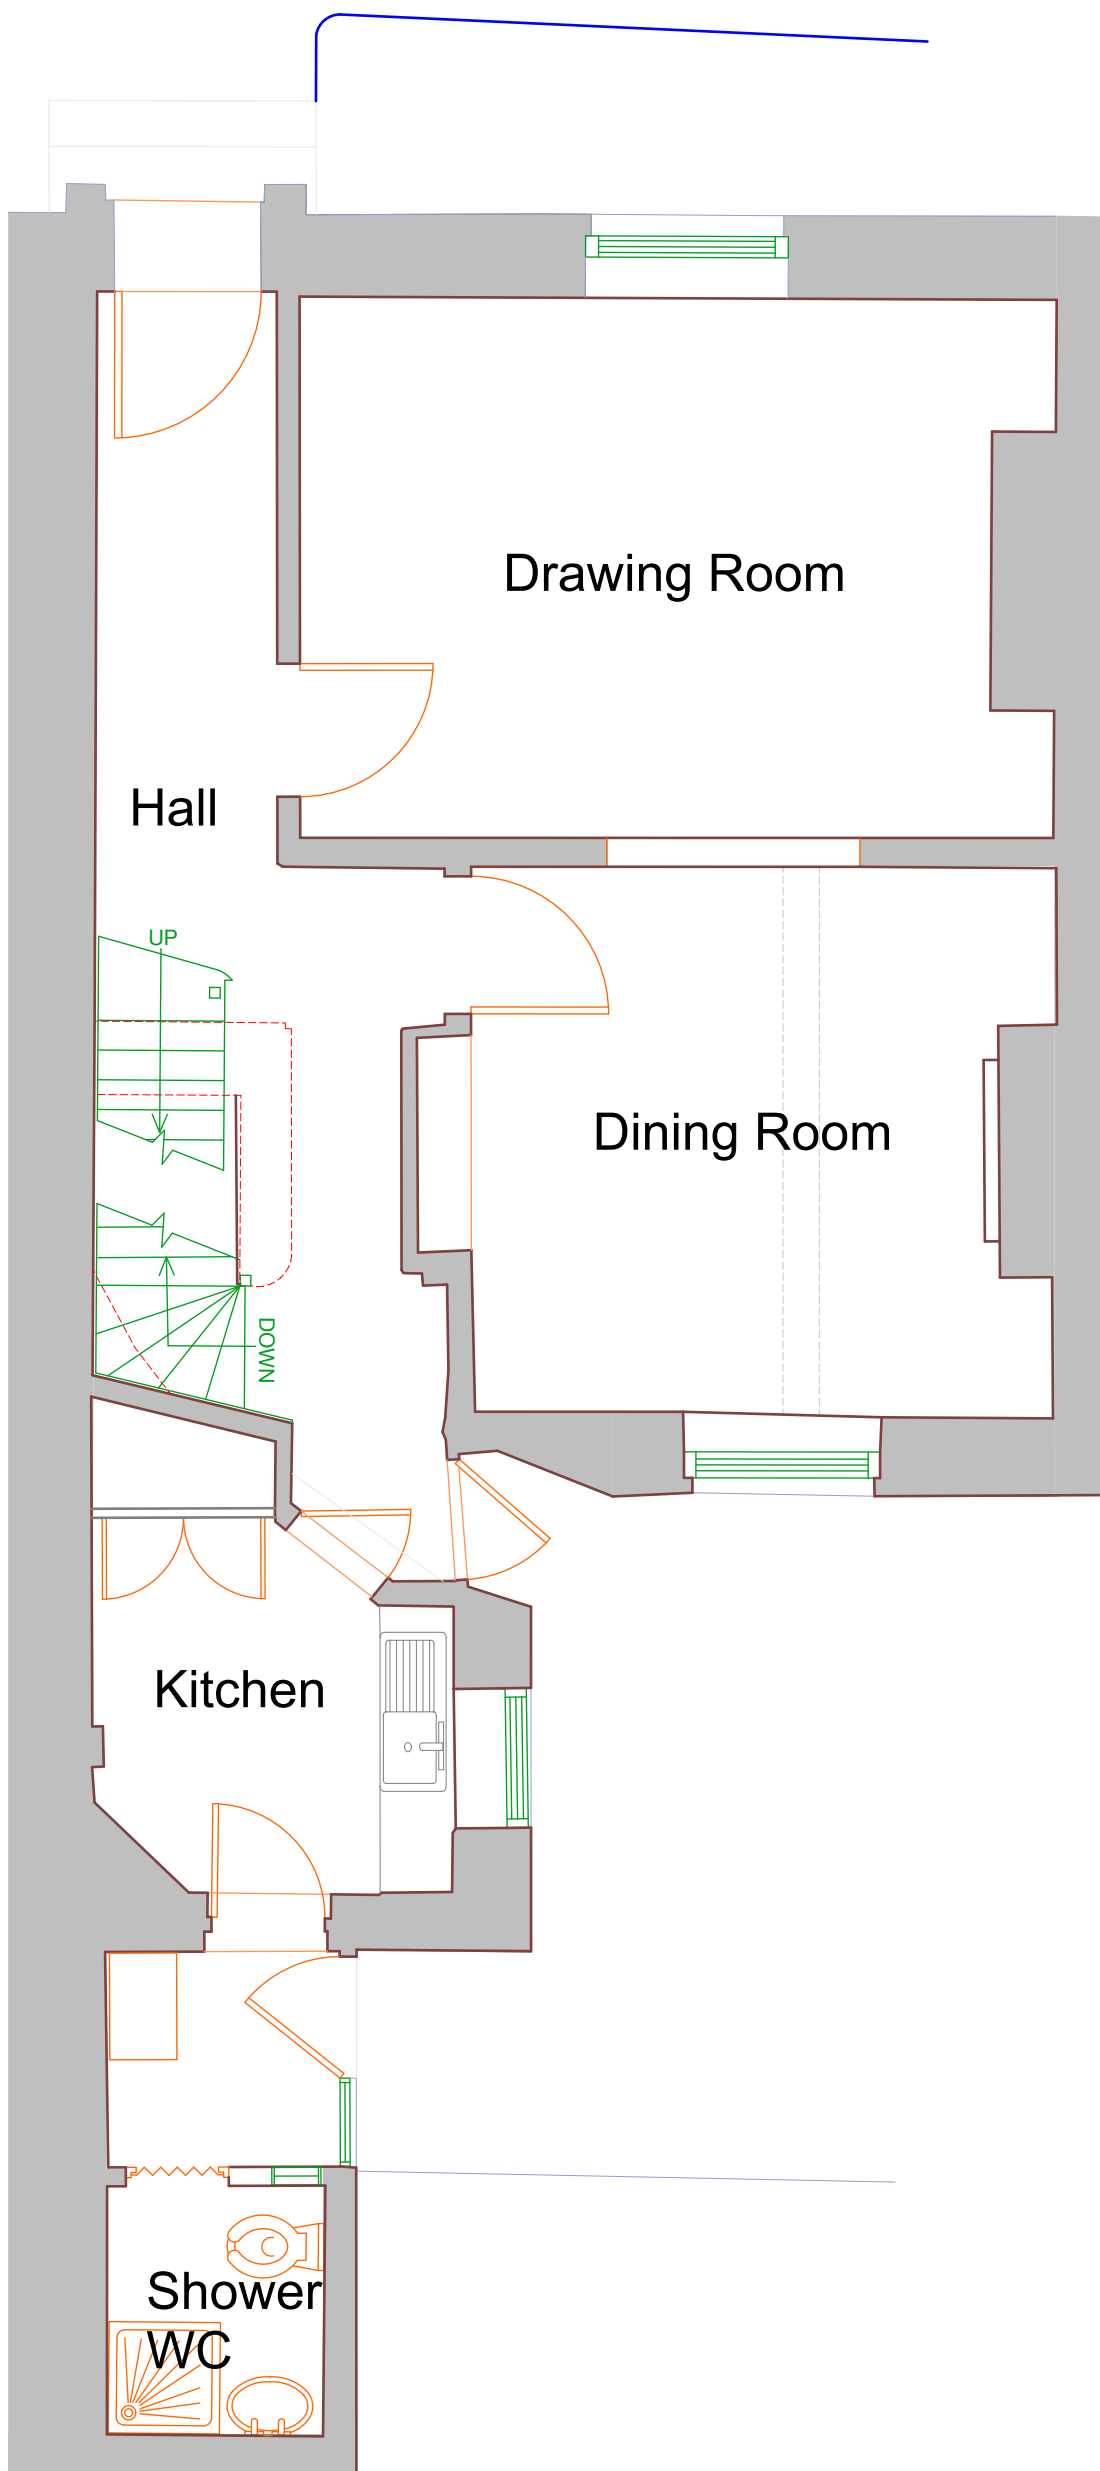

Ground Floor Plan

 FULLER ASSOCIATES Chartered Surveyors Norton Studio, School Lane Arundel, West Sussex BN18 9DR tel: 01903 885444 email: info@fuller.co.uk www.andrewfuller.co.uk		
Job Title	44 Tarrant Street, Arundel	
Client	Mr & Mrs N Field	
Drawing Name	Plans Existing 1/2	
Drawing Status	Planning	
Drawn by	AF	Date 9/17
Checked by		Date
Drawing Scale	1:50 at A1 1:100 at A3	
Drawing No	Status	Revision
171164/ 01		

This drawing is the property of Andrew Fuller Associates and is not to be copied reproduced, retained or disclosed to any unauthorised person either wholly or in part without prior consent. Do not scale from this drawing except for Planning purposes. Use all figured dimensions only. All figured dimensions to be checked on site prior to construction. All discrepancies, errors and omissions to be reported to Andrew Fuller Associates prior to construction. Layout and dimensions of existing building to be checked on site.