


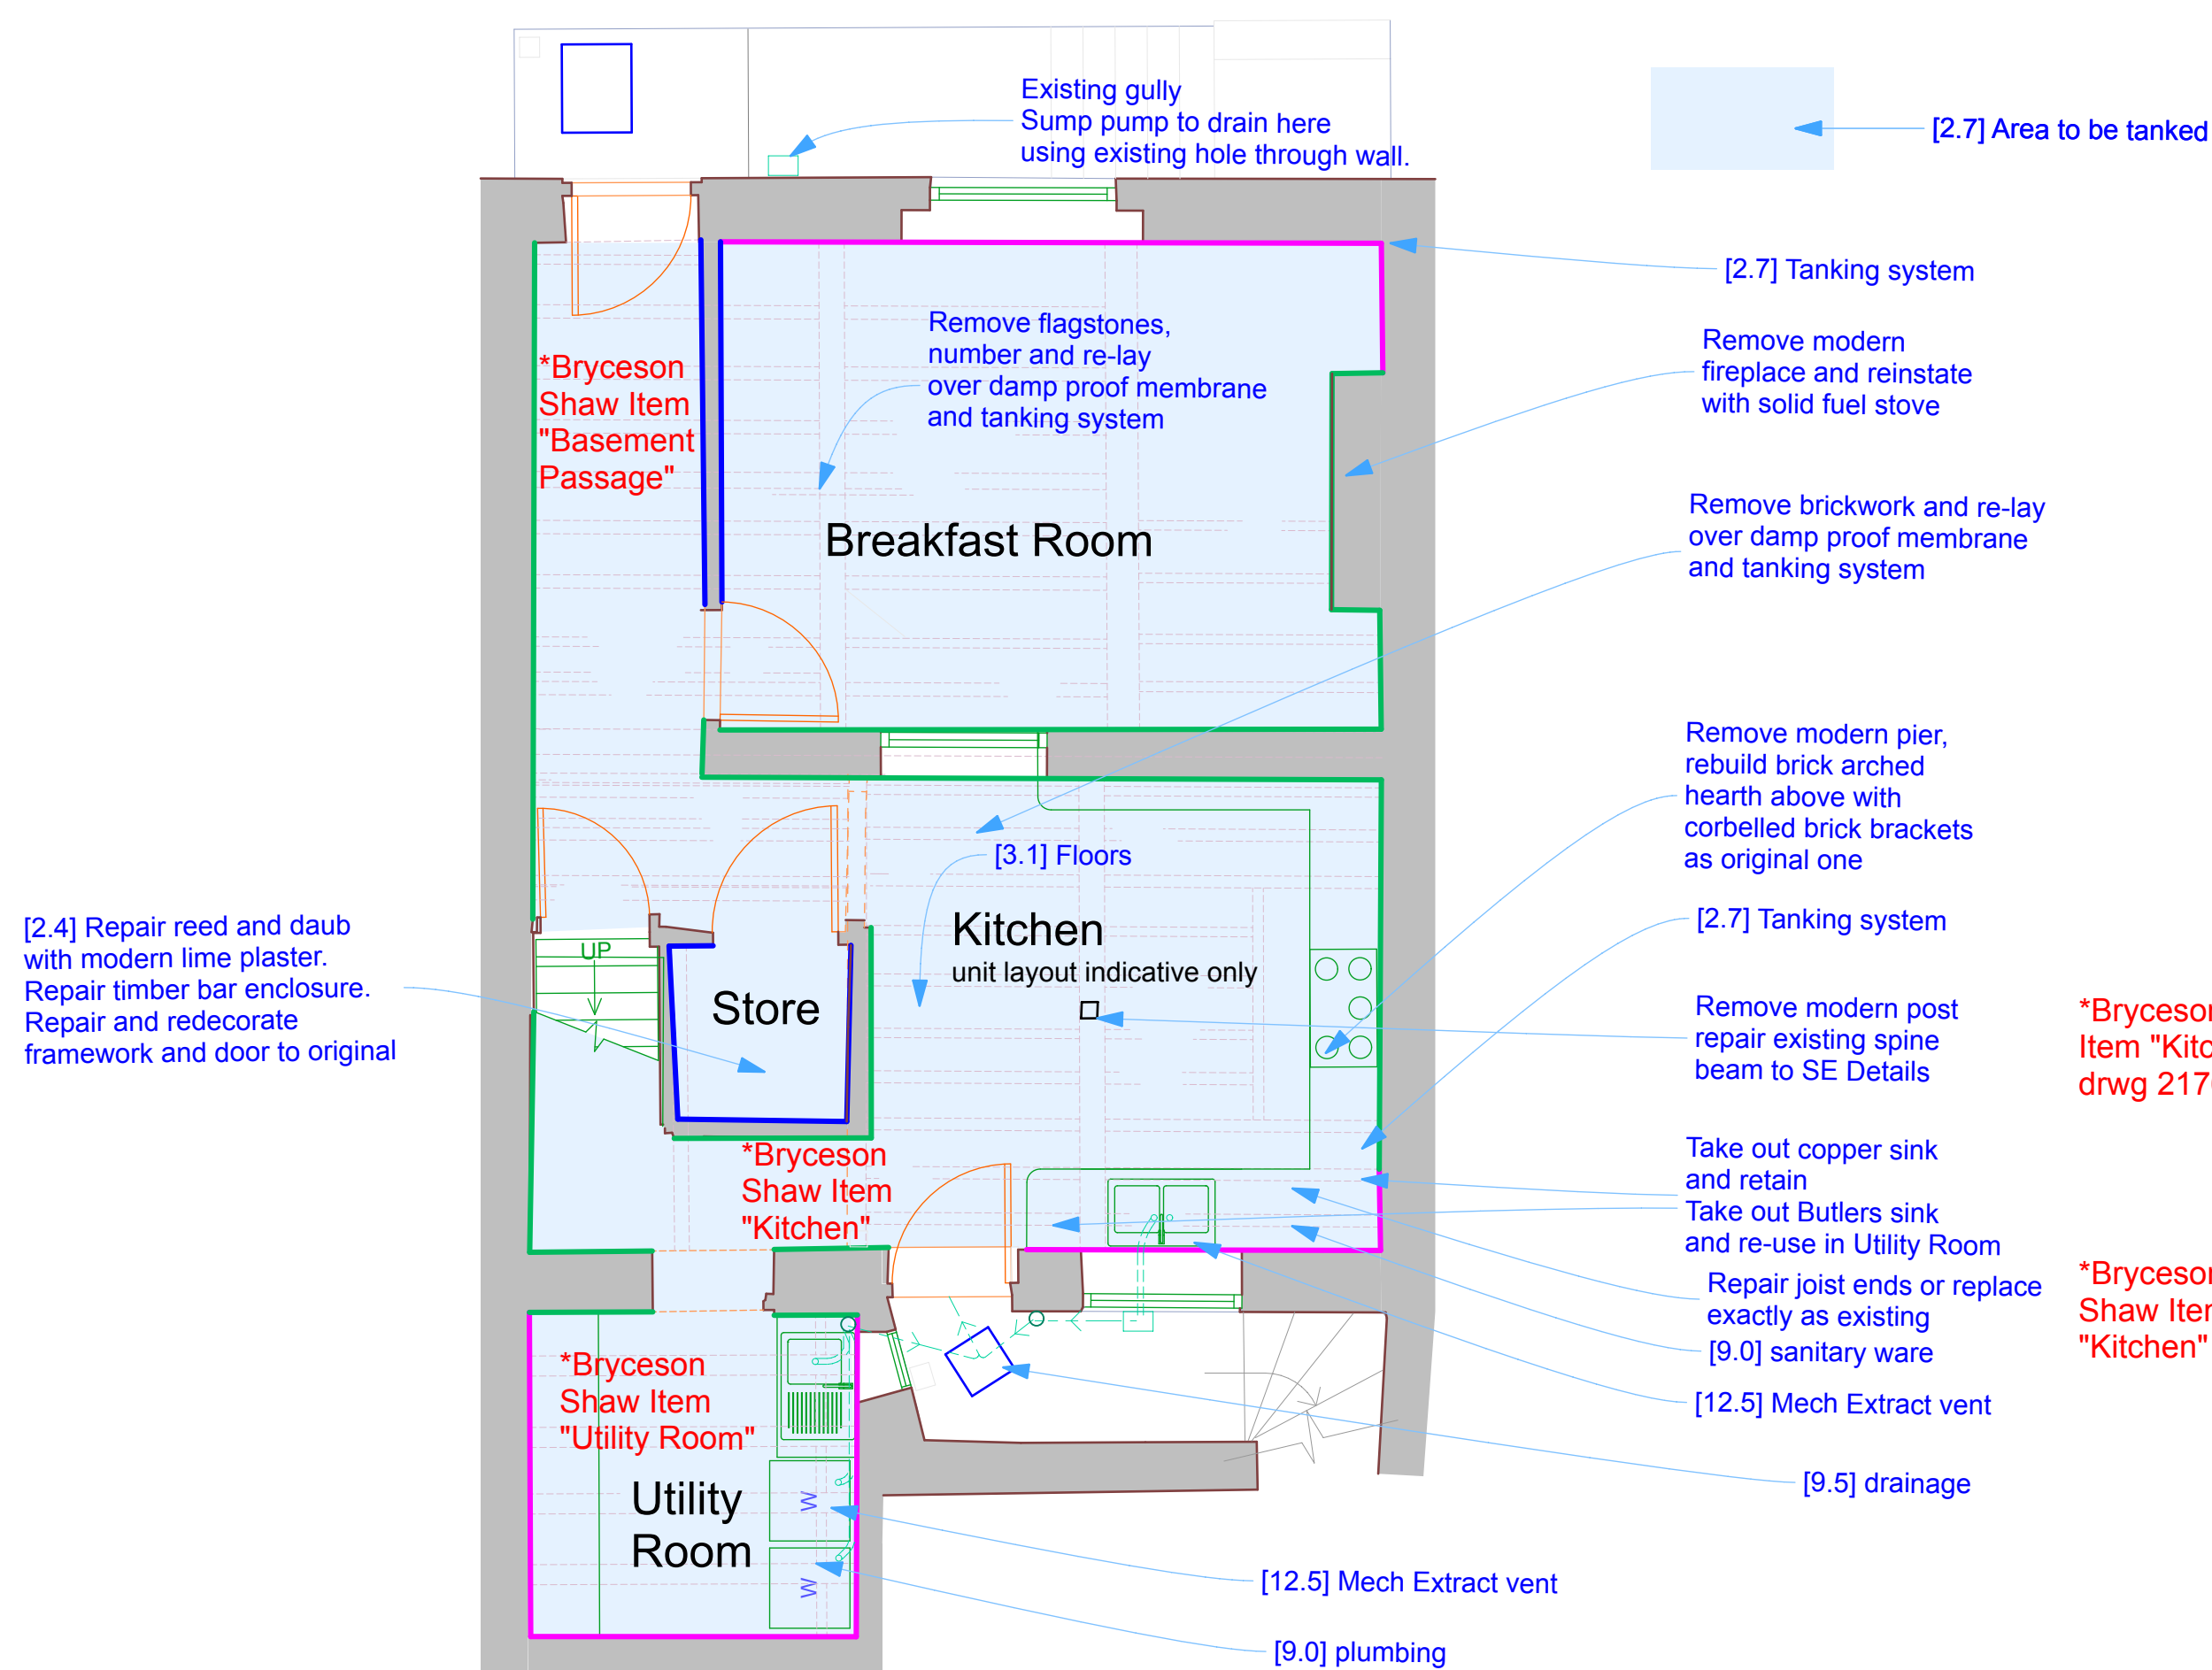


Basement Plan

*Bryceson Shaw Item "Kitchen" and drwg 2176/01/03

*Bryceson Shaw Item "Kitchen"

*NOTE
Structural Engineer, Bryceson Shaw Items
denoted in RED, as report dated 13.01.18

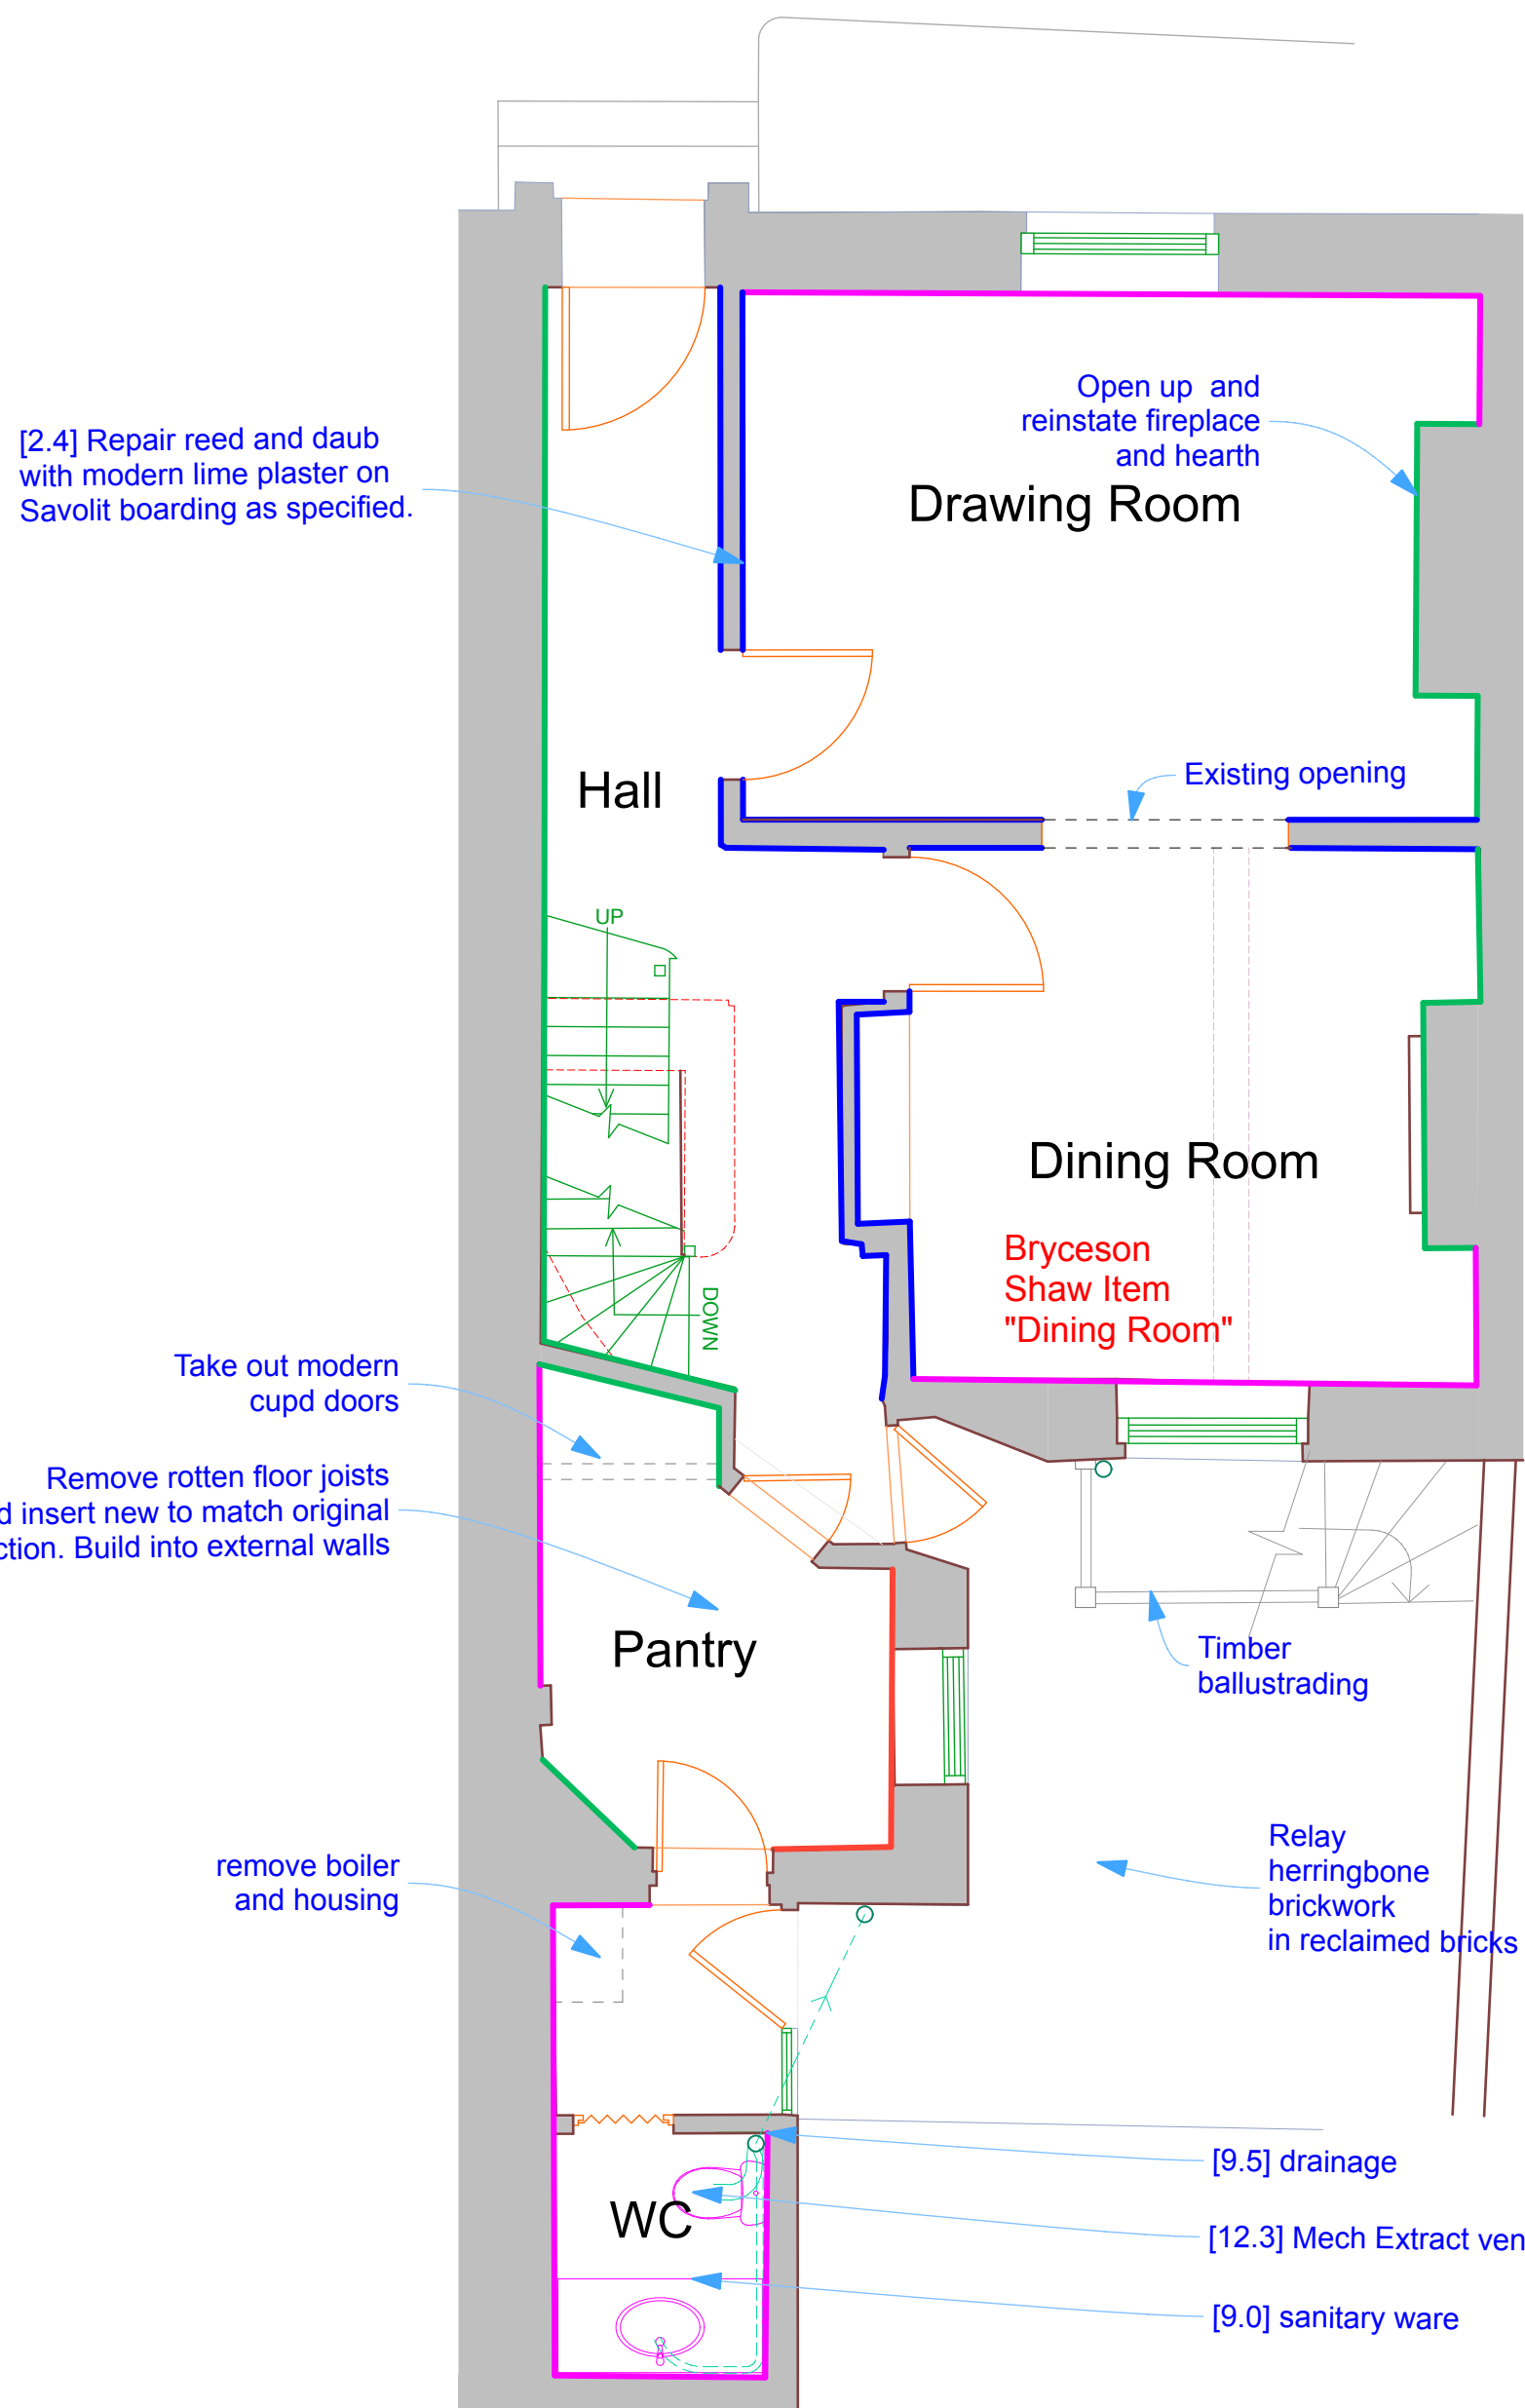

Ground Floor Plan

Key
Plastering Schedule

- Lime plaster, direct repair/replacement of existing
- Lime plaster, on breathable Wood Wool board, on battens to external wall.
- Lime plaster, on breathable Wood Wool board, on encasing reed and ancient stud work.
- Existing gypsum plaster, retained or with minor repairs

Revisions:
A 11/17 Plastering Schedule added
B 03/18 SE references added



FULLER ASSOCIATES

Chartered Surveyors

Norton Studio, School Lane
Arundel, West Sussex
BN18 9DR
tel: 01903 885444
email: info@fuller.co.uk
www.andrewfuller.co.uk

Job Title	44 Tarrant Street, Arundel		
Client	Mr & Mrs N Field		
Drawing Name	Plans, Lower and Ground Floors		
Drawing Status	Planning & Building Regulations		
Drawn by	AF	Date	11/17
Checked by		Date	
Drawing Scale	1:50 at A1 1:100 at A3		
Drawing No	Status	Revision	
171164/ 103		B	

This drawing is the property of Andrew Fuller Associates and is not to be copied reproduced, retained or disclosed to any unauthorised person either wholly or in part without prior consent. Do not scale from this drawing except for Planning purposes. Use all figured dimensions only. All figured dimensions to be checked on site prior to construction. All discrepancies, errors and omissions to be reported to Andrew Fuller Associates prior to construction. Layout and dimensions of existing building to be checked on site.