




NOTES
WRITTEN DIMENSIONS TO BE TAKEN IN PREFERENCE TO SCALE. AND
ARE TO BE CHECKED ON SITE PRIOR TO COMMENCING WORK.
THIS DRAWING IS TO BE READ IN CONJUNCTION WITH ALL OTHER
DOCUMENTS RELATING TO THIS PROJECT.
ANY DISCREPANCIES ARE TO BE REFERRED IMMEDIATELY TO THE
PROJECT DESIGNER.
THIS DRAWING IS COPYRIGHT AND SHOULD NOT BE USED OR
REPRODUCED IN ANY MANNER WITHOUT PERMISSION.
IT IS THE CONTRACTOR'S RESPONSIBILITY TO ENSURE COMPLIANCE
WITH THE BUILDING REGULATIONS.

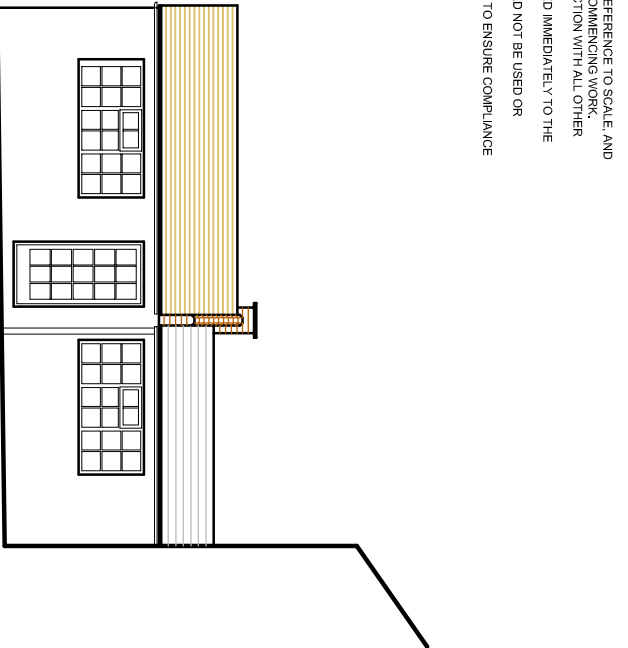


EXISTING SIDE ELEVATION

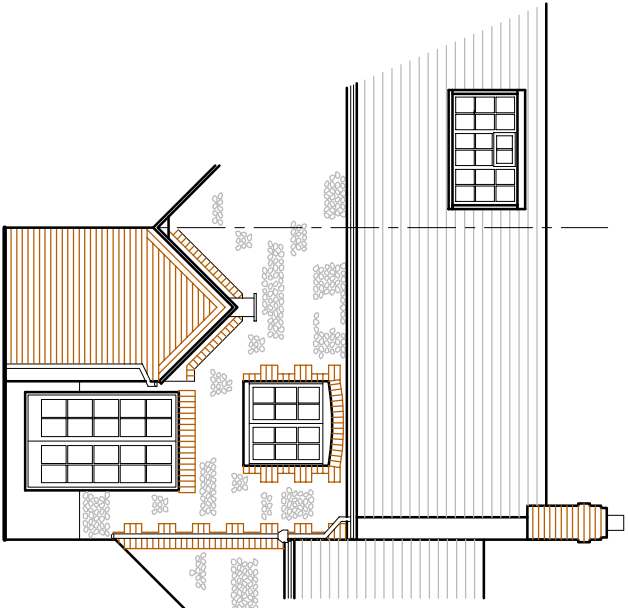


EXISTING REAR ELEVATION

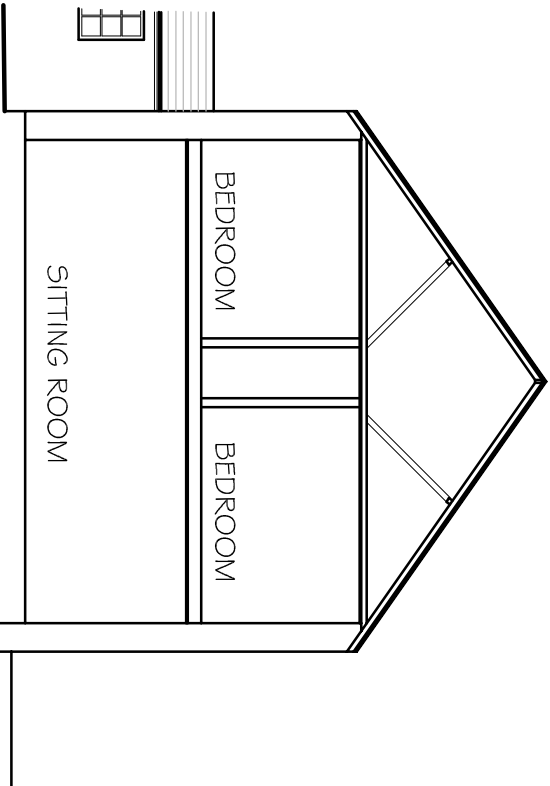


EXISTING SECTION A-A

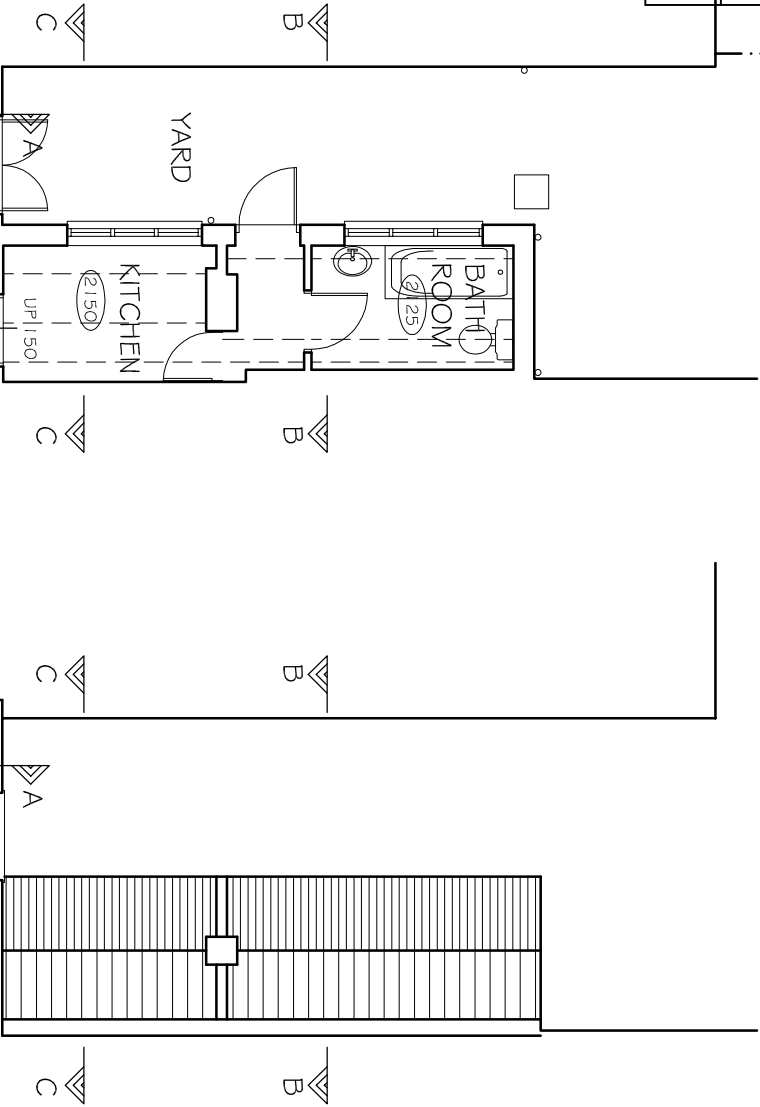


EXISTING
GROUND FLOOR
PLAN

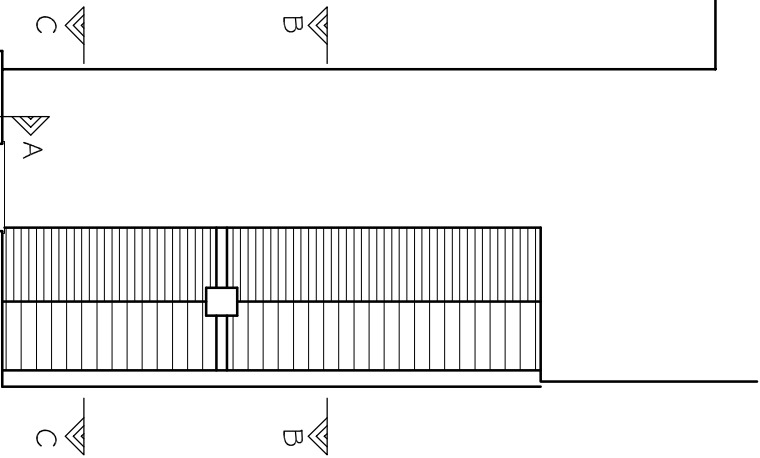


EXISTING
FIRST FLOOR
PLAN

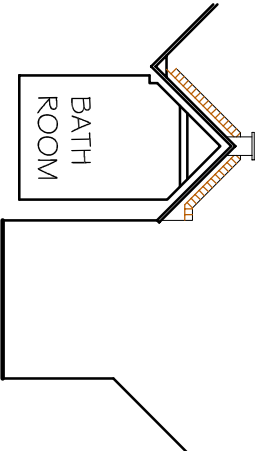


EXISTING
SECTION B-B

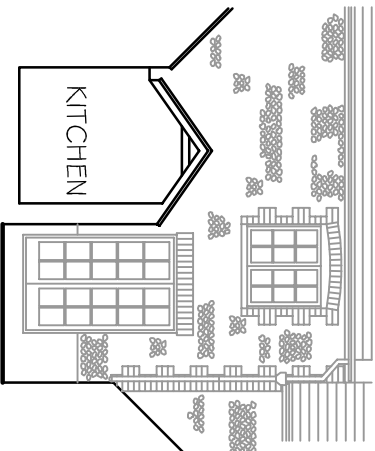

EXISTING
SECTION C-C

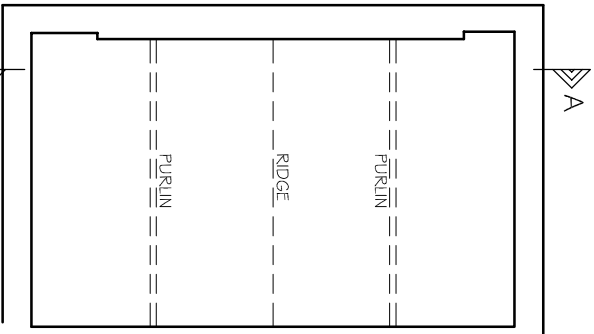

EXISTING
ATTIC PLAN

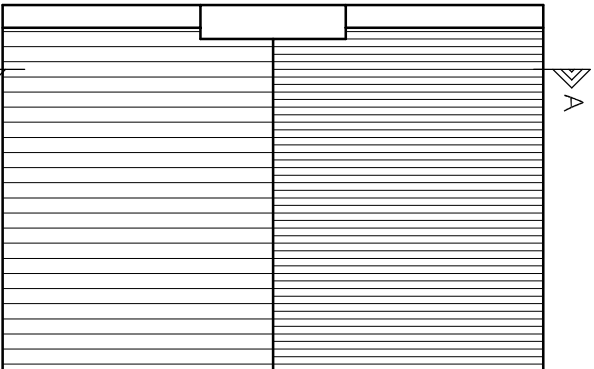

EXISTING
ROOF PLAN

A	SECTIONS B-B & C-C ADDED	29.01.14
REV	DESCRIPTION	DATE

PROJECT
37 KING STREET
ARUNDEL
WEST SUSSEX

DRAWING TITLE
EXISTING FLOOR PLANS, ROOF PLAN,
SECTION AND ELEVATIONS

CLIENT
ROGER BOSE

SCALE 1:100@A3
DRAWN BY PLB
DATE JAN 14

DWG NO 342/01
REV. A

PHIL BROWN
(ARCHITECTURAL SERVICES) LTD
10 MANTLING ROAD
LITTLEHAMPTON
WEST SUSSEX BN17 7DG
TEL 01903 715177