


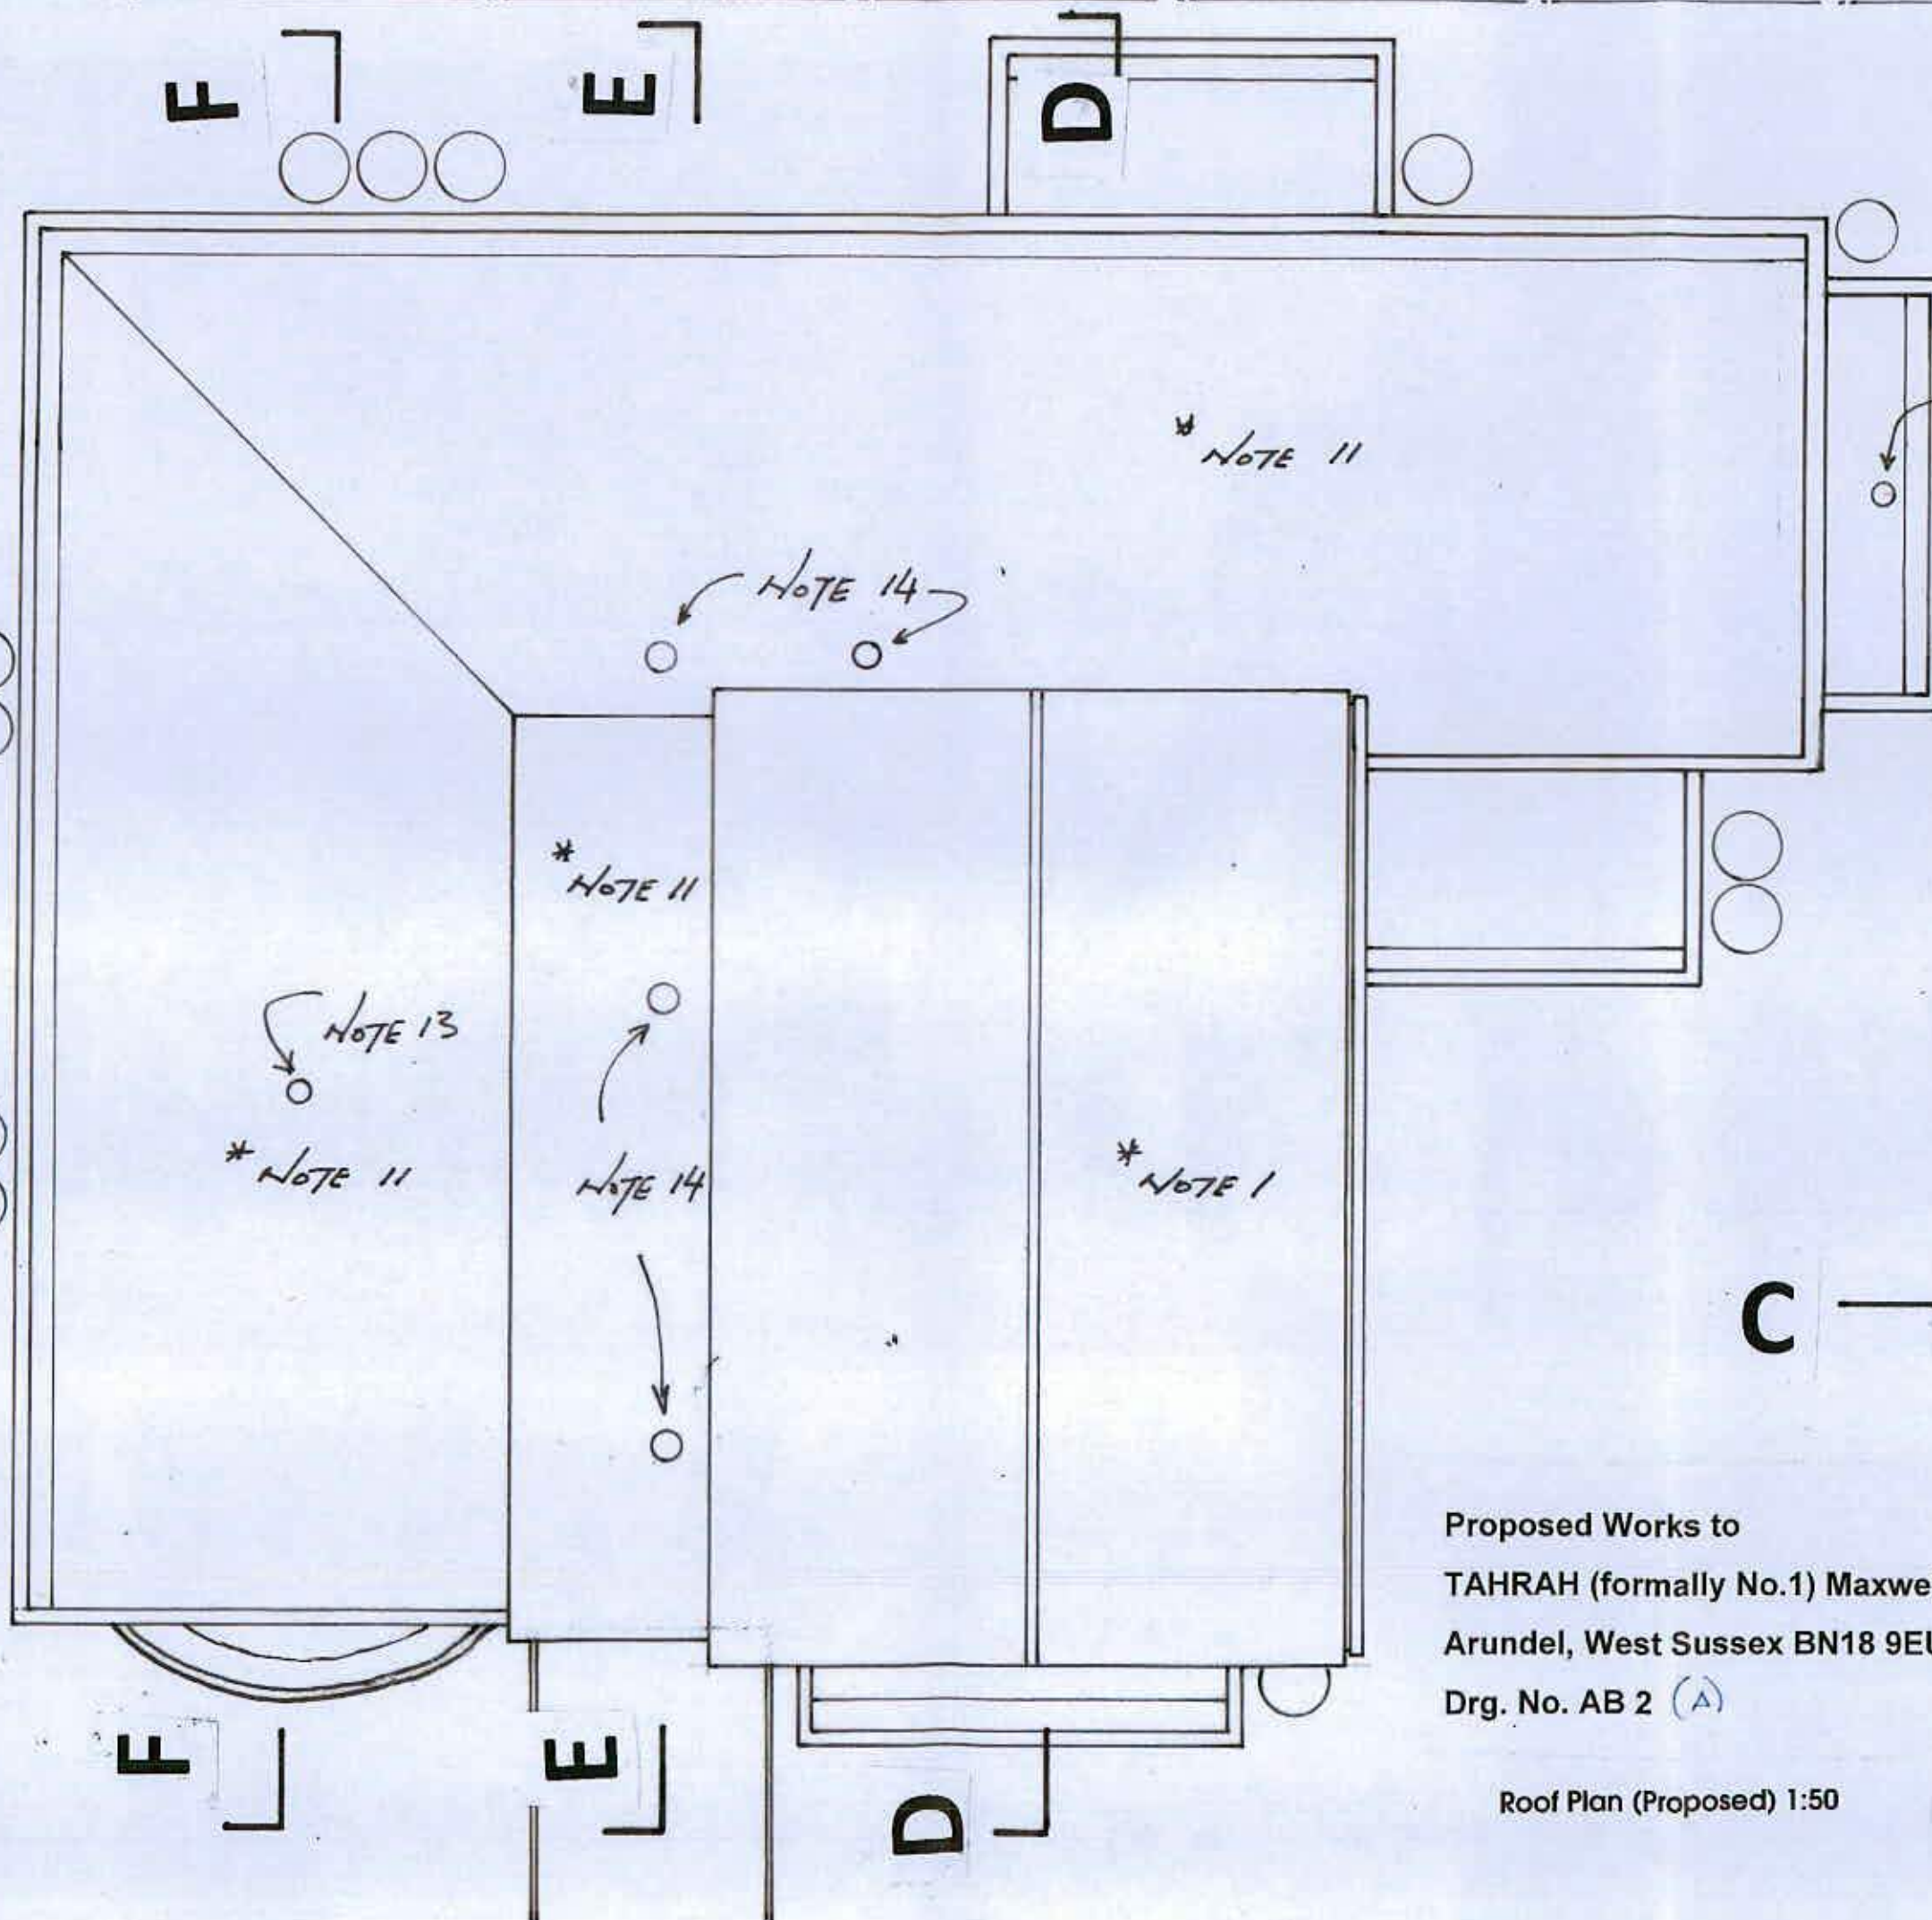

Proposed Works to
 TAHHRAH (formerly No.1) Maxwell Road
 Arundel, West Sussex BN18 9EU
 Drg. No. AB 2 (A)

Roof Plan (Proposed) 1:50