


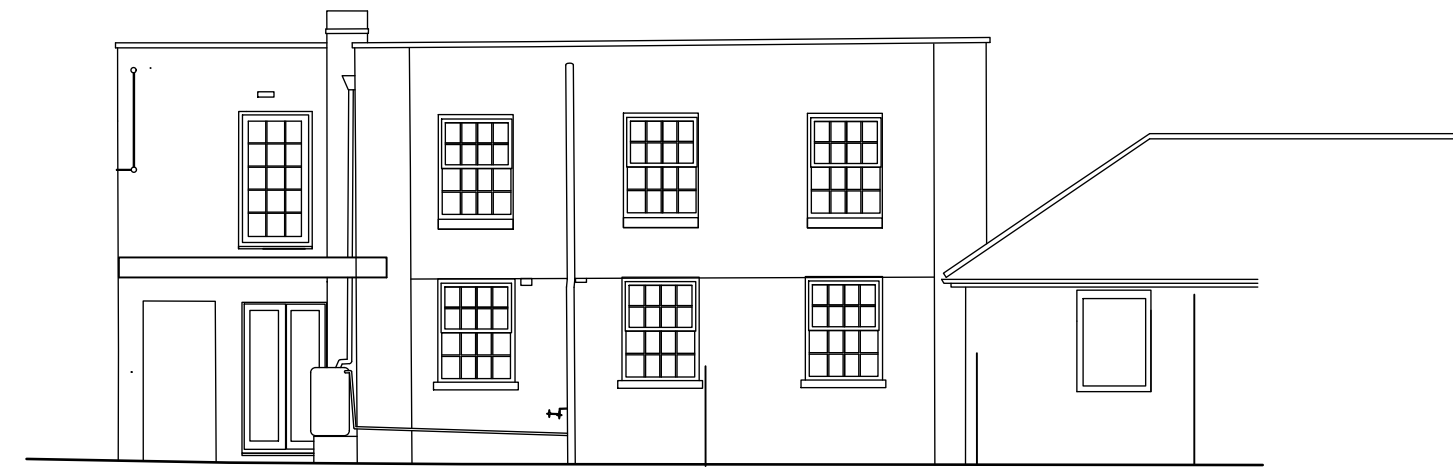

EXISTING REAR ELEVATION



EXISTING RIGHT ELEVATION



EXISTING FRONT ELEVATION



THIS DRAWING IS THE PROPERTY OF APROPOS AND SHOULD NOT BE COPIED IN ANY FORM WITHOUT WRITTEN CONSENT. PLEASE READ ALL INSTRUCTIONS FULLY. ALL BASE DIMENSIONS TO BE WITHIN +/- 5mm.

NOTE:
ALL DIMENSION ARE TAKEN FROM FINISHED FLOOR LEVEL (FFL) AND FROM EXISTING GROUND LEVEL (EXGL).

DESCRIPTION & MATERIALS:
BESPOKE APEX STRUCTURE TO FIRST FLOOR BALCONY AND GROUND FLOOR EXTENSION BELOW. WITH ADDITIONAL REVERSE LEAN-TO STRUCTURE TO ANNEX AT REAR OF PROPOERTY. NEW WALLS TO BE BRICK CAVITY WALLS TO MATCH THE EXISTING DWELLING, NEW WALLS WILL BE CONSTRUCTED INLINE WITH BUILDING REGULATIONS. SCHEME INCLUDES 3no. BI-FOLDING DOORS, 1no. PARALLEL VENT, 1no. SINGLE DOOR AND GLAZED VERTICALS FOR THE BALCONY STRUCTURE. ALL WINDOWS, DOORS AND BOTH THE BALCONY AND REVERSE LEAN-TO ROOFS TO BE MADE FROM THERMALLY BROKEN ALUMINIUM WHICH WILL BE POLYESTER POWDER COATED - RAL 7039

DOOR SETS:

BALCONY AND UNDER-BALCONY:
2no. 3 PANE BI-FOLDING DOORS

-BALCONY DOORS TO OPEN INWARDS WITH 1 LEAF TO THE RIGHT AND 2 LEAVES TO THE LEFT AS VIEWED FROM OUTSIDE.

-UNDER-BALCONY DOORS TO OPEN OUTWARDS AND ALL TO THE LEFT AS VIEWED FROM OUTSIDE.

1NO. SINGLE DOOR AT THE TOP OF THE BALCONY STEPS TO OPEN OUTWARDS AND TO THE RIGHT AS VIEWED FROM OUTSIDE.

REVERSE LEAN-TO:
1no. 3 PANE BI-FOLDING DOOR

-DOOR TO OPEN OUTWARDS AND LEAVES STACK TO THE RIGHT AS VIEWED FROM OUTSIDE.

REVERSE LEAN-TO ROOF GLAZED IN:
ACTIV CLEAR DOUBLE GLAZED SEALED UNITS.

APEX BALCONY ROOF GLAZED IN:
ACTIV NEUTRAL DOUBLE GLAZED SEALED UNITS.

BALCONY VERTICALS GLAZED IN:
LAMINATED CLEAR DOUBLE GLAZED SEALED UNITS.


ALL OTHER VERTICALS GLAZED IN:
CLEAR DOUBLE GLAZED SEALED UNITS.

MPS		EXISTING ELEVATIONS	14/01/19	A
DRAWN	CHECKED		DATE	REV

CLIENT	PROJECT NUMBER
MR S. GRAY MEWS HOUSE LONDON ROAD ARUNDEL BN18 9BH	3958
	REVISION
	A

DRAWING REFERENCE	LOCAL COUNCIL
3958/001/A	ARUN DISTRICT COUNCIL



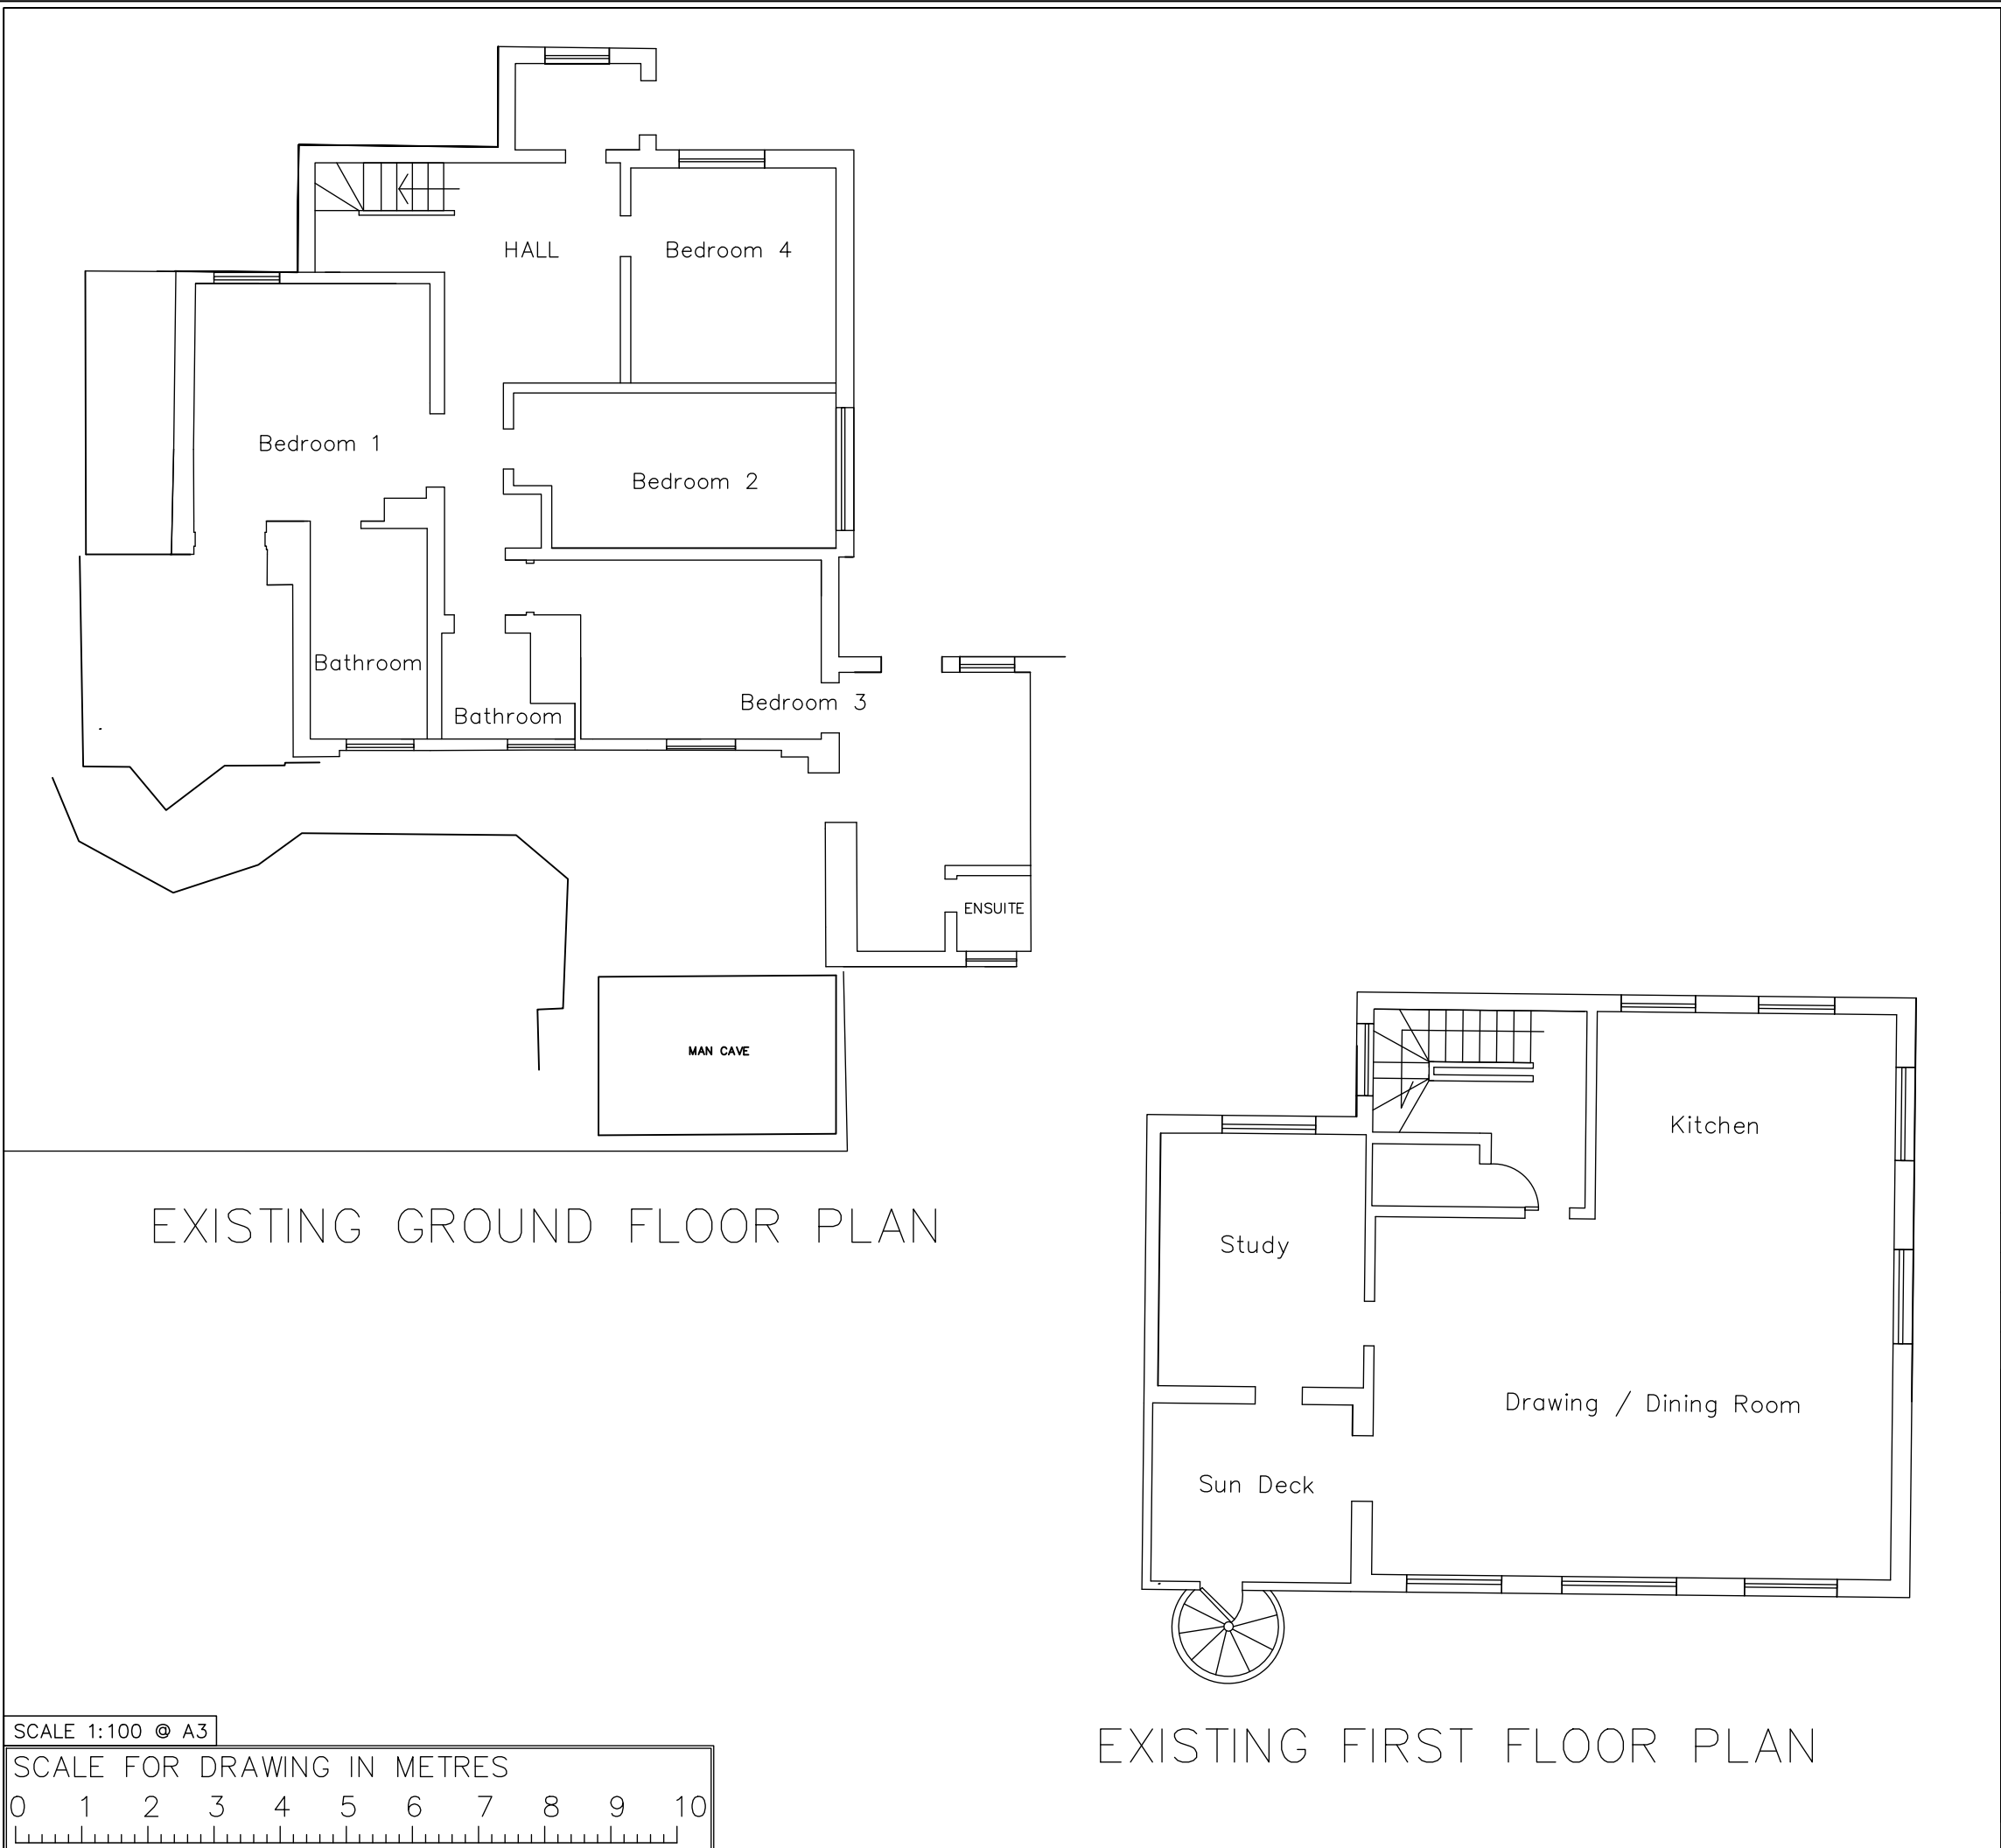

THIS DRAWING IS THE PROPERTY OF APROPOS AND SHOULD NOT BE COPIED IN ANY FORM WITHOUT WRITTEN CONSENT. PLEASE READ ALL INSTRUCTIONS FULLY. ALL BASE DIMENSIONS TO BE WITHIN +/- 5mm.

NOTE:
ALL DIMENSION ARE TAKEN FROM FINISHED FLOOR LEVEL (FFL) AND FROM EXISTING GROUND LEVEL (EXGL).

DESCRIPTION & MATERIALS:
BESPOKE APEX STRUCTURE TO FIRST FLOOR BALCONY AND GROUND FLOOR EXTENSION BELOW. WITH ADDITIONAL REVERSE LEAN-TO STRUCTURE TO ANNEX AT REAR OF PROPOERTY. NEW WALLS TO BE BRICK CAVITY WALLS TO MATCH THE EXISTING DWELLING, NEW WALLS WILL BE CONSTRUCTED INLINE WITH BUILDING REGULATIONS. SCHEME INCLUDES 3no. BI-FOLDING DOORS, 1no. PARALLEL VENT, 1no. SINGLE DOOR AND GLAZED VERTICALS FOR THE BALCONY STRUCTURE. ALL WINDOWS, DOORS AND BOTH THE BALCONY AND REVERSE LEAN-TO ROOFS TO BE MADE FROM THERMALLY BROKEN ALUMINIUM WHICH WILL BE POLYESTER POWDER COATED - RAL 7039

DOOR SETS:

BALCONY AND UNDER-BALCONY:
2no. 3 PANE BI-FOLDING DOORS

-BALCONY DOORS TO OPEN INWARDS WITH 1 LEAF TO THE RIGHT AND 2 LEAVES TO THE LEFT AS VIEWED FROM OUTSIDE.

-UNDER-BALCONY DOORS TO OPEN OUTWARDS AND ALL TO THE LEFT AS VIEWED FROM OUTSIDE.

1NO. SINGLE DOOR AT THE TOP OF THE BALCONY STEPS TO OPEN OUTWARDS AND TO THE RIGHT AS VIEWED FROM OUTSIDE.

REVERSE LEAN-TO:
1no. 3 PANE BI-FOLDING DOOR

-DOOR TO OPEN OUTWARDS AND LEAVES STACK TO THE RIGHT AS VIEWED FROM OUTSIDE.


REVERSE LEAN-TO ROOF GLAZED IN:
ACTIV CLEAR DOUBLE GLAZED SEALED UNITS.

APEX BALCONY ROOF GLAZED IN:
ACTIV NEUTRAL DOUBLE GLAZED SEALED UNITS.

BALCONY VERTICALS GLAZED IN:
LAMINATED CLEAR DOUBLE GLAZED SEALED UNITS.

ALL OTHER VERTICALS GLAZED IN:
CLEAR DOUBLE GLAZED SEALED UNITS.

MPS		EXISTING PLAN	14/01/19	A
DRAWN	CHECKED		DATE	REV
CLIENT		PROJECT NUMBER		
MR S. GRAY MEWS HOUSE LONDON ROAD ARUNDEL BN18 9BH		3958		
		REVISION		
		A		
DRAWING REFERENCE		LOCAL COUNCIL		
3958/002/A		ARUN DISTRICT COUNCIL		

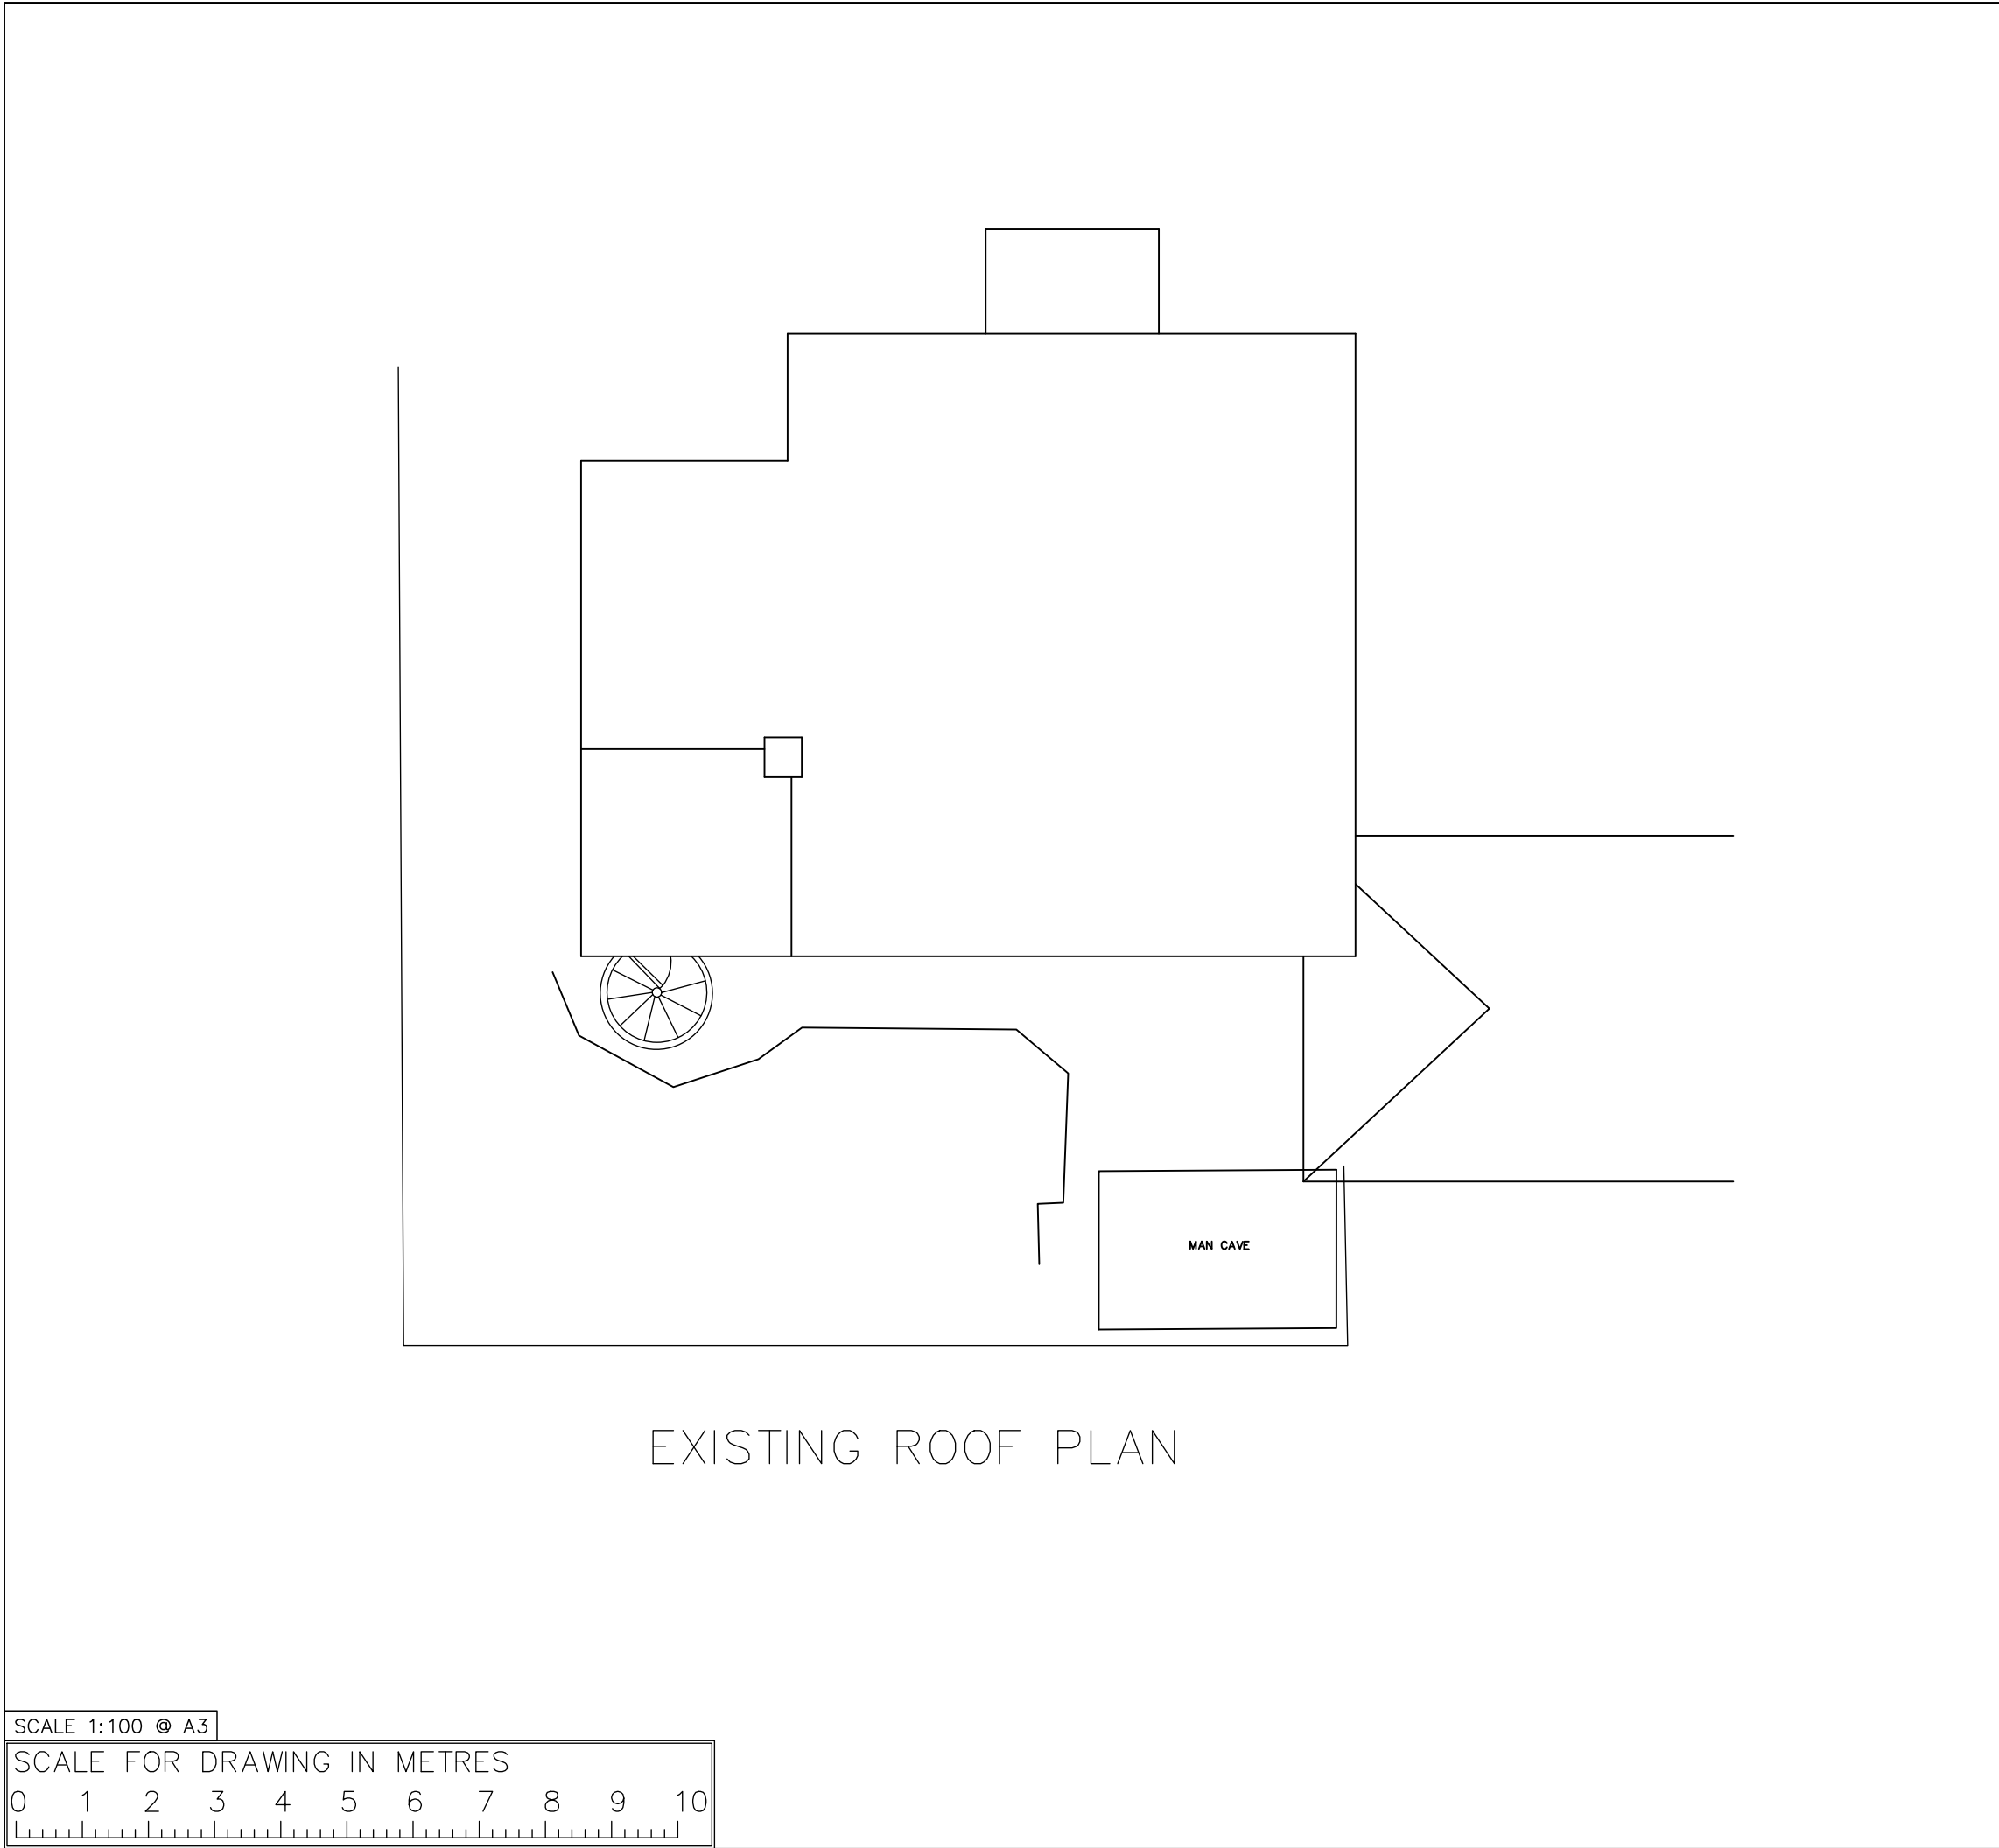

THIS DRAWING IS THE PROPERTY OF APROPOS AND SHOULD NOT BE COPIED IN ANY FORM WITHOUT WRITTEN CONSENT. PLEASE READ ALL INSTRUCTIONS FULLY. ALL BASE DIMENSIONS TO BE WITHIN +/- 5mm.

NOTE:
ALL DIMENSION ARE TAKEN FROM FINISHED FLOOR LEVEL (FFL) AND FROM EXISTING GROUND LEVEL (EXGL).

DESCRIPTION & MATERIALS:
BESPOKE APEX STRUCTURE TO FIRST FLOOR BALCONY AND GROUND FLOOR EXTENSION BELOW. WITH ADDITIONAL REVERSE LEAN-TO STRUCTURE TO ANNEX AT REAR OF PROPOERTY. NEW WALLS TO BE BRICK CAVITY WALLS TO MATCH THE EXISTING DWELLING, NEW WALLS WILL BE CONSTRUCTED INLINE WITH BUILDING REGULATIONS. SCHEME INCLUDES 3no. BI-FOLDING DOORS, 1no. PARALLEL VENT, 1no. SINGLE DOOR AND GLAZED VERTICALS FOR THE BALCONY STRUCTURE. ALL WINDOWS, DOORS AND BOTH THE BALCONY AND REVERSE LEAN-TO ROOFS TO BE MADE FROM THERMALLY BROKEN ALUMINIUM WHICH WILL BE POLYESTER POWDER COATED - RAL 7039

DOOR SETS:

BALCONY AND UNDER-BALCONY:
2no. 3 PANE BI-FOLDING DOORS

-BALCONY DOORS TO OPEN INWARDS WITH 1 LEAF TO THE RIGHT AND 2 LEAVES TO THE LEFT AS VIEWED FROM OUTSIDE.

-UNDER-BALCONY DOORS TO OPEN OUTWARDS AND ALL TO THE LEFT AS VIEWED FROM OUTSIDE.

1NO. SINGLE DOOR AT THE TOP OF THE BALCONY STEPS TO OPEN OUTWARDS AND TO THE RIGHT AS VIEWED FROM OUTSIDE.

REVERSE LEAN-TO:
1no. 3 PANE BI-FOLDING DOOR

-DOOR TO OPEN OUTWARDS AND LEAVES STACK TO THE RIGHT AS VIEWED FROM OUTSIDE.


REVERSE LEAN-TO ROOF GLAZED IN:
ACTIV CLEAR DOUBLE GLAZED SEALED UNITS.

APEX BALCONY ROOF GLAZED IN:
ACTIV NEUTRAL DOUBLE GLAZED SEALED UNITS.


BALCONY VERTICALS GLAZED IN:
LAMINATED CLEAR DOUBLE GLAZED SEALED UNITS.

ALL OTHER VERTICALS GLAZED IN:
CLEAR DOUBLE GLAZED SEALED UNITS.


MPS		EXISTING PLAN	14/01/19	A
DRAWN	CHECKED		DATE	REV
CLIENT MR S. GRAY MEWS HOUSE LONDON ROAD ARUNDEL BN18 9BH		PROJECT NUMBER 3958		
		REVISION A		
DRAWING REFERENCE 3958/003/A		LOCAL COUNCIL ARUN DISTRICT COUNCIL		
apropos				

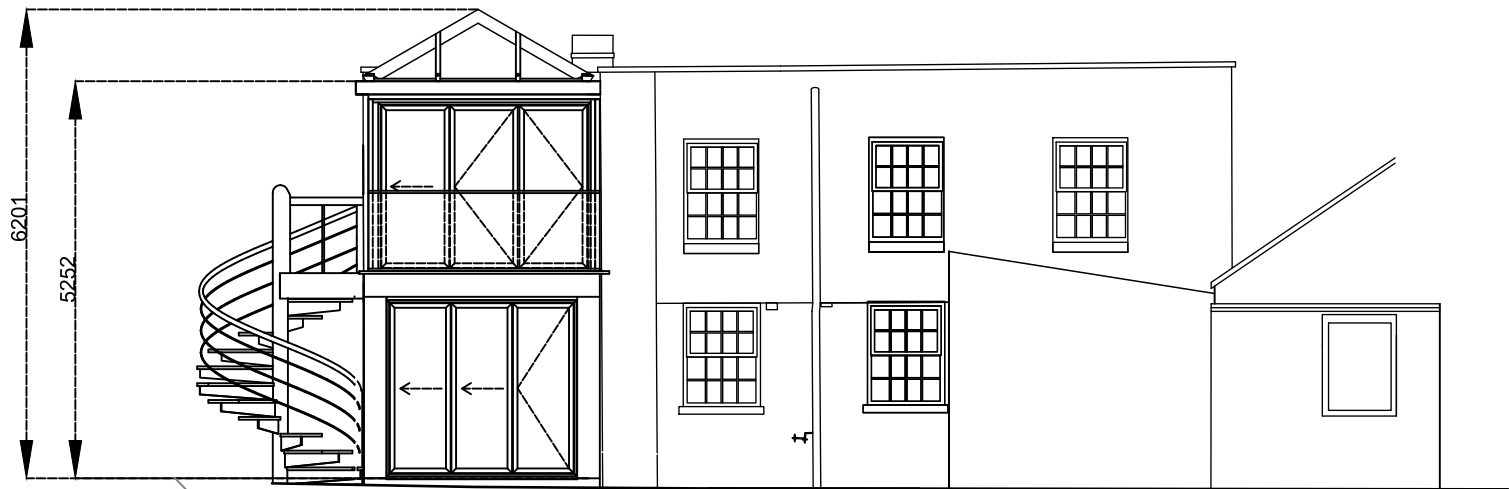

PROPOSED REAR ELEVATION

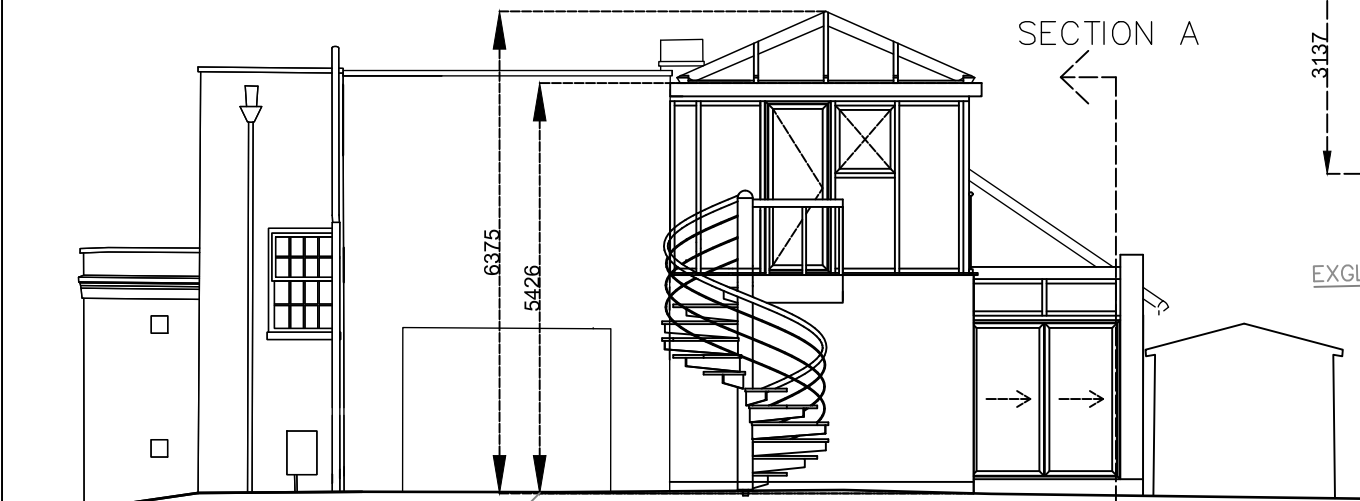

PROPOSED RIGHT ELEVATION

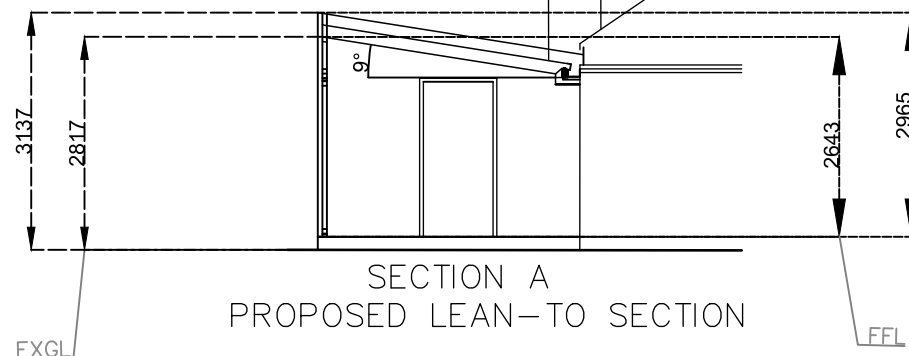

SECTION A
PROPOSED LEAN-TO SECTION



PROPOSED FRONT ELEVATION



THIS DRAWING IS THE PROPERTY OF APROPOS AND SHOULD NOT BE COPIED IN ANY FORM WITHOUT WRITTEN CONSENT. PLEASE READ ALL INSTRUCTIONS FULLY. ALL BASE DIMENSIONS TO BE WITHIN +/- 5mm.

NOTE:
ALL DIMENSION ARE TAKEN FROM FINISHED FLOOR LEVEL (FFL) AND FROM EXISTING GROUND LEVEL (EXGL).

DESCRIPTION & MATERIALS:
BESPOKE APEX STRUCTURE TO FIRST FLOOR BALCONY AND GROUND FLOOR EXTENSION BELOW. WITH ADDITIONAL REVERSE LEAN-TO STRUCTURE TO ANNEX AT REAR OF PROPOERTY. NEW WALLS TO BE BRICK CAVITY WALLS TO MATCH THE EXISTING DWELLING, NEW WALLS WILL BE CONSTRUCTED INLINE WITH BUILDING REGULATIONS. SCHEME INCLUDES 3no. BI-FOLDING DOORS, 1no. PARALLEL VENT, 1no. SINGLE DOOR AND GLAZED VERTICALS FOR THE BALCONY STRUCTURE. ALL WINDOWS, DOORS AND BOTH THE BALCONY AND REVERSE LEAN-TO ROOFS TO BE MADE FROM THERMALLY BROKEN ALUMINIUM WHICH WILL BE POLYESTER POWDER COATED - RAL 7039

DOOR SETS:

BALCONY AND UNDER-BALCONY:
2no. 3 PANE BI-FOLDING DOORS

-BALCONY DOORS TO OPEN INWARDS WITH 1 LEAF TO THE RIGHT AND 2 LEAVES TO THE LEFT AS VIEWED FROM OUTSIDE.

-UNDER-BALCONY DOORS TO OPEN OUTWARDS AND ALL TO THE LEFT AS VIEWED FROM OUTSIDE.

1NO. SINGLE DOOR AT THE TOP OF THE BALCONY STEPS TO OPEN OUTWARDS AND TO THE RIGHT AS VIEWED FROM OUTSIDE.

REVERSE LEAN-TO:
1no. 3 PANE BI-FOLDING DOOR

-DOOR TO OPEN OUTWARDS AND LEAVES STACK TO THE RIGHT AS VIEWED FROM OUTSIDE.

REVERSE LEAN-TO ROOF GLAZED IN:
ACTIV CLEAR DOUBLE GLAZED SEALED UNITS.

APEX BALCONY ROOF GLAZED IN:
ACTIV NEUTRAL DOUBLE GLAZED SEALED UNITS.

BALCONY VERTICALS GLAZED IN:
LAMINATED CLEAR DOUBLE GLAZED SEALED UNITS.


ALL OTHER VERTICALS GLAZED IN:
CLEAR DOUBLE GLAZED SEALED UNITS.

MPS		PROPOSED ELEVATIONS AND SECTIONS	14/01/19	A
DRAWN	CHECKED		DATE	REV

CLIENT	PROJECT NUMBER
MR S. GRAY MEWS HOUSE LONDON ROAD ARUNDEL BN18 9BH	3958
	REVISION
	A

DRAWING REFERENCE	LOCAL COUNCIL
3958/004/A	ARUN DISTRICT COUNCIL

apropos

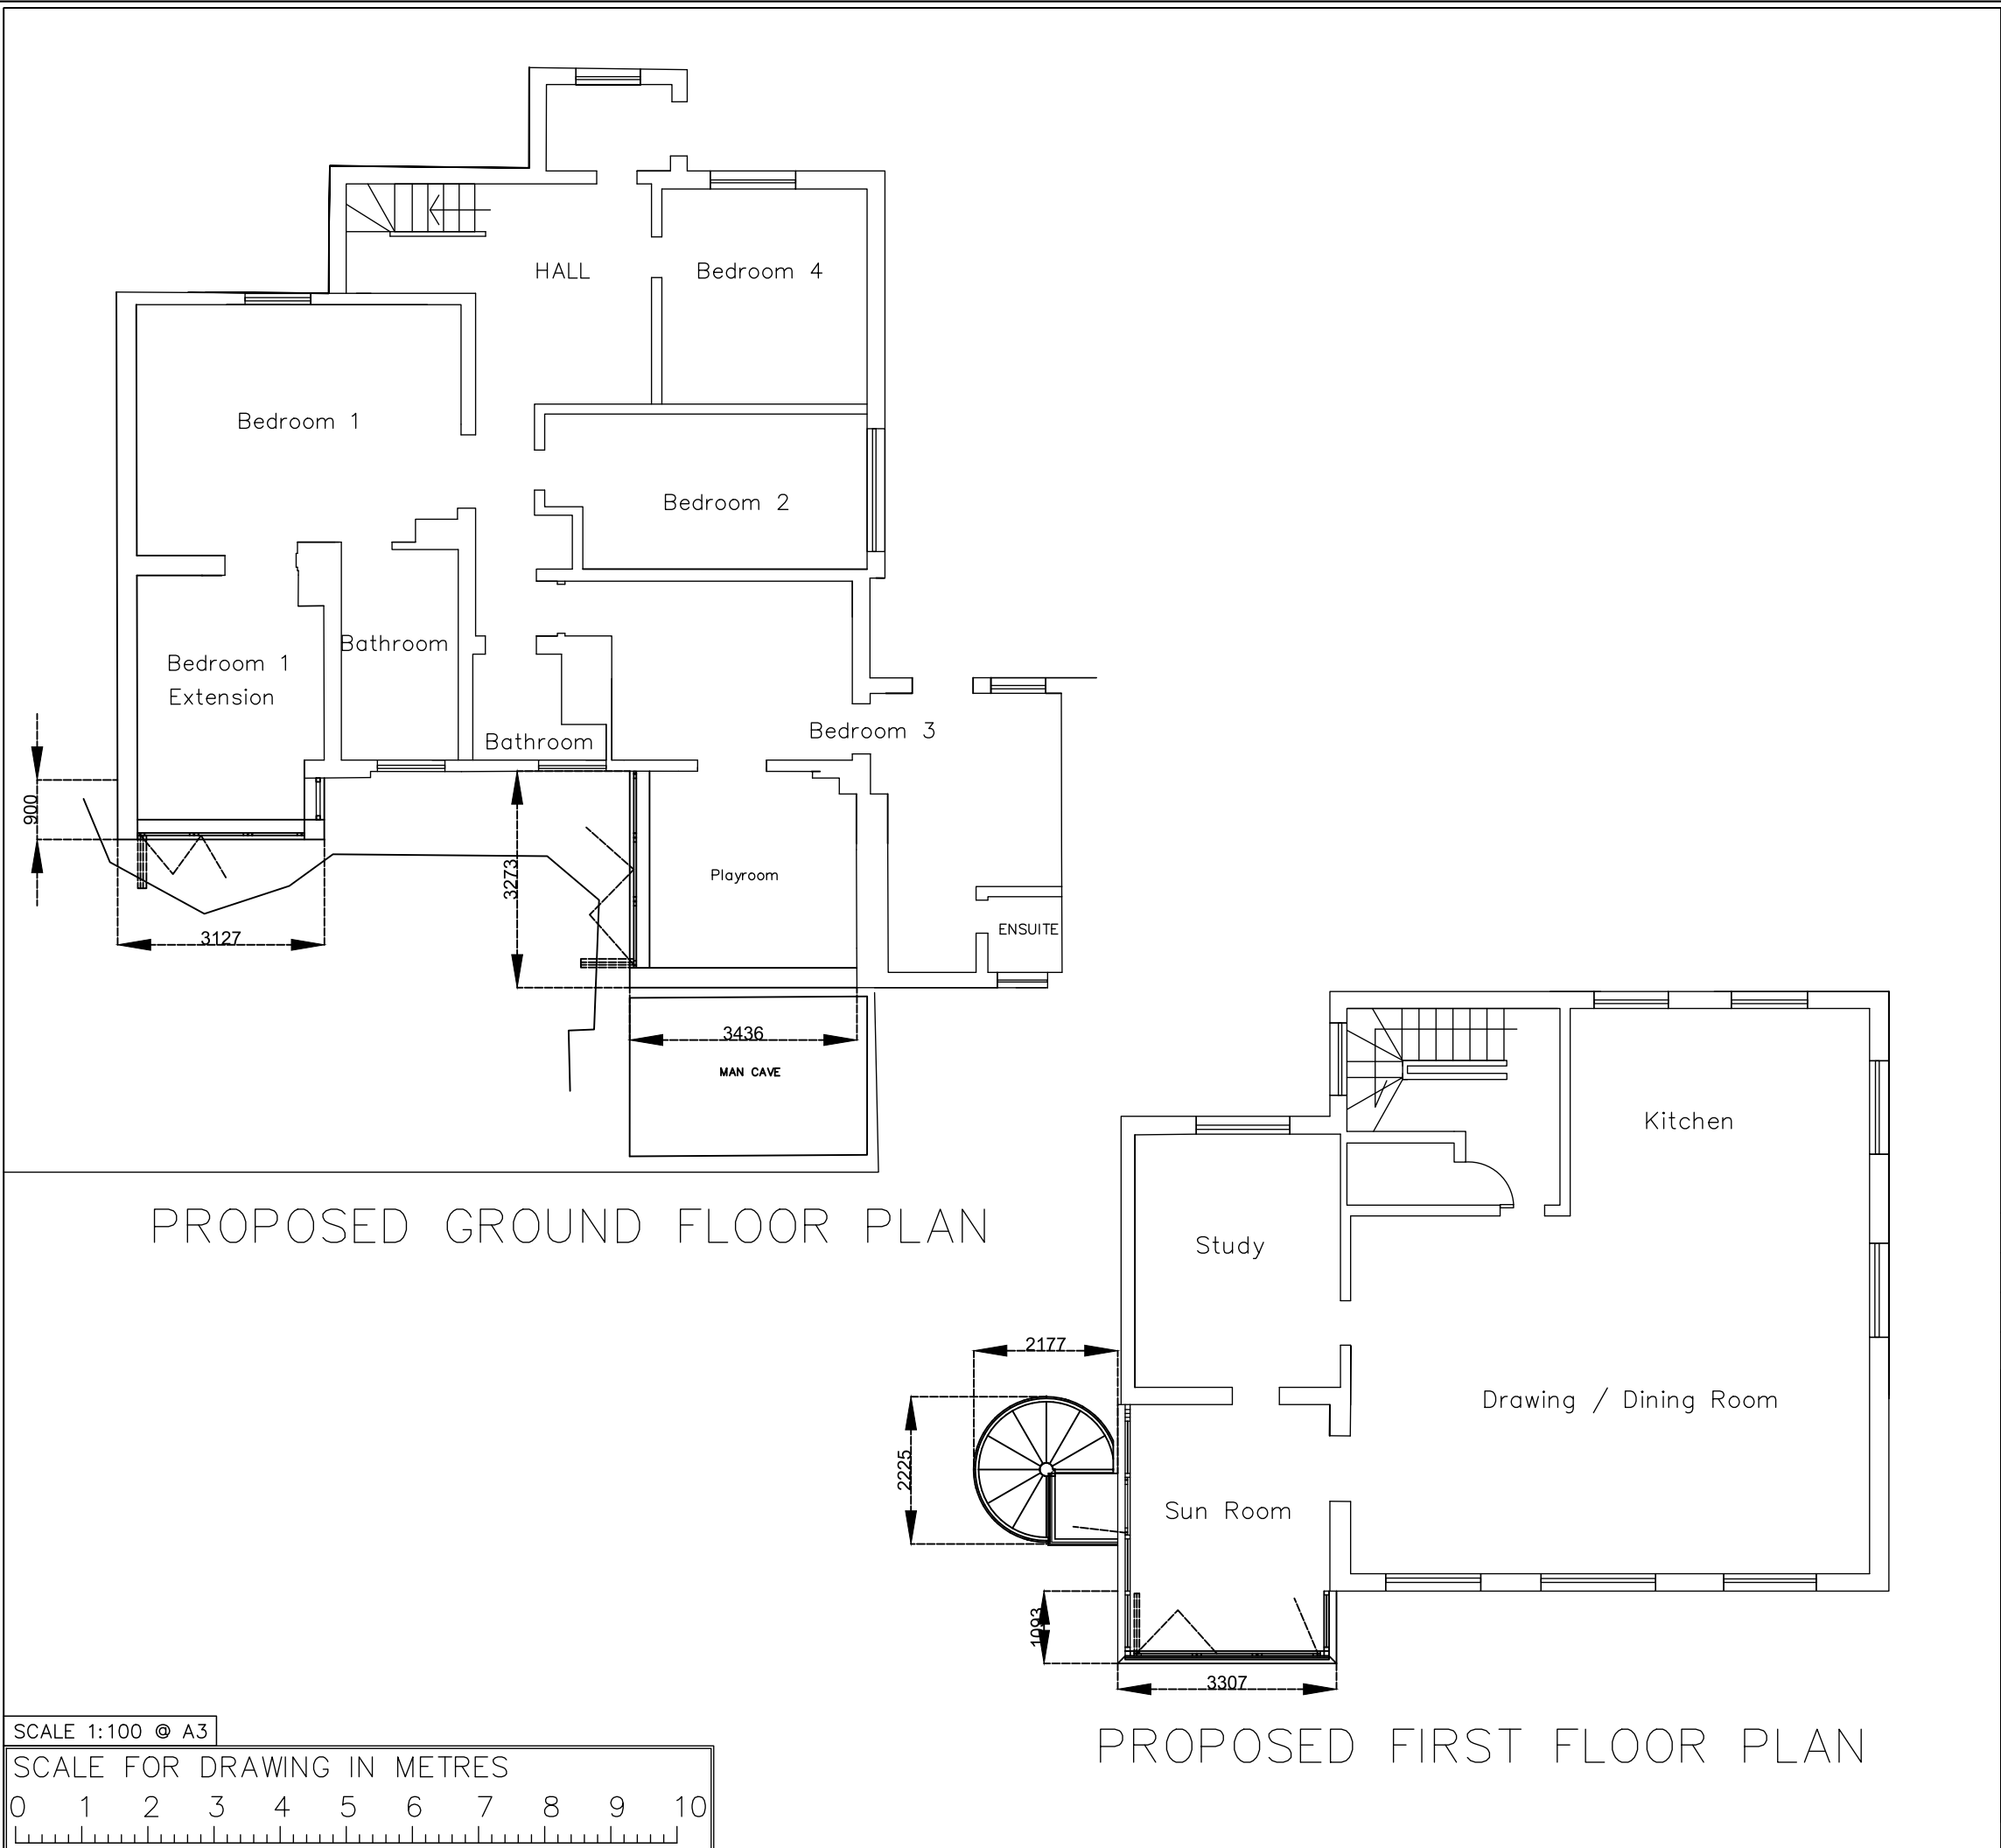

THIS DRAWING IS THE PROPERTY OF APROPOS AND SHOULD NOT BE COPIED IN ANY FORM WITHOUT WRITTEN CONSENT. PLEASE READ ALL INSTRUCTIONS FULLY. ALL BASE DIMENSIONS TO BE WITHIN +/- 5mm.

NOTE:
ALL DIMENSION ARE TAKEN FROM FINISHED FLOOR LEVEL (FFL) AND FROM EXISTING GROUND LEVEL (EXGL).

DESCRIPTION & MATERIALS:
BESPOKE APEX STRUCTURE TO FIRST FLOOR BALCONY AND GROUND FLOOR EXTENSION BELOW. WITH ADDITIONAL REVERSE LEAN-TO STRUCTURE TO ANNEX AT REAR OF PROPOERTY. NEW WALLS TO BE BRICK CAVITY WALLS TO MATCH THE EXISTING DWELLING, NEW WALLS WILL BE CONSTRUCTED INLINE WITH BUILDING REGULATIONS. SCHEME INCLUDES 3no. BI-FOLDING DOORS, 1no. PARALLEL VENT, 1no. SINGLE DOOR AND GLAZED VERTICALS FOR THE BALCONY STRUCTURE. ALL WINDOWS, DOORS AND BOTH THE BALCONY AND REVERSE LEAN-TO ROOFS TO BE MADE FROM THERMALLY BROKEN ALUMINIUM WHICH WILL BE POLYESTER POWDER COATED - RAL 7039

DOOR SETS:

BALCONY AND UNDER-BALCONY:
2no. 3 PANE BI-FOLDING DOORS

-BALCONY DOORS TO OPEN INWARDS WITH 1 LEAF TO THE RIGHT AND 2 LEAVES TO THE LEFT AS VIEWED FROM OUTSIDE.

-UNDER-BALCONY DOORS TO OPEN OUTWARDS AND ALL TO THE LEFT AS VIEWED FROM OUTSIDE.

1NO. SINGLE DOOR AT THE TOP OF THE BALCONY STEPS TO OPEN OUTWARDS AND TO THE RIGHT AS VIEWED FROM OUTSIDE.

REVERSE LEAN-TO:
1no. 3 PANE BI-FOLDING DOOR

-DOOR TO OPEN OUTWARDS AND LEAVES STACK TO THE RIGHT AS VIEWED FROM OUTSIDE.


REVERSE LEAN-TO ROOF GLAZED IN:
ACTIV CLEAR DOUBLE GLAZED SEALED UNITS.

APEX BALCONY ROOF GLAZED IN:
ACTIV NEUTRAL DOUBLE GLAZED SEALED UNITS.

BALCONY VERTICALS GLAZED IN:
LAMINATED CLEAR DOUBLE GLAZED SEALED UNITS.

ALL OTHER VERTICALS GLAZED IN:
CLEAR DOUBLE GLAZED SEALED UNITS.

MPS		PROPOSED PLAN	14/01/19	A
DRAWN	CHECKED		DATE	REV
CLIENT		PROJECT NUMBER		
MR S. GRAY MEWS HOUSE LONDON ROAD ARUNDEL BN18 9BH		3958		
		REVISION		
		A		
DRAWING REFERENCE		LOCAL COUNCIL		
3958/005/A		ARUN DISTRICT COUNCIL		

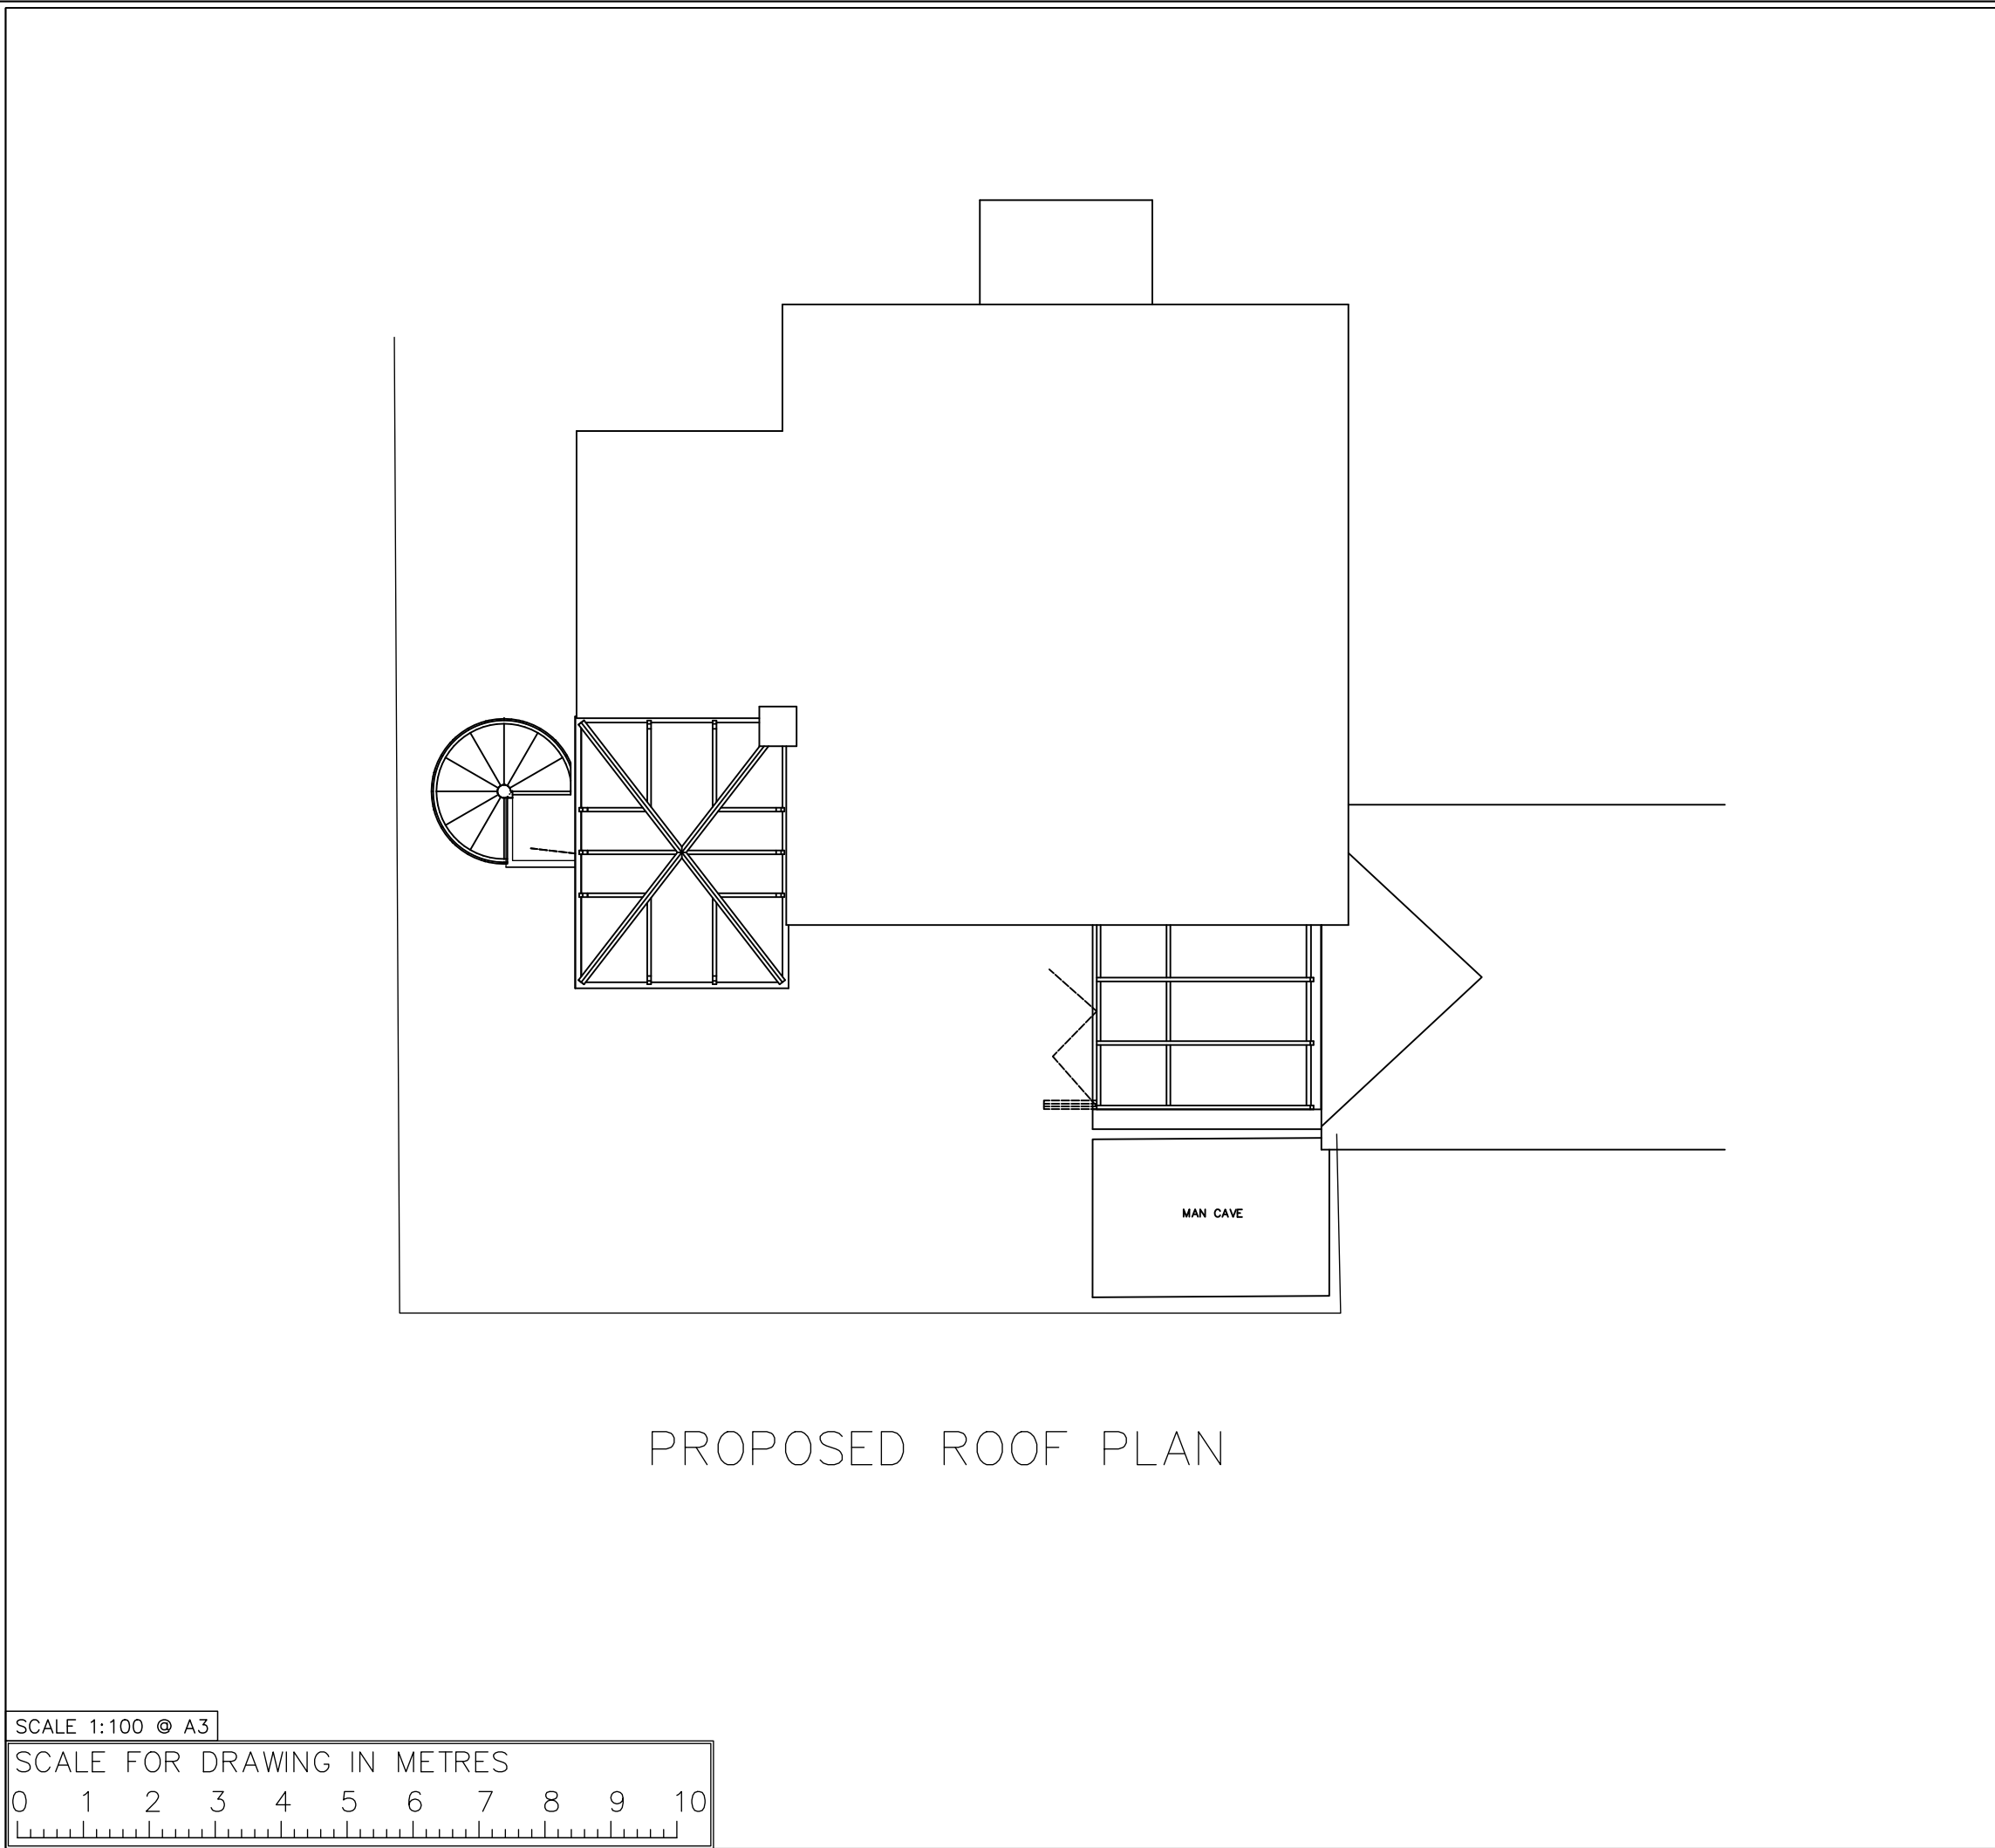

THIS DRAWING IS THE PROPERTY OF APROPOS AND SHOULD NOT BE COPIED IN ANY FORM WITHOUT WRITTEN CONSENT. PLEASE READ ALL INSTRUCTIONS FULLY. ALL BASE DIMENSIONS TO BE WITHIN +/- 5mm.

NOTE:
ALL DIMENSION ARE TAKEN FROM FINISHED FLOOR LEVEL (FFL) AND FROM EXISTING GROUND LEVEL (EXGL).

DESCRIPTION & MATERIALS:
BESPOKE APEX STRUCTURE TO FIRST FLOOR BALCONY AND GROUND FLOOR EXTENSION BELOW. WITH ADDITIONAL REVERSE LEAN-TO STRUCTURE TO ANNEX AT REAR OF PROPOERTY. NEW WALLS TO BE BRICK CAVITY WALLS TO MATCH THE EXISTING DWELLING, NEW WALLS WILL BE CONSTRUCTED INLINE WITH BUILDING REGULATIONS. SCHEME INCLUDES 3no. BI-FOLDING DOORS, 1no. PARALLEL VENT, 1no. SINGLE DOOR AND GLAZED VERTICALS FOR THE BALCONY STRUCTURE. ALL WINDOWS, DOORS AND BOTH THE BALCONY AND REVERSE LEAN-TO ROOFS TO BE MADE FROM THERMALLY BROKEN ALUMINIUM WHICH WILL BE POLYESTER POWDER COATED - RAL 7039

DOOR SETS:

BALCONY AND UNDER-BALCONY:
2no. 3 PANE BI-FOLDING DOORS

-BALCONY DOORS TO OPEN INWARDS WITH 1 LEAF TO THE RIGHT AND 2 LEAVES TO THE LEFT AS VIEWED FROM OUTSIDE.

-UNDER-BALCONY DOORS TO OPEN OUTWARDS AND ALL TO THE LEFT AS VIEWED FROM OUTSIDE.

1NO. SINGLE DOOR AT THE TOP OF THE BALCONY STEPS TO OPEN OUTWARDS AND TO THE RIGHT AS VIEWED FROM OUTSIDE.

REVERSE LEAN-TO:
1no. 3 PANE BI-FOLDING DOOR

-DOOR TO OPEN OUTWARDS AND LEAVES STACK TO THE RIGHT AS VIEWED FROM OUTSIDE.

REVERSE LEAN-TO ROOF GLAZED IN:
ACTIV CLEAR DOUBLE GLAZED SEALED UNITS.

APEX BALCONY ROOF GLAZED IN:
ACTIV NEUTRAL DOUBLE GLAZED SEALED UNITS.

BALCONY VERTICALS GLAZED IN:
LAMINATED CLEAR DOUBLE GLAZED SEALED UNITS.

ALL OTHER VERTICALS GLAZED IN:
CLEAR DOUBLE GLAZED SEALED UNITS.

MPS		PROPOSED PLAN	14/01/19	A
DRAWN	CHECKED		DATE	REV
CLIENT MR S. GRAY MEWS HOUSE LONDON ROAD ARUNDEL BN18 9BH		PROJECT NUMBER 3958		
		REVISION A		
DRAWING REFERENCE 3958/006/A		LOCAL COUNCIL ARUN DISTRICT COUNCIL		
apropos				

ARUN DISTRICT COUNCIL AB247191HH

EXISTING VISUALS - FOR VISUAL PURPOSES ONLY - DO NOT SCALE



THIS DRAWING IS THE PROPERTY OF APROPOS AND SHOULD NOT BE COPIED IN ANY FORM WITHOUT WRITTEN CONSENT. PLEASE READ ALL INSTRUCTIONS FULLY. ALL BASE DIMENSIONS TO BE WITHIN +/- 5mm.

NOTE:
ALL DIMENSION ARE TAKEN FROM FINISHED FLOOR LEVEL (FFL) AND FROM EXISTING GROUND LEVEL (EXGL).

DESCRIPTION & MATERIALS:
BESPOKE APEX STRUCTURE TO FIRST FLOOR BALCONY AND GROUND FLOOR EXTENSION BELOW. WITH ADDITIONAL REVERSE LEAN-TO STRUCTURE TO ANNEX AT REAR OF PROPOERTY. NEW WALLS TO BE BRICK CAVITY WALLS TO MATCH THE EXISTING DWELLING, NEW WALLS WILL BE CONSTRUCTED INLINE WITH BUILDING REGULATIONS. SCHEME INCLUDES 3no. BI-FOLDING DOORS, 1no. PARALLEL VENT, 1no. SINGLE DOOR AND GLAZED VERTICALS FOR THE BALCONY STRUCTURE. ALL WINDOWS, DOORS AND BOTH THE BALCONY AND REVERSE LEAN-TO ROOFS TO BE MADE FROM THERMALLY BROKEN ALUMINIUM WHICH WILL BE POLYESTER POWDER COATED - RAL 7039

DOOR SETS:

BALCONY AND UNDER-BALCONY:
2no. 3 PANE BI-FOLDING DOORS

-BALCONY DOORS TO OPEN INWARDS WITH 1 LEAF TO THE RIGHT AND 2 LEAVES TO THE LEFT AS VIEWED FROM OUTSIDE.

-UNDER-BALCONY DOORS TO OPEN OUTWARDS AND ALL TO THE LEFT AS VIEWED FROM OUTSIDE.

1NO. SINGLE DOOR AT THE TOP OF THE BALCONY STEPS TO OPEN OUTWARDS AND TO THE RIGHT AS VIEWED FROM OUTSIDE.

REVERSE LEAN-TO:
1no. 3 PANE BI-FOLDING DOOR

-DOOR TO OPEN OUTWARDS AND LEAVES STACK TO THE RIGHT AS VIEWED FROM OUTSIDE.

REVERSE LEAN-TO ROOF GLAZED IN:
ACTIV CLEAR DOUBLE GLAZED SEALED UNITS.

APEX BALCONY ROOF GLAZED IN:
ACTIV NEUTRAL DOUBLE GLAZED SEALED UNITS.


BALCONY VERTICALS GLAZED IN:
LAMINATED CLEAR DOUBLE GLAZED SEALED UNITS.

ALL OTHER VERTICALS GLAZED IN:
CLEAR DOUBLE GLAZED SEALED UNITS.

PROPOSED VISUALS - FOR VISUAL PURPOSES ONLY - DO NOT SCALE



SCALE 1:100 @ A3

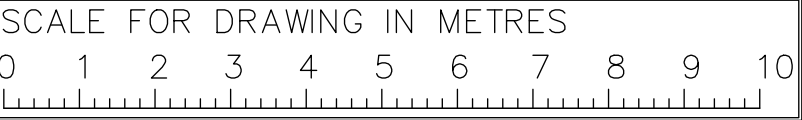

apropos

MPS		VISUALS	14/01/19	A
DRAWN	CHECKED		DATE	REV
CLIENT			PROJECT NUMBER	
MR S. GRAY MEWS HOUSE LONDON ROAD ARUNDEL BN18 9BH			3958	
			REVISION	
			A	

DRAWING REFERENCE	LOCAL COUNCIL
3958/007/A	ARUN DISTRICT COUNCIL