


Figured dimensions only are to be used. All dimensions to be checked on site. Differences between drawings and between drawings and specification or bills of quantities to be reported to JJR Designs Ltd
© This drawing is prepared for the application for:
1. Planning permission
2. Building Regulation Permisslon
on behalf of the applicant named below and for no other purpose.
The copyright of the drawing and designs remains JJR Designs Ltd.
All copies are only for information about the application, they may not be used for any other purpose without the express written permission of JJR Designs Ltd.

Revisions:

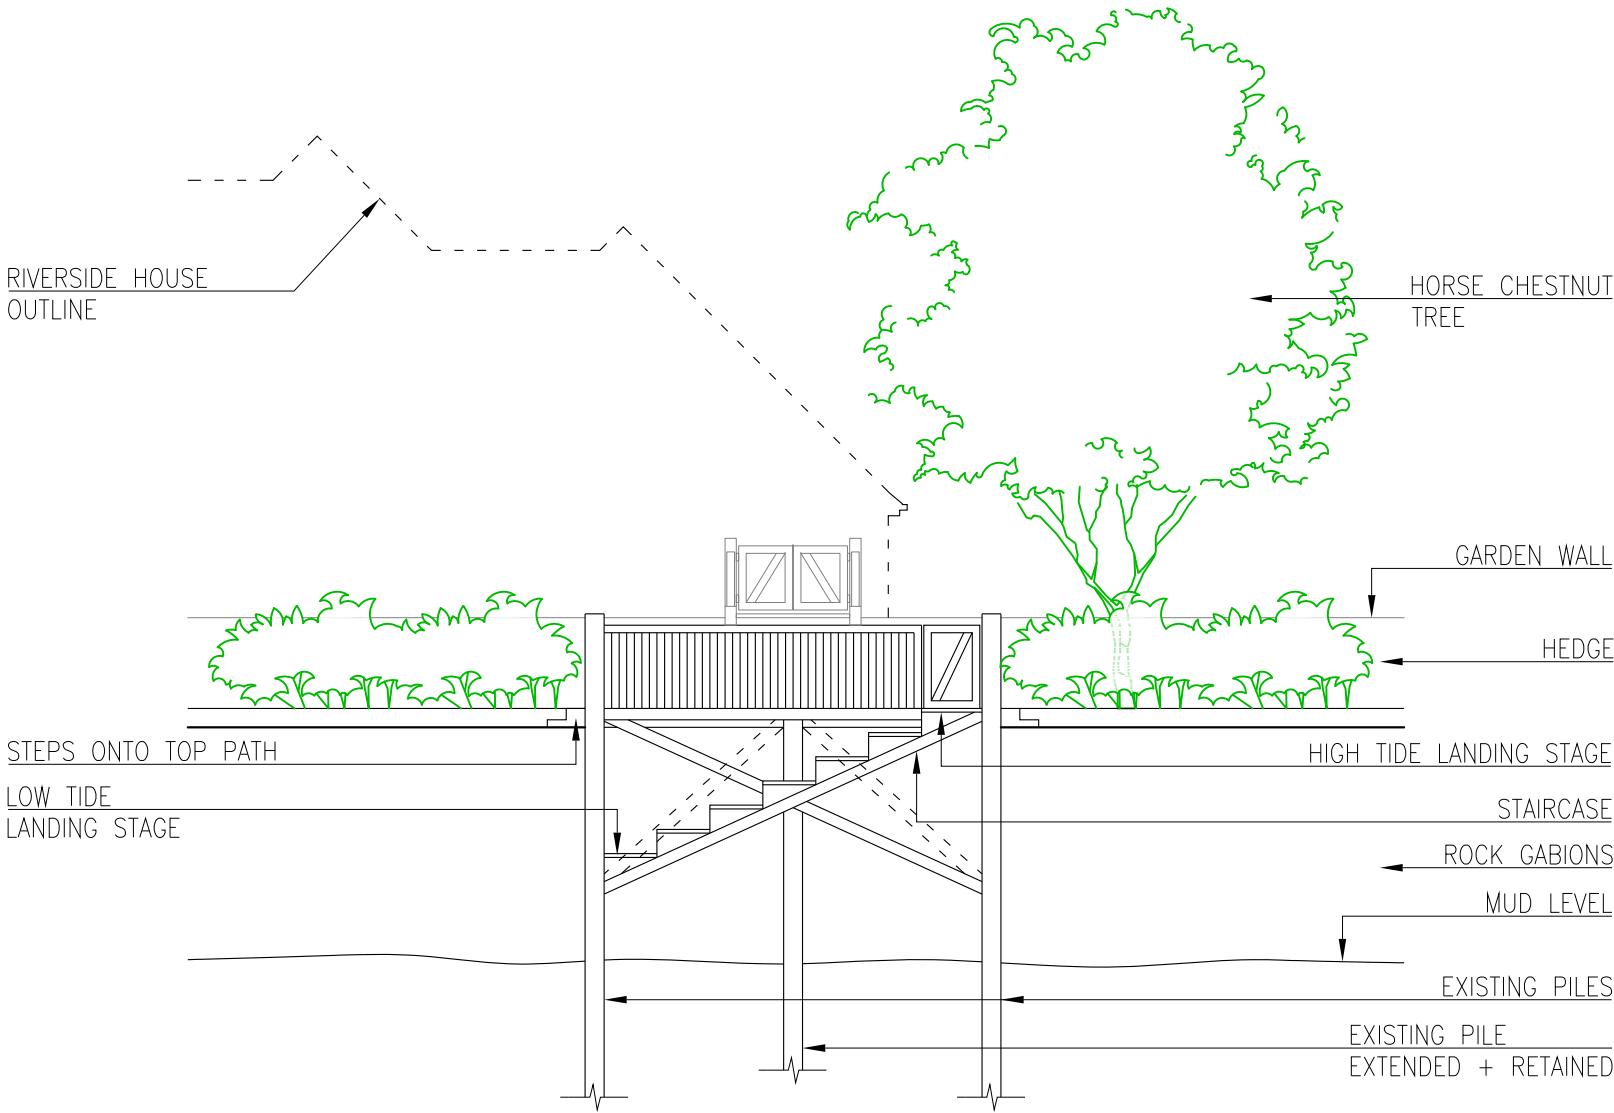

PROPOSED NORTH ELEVATION
SC. 1:100

1:100
2m 0 2m 4m

jjr designs Suite 6a,
Church House,
94 Felpham Road
Felpham
West Sussex,
PO22 7PG
TEL: 01243 822081

Architectural Services
Planning
Building Regs
On Site Supervision
Landscape Design

e-mail: info@jjrdesigns.com

Client:

REGENT PROPERTY

Project:

RIVERSIDE HOUSE
2 FITZALAN ROAD
ARUNDEL, BN18 9JS

Drawing Title:

JETTY
PROPOSED NORTH ELEVATION

Issue status:
Outline proposals ☐ Production information ☐ Scheme design ☐
Tender drawing ☐ Detail design ☐ Contract drawing ☐

Scale: 1:100 @A3	Drawn: A.Stegarescu	Checked: R.Stefanski	Date: Feb 2021
Job No: 1477	Drawing No: PL 107	Revision:	