



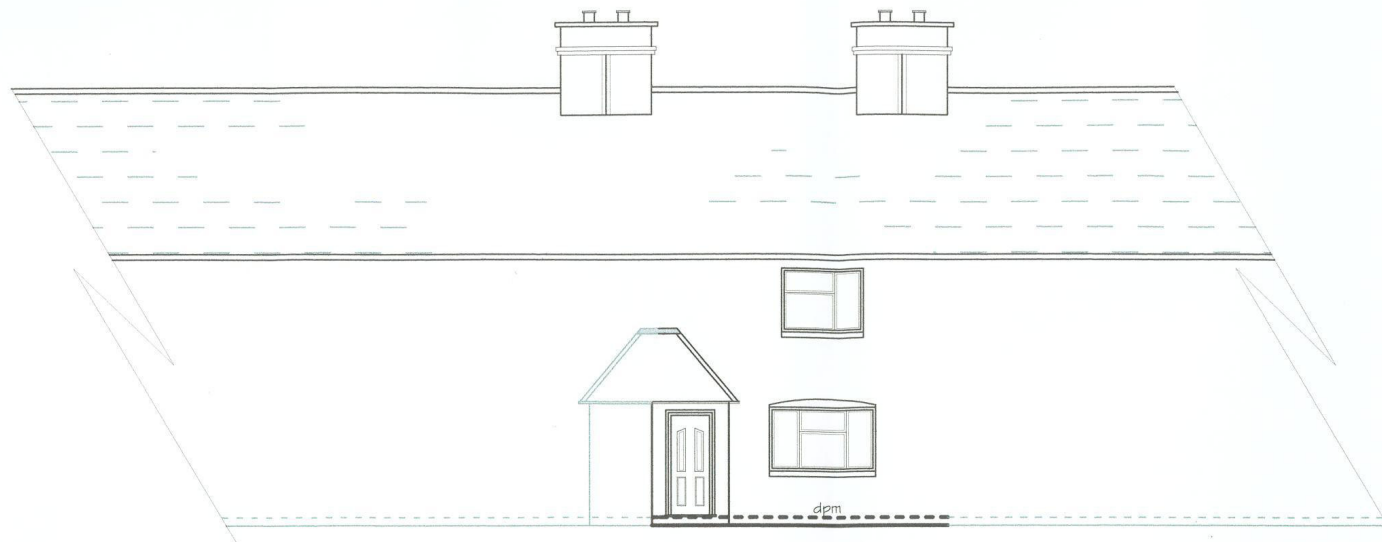

EXISTING TERRACED FRONT ELEVATION

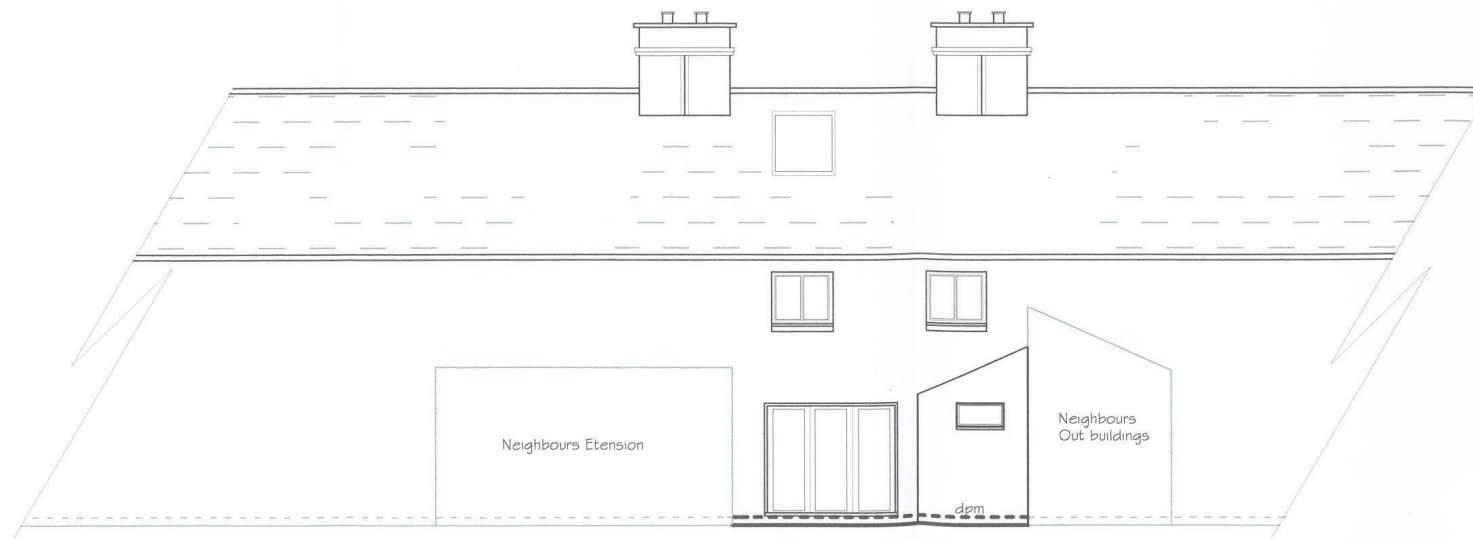

EXISTING TERRACED REAR ELEVATION

Notes

1. Do not scale from this drawing, except for planning purposes. Use figured dimensions only.
2. All dimensions must be checked on site prior to commencement of work.
3. Where applicable this drawing is to be read in conjunction with other consultants drawings.
4. This drawing is the copyright of HATTON ASSOCIATES.

REV	DATE	AMENDMENT	CHECK

HATTON ASSOCIATES

ARCHITECTURAL TECHNICIANS

TEL - Mobile - 07821 891752
email - smethman.hatton@gmail.com

CLIENT
Mr FRED HEDGER

PROJECT
172 FITZAALAN ROAD
ARUNDEL
WEST SUSSEX
BN18 9JZR

DRAWING
EXISTING ELEVATIONS

SCALE
1:100
@ A3

DATE	JAN / 22	DRAWN	I.H	CHECKED	
DRAWING NUMBER	02	REVISION			