


Notes

1. Do not scale from this drawing, except for planning purposes.
Use figured dimensions only.
2. All dimensions must be checked on site prior to commencement of work.
3. Where applicable this drawing is to be read in conjunction with other consultants drawings.
4. This drawing is the copyright of HATTON ASSOCIATES.

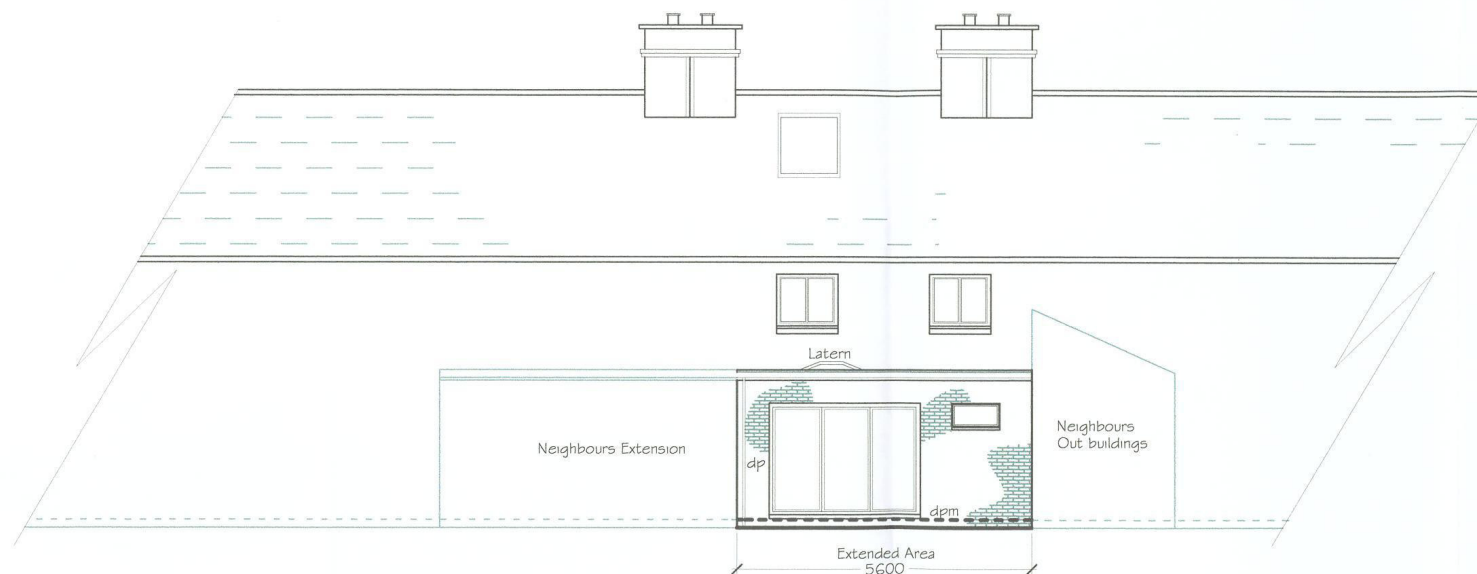

PROPOSED TERRACED REAR ELEVATION

REV	DATE	AMENDMENT	CHECK

HATTON ASSOCIATES

ARCHITECTURAL TECHNICIANS

TEL - Mobile - 07821 891752
email - smethman.hatton@gmail.com

CLIENT
Mr FRED HEDGER

PROJECT
172 FITZAALAN ROAD
ARUNDEL
WEST SUSSEX
BN18 9JZR

DRAWING SCALE
PROPOSED ELEVATION 1:100
@ A3

DATE JAN / 22	DRAWN I.H	CHECKED
DRAWING NUMBER 03	REVISION	