


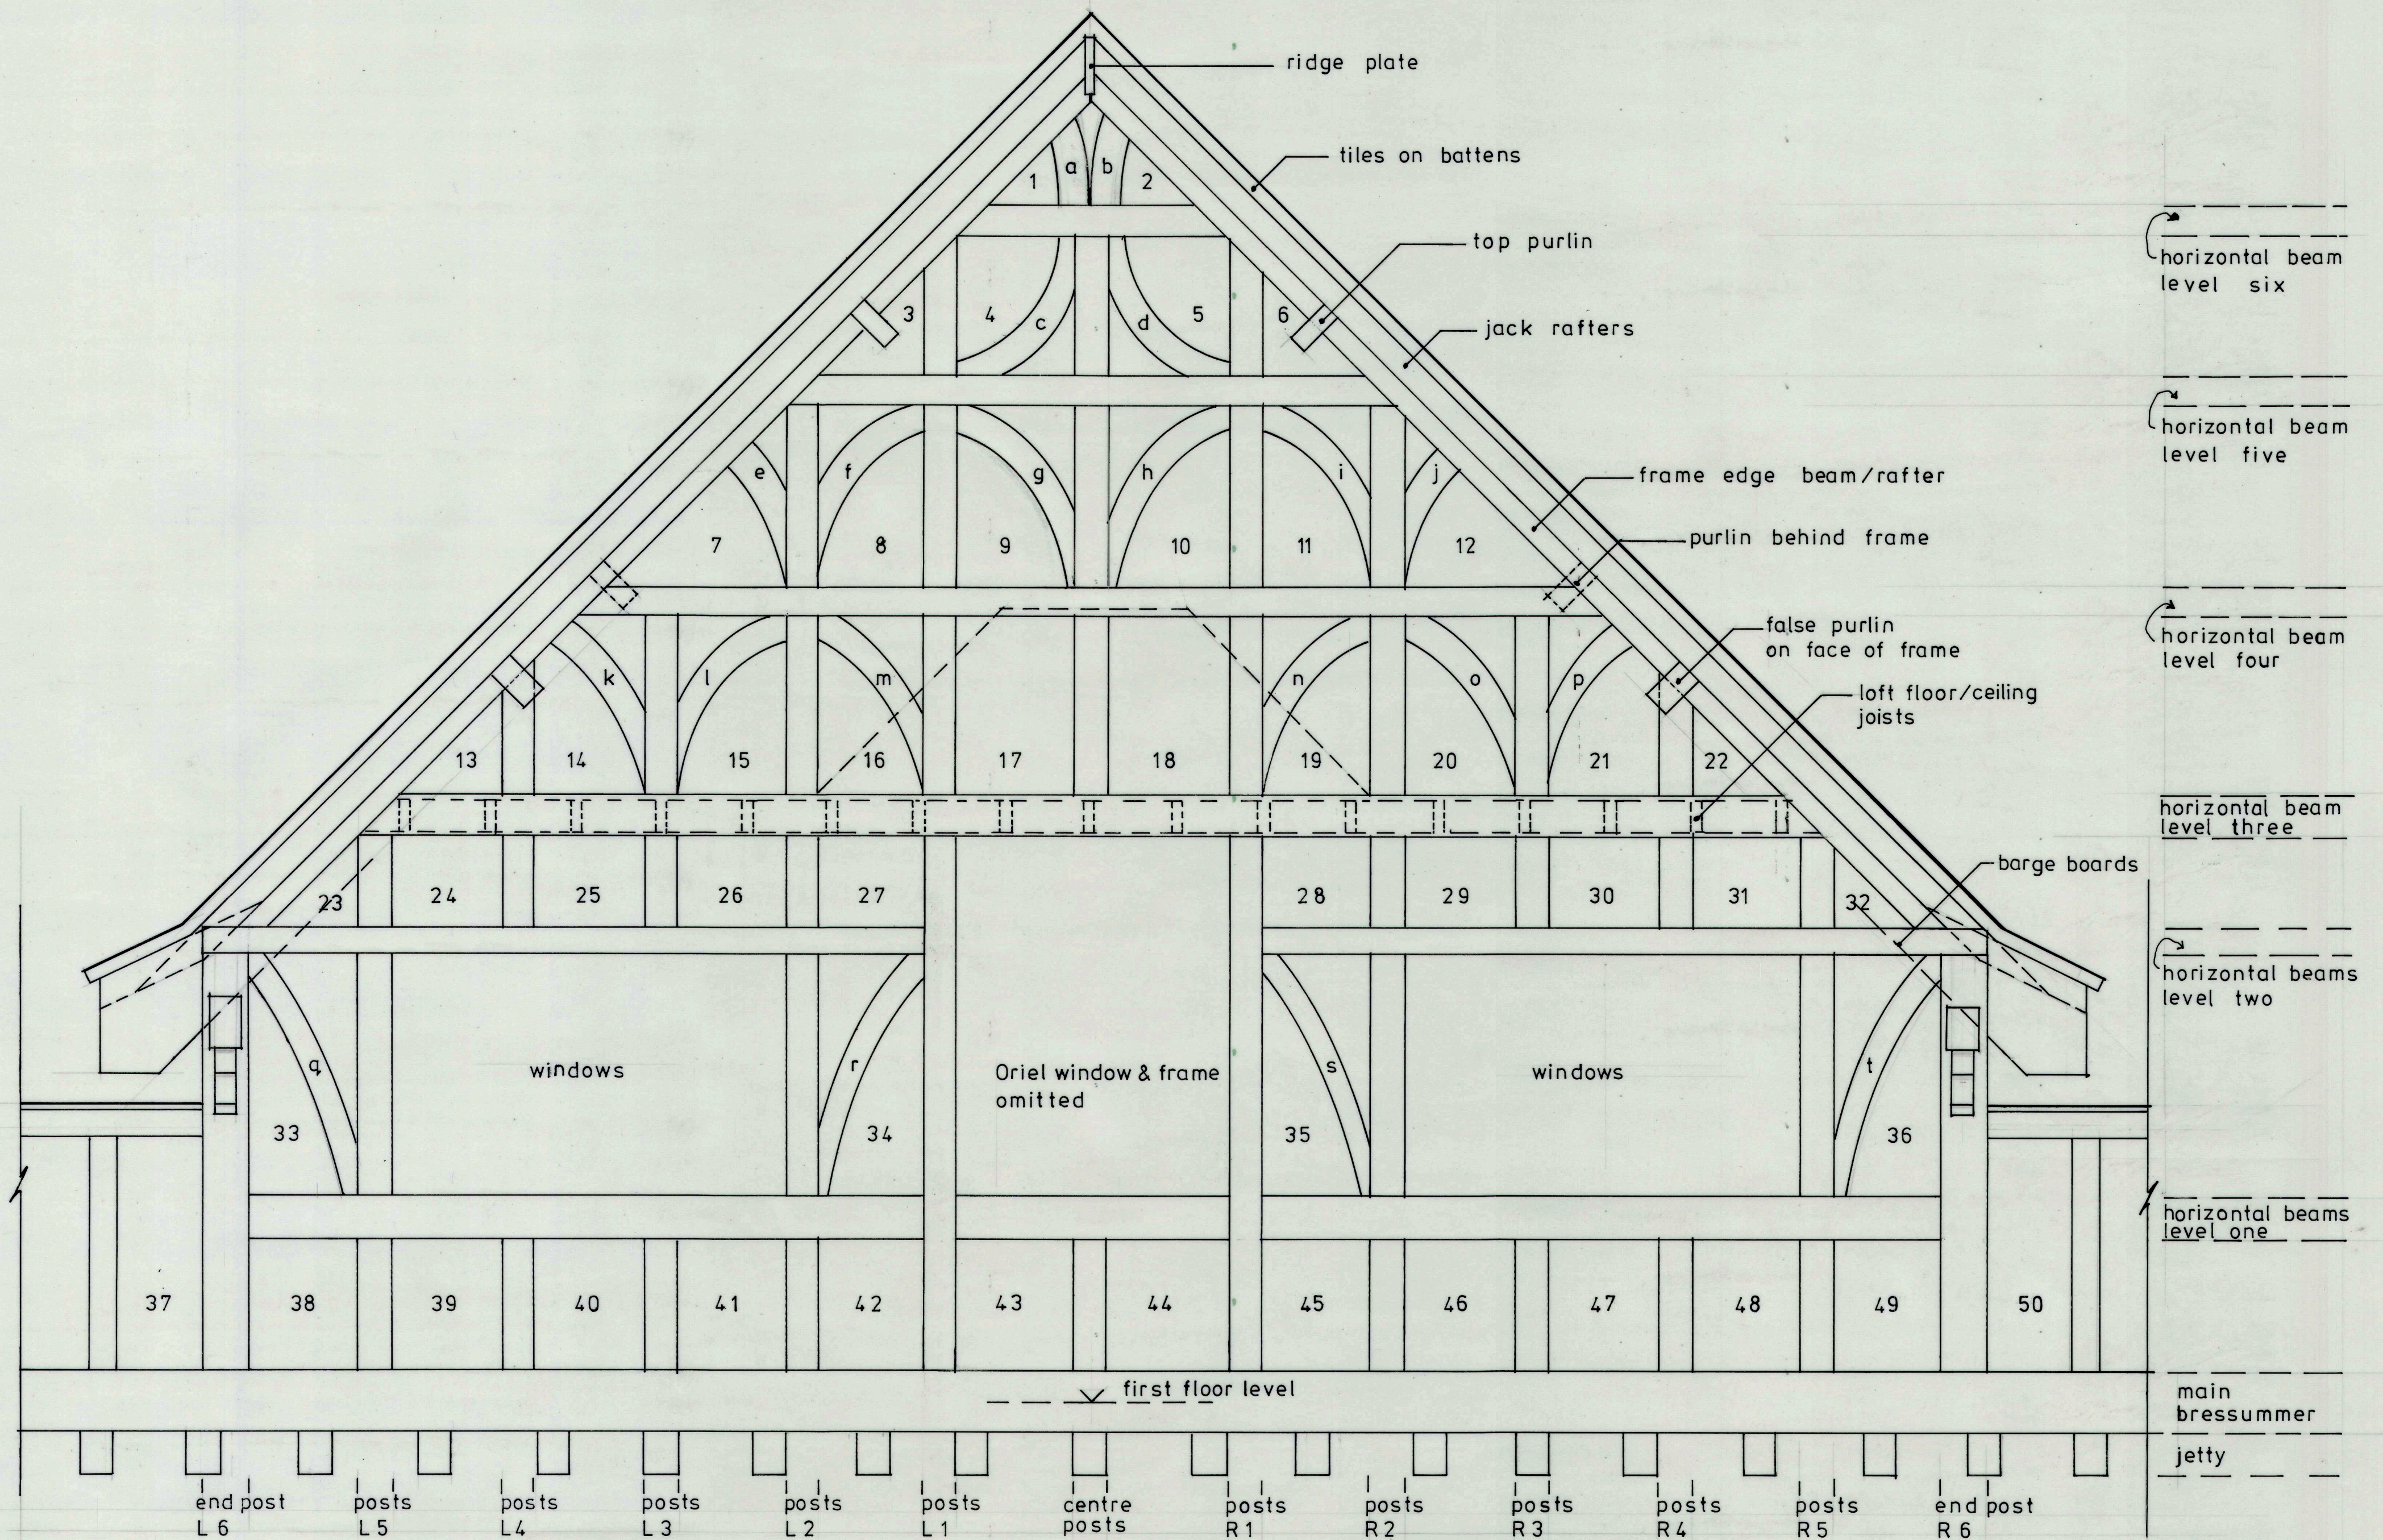

NOTES:

- decorative braces are lettered a to t
- panels 1 to 22 comprised of timber laths and lime mortar render
- panels 23 to 50 comprised of 'noggin' brickwork and lime mortar render
- vertical posts are numbered left and right of centre posts
- horizontal beams are noted in levels 1 to 6 from the bressummer
- oriel roof outline shown dotted
- part panels 16 and 19 & 17 and 18 are open to loft space at rear
- barge boards partially indicated for clarity

ARUNDEL BRIDGE ANTIQUES
 6, HIGH STREET, ARUNDEL.
 FRONT ELEVATION OF TIMBER FRAME AND
 PANELS TO HELP LOCATE AND RECORD
 AREAS OF REPAIR
 Scale: 1 — 20 Drawn: S.H.D.
 Drawing No A L (0) 6 Date: 22/09/23