




PROPOSED ELEVATIONS 1:100

PLOT 1


Drawing For Planning Purposes Only

All dimensions and details on this drawing are for planning purposes and should not be used for construction or erection purposes. DO NOT scale from this drawing, except for planning purposes. Use figured dimensions if available. Any discrepancies should be highlighted without delay.

Note: This drawing has been produced with information from a topographical survey carried out by others. All information therefore derived from the survey drawing is assumed to be accurate and ADP Architects Ltd cannot be held accountable for any discrepancies discovered on site. IF IN DOUBT ASK FOR CONFIRMATION.

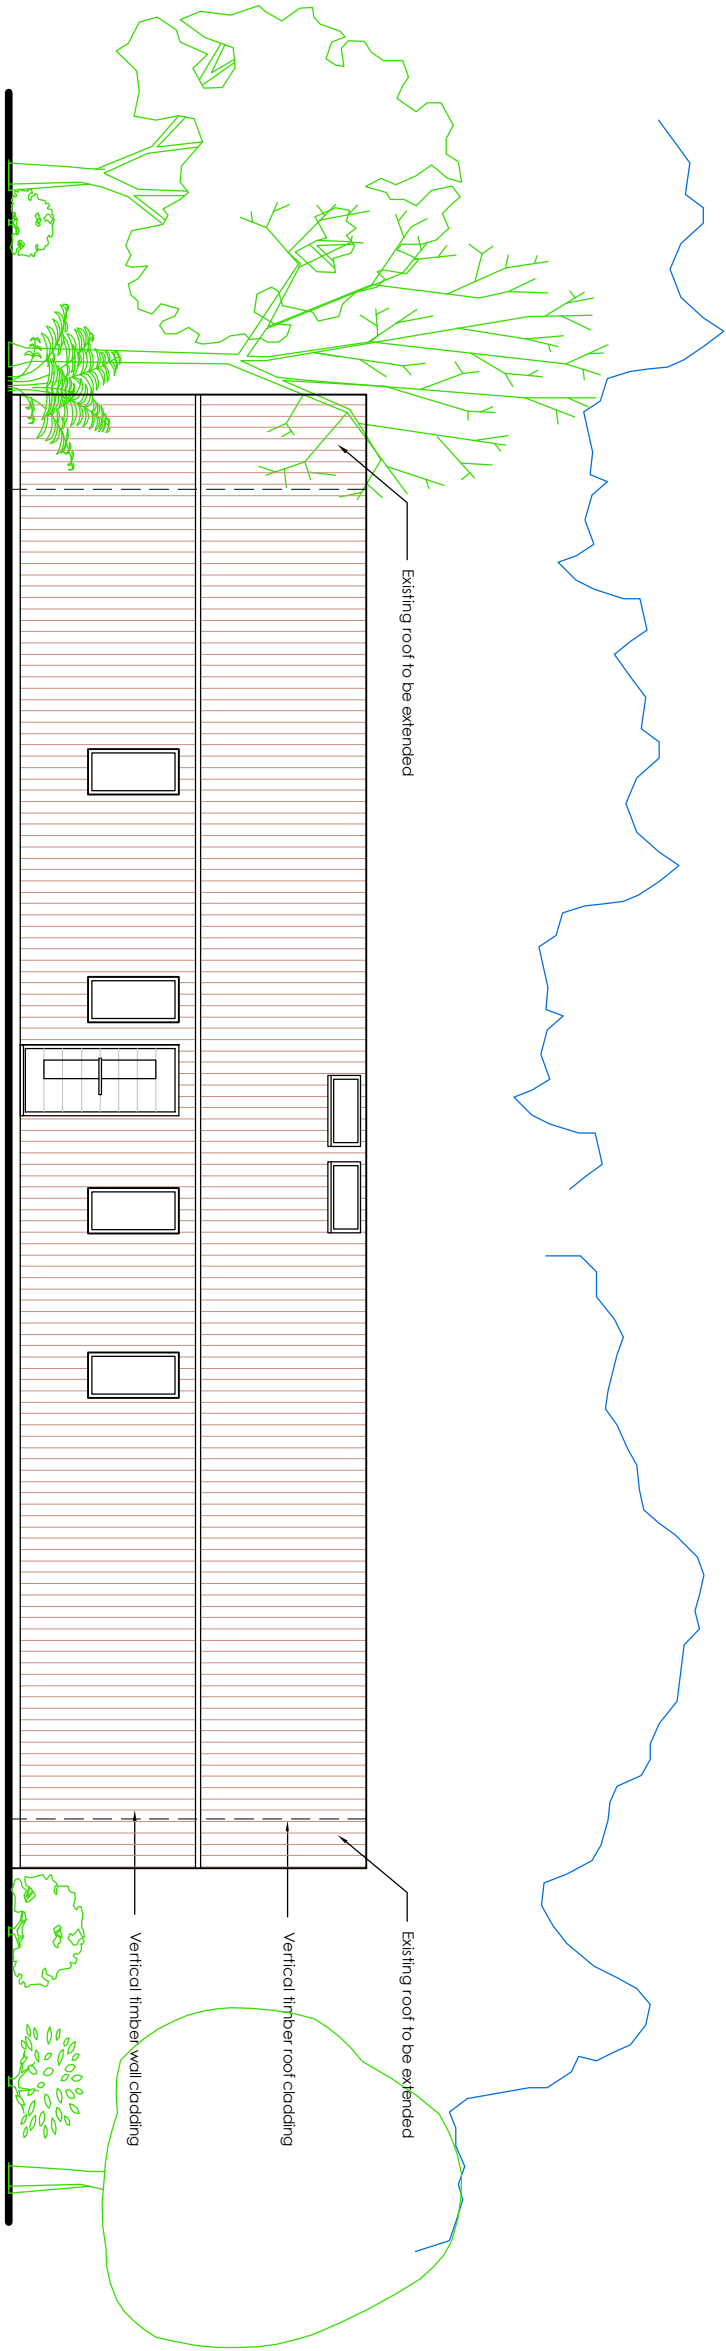

East Elevation

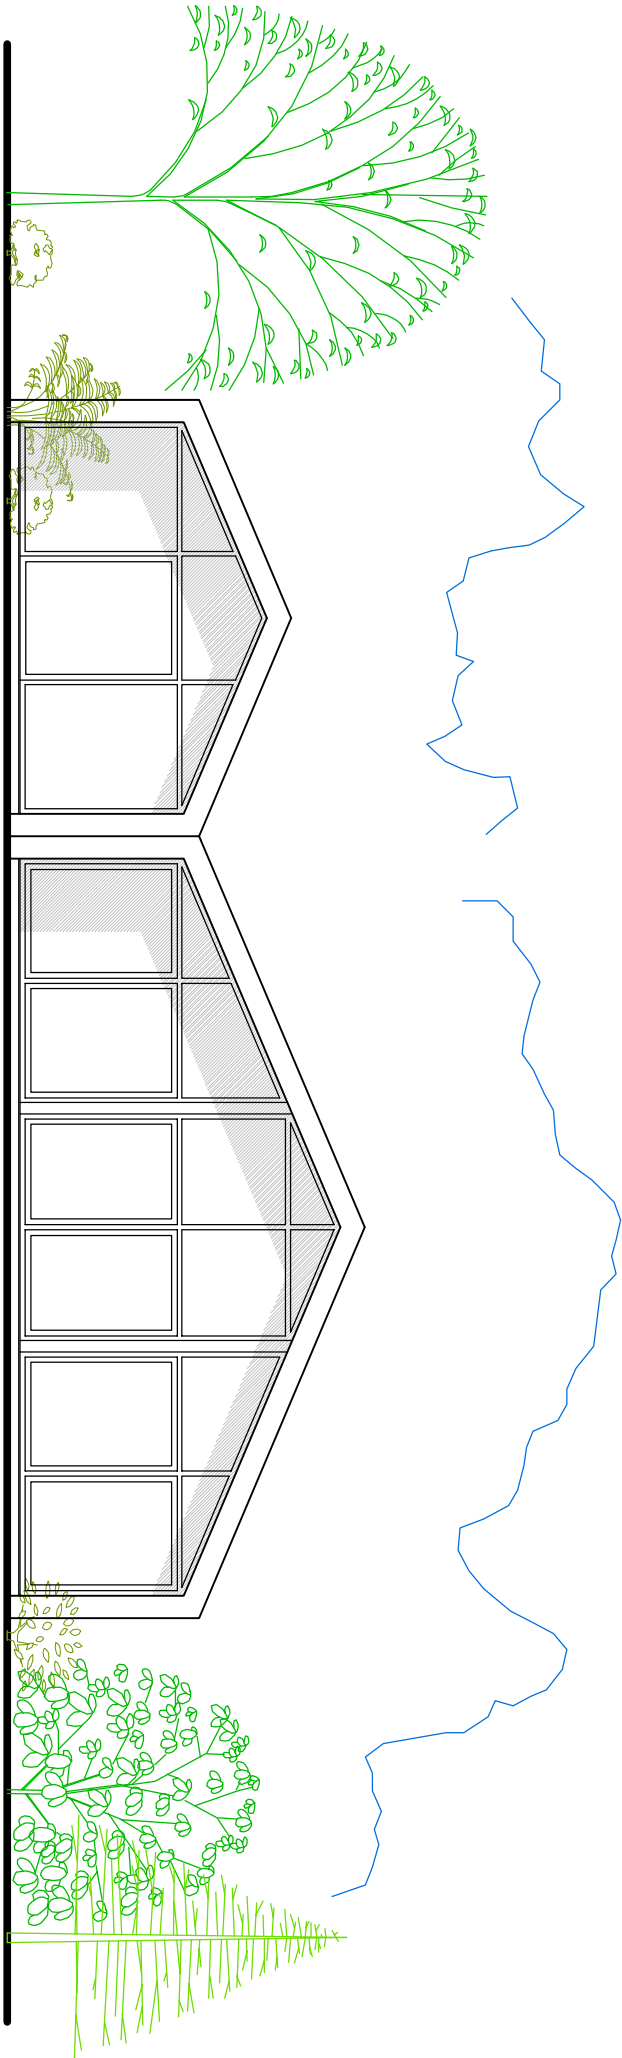

South Elevation

A	4.1.17	Windows/doors update
rev:	date:	note:



adp architects & urban designers

Tel: 0845 365 1475
Email: mail@adp-uk.co.uk
www.adparchitects.co.uk

Richmond Court, 94 Botley Road, Park Gate, Southampton, SO31 1BA

project name/address:
Residential Development
Arundel Equine Centre
Tortington
Arundel
BN18 0BG

client:
Clarendon Properties Ltd

drawing title:
PLOT 5 – Elevations

job number: drawing number: revision:
1781 **04** **A**

drawing scale/date: date: drawn:
1:100 (A3) May 17