



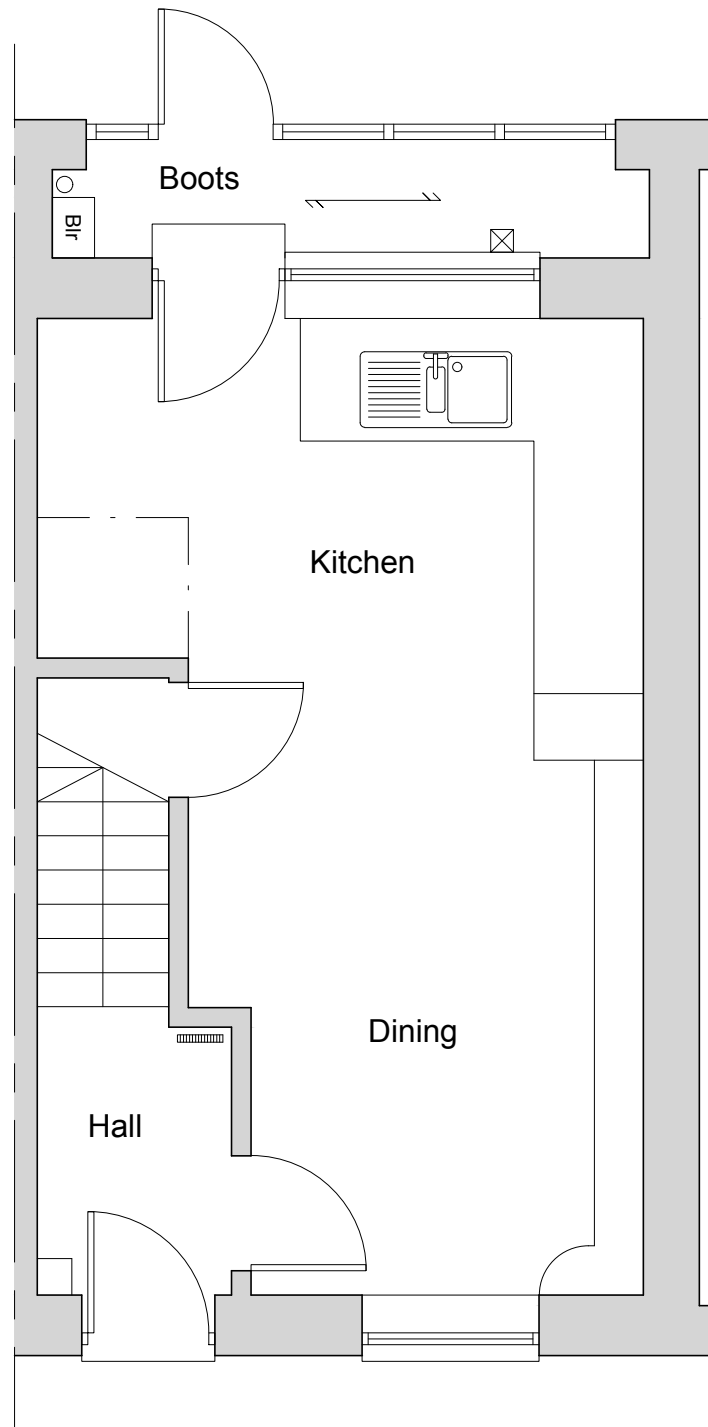

Existing Ground Floor Plan
1:50 @ A3

Line reveals in 37.5mm insulated plasterboard. Bond with Soudal thermal laminate adhesive.

New cupboards to encase boiler and stack positon.

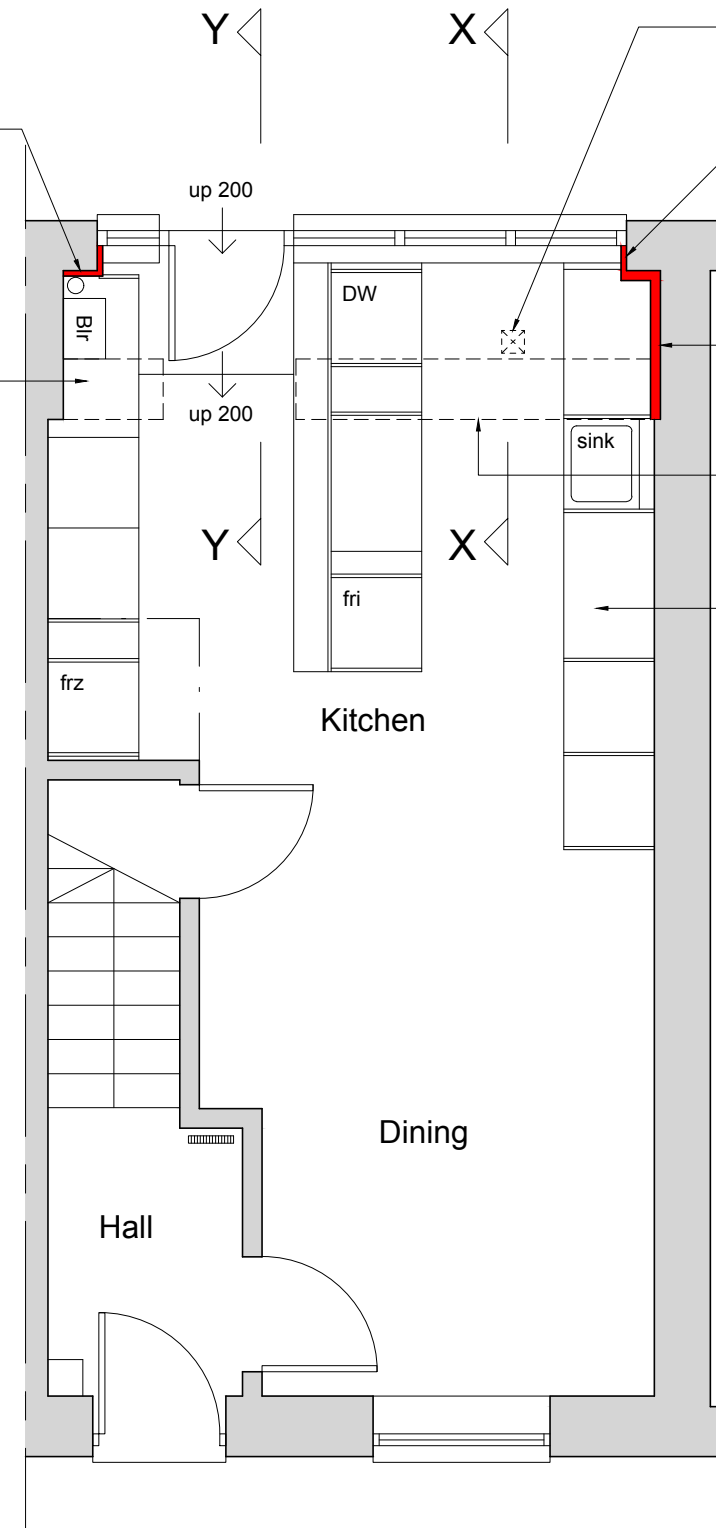

Proposed Ground Floor Plan
1:50 @ A3

Adapt gully to create new sealed direct drain connection.

Line reveals in 37.5mm insulated plasterboard. Bond with Soudal thermal laminate adhesive.

62.5mm Kingspan K118 insulated plasterb'd + skim applied with Soudal thermal laminate adhesive (thinner board may be required, TBC on site).

Remove cavity wall shown dotted. Reclaim stone facings where possible. Make good to all surfaces.

Adapt kitchen to suit new layout.



Rev A. 31.12.21 New kitchen updated.

client	project	drawing	date	drawn	drawing no	revision
Cliff Durant	Kitchen alterations & new windows at 11 King Street Arundel, BN18 9BJ	Ground Floor Plans	Nov 21	pd	0352 / 103	A
No dimensions to be scaled from drawing except for planning purposes. The contractor should check all dimensions on site.			scale 1:50 @ A3	CAD file name:		

Peter Davey Ltd
construction consultants

49 Park Drive
Rustington
West Sussex BN16 3DY
Tel: 01903 773105
Mob: 07941 402217
Email: peterdavey67@btinternet.com