





Rear Elevation Existing (West)
Scale 1:100

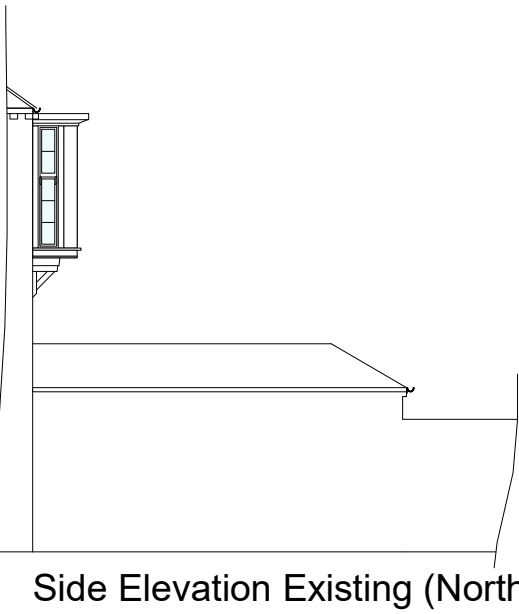


Side Elevation Existing (North)
Scale 1:100

Front Elevation (East)
Not Shown and not affected by the proposal

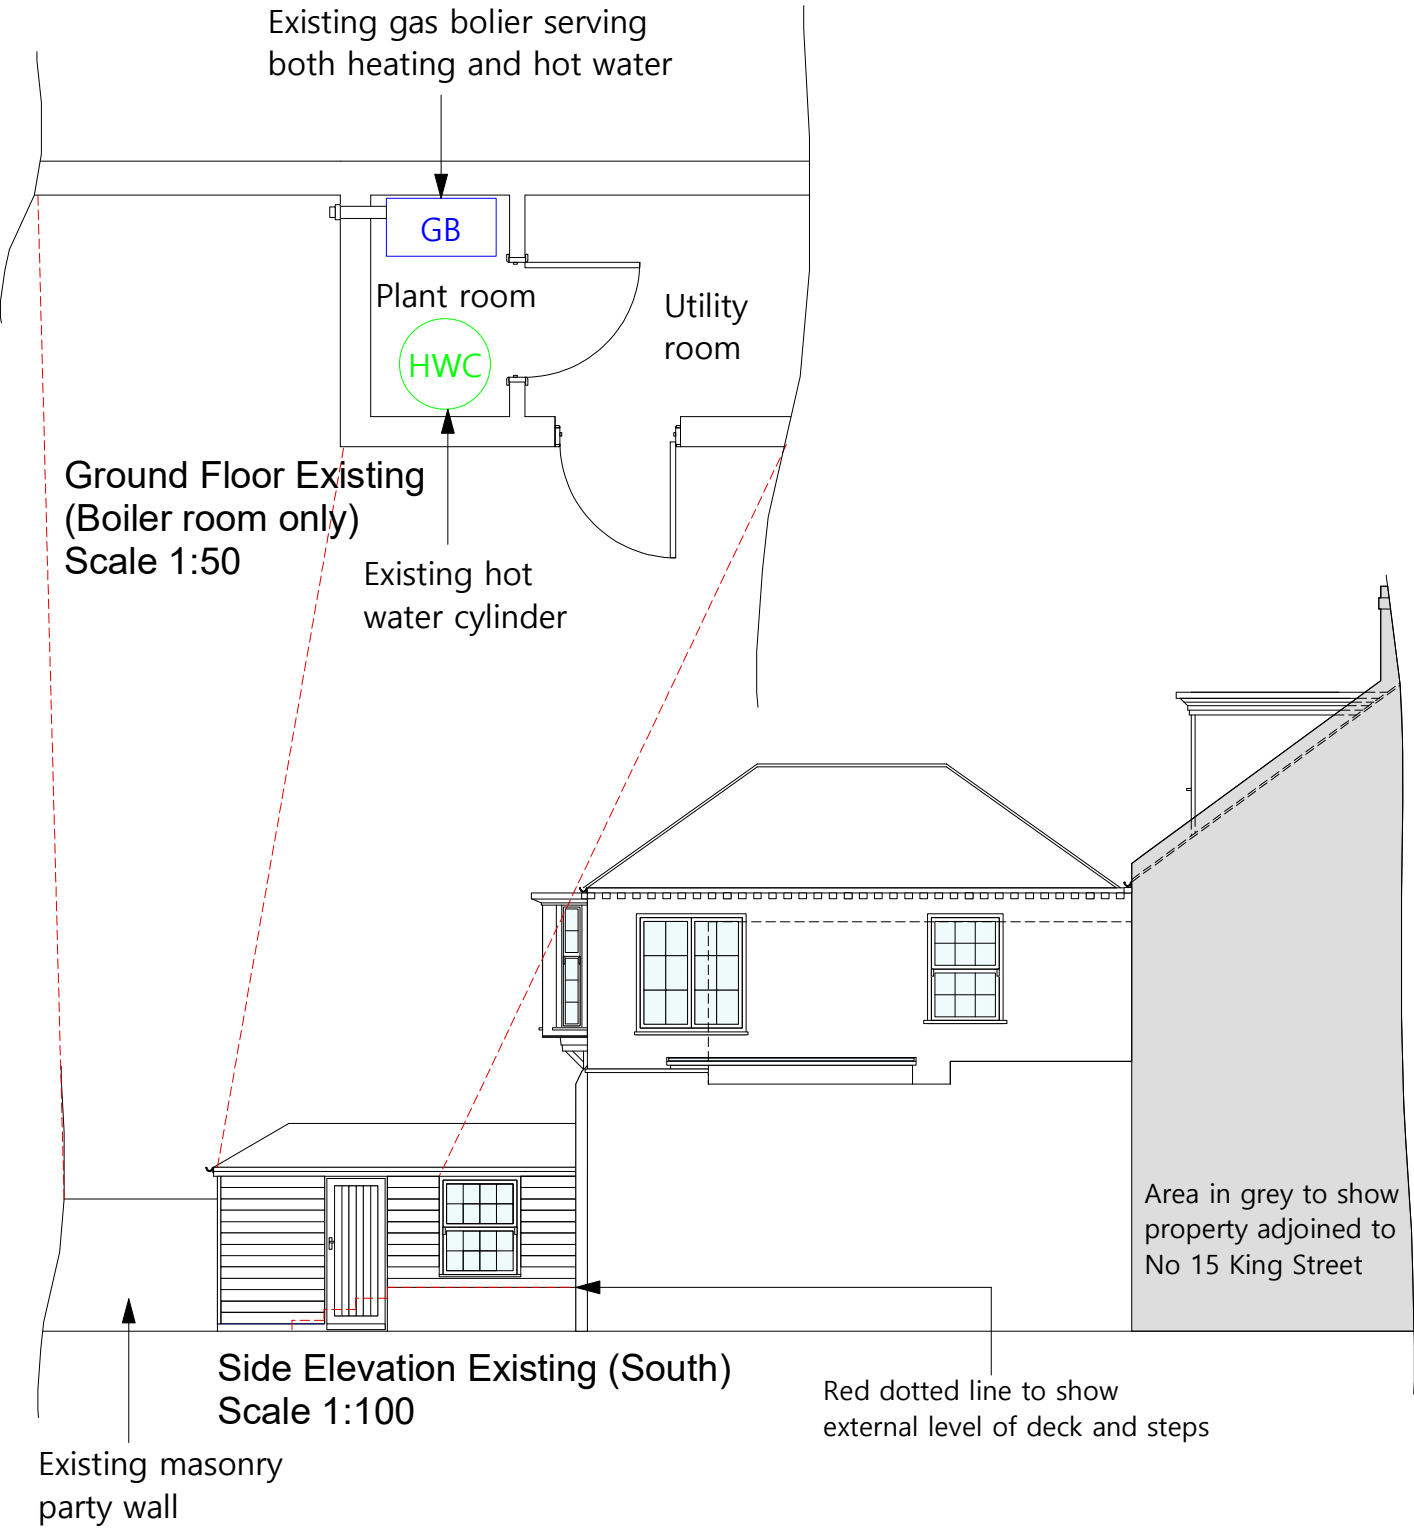

Ground Floor Existing
(Boiler room only)
Scale 1:50

Side Elevation Existing (South)
Scale 1:100

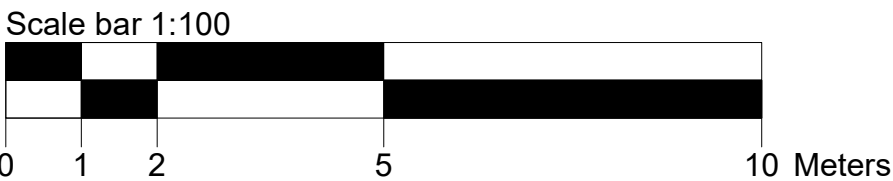

For Listed Building Consent						
All dims and details to be checked on site prior to any commencement of work. This plan is not a full specification or schedule of work and has been produced solely for the purpose of obtaining the necessary local authority consents/approvals For Party Wall etc. Act 1996 see Government booklet or website.	Status:		Client: Mr & Mrs Graham 17 King Street Arundel West Sussex BN18 9BJ	Revision: A	Project: Air Source Heat Pump Install	
	Preliminary	☐ Tender ☐		Scale: 1:100 & 50 @A3	Content: Existing elevations	
	Planning	☒ Construction ☐		Date: Dec 25		
	Building Regulations	☐ As Built ☐		Dwg No: IG001		