

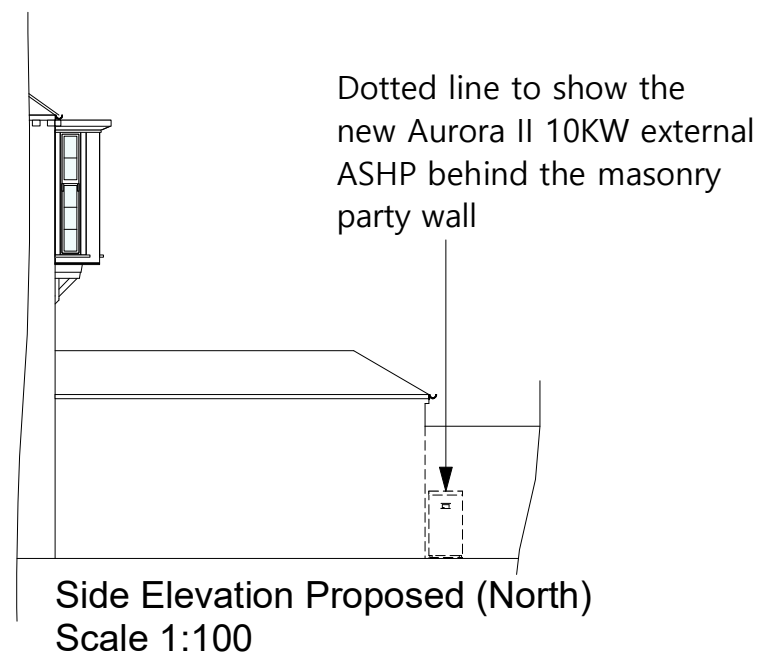
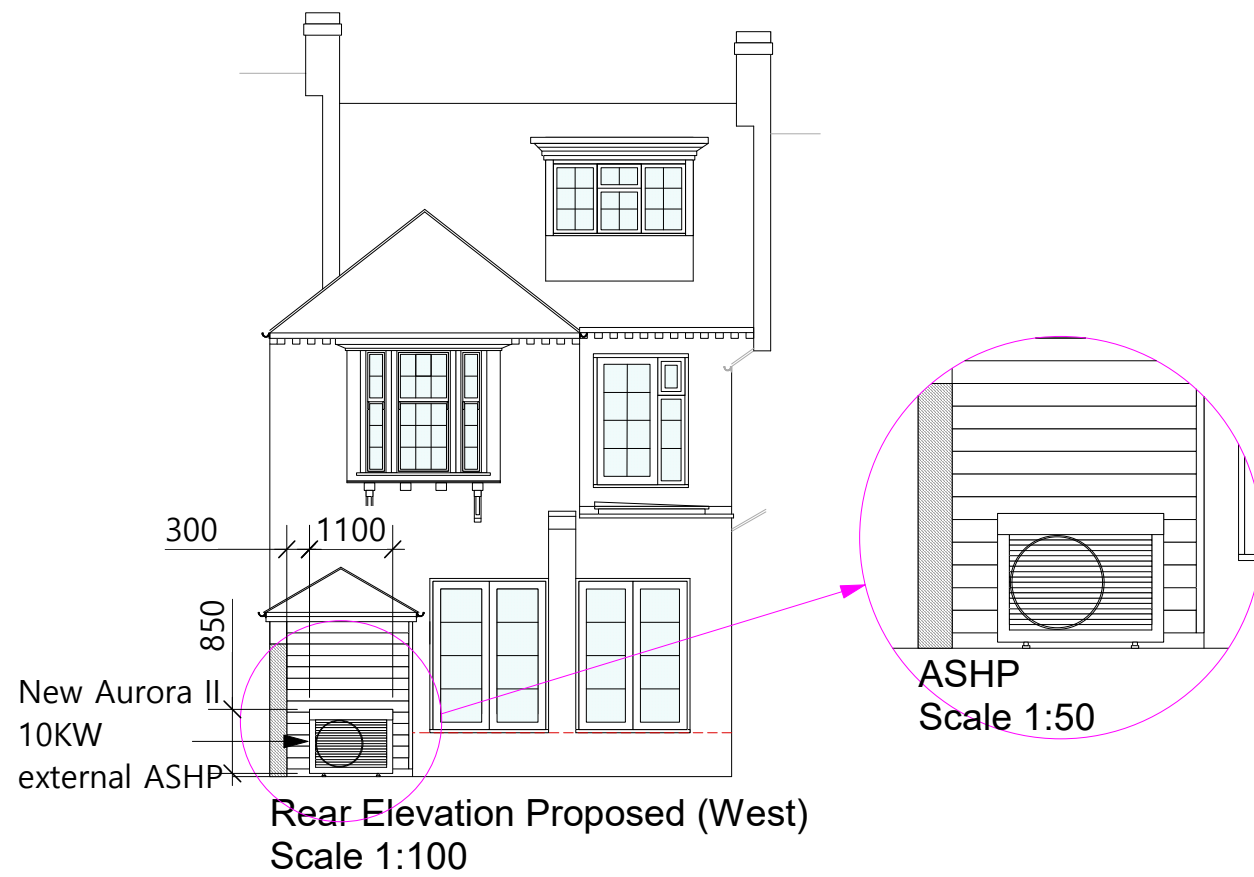


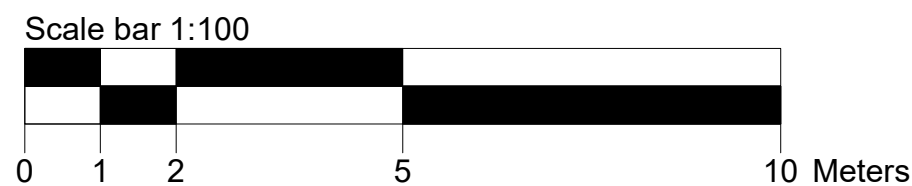

Front Elevation (East)
Not Shown and not affected by the proposal

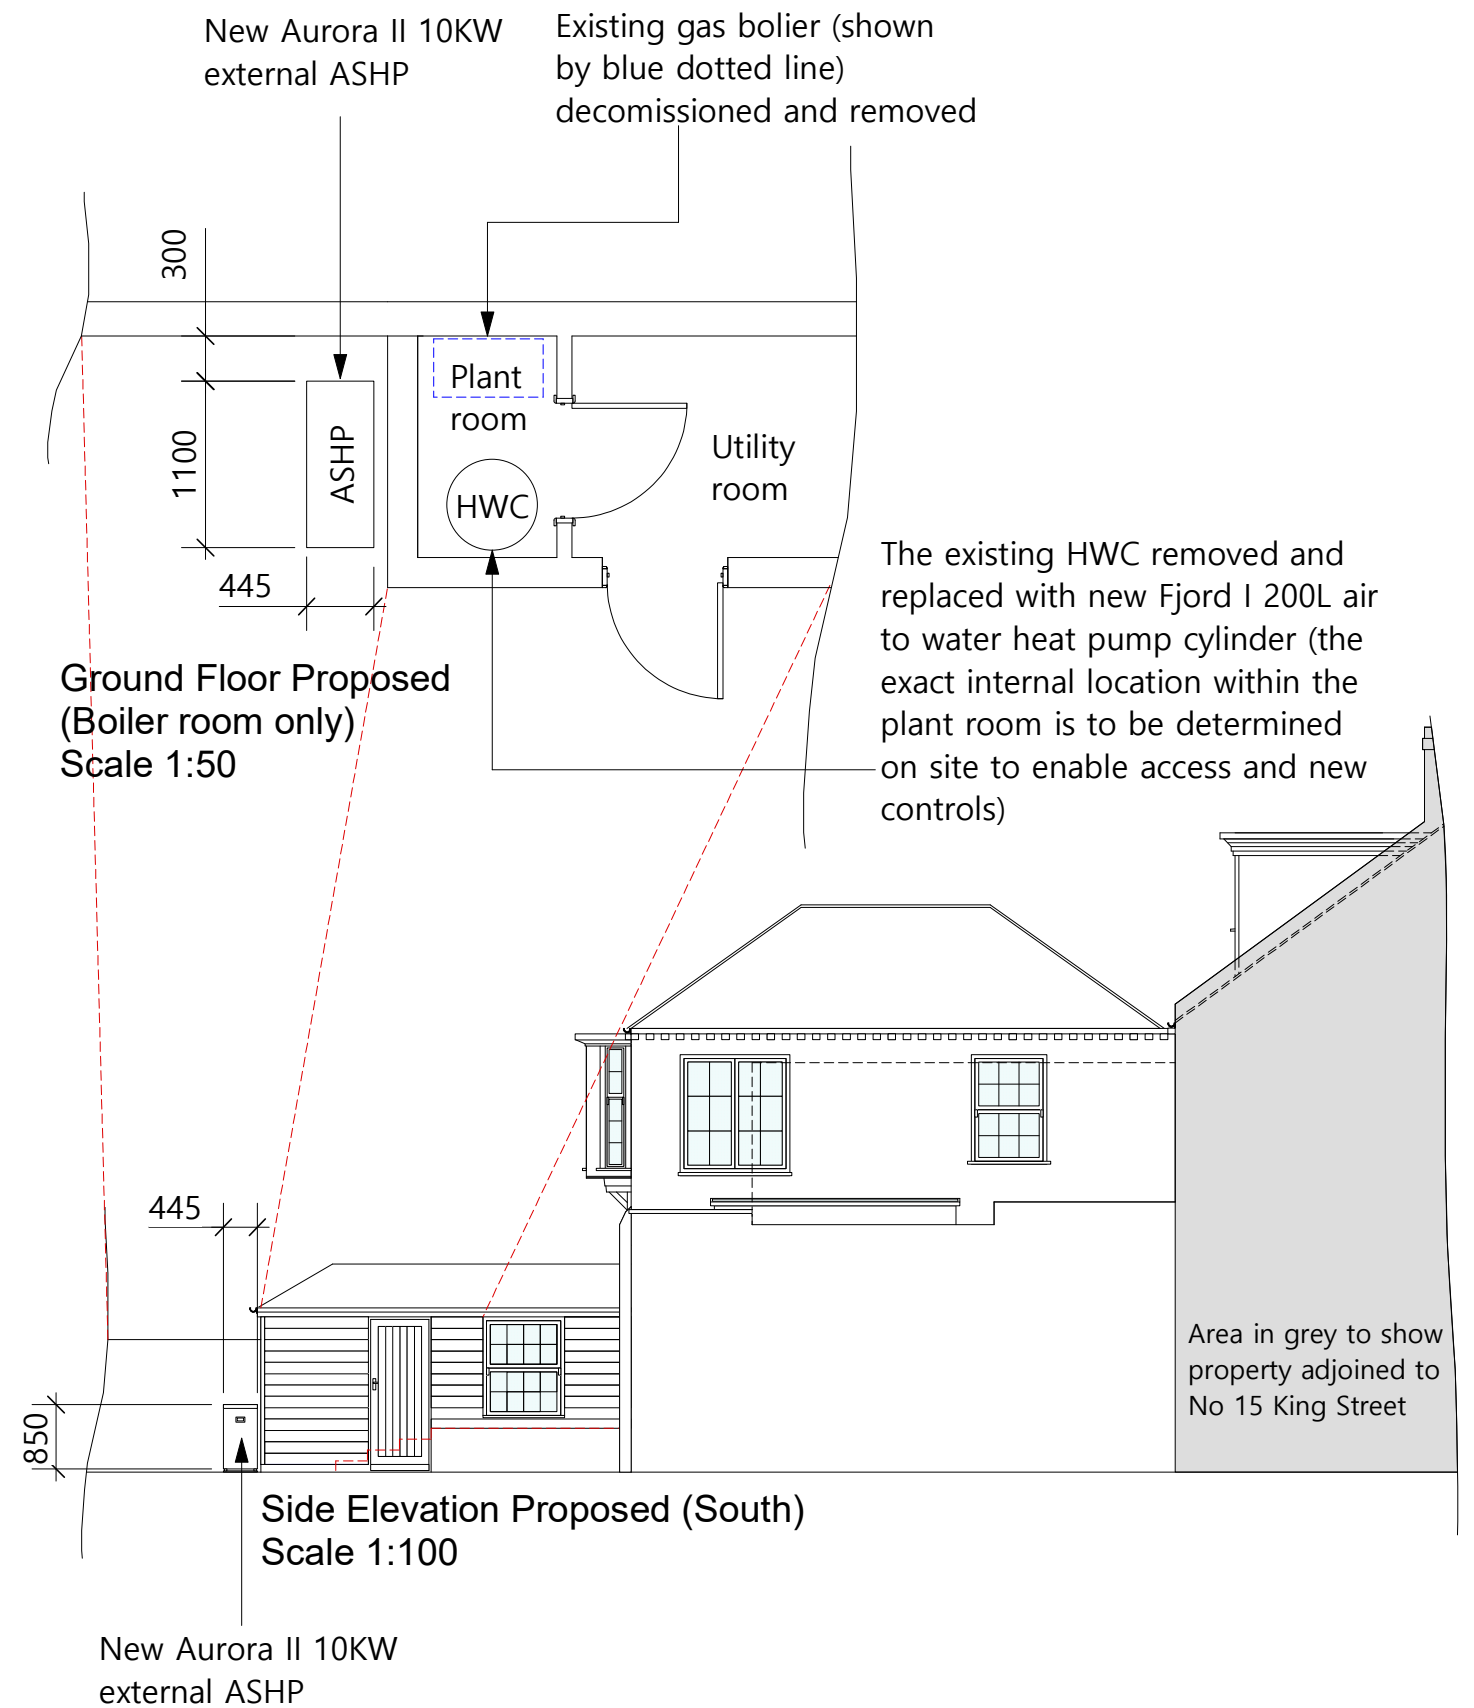

For Listed Building Consent

All dims and details to be checked on site prior to any commencement of work. This plan is not a full specification or schedule of work and has been produced solely for the purpose of obtaining the necessary local authority consents/approvals. For Party Wall etc. Act 1996 see Government booklet or website.	Status:			Client: Mr & Mrs Graham 17 King Street Arundel West Sussex BN18 9BJ	Revision: A	Project: Air Source Heat Pump Install
	Preliminary	☐ Tender	☐		Scale: 1:100 & 50 @A3	Content: Proposed elevations
	Planning	☒ Construction	☐		Date: Dec 25	
	Building Regulations	☐ As Built	☐		Dwg No: IG002	