

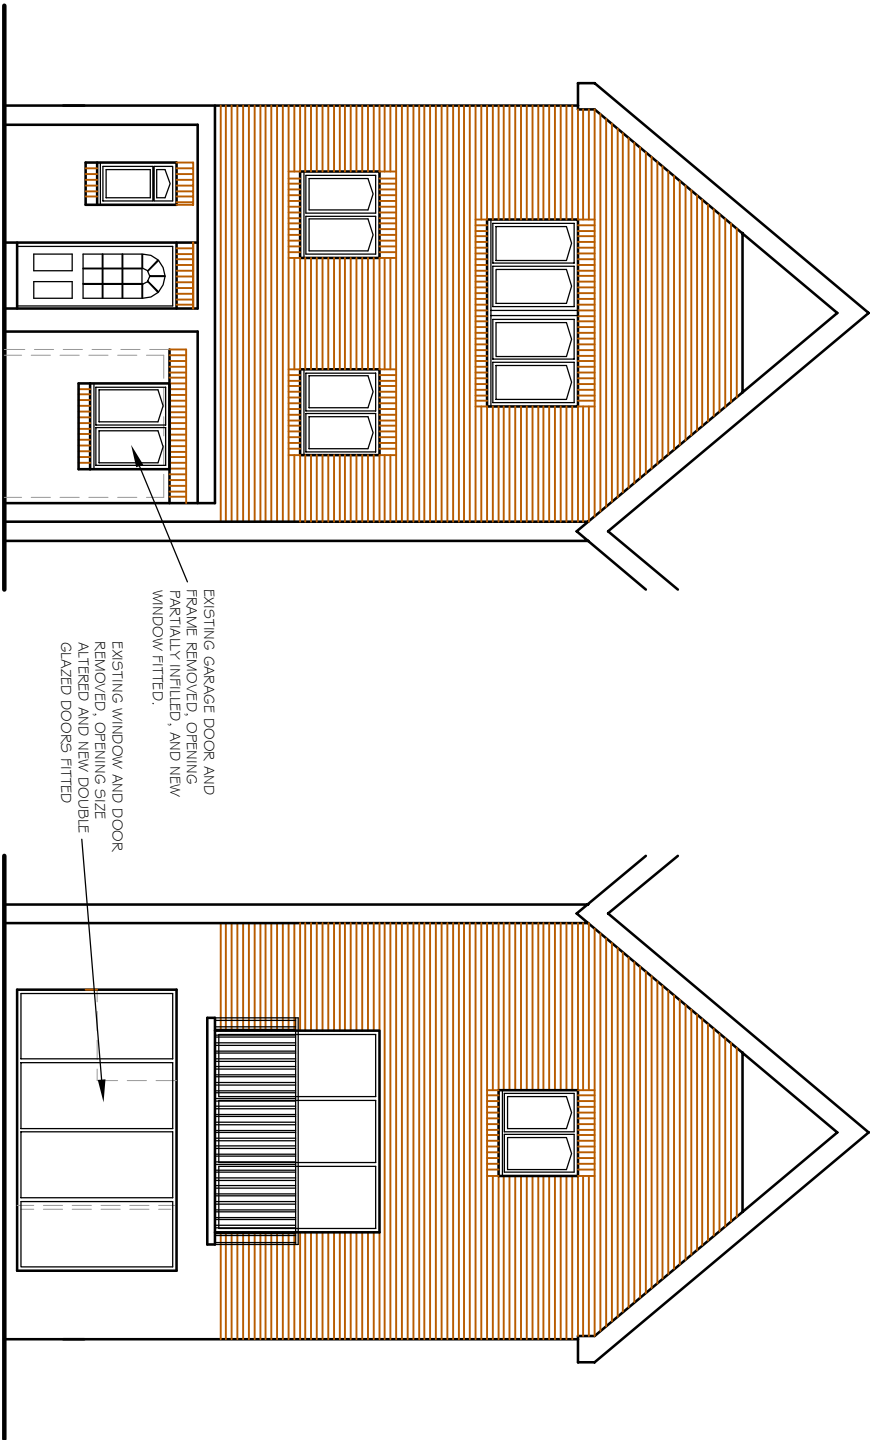


WRITTEN DIMENSIONS TO BE TAKEN IN PREFERENCE TO SCALE, AND ARE TO BE CHECKED ON SITE PRIOR TO COMMENCING WORK. THIS DRAWING IS TO BE READ IN CONJUNCTION WITH ALL OTHER DRAWINGS AND SPECIFICATIONS TO THIS PROJECT. ANY DISCREPANCIES ARE TO BE REFERRED IMMEDIATELY TO THE PROJECT DESIGNER. THIS DRAWING IS COPYRIGHT, AND SHOULD NOT BE USED OR REPRODUCED WITHOUT PERMISSION. IT IS THE CONTRACTOR'S RESPONSIBILITY TO ENSURE COMPLIANCE WITH THE BUILDING REGULATIONS.

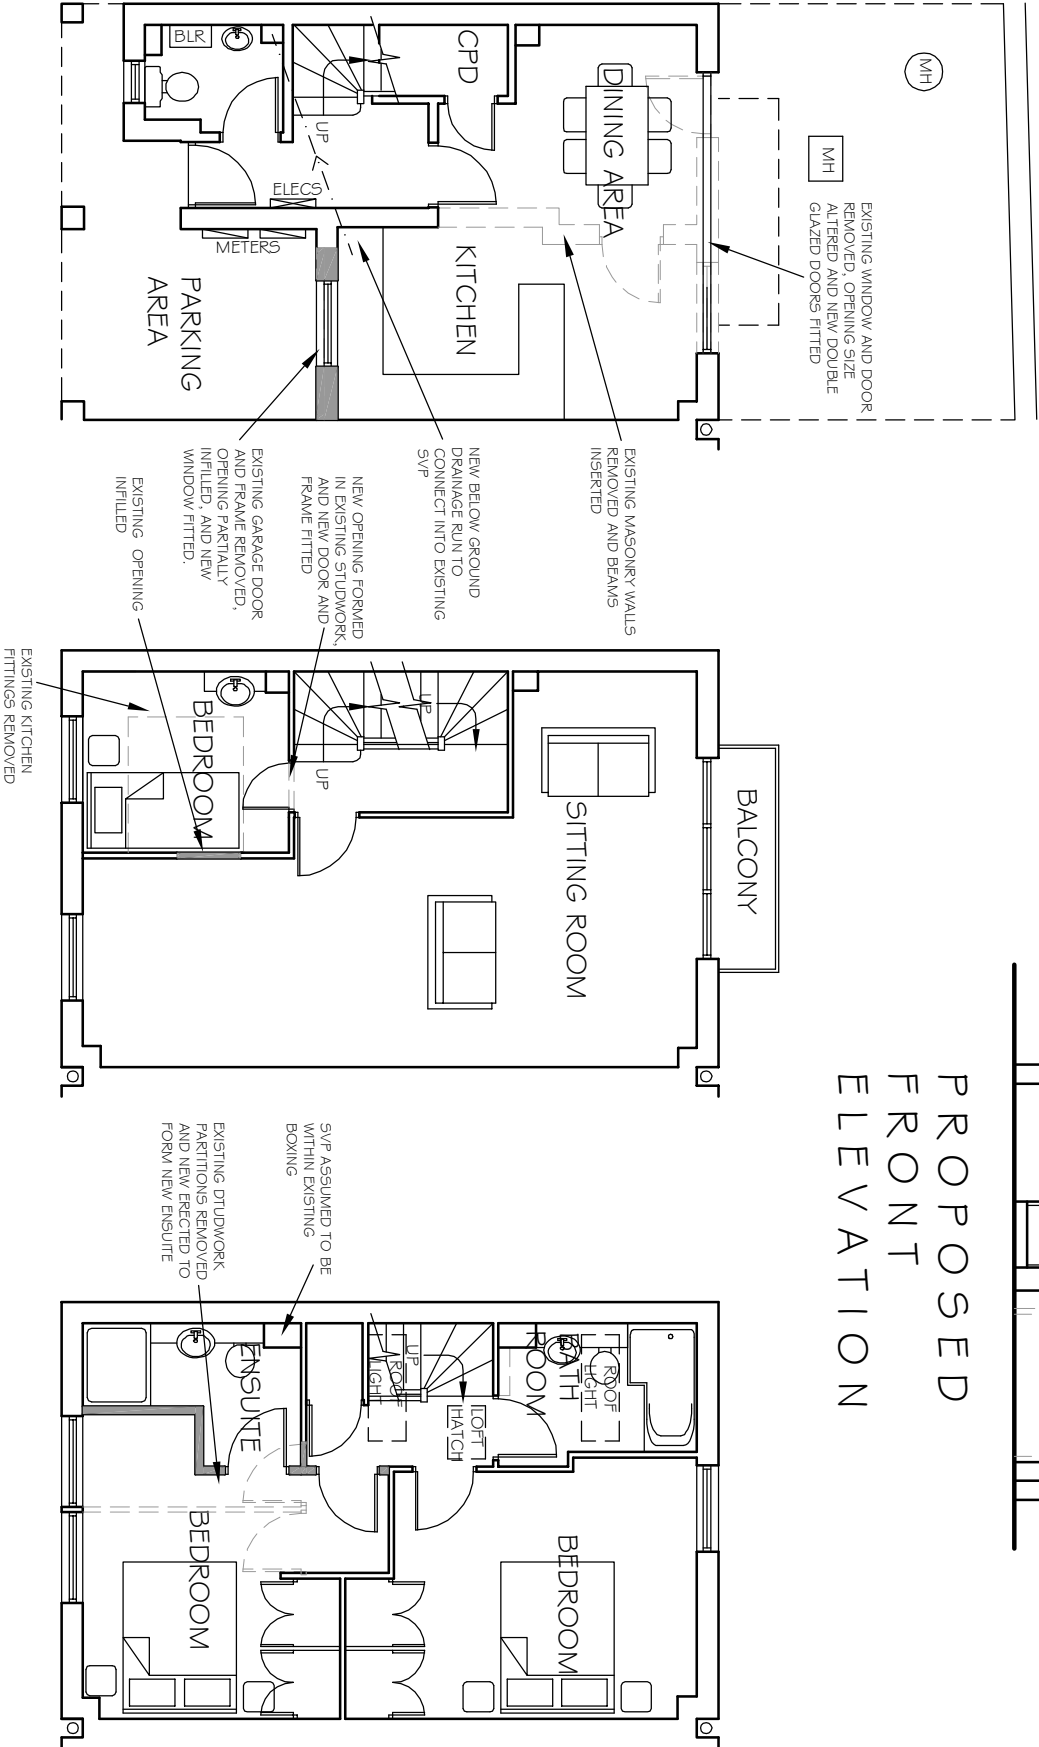

PROPOSED
FRONT
ELEVATION

PROPOSED
REAR
ELEVATION

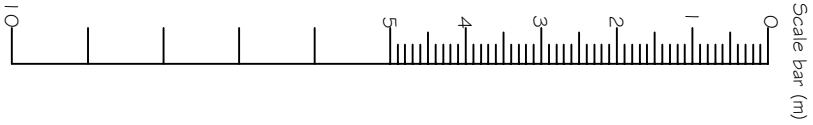

PROPOSED
GROUND FLOOR
PLAN

PROPOSED
FIRST FLOOR
PLAN

PROPOSED
SECOND FLOOR
PLAN

A VARIOUS AMENDMENTS		19.11.14
REV	DESCRIPTION	DATE
PROJECT		
1 RIVER ROAD		
ARUNDEL		
WEST SUSSEX		
DRAWING TITLE		
PROPOSED FLOOR PLANS AND ELEVATIONS		
CLIENT		
MRS Y ATKINSON		
SCALE		
1:100@A3	PLB	NOV 14
DWG NO		
401/02	REV.	