




AB 160 07

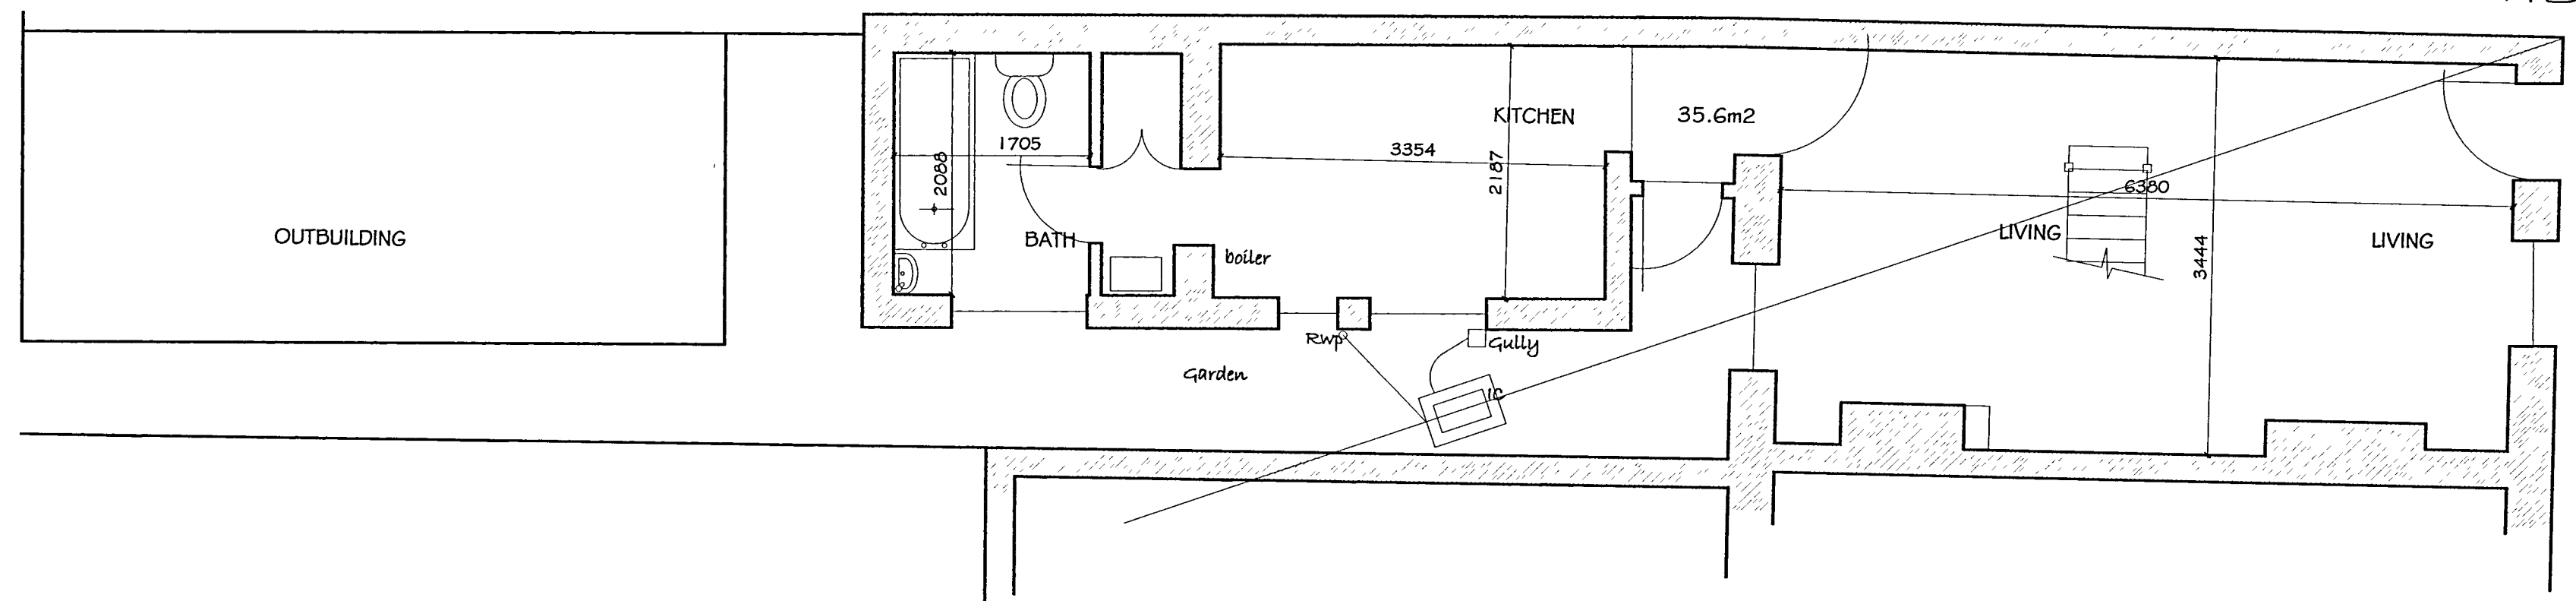


GROUND FLOOR PLAN

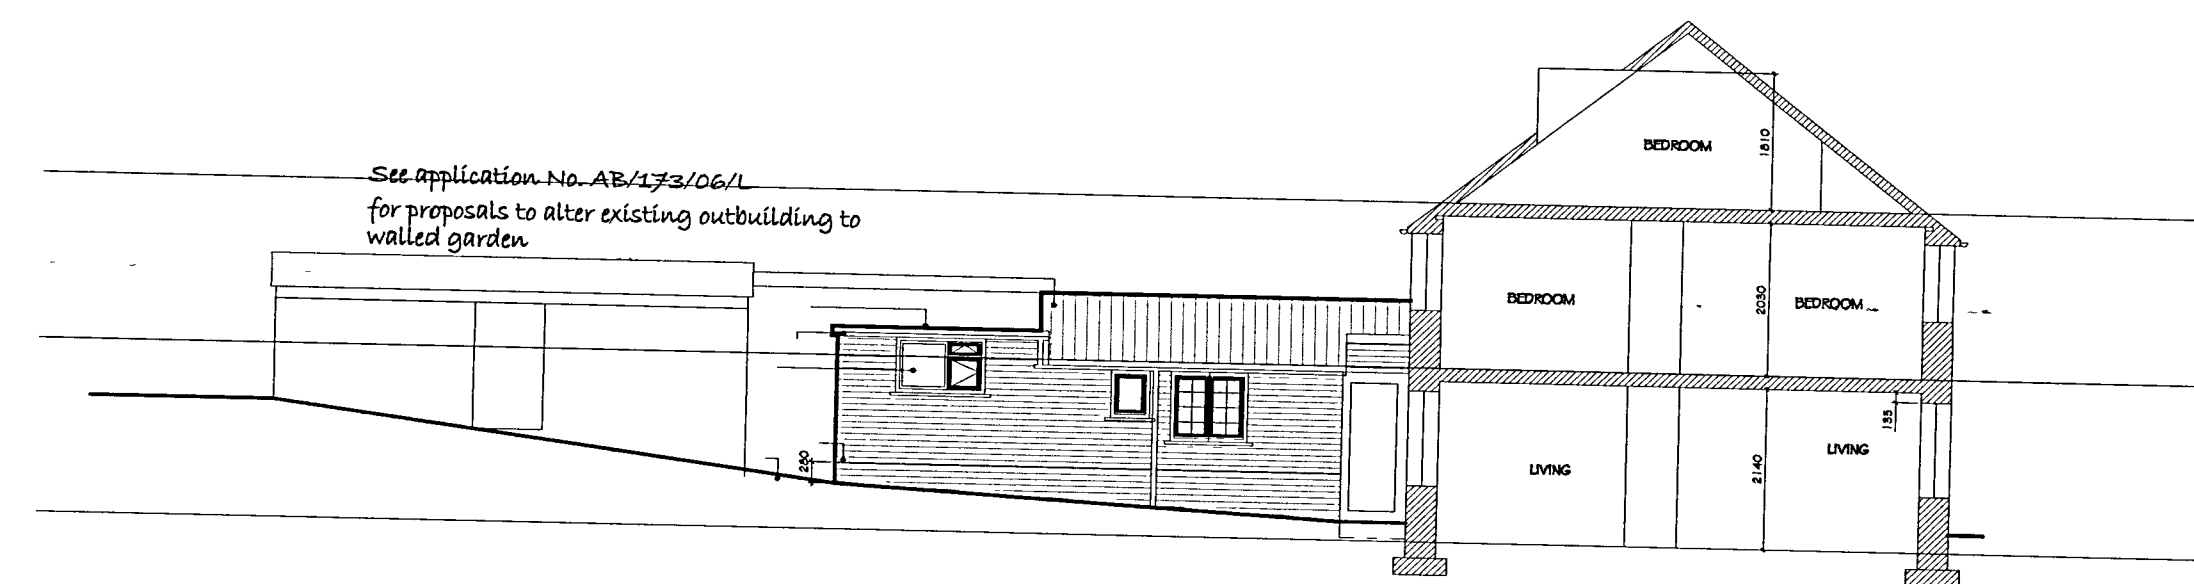




SECTION A-A

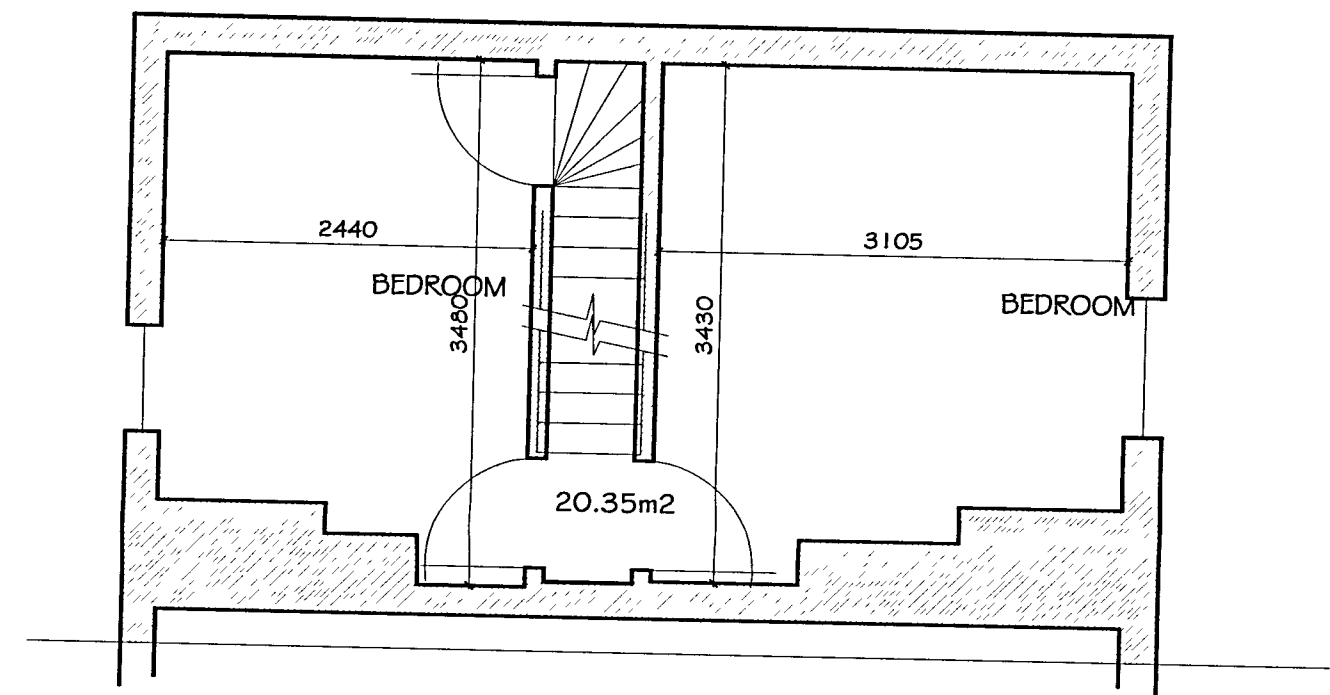

FIRST FLOOR PLAN

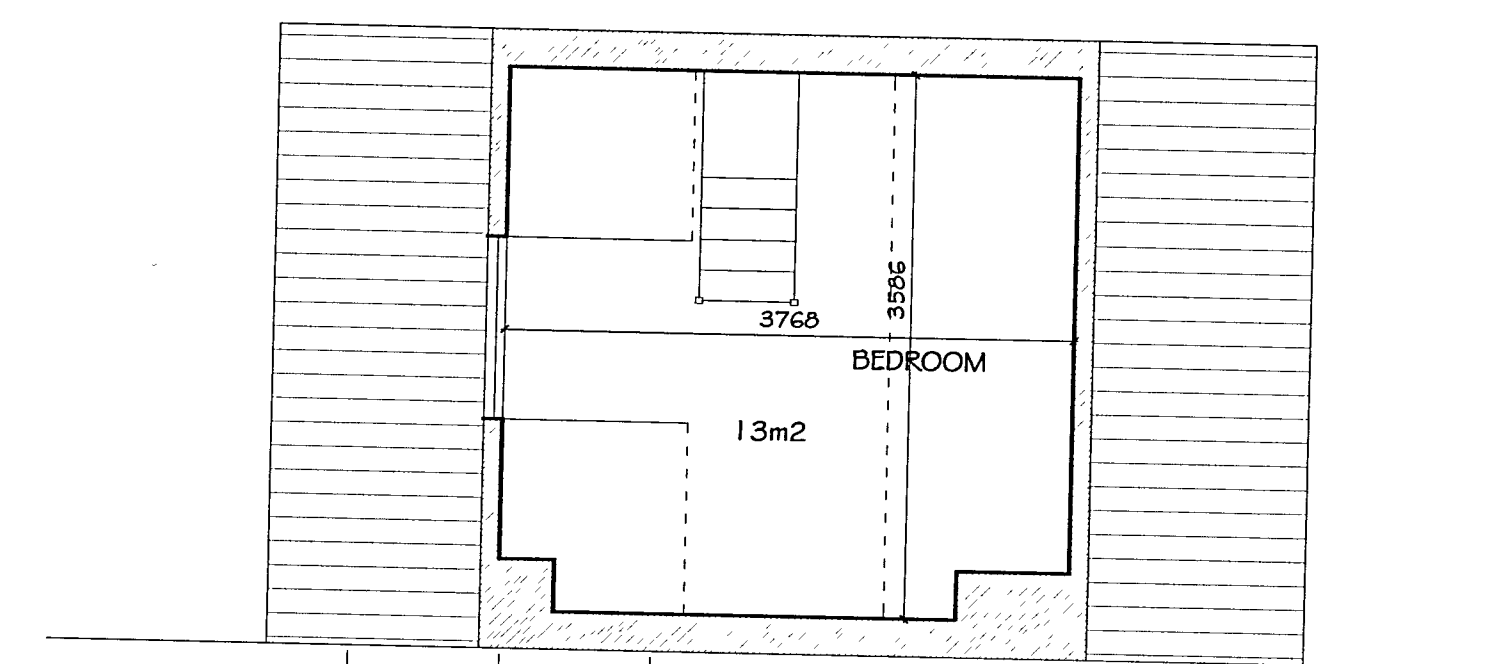

SECOND FLOOR PLAN

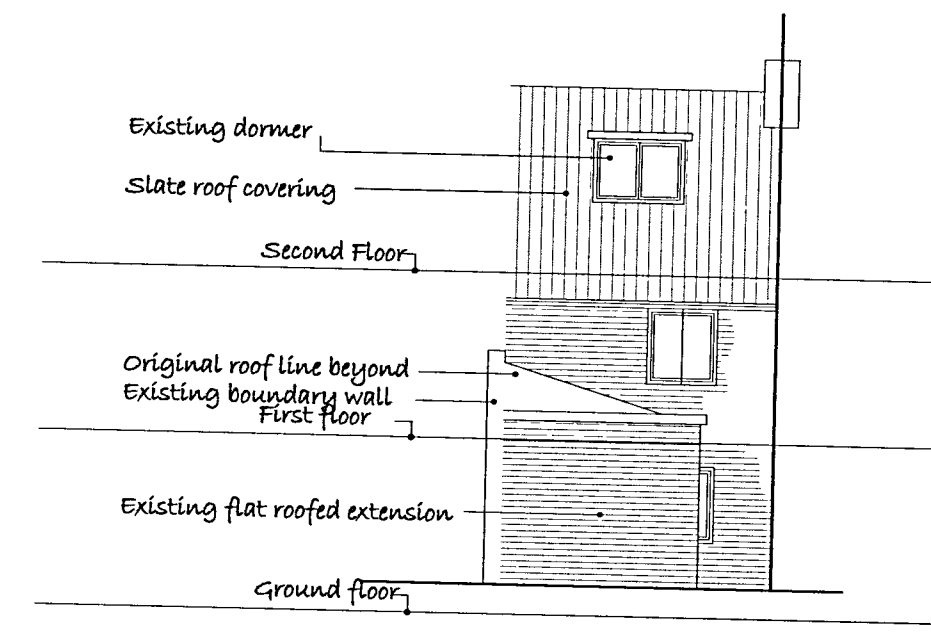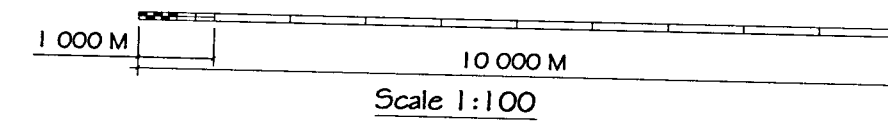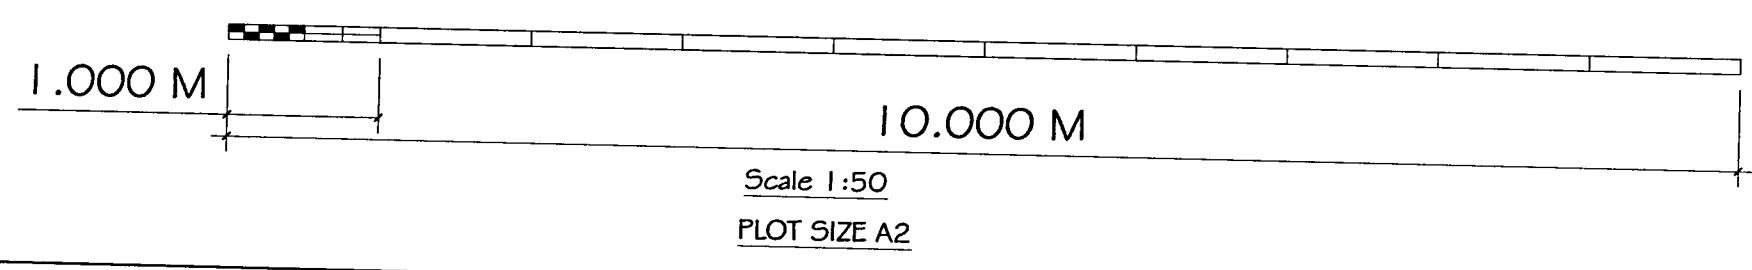

Rev	Date	Description
Job:		Title:
PROPOSED EXTENSION AND ALTERATIONS		SURVEY
17 MOUNT PLEASANT ARUNDEL		Date: Sept2007
FOR: Ms. A. PFIEFFER		Scale: 1:50
		Drg. No.
		PP-00280724.002