




AB 160 07

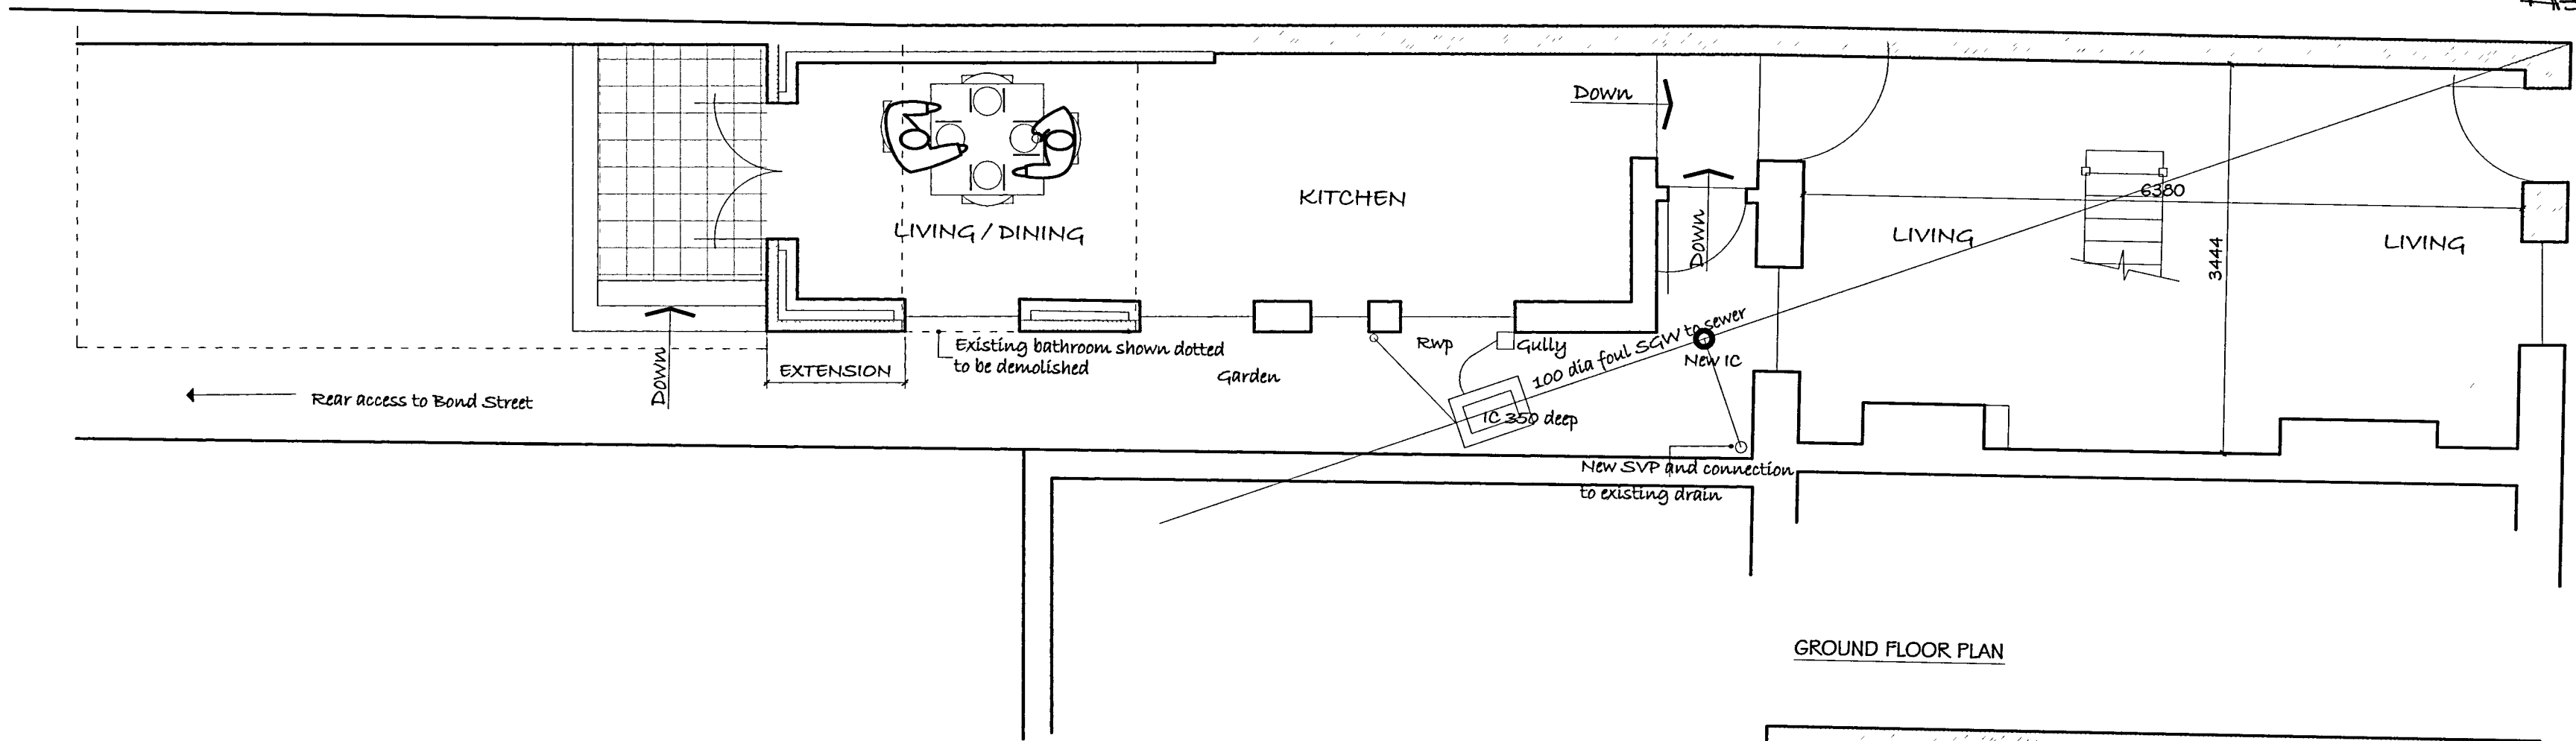


GROUND FLOOR PLAN

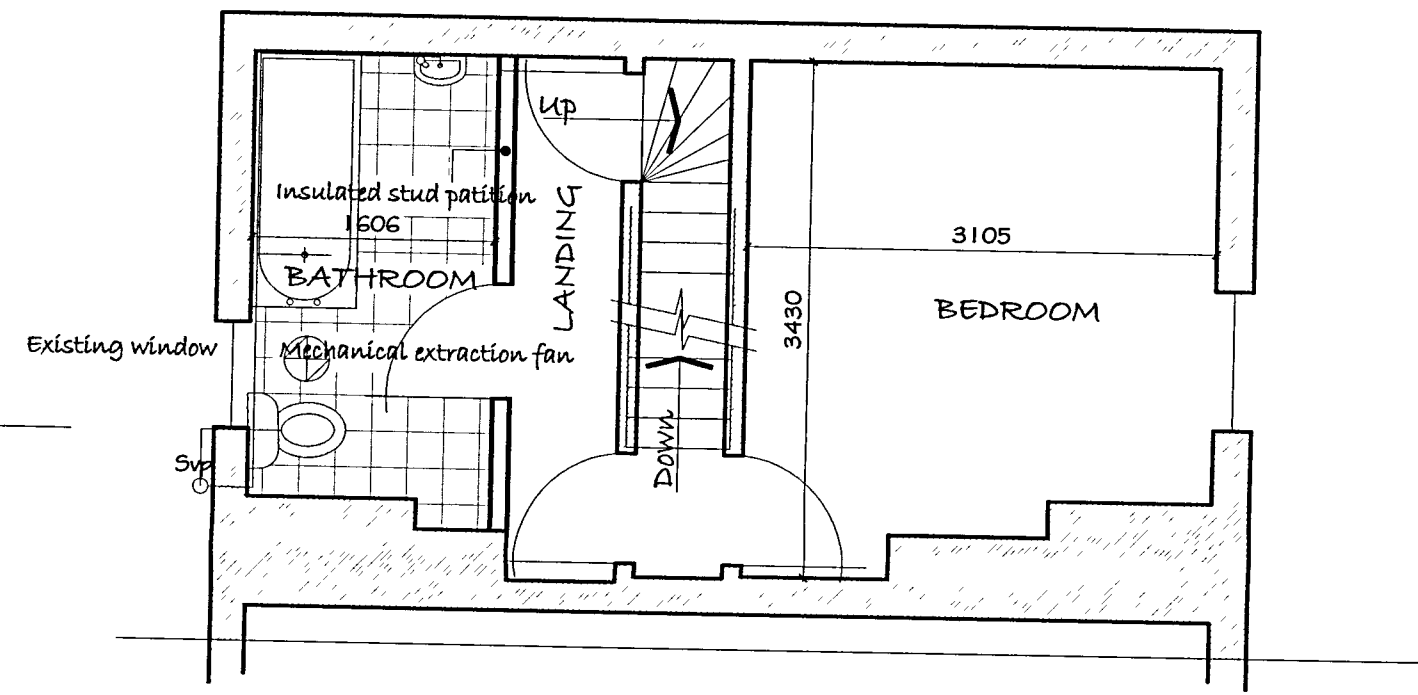


FIRST FLOOR PLAN

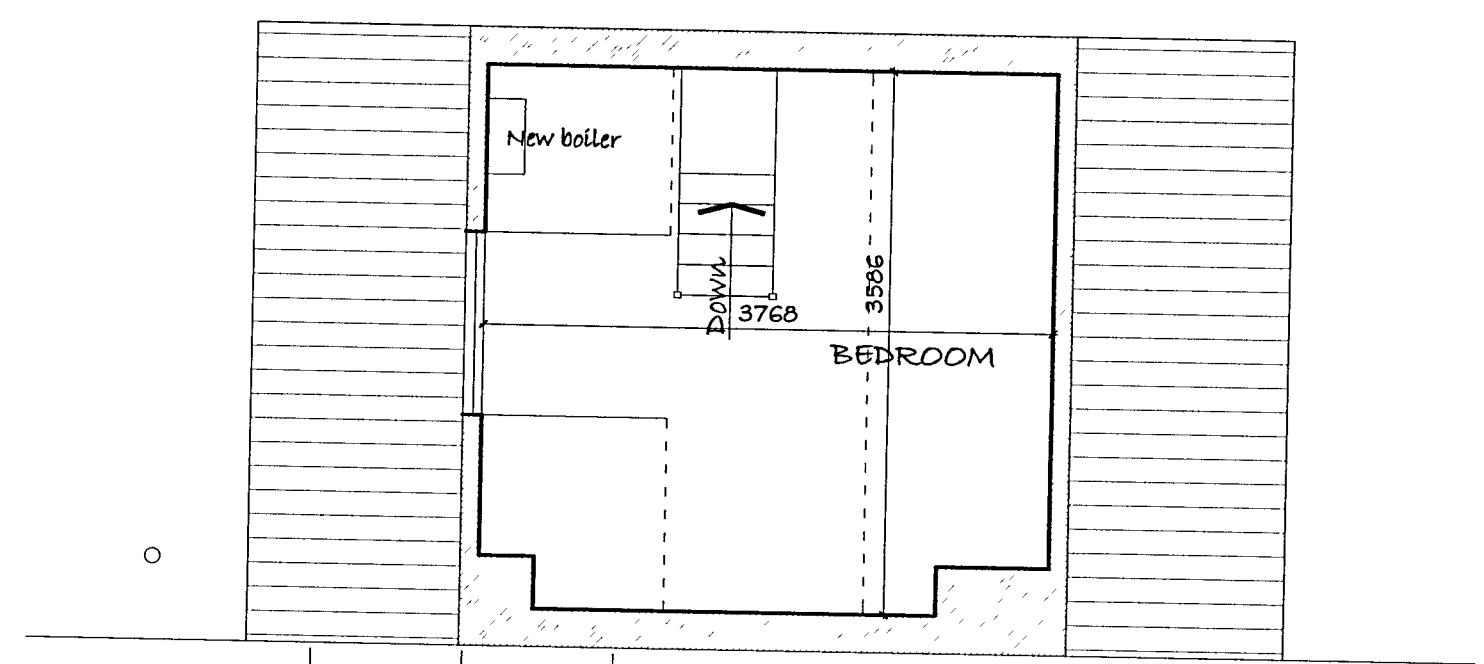


SECOND FLOOR PLAN

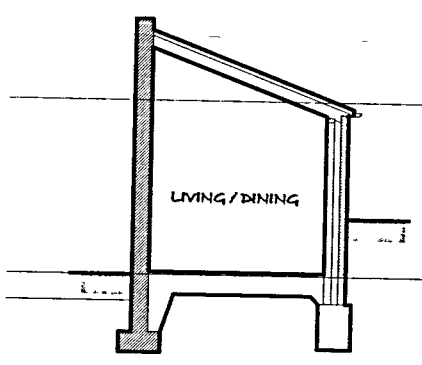


TYPICAL SECTION

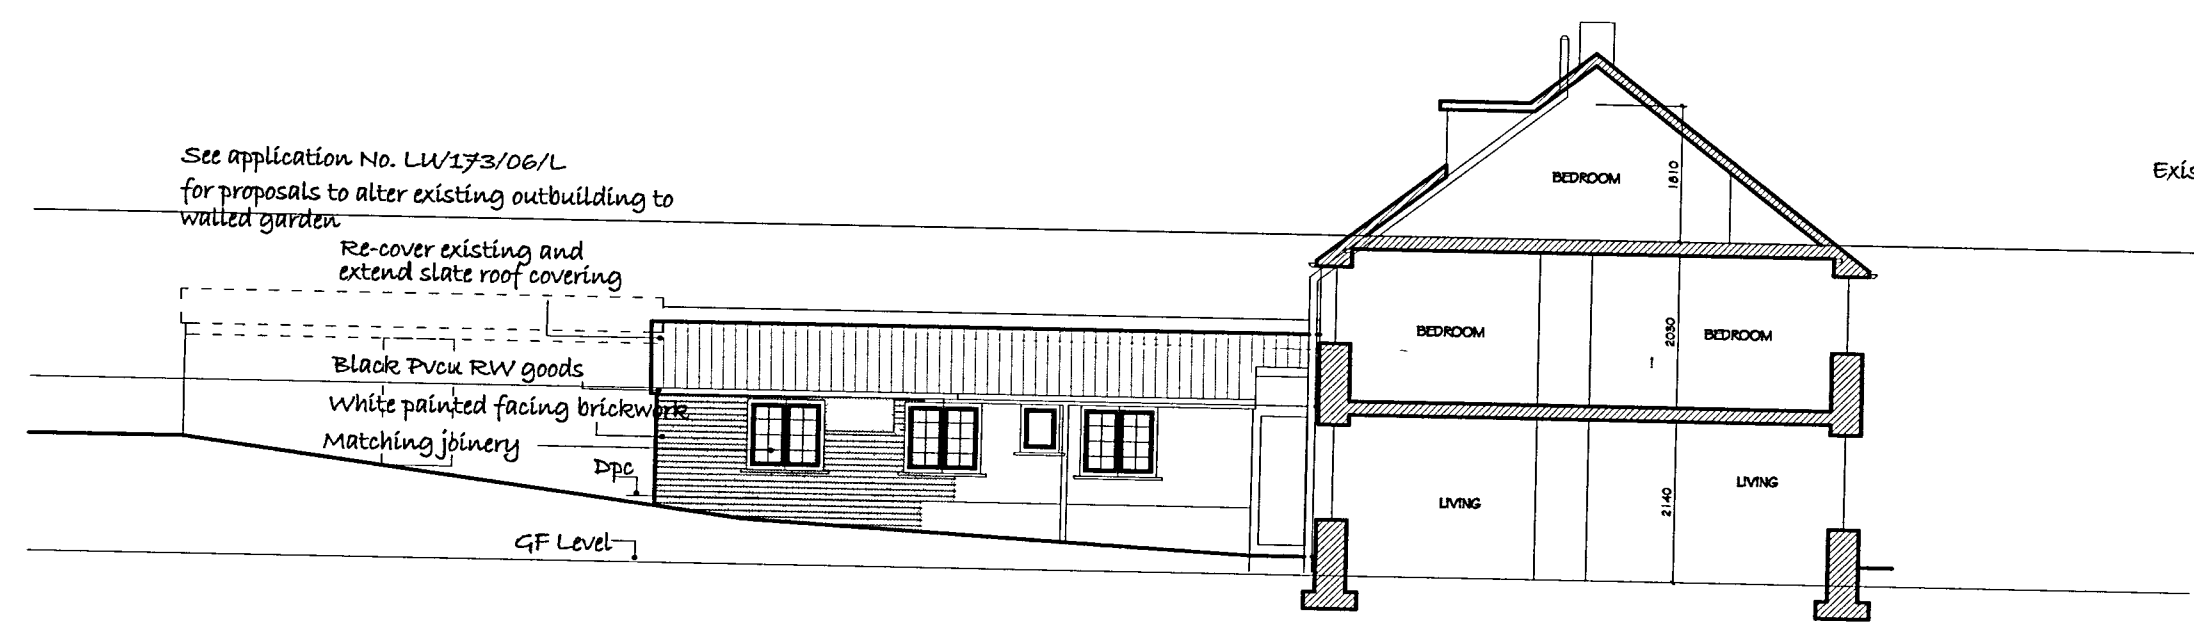


NORTH ELEVATION

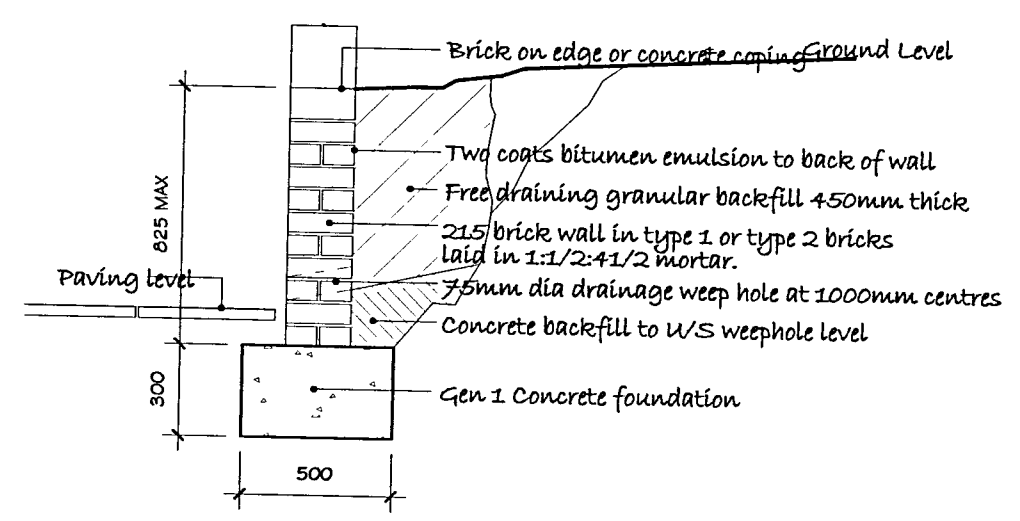

TYPICAL RETAINING WALL DETAIL

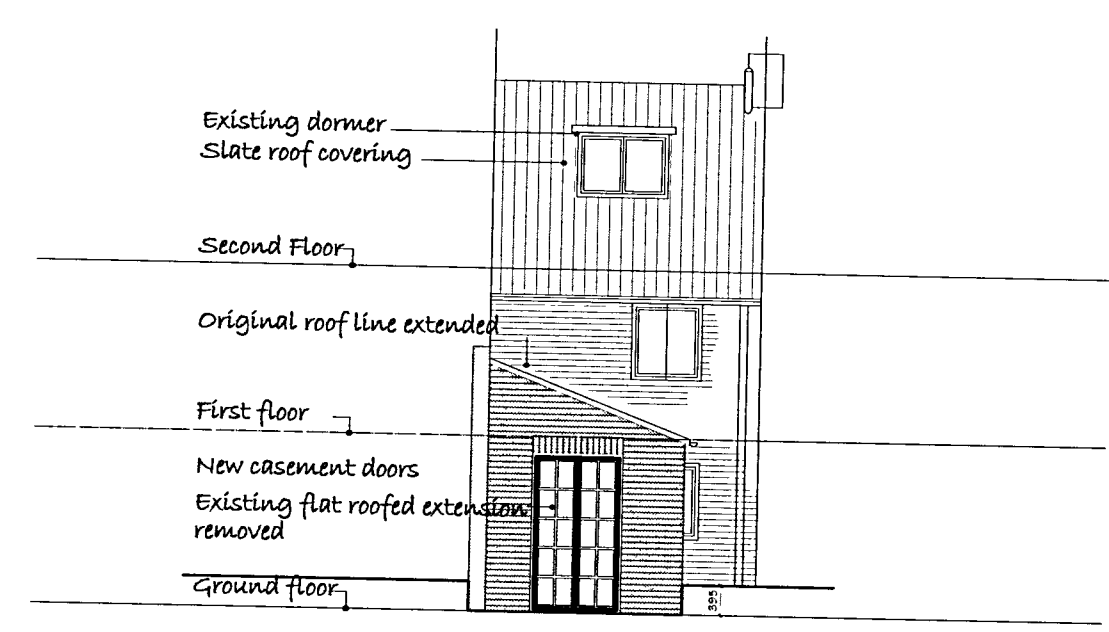

SOUTH ELEVATION

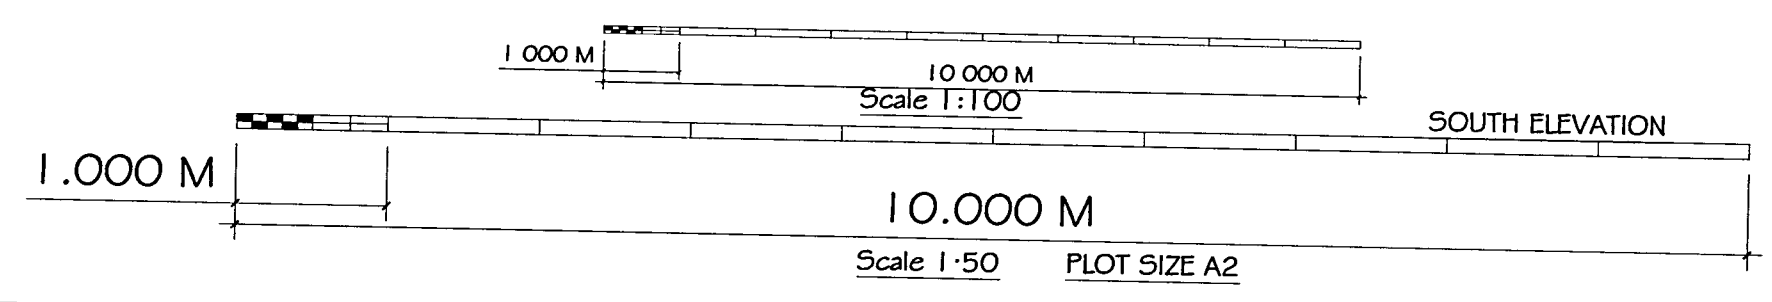

Rev	Date	Description
Job: PROPOSED EXTENSION AND ALTERATIONS 17 MOUNT PLEASANT ARUNDEL FOR: Ms. A. PFIEFFER		
Title: PLANS AND ELEVATIONS Date: Sept2007 Scale: 1:50		
		Drg. No. PP-00280724.003