




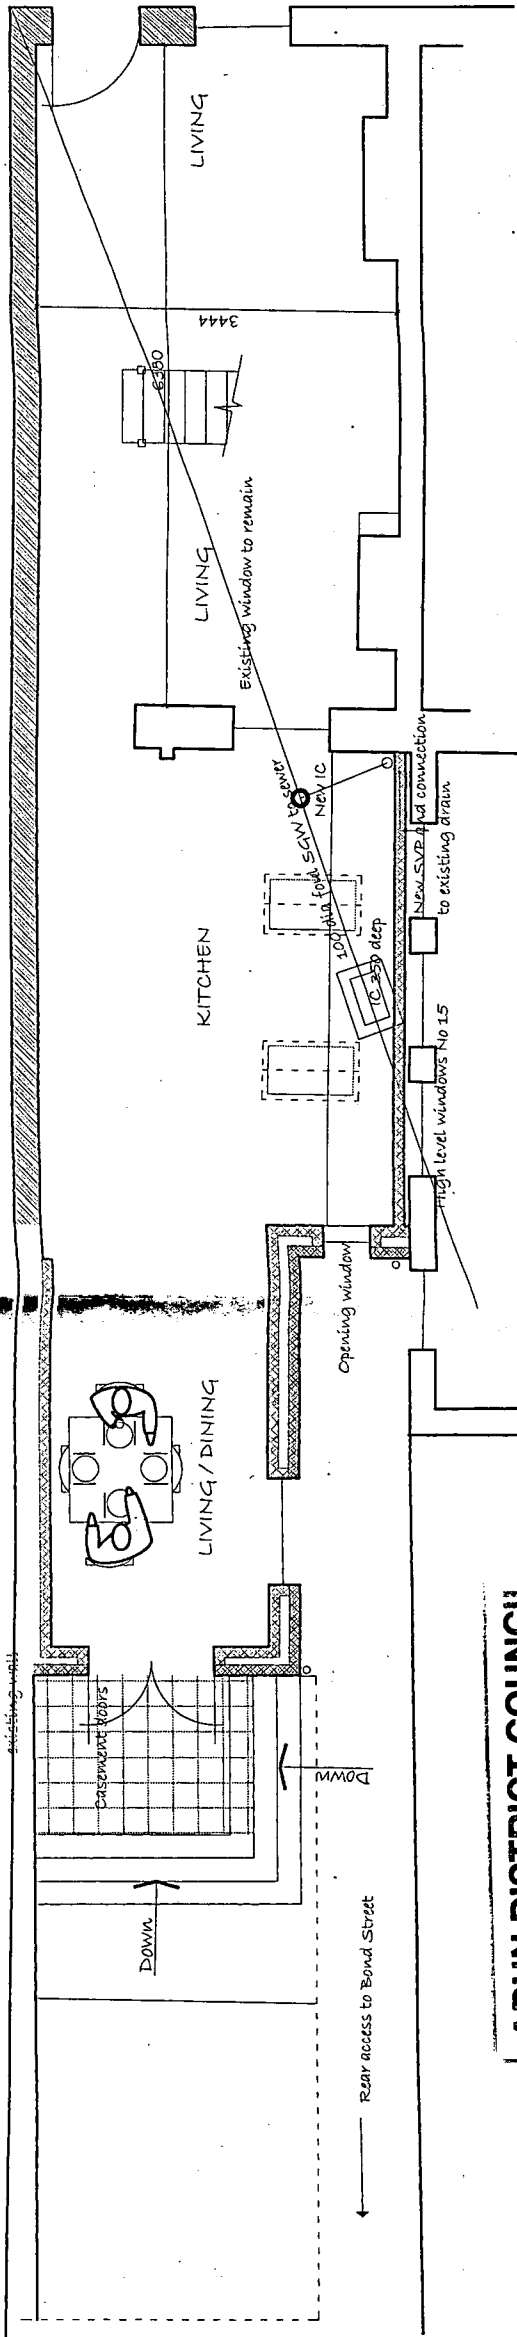


GROUND FLOOR PLAN

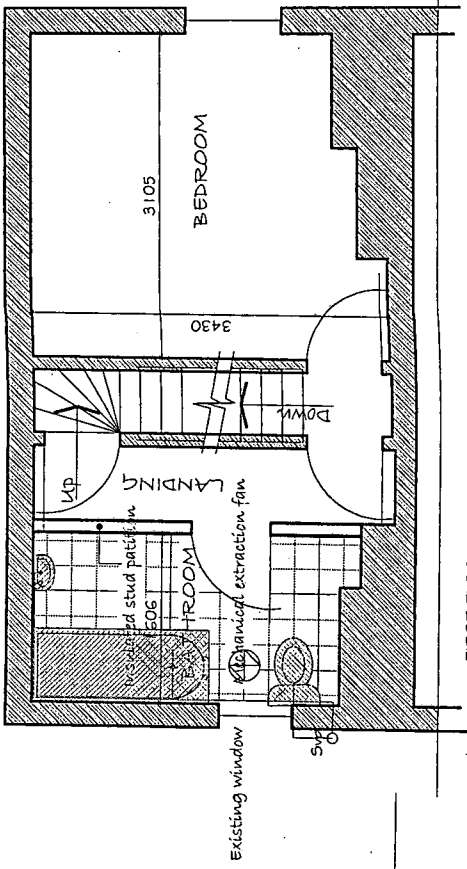


FIRST FLOOR PLAN

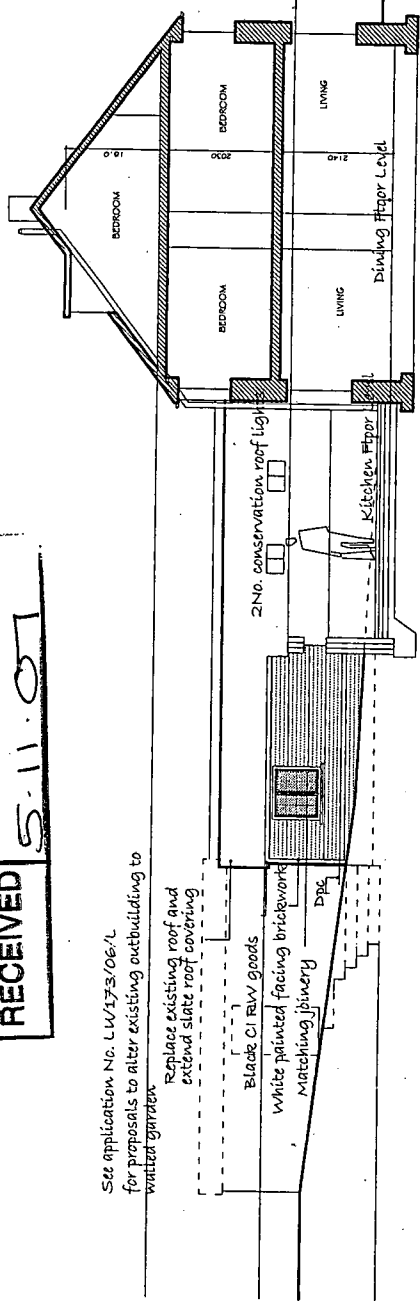


NORTH ELEVATION

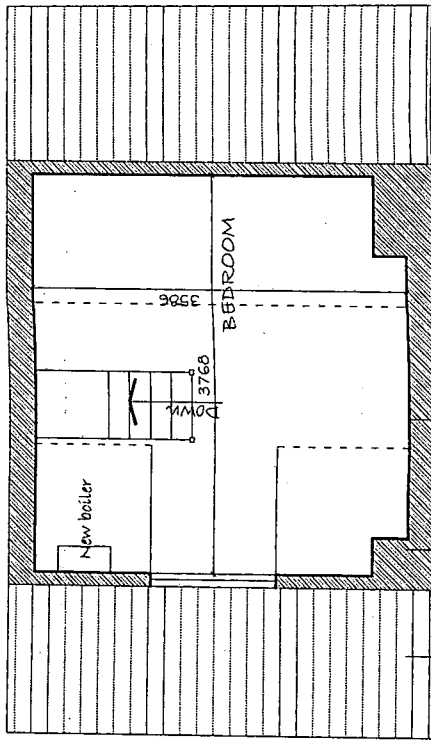


SECOND FLOOR PLAN

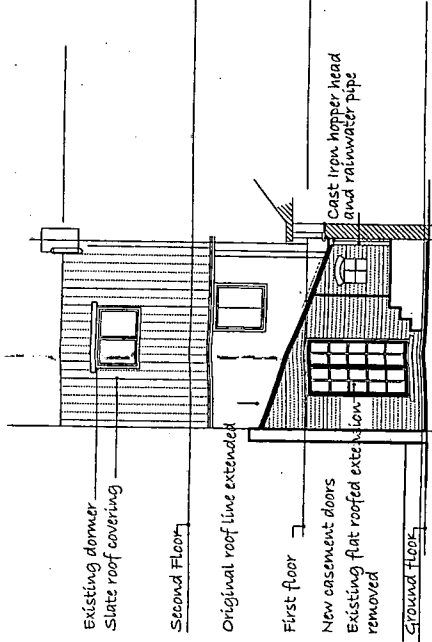

EAST ELEVATION

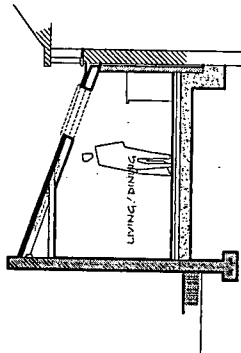

TYPICAL SECTION

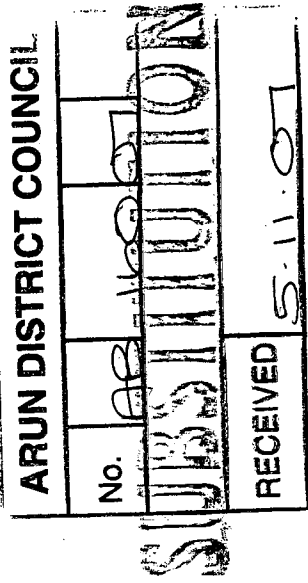

See application No. LW13/06/L for proposals to alter existing outbuilding to winter garage

Replace existing roof and extend slate roof covering

Black CI rafter goods

White painted facing brickwork

Matching joinery

2nd conservation roof light

Kitchen Floor

Dining Floor Level

Living

Bedroom

Bedroom

Bedroom

Bedroom

Bedroom

Bedroom

1.000 M 10.000 M Scale 1:100

1.000 M 10.000 M Scale 1:50 PLOT SIZE A2

PLANNING DRAWING

Minor amendments

Revised scheme

Description

Title:

Job: PROPOSED EXTENSION AND ALTERATIONS

17 MOUNT PLEASANT ARUNDEL

FOR: Ms. A. PFEIFFER

Rev

Date

Rev

Date

