




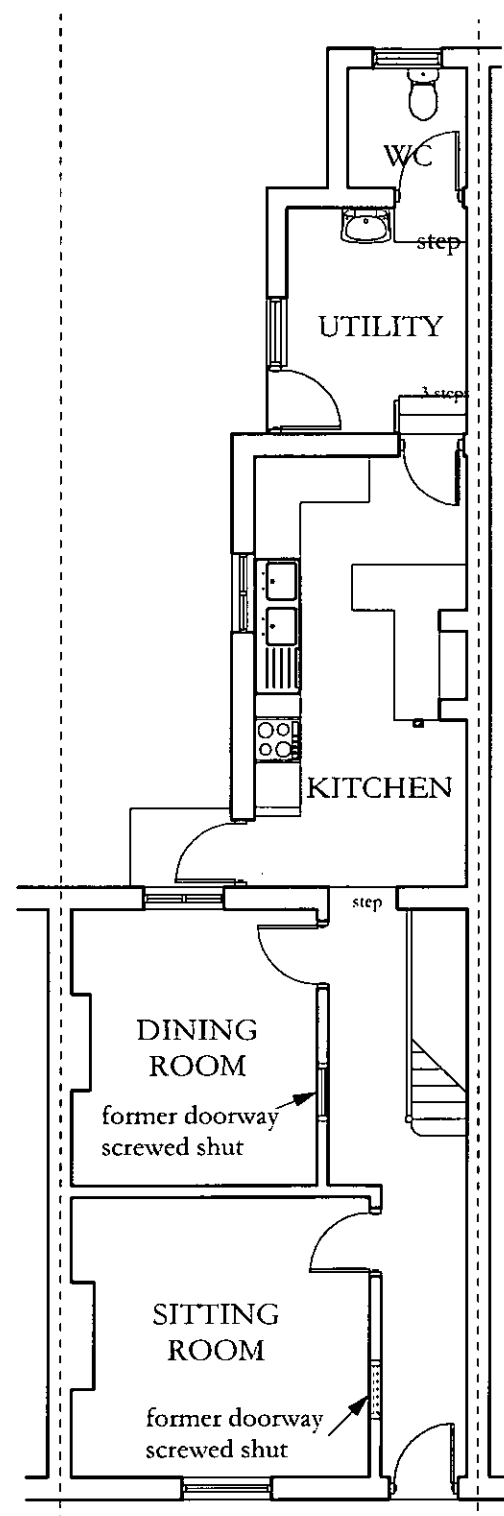

GROUND FLOOR

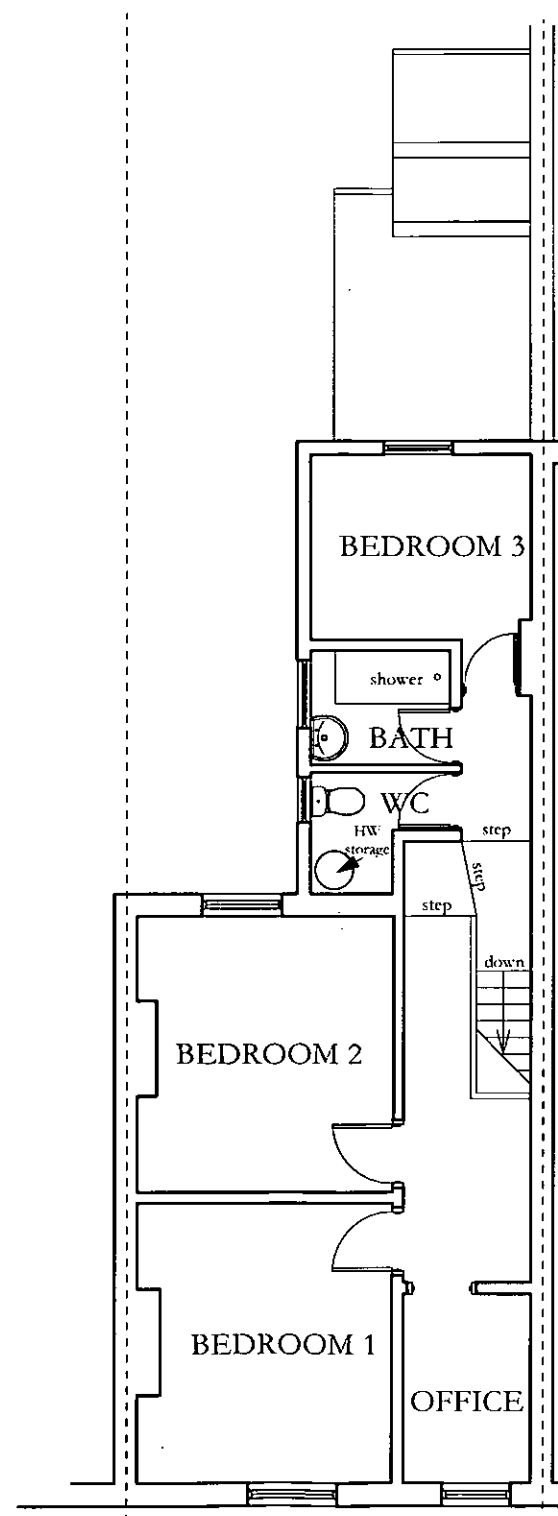

FIRST FLOOR

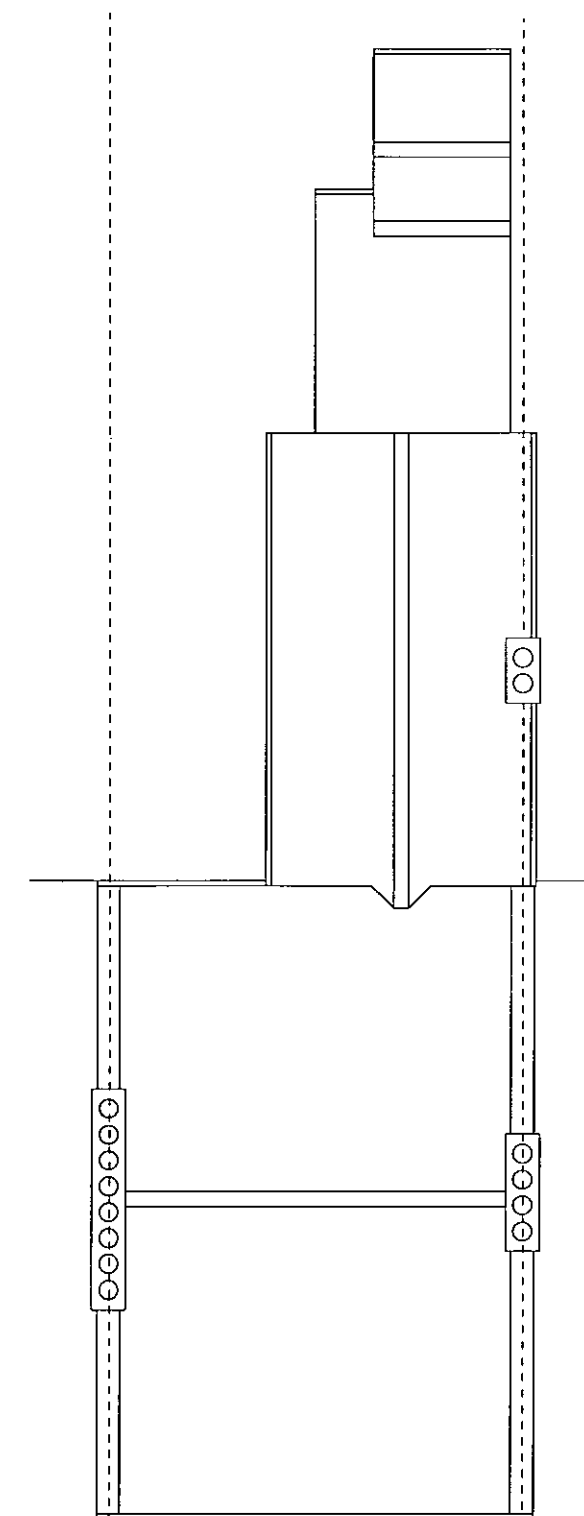

ROOF PLAN

23 KING STREET
ARUNDEL BN18 9BJ



Scale 1: 100 @ A3 Existing Floor Layouts Drg 23/102
D A Clifton BSc Physics (Hons), BA Arch (Hons), Dip Arch, LTh