



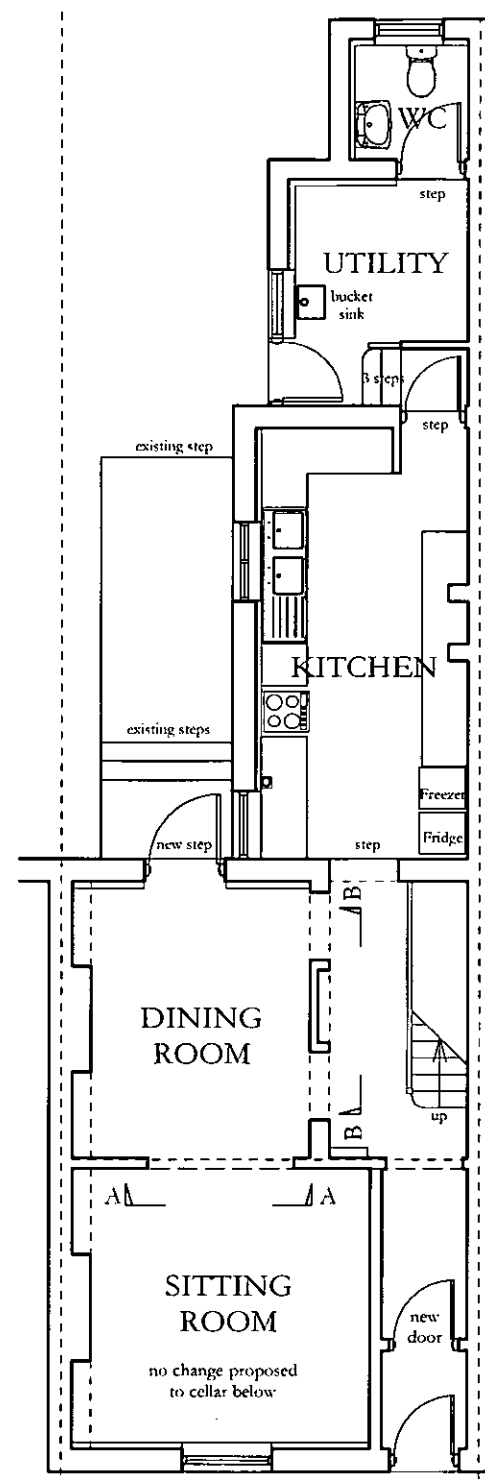


GROUND FLOOR

insulation to be
fixed to internal face
of external walls

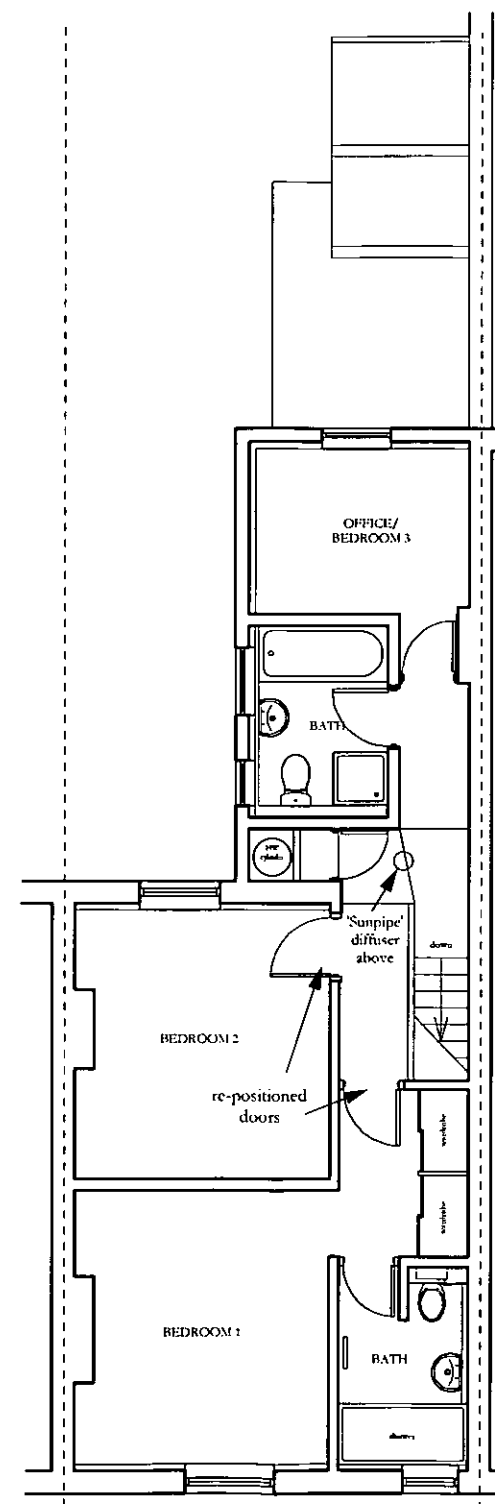

FIRST FLOOR

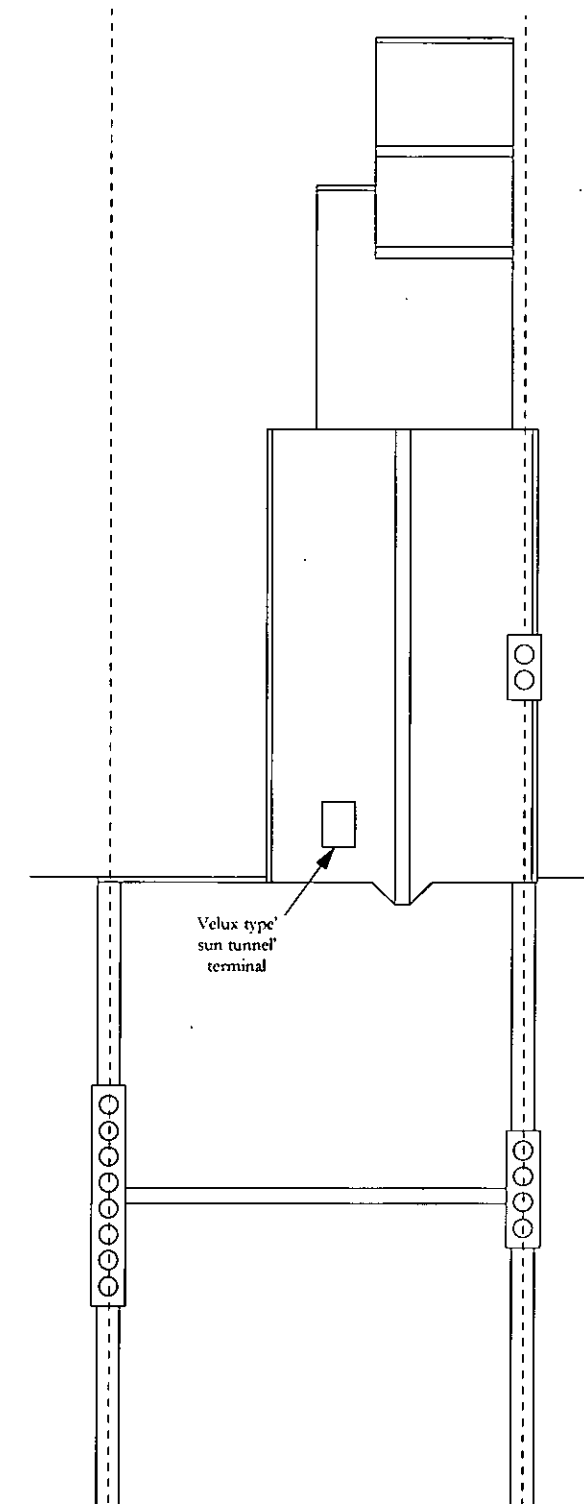

ROOF PLAN

**23 KING STREET
ARUNDEL BN18 9BJ**



Scale 1: 100 @ A3 Proposed Floor Layouts Drg 23/103
D A Clifton BSc Physics (Hons), BA Arch (Hons), Dip Arch, LTh