



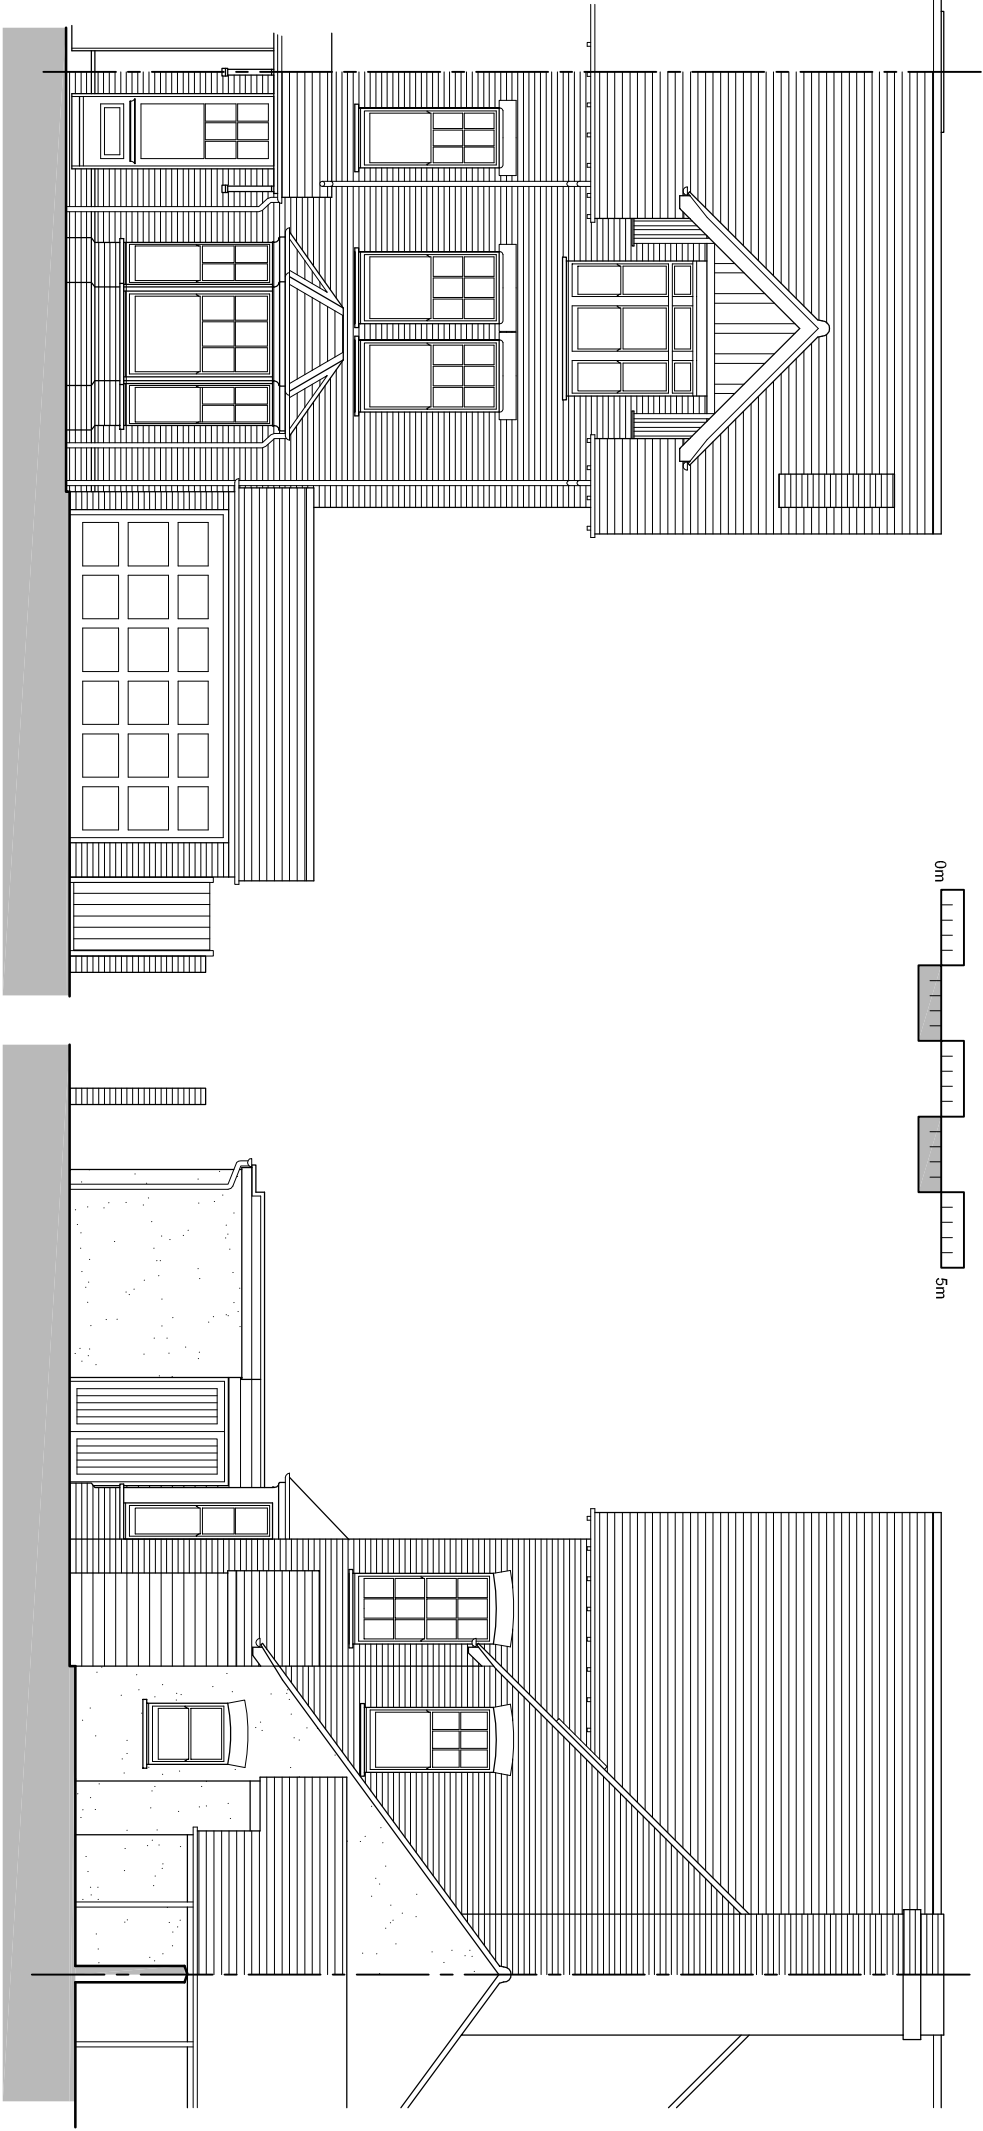

East Elevation as Existing

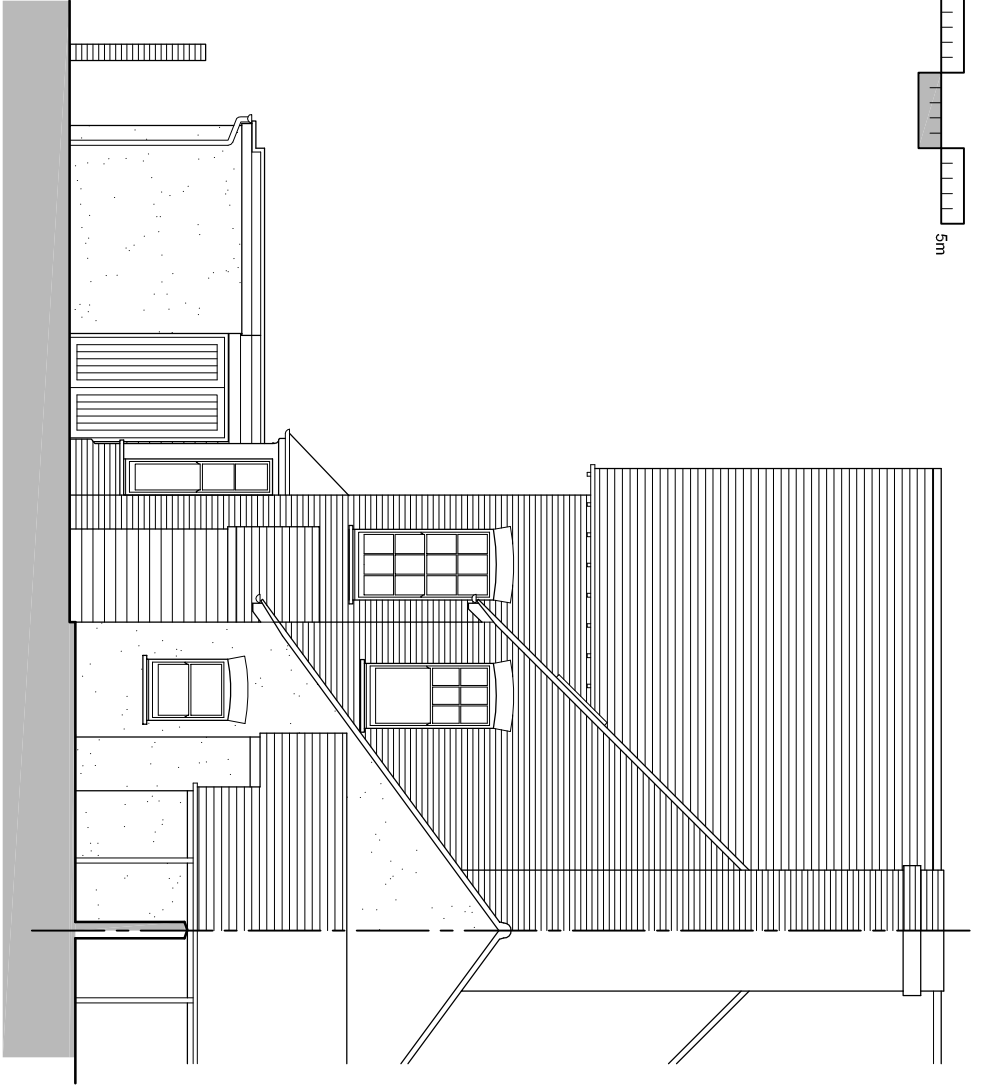

West Elevation as Existing



North Elevation as Existing

Guilfoyle

9 The Causeway,

Arundel,
West Sussex. BN18 9JJ



Job title:	Proposed side & rear extensions and internal alterations.
Drawing title:	Existing Elevations
Drawing number:	1411-04
Client:	Mr & Mrs Hunter
Revision:	ONE
Date of revision:	15/12/2014
Revision detail:	Issued for Planning approval
Status:	PLANNING

Drawn by:	SLH
Checked by:	.
Date:	20.11.2014
Scale (A3):	1:100



Registered builder



Guilfoyle Construction Limited
The Mill
Ides Common
Eartham
Chichester
West Sussex
PO18 0NA

T:01243 814728
M:07881 825519

Improving the built environment