



PROPOSED ALTERATIONS TO
61 MALTRAVERS STREET, ARUNDEL
FOR
MR & MRS G. JONES

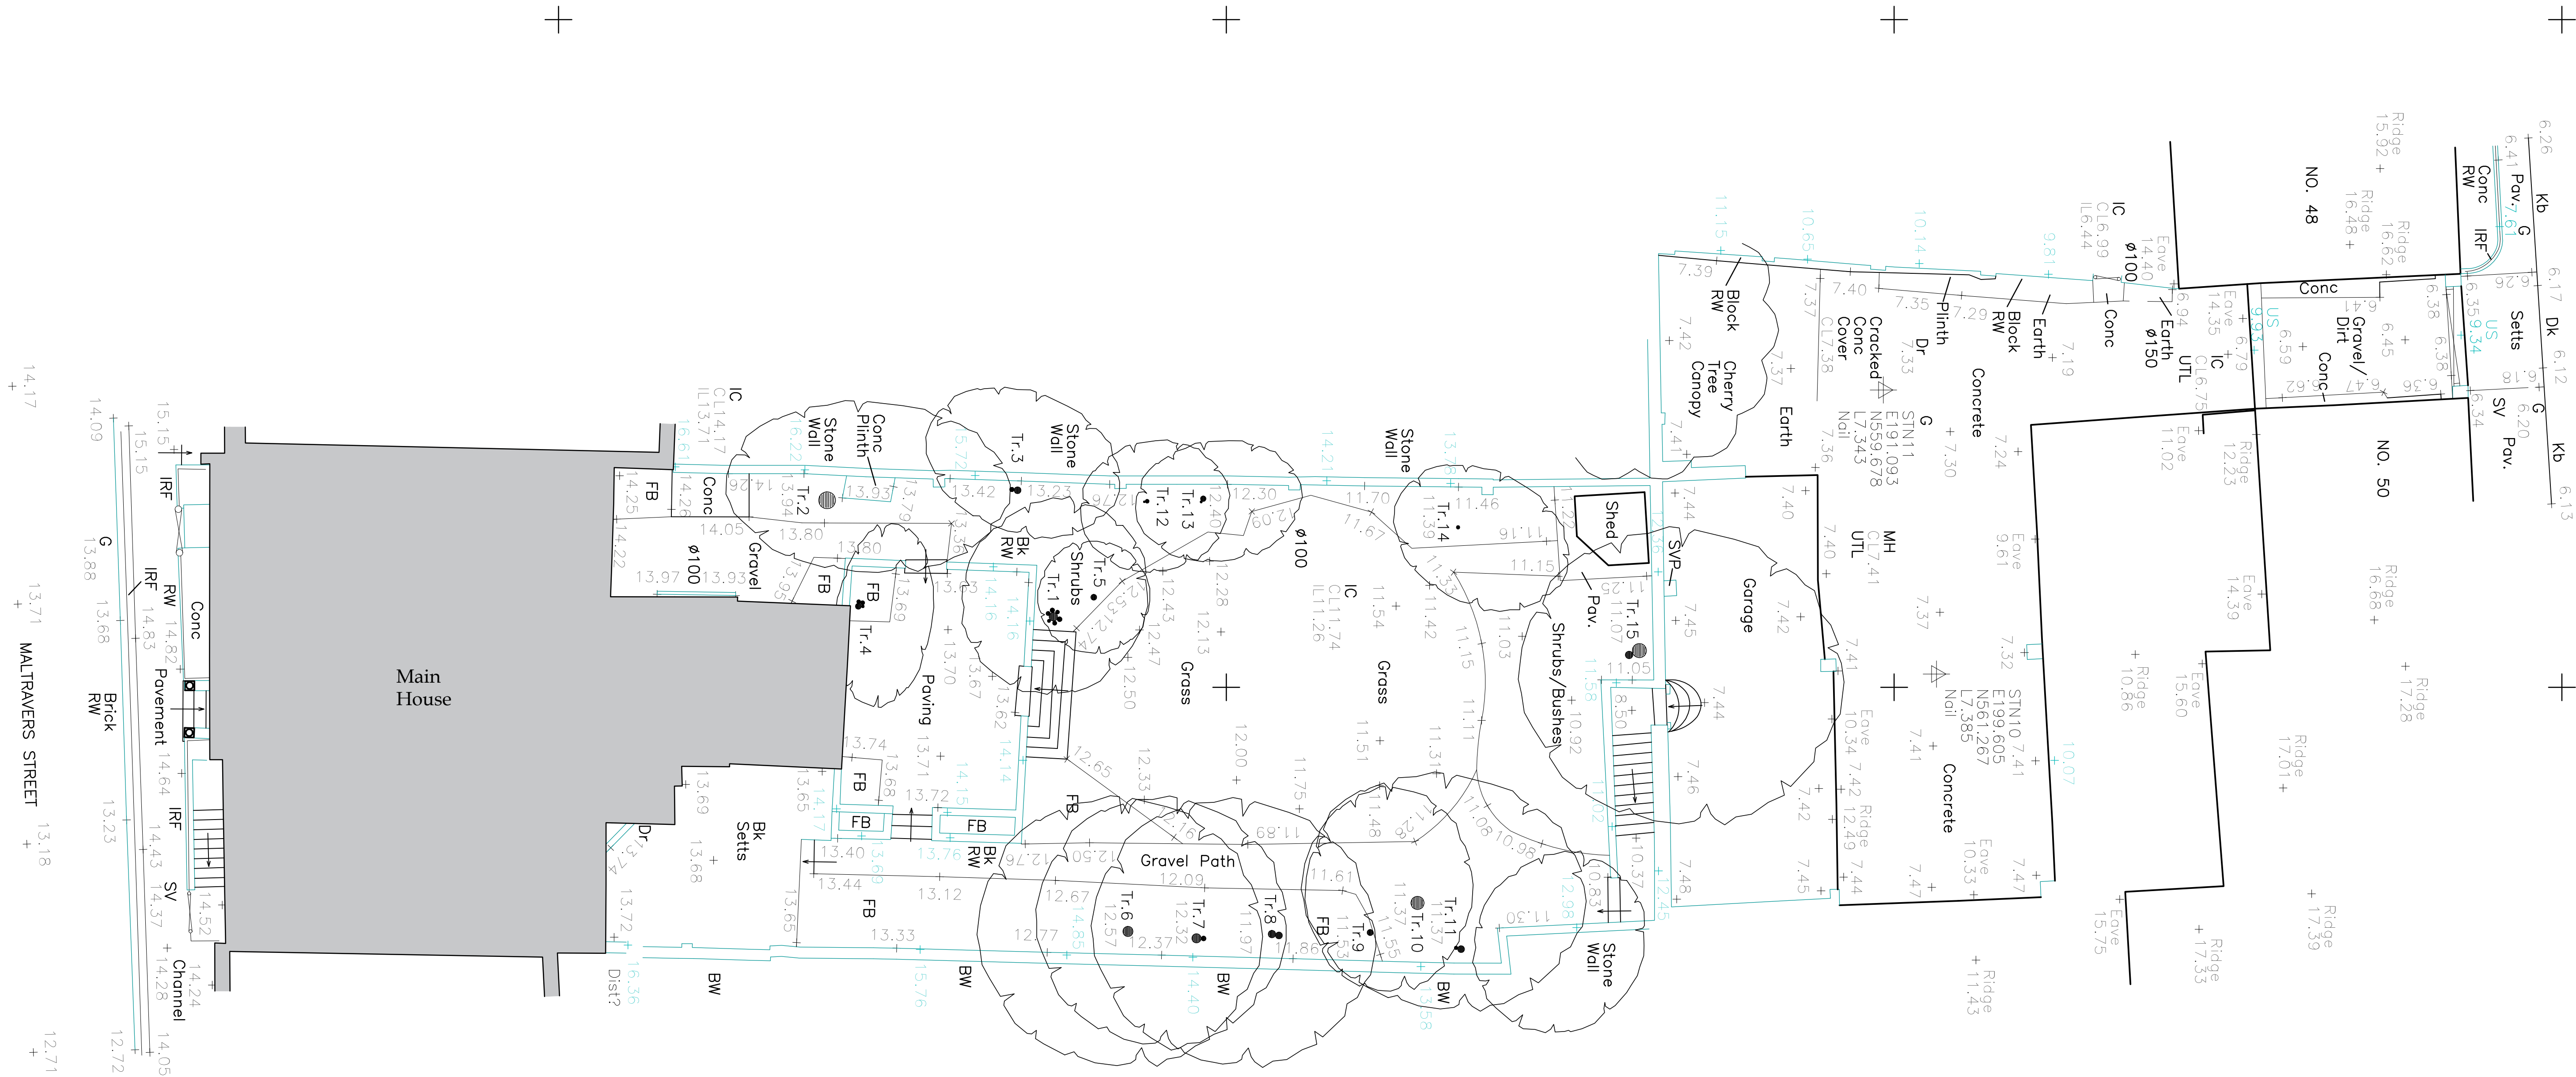

PROPOSED SITE PLAN
(SCALE 1:100)

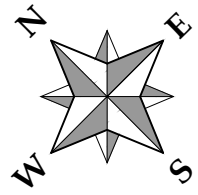

COPYRIGHT
This drawing may not be copied in part or in it's entirety without the authors consent.


DIMENSIONS
Figured dimensions only are to be taken from this drawing.
All dimensions are to be checked on site before any work is carried out, if in doubt ask.
This drawing should only be scaled for planning applications and building regulations.

ISSUE OF DRAWINGS
This drawing is to be read strictly in conjunction with other drawings & specifications
issued by the author and other consultants, and it will be the users responsibility to
ensure that drawings bearing the date information are being referred to and that
out-of-date issues are destroyed.

Where this drawing has been prepared solely for the purpose of gaining planning
consent and/or building regulation approval, other details beyond the scope of such
requirements must be agreed between architect and contractor prior to commencement
of building work.

FINE TOWN & COUNTRY HOUSE COMMISSIONS LIMITED
from
IAN ADAM-SMITH
CHARTERED ARCHITECTS
LORDS WOOD BARNs, LODSWORTH, WEST SUSSEX, GU28 9DS
TEL: 01798 861 588 FAX: 01798 998 694
www.ianadam-smith.co.uk

PRELIMINARY		
P1	09.02.15	Local Authority Issue
REV	DATE	DETAILS

 

PROPOSED SITE PLAN
DRAWING NO. AS535/01 P1
FEBRUARY 2015
SCALE 1:100