


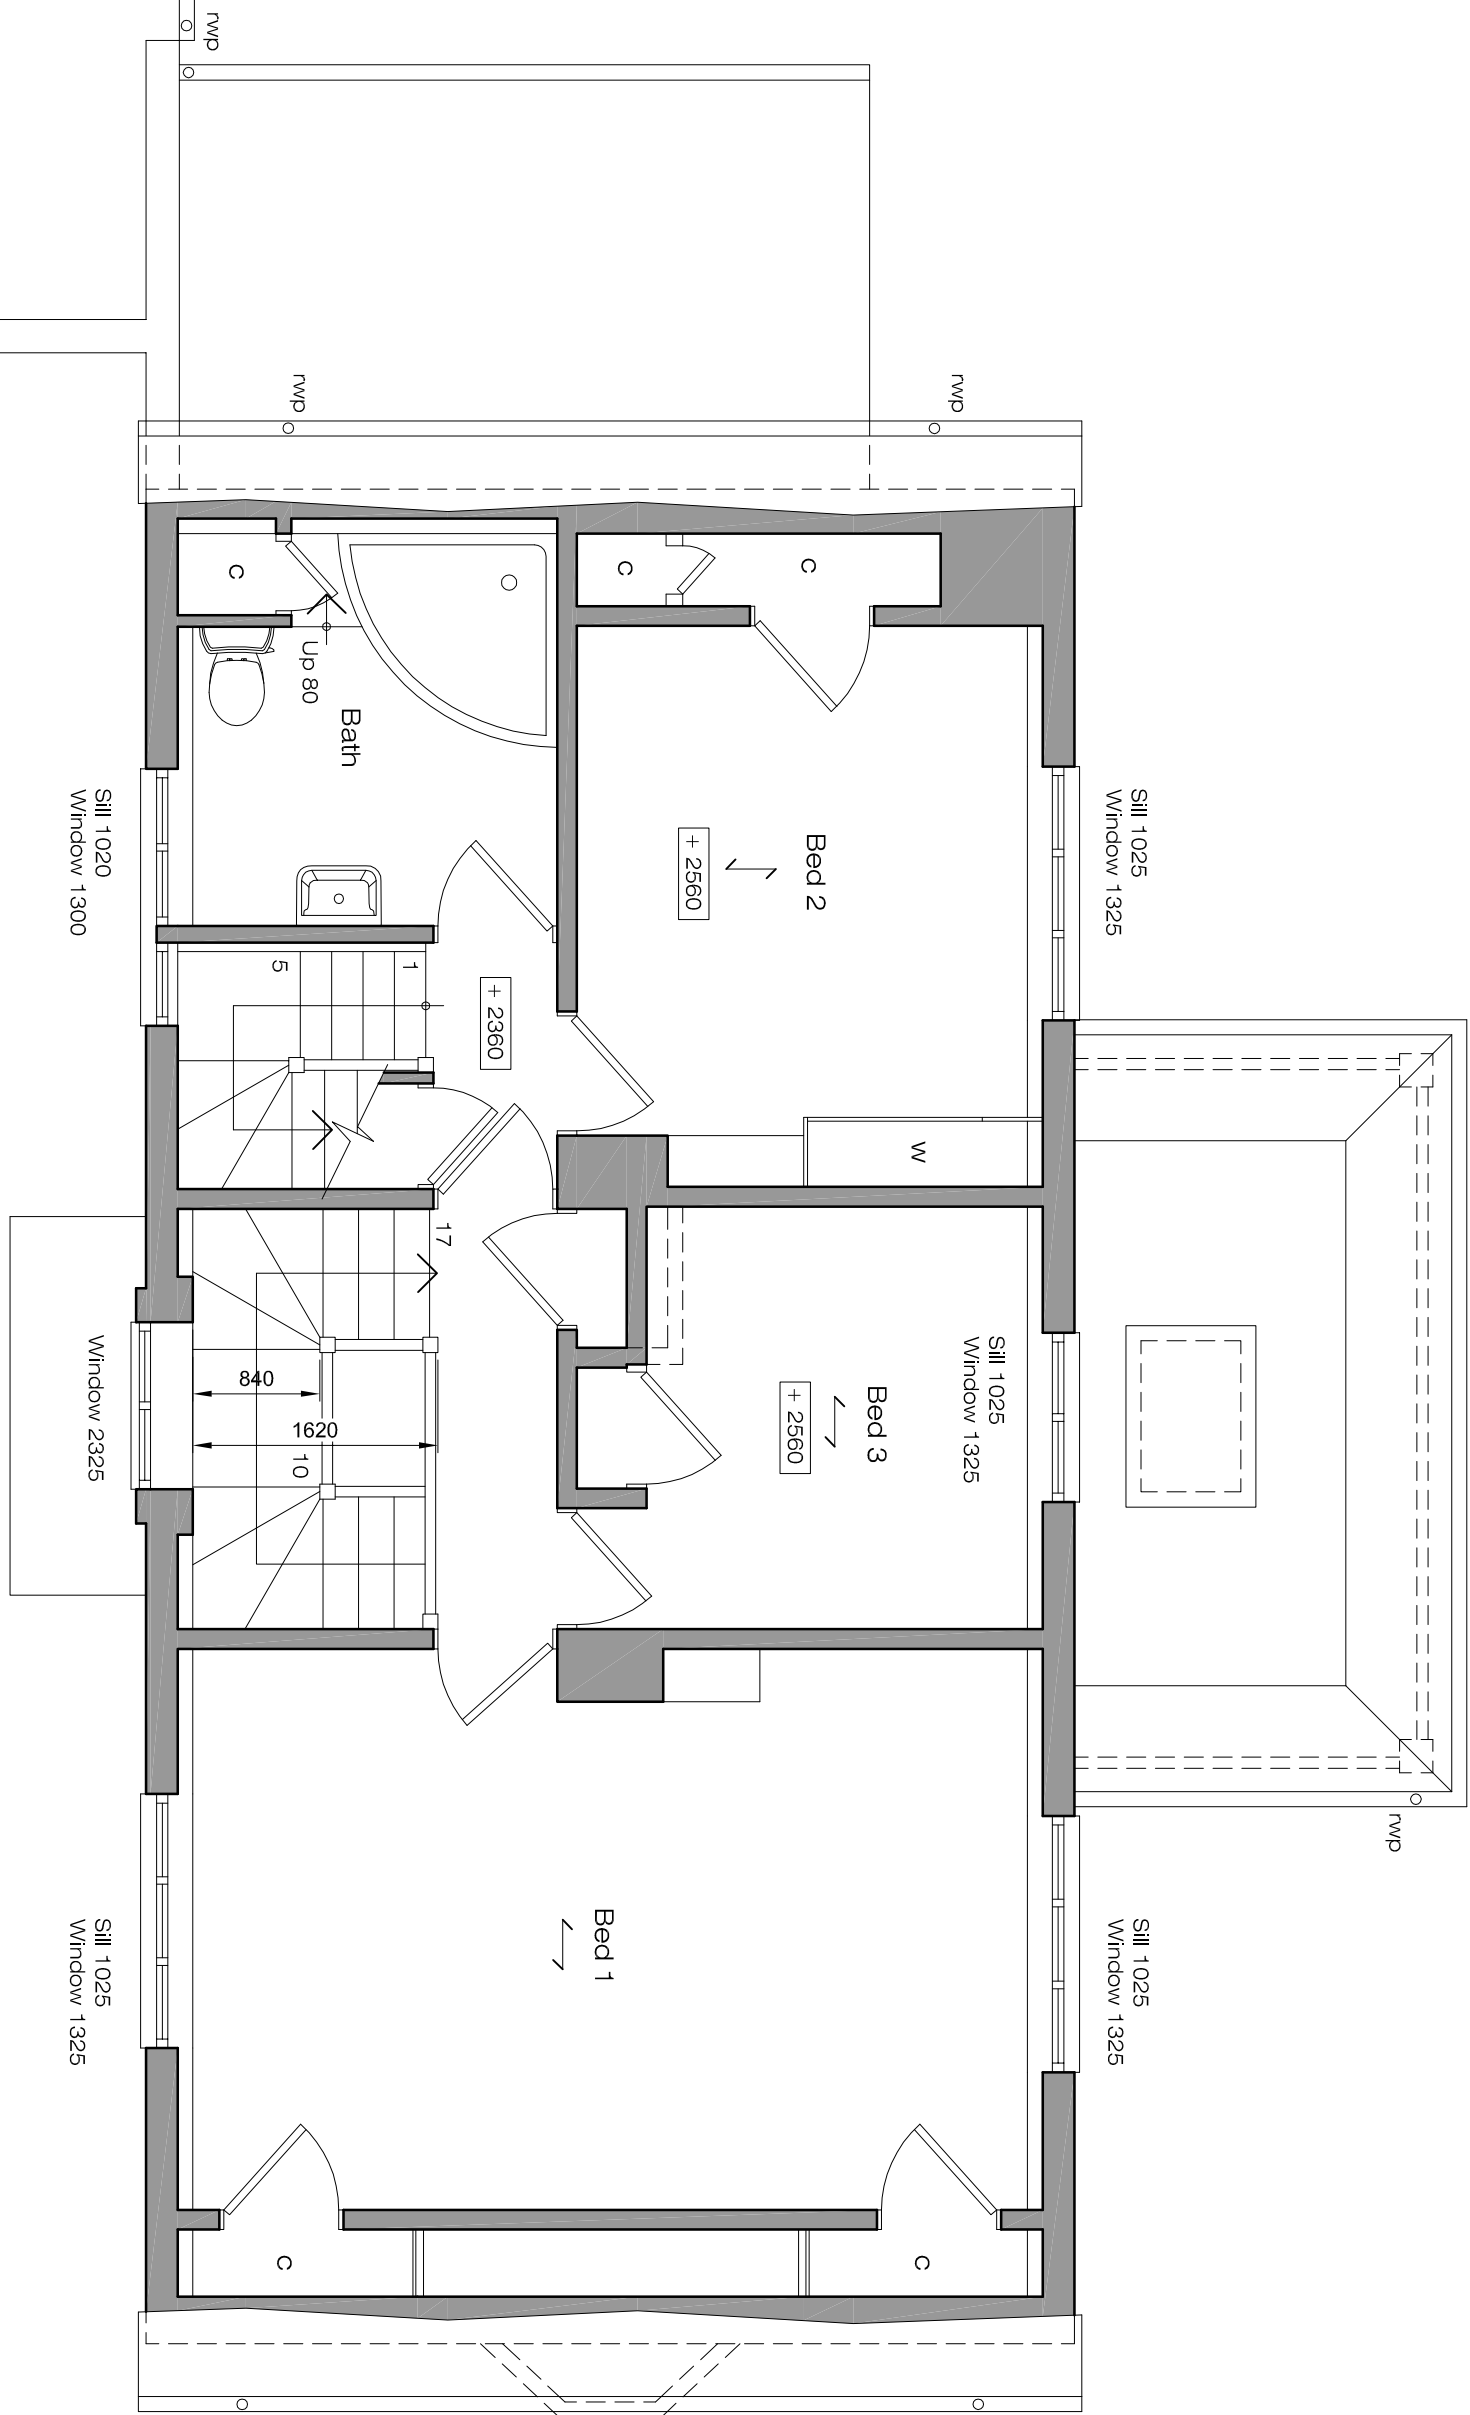


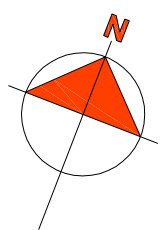


First Floor Plan

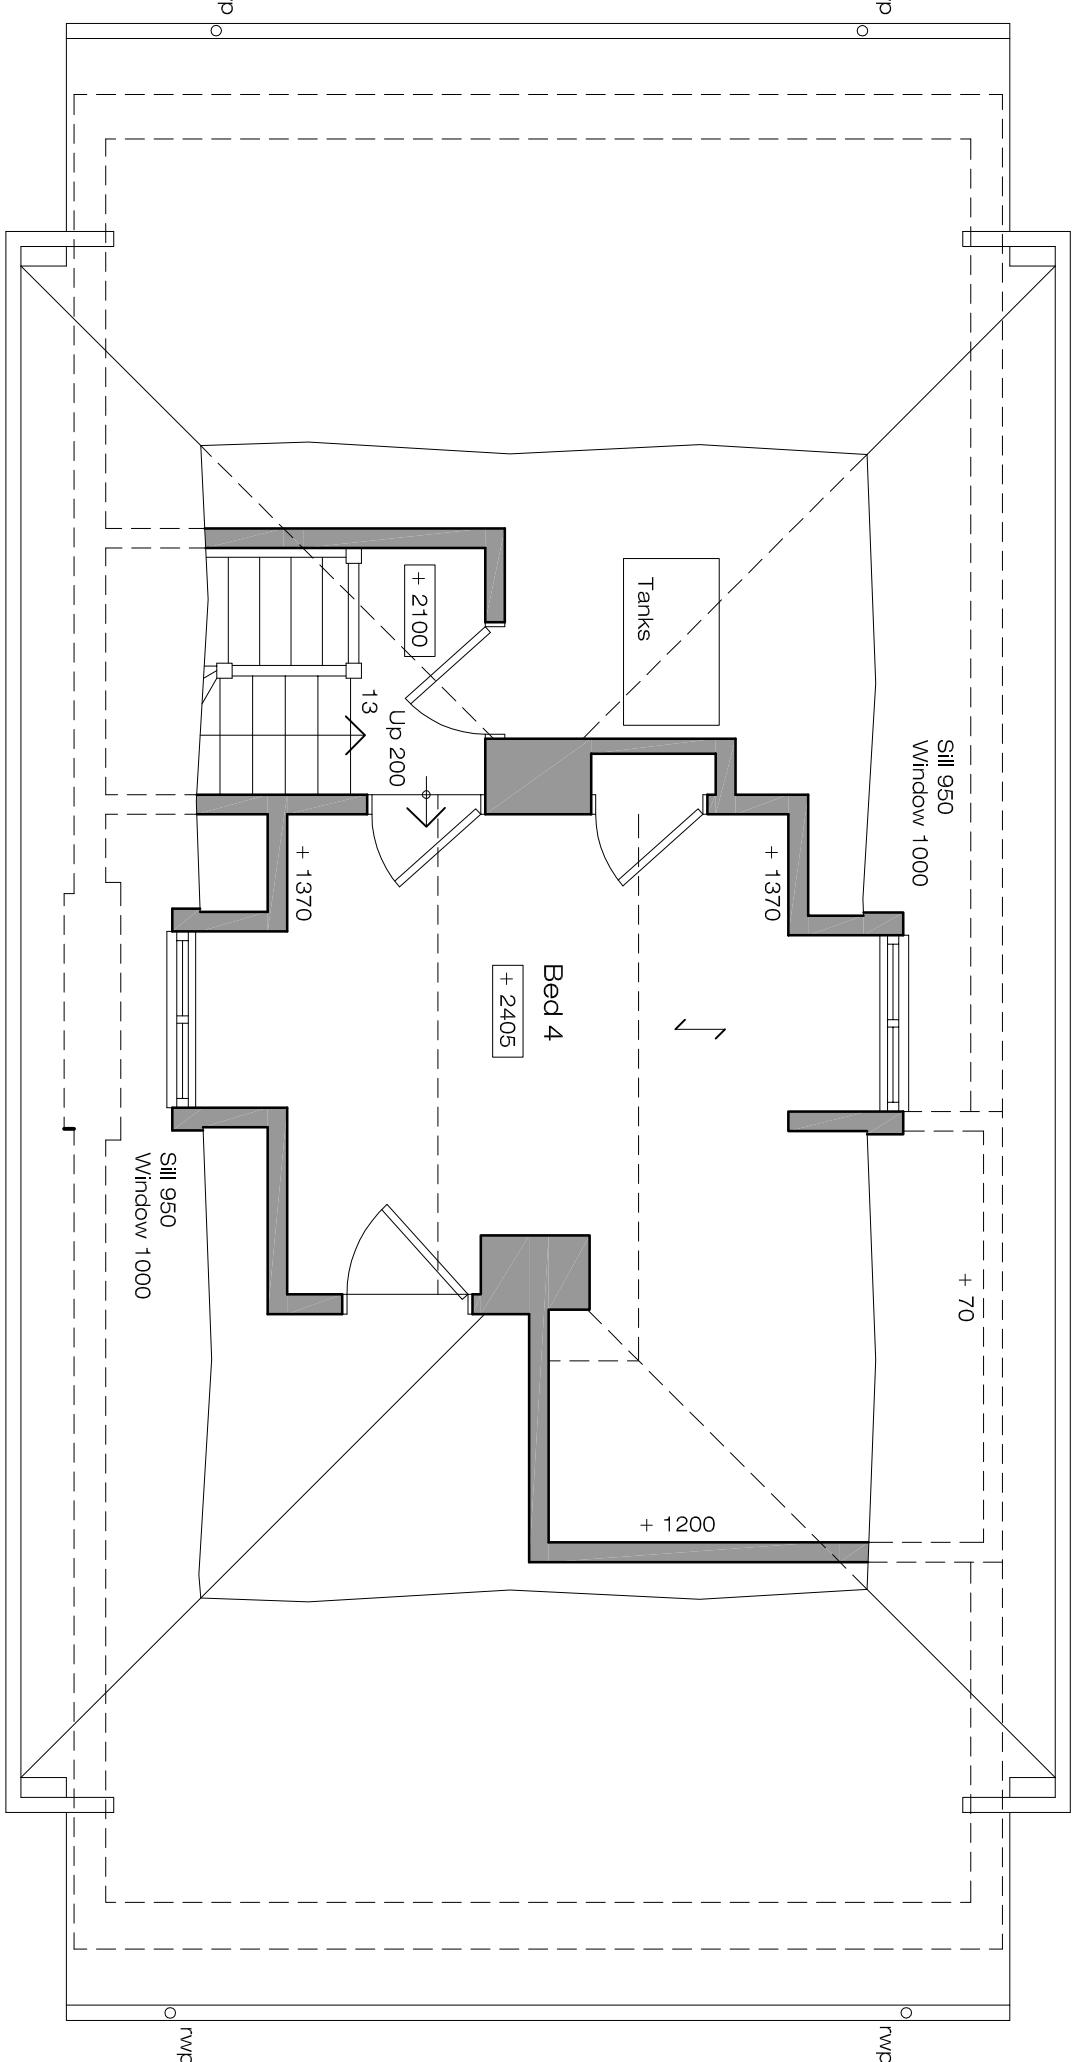


Attic Floor Plan

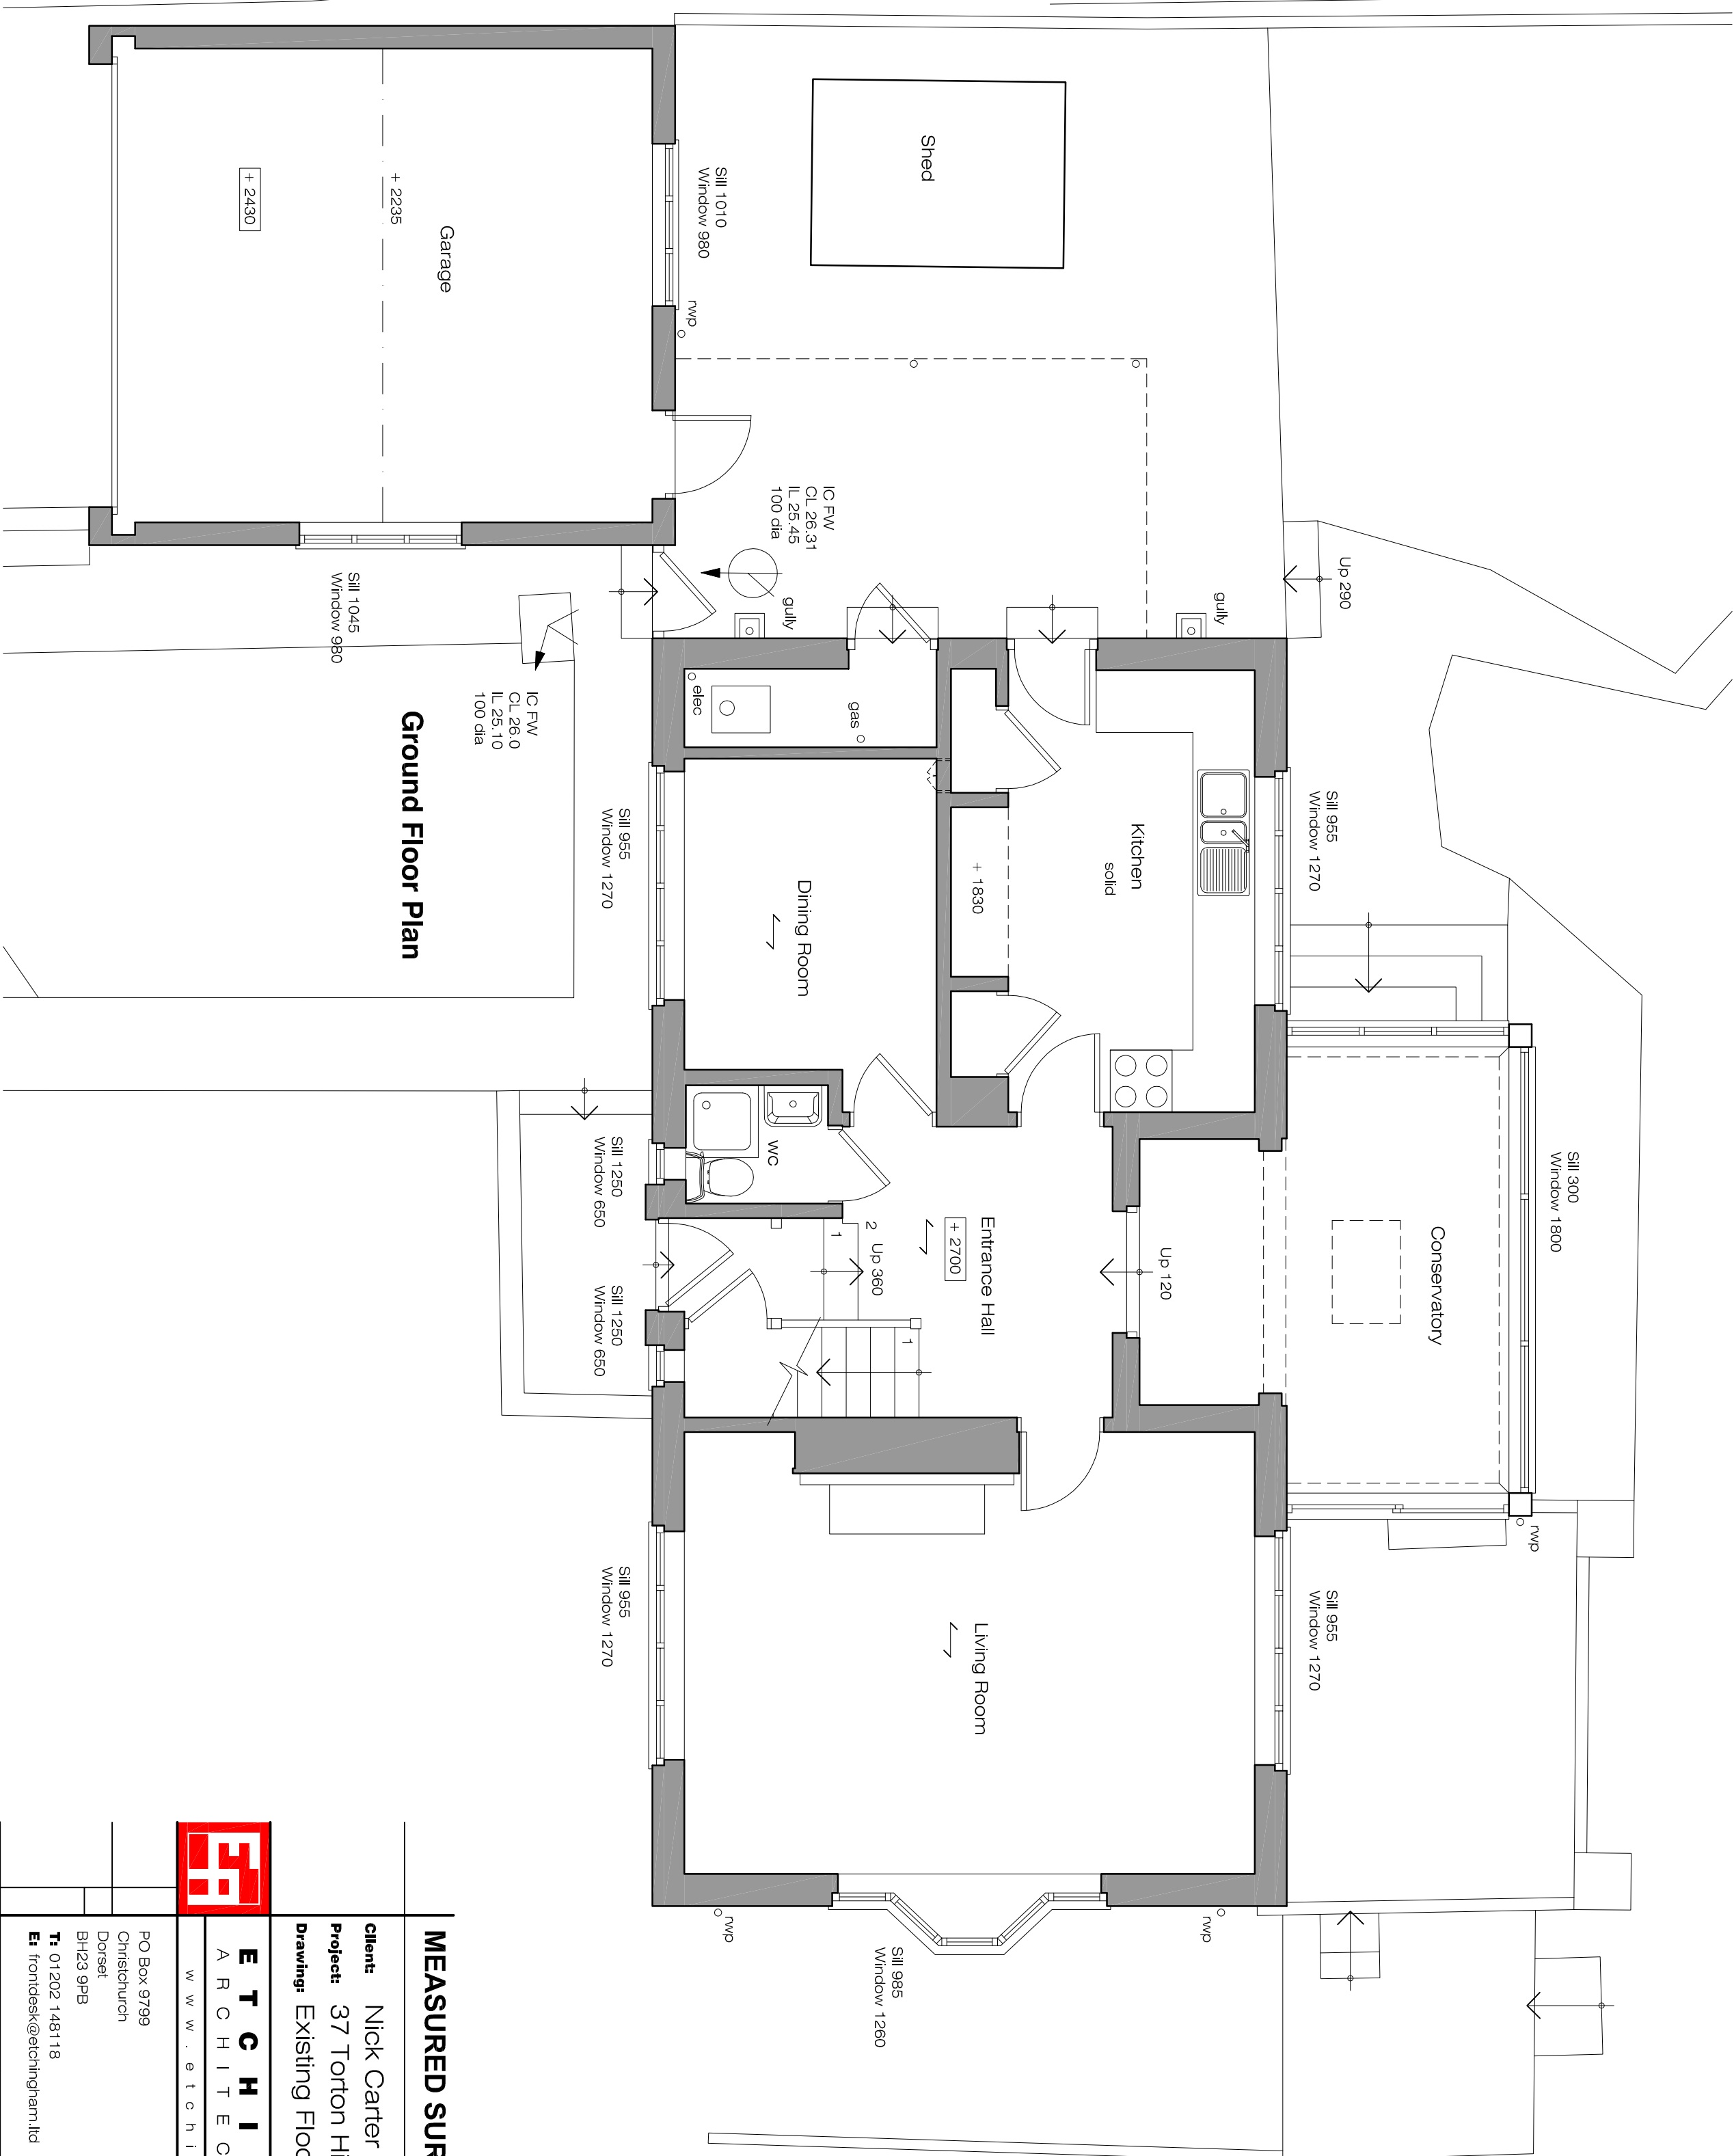

Ground Floor Plan

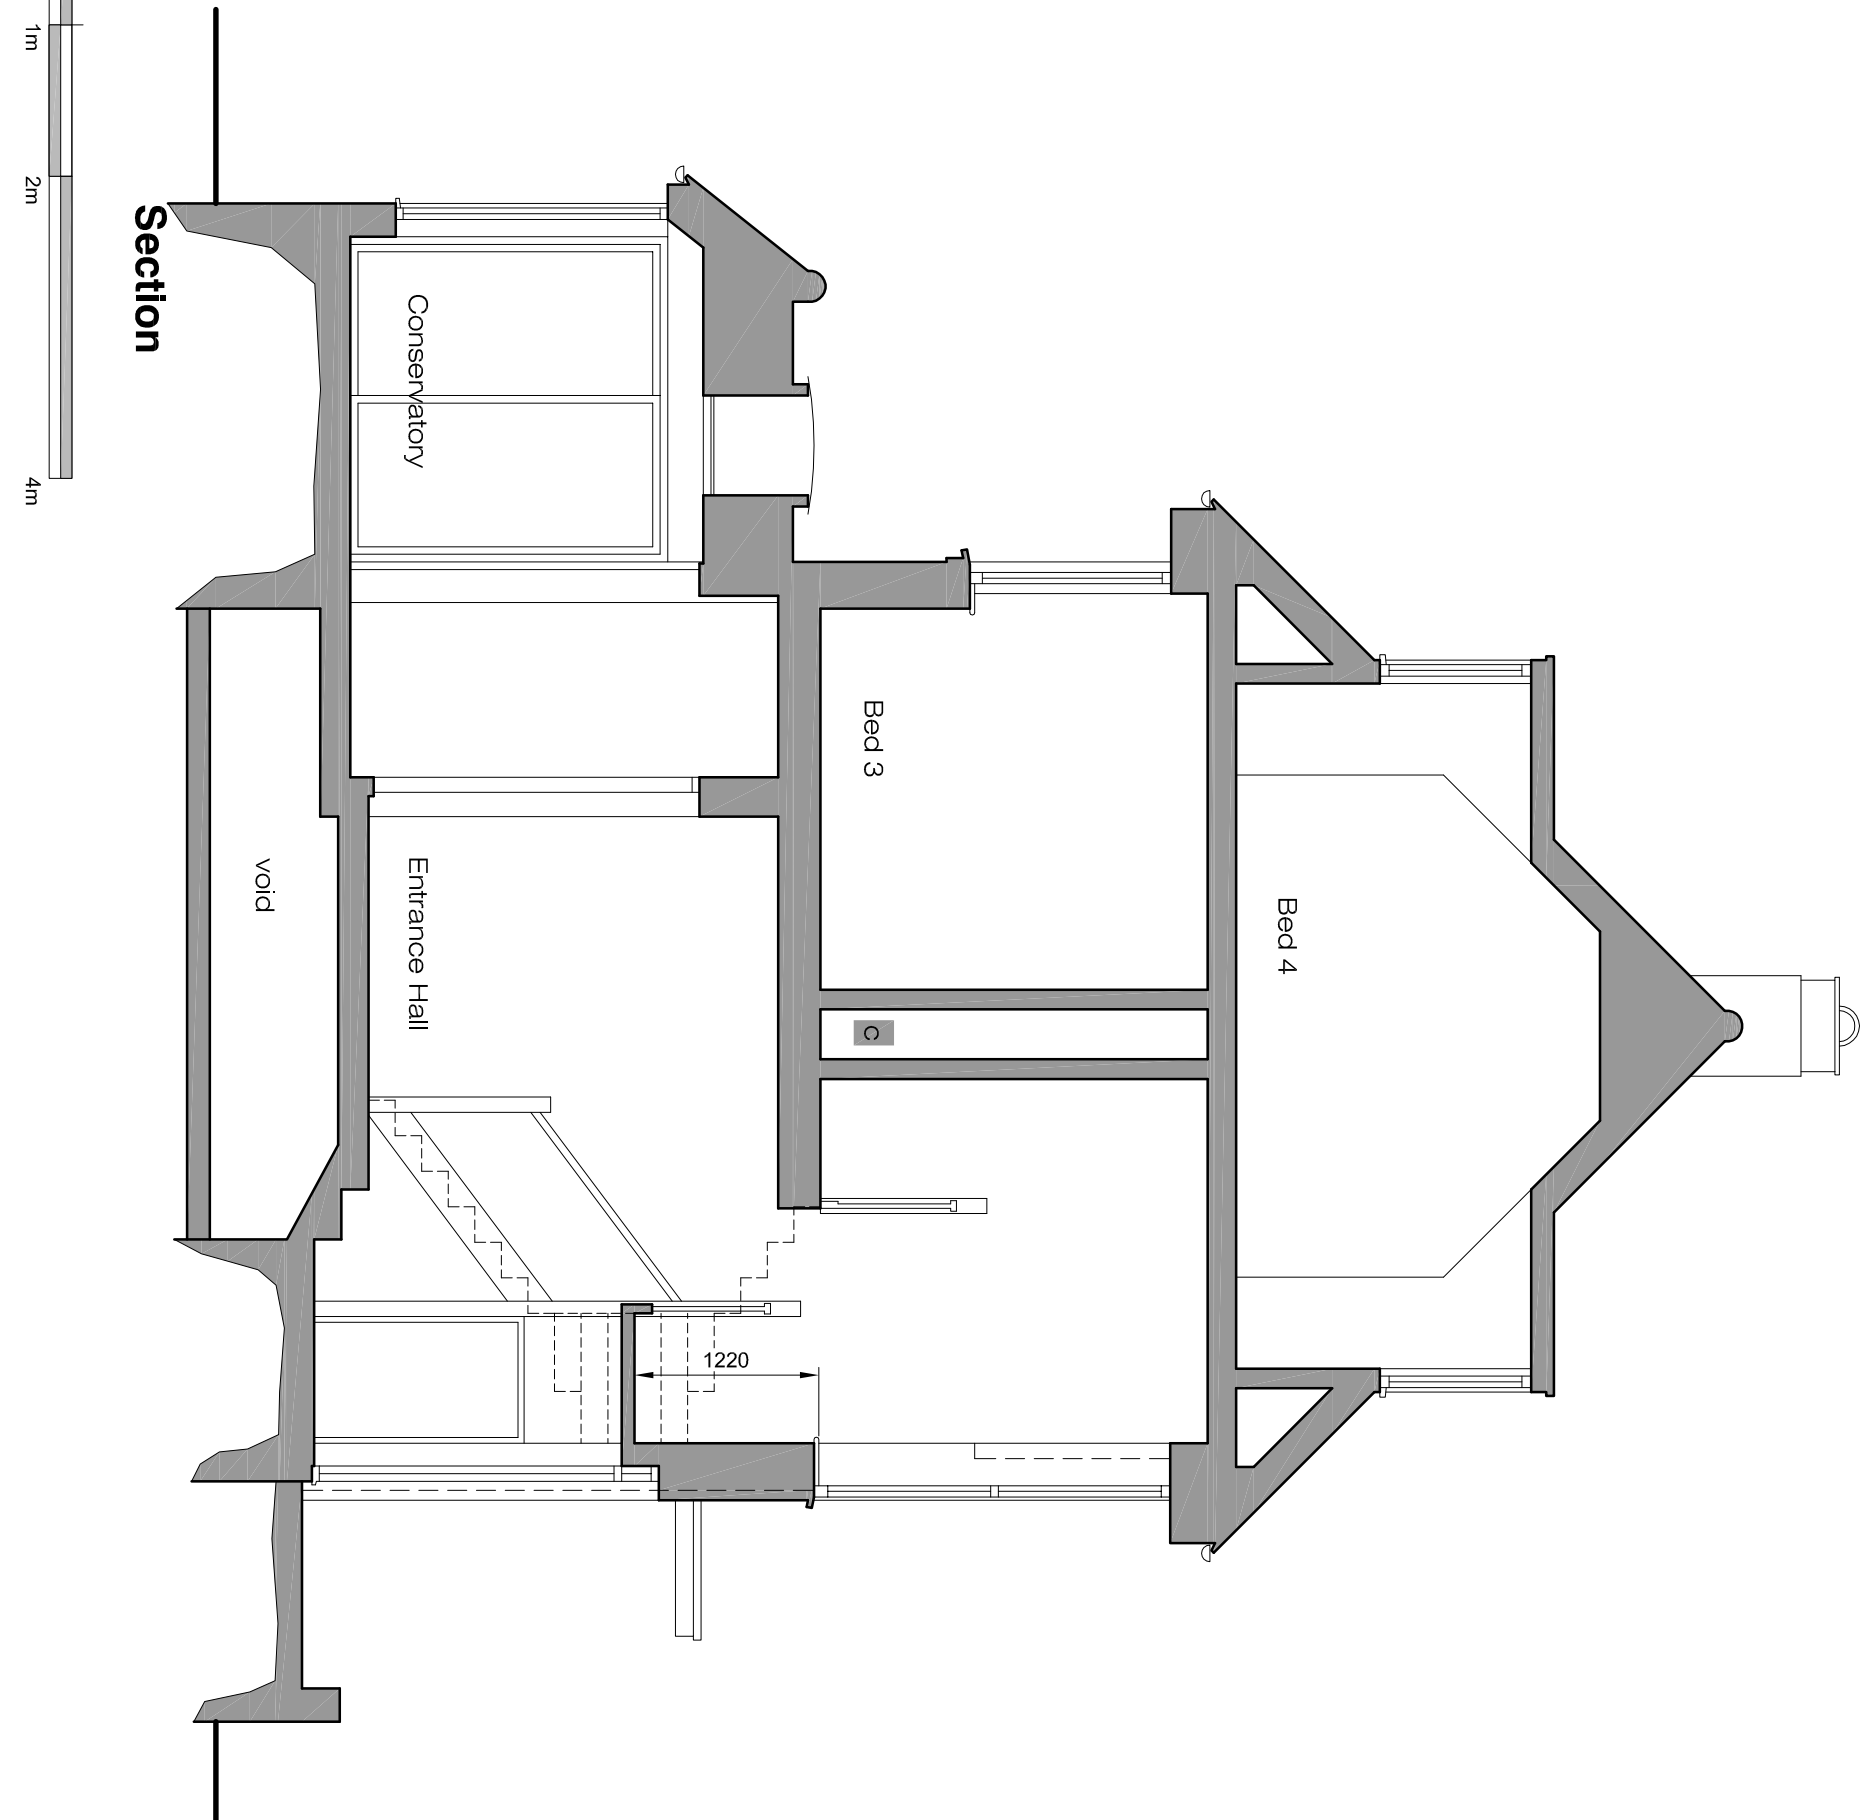

Section

 

Proposed Extension & Alterations to 37 Torton Hill Road, Arundel

MEASURED SURVEY

Client: Nick Carter & Natasha Peskin
Project: 37 Torton Hill Road, Arundel
Drawing: Existing Floor Plans



ETCHINGHAM
ARCHITECTURE LTD
w w w . e t c h i n g h a m . l t d

PO Box 8739
Christchurch
Dorset
BH23 9PB
E: frontdesk@etchingham.ltd

Date: Oct 2025
Scale: 1:50 @ A1
Dwg No: EA139-03a