




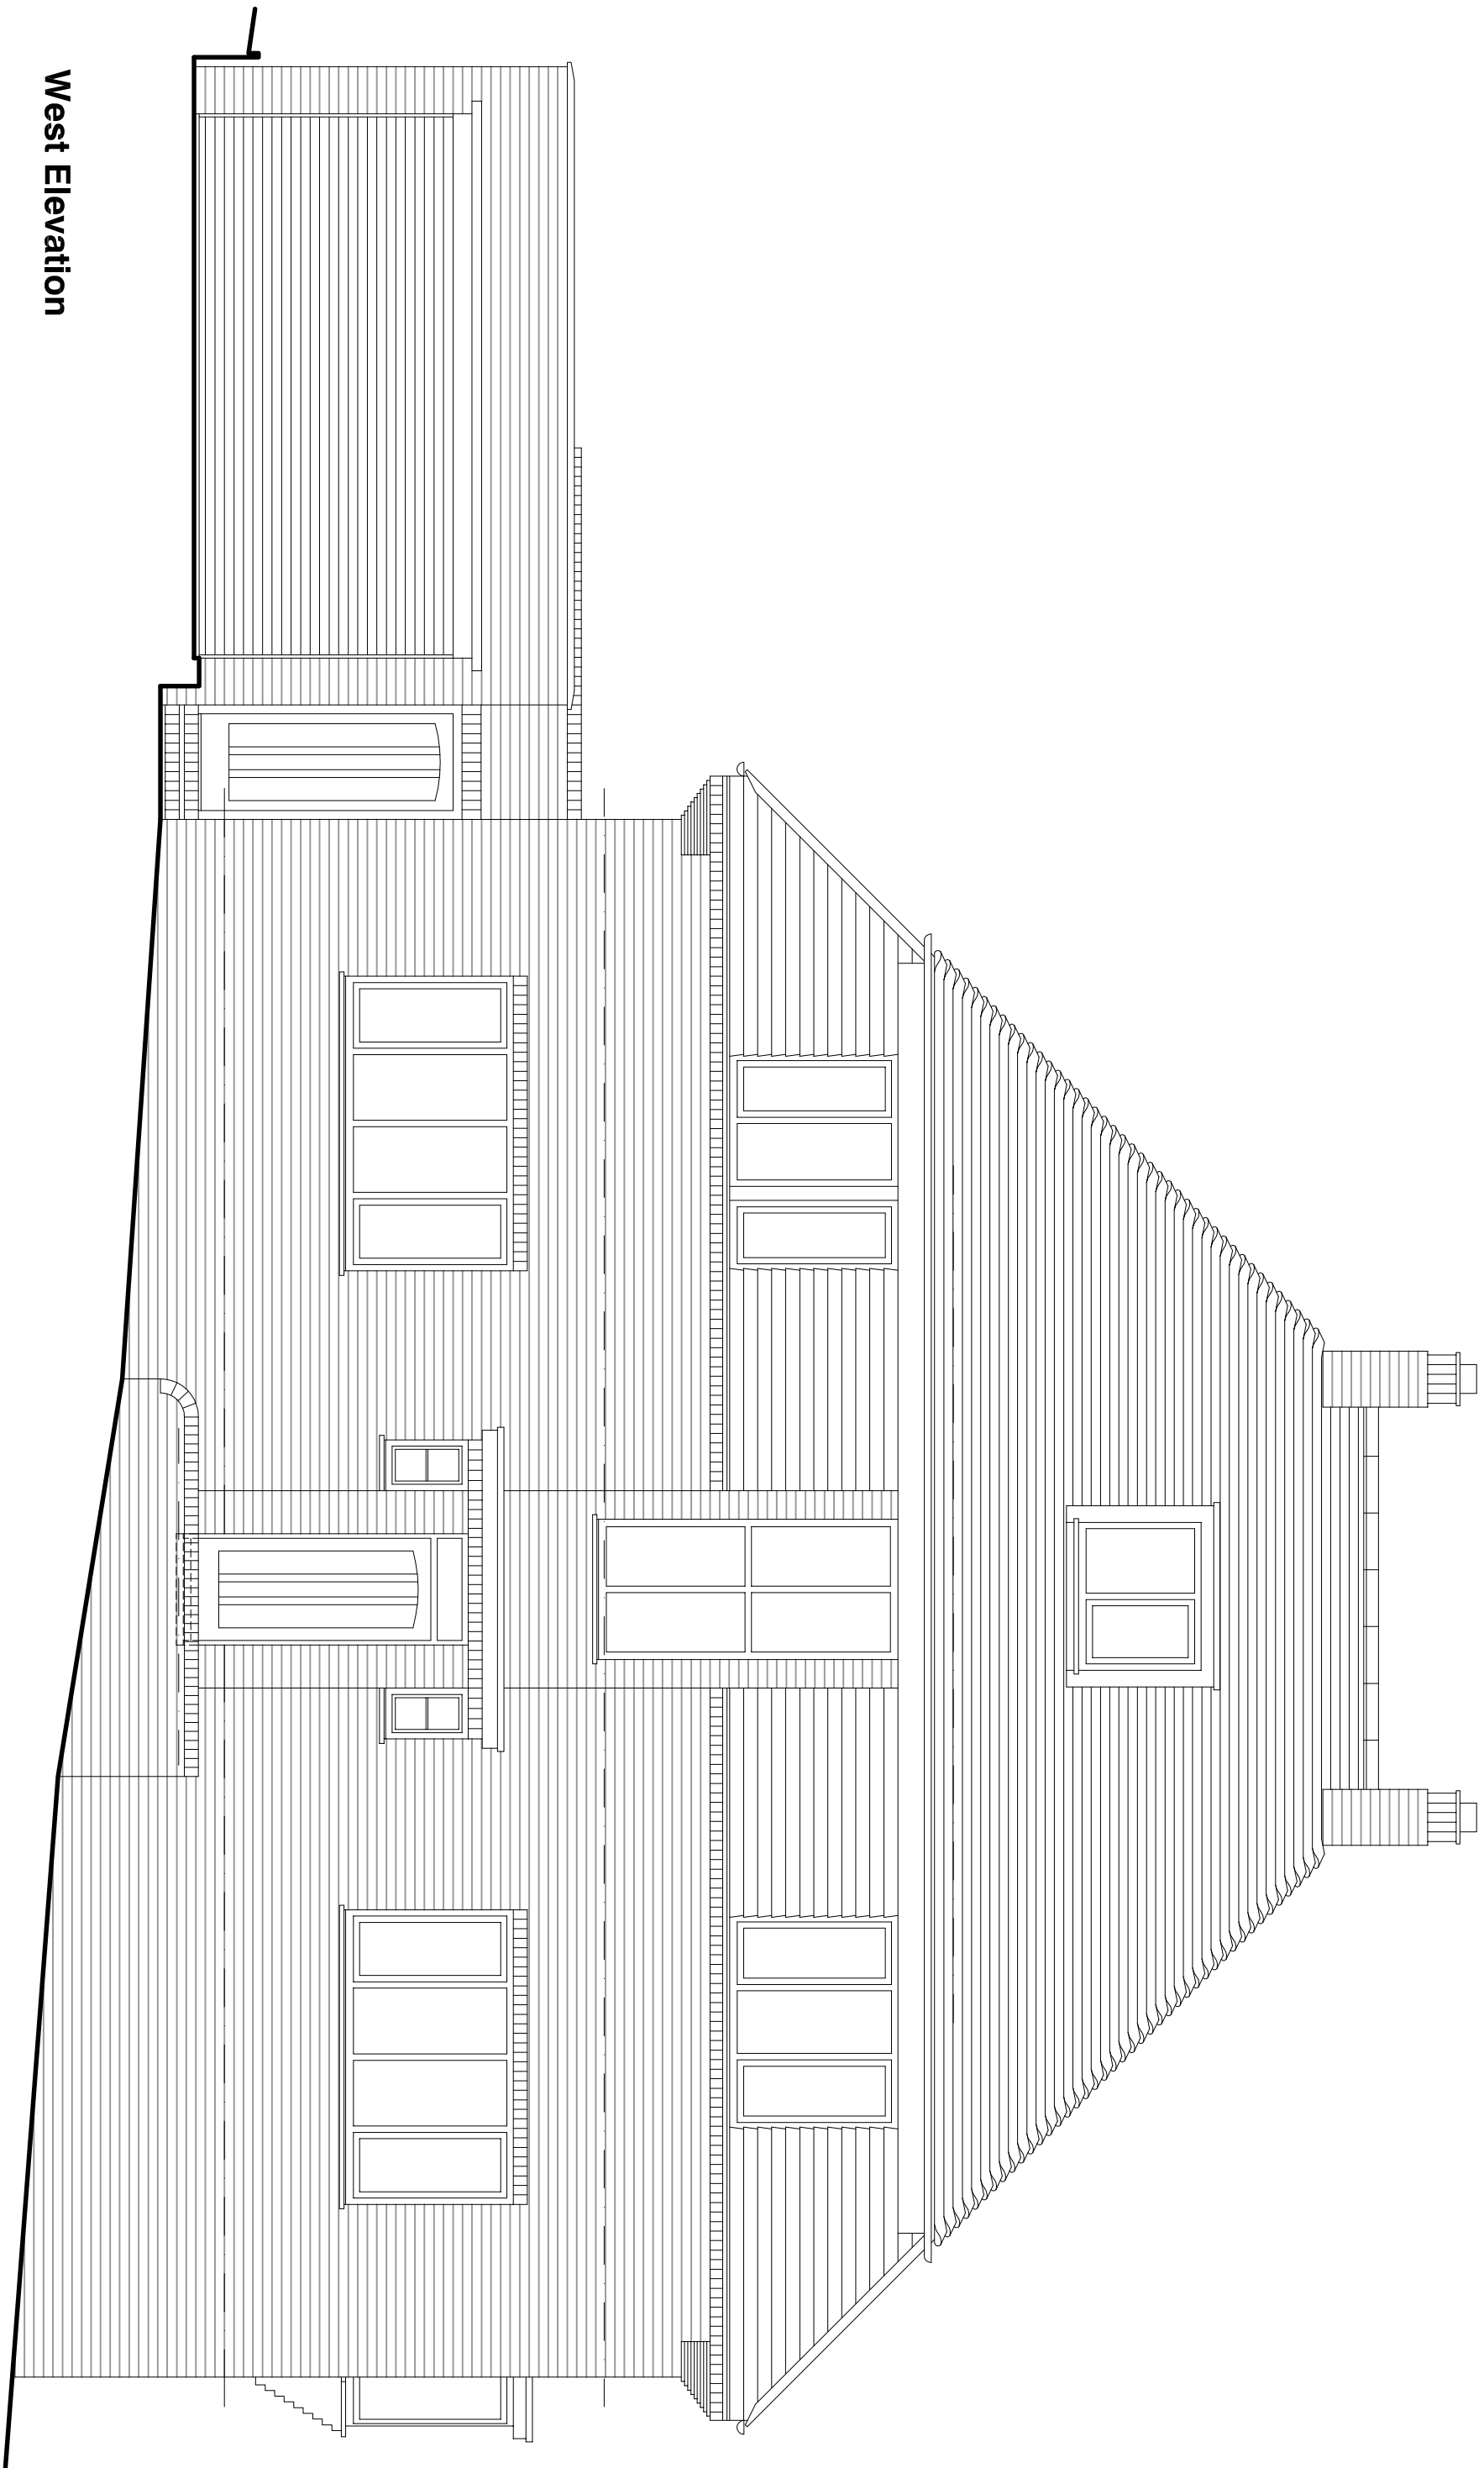


West Elevation

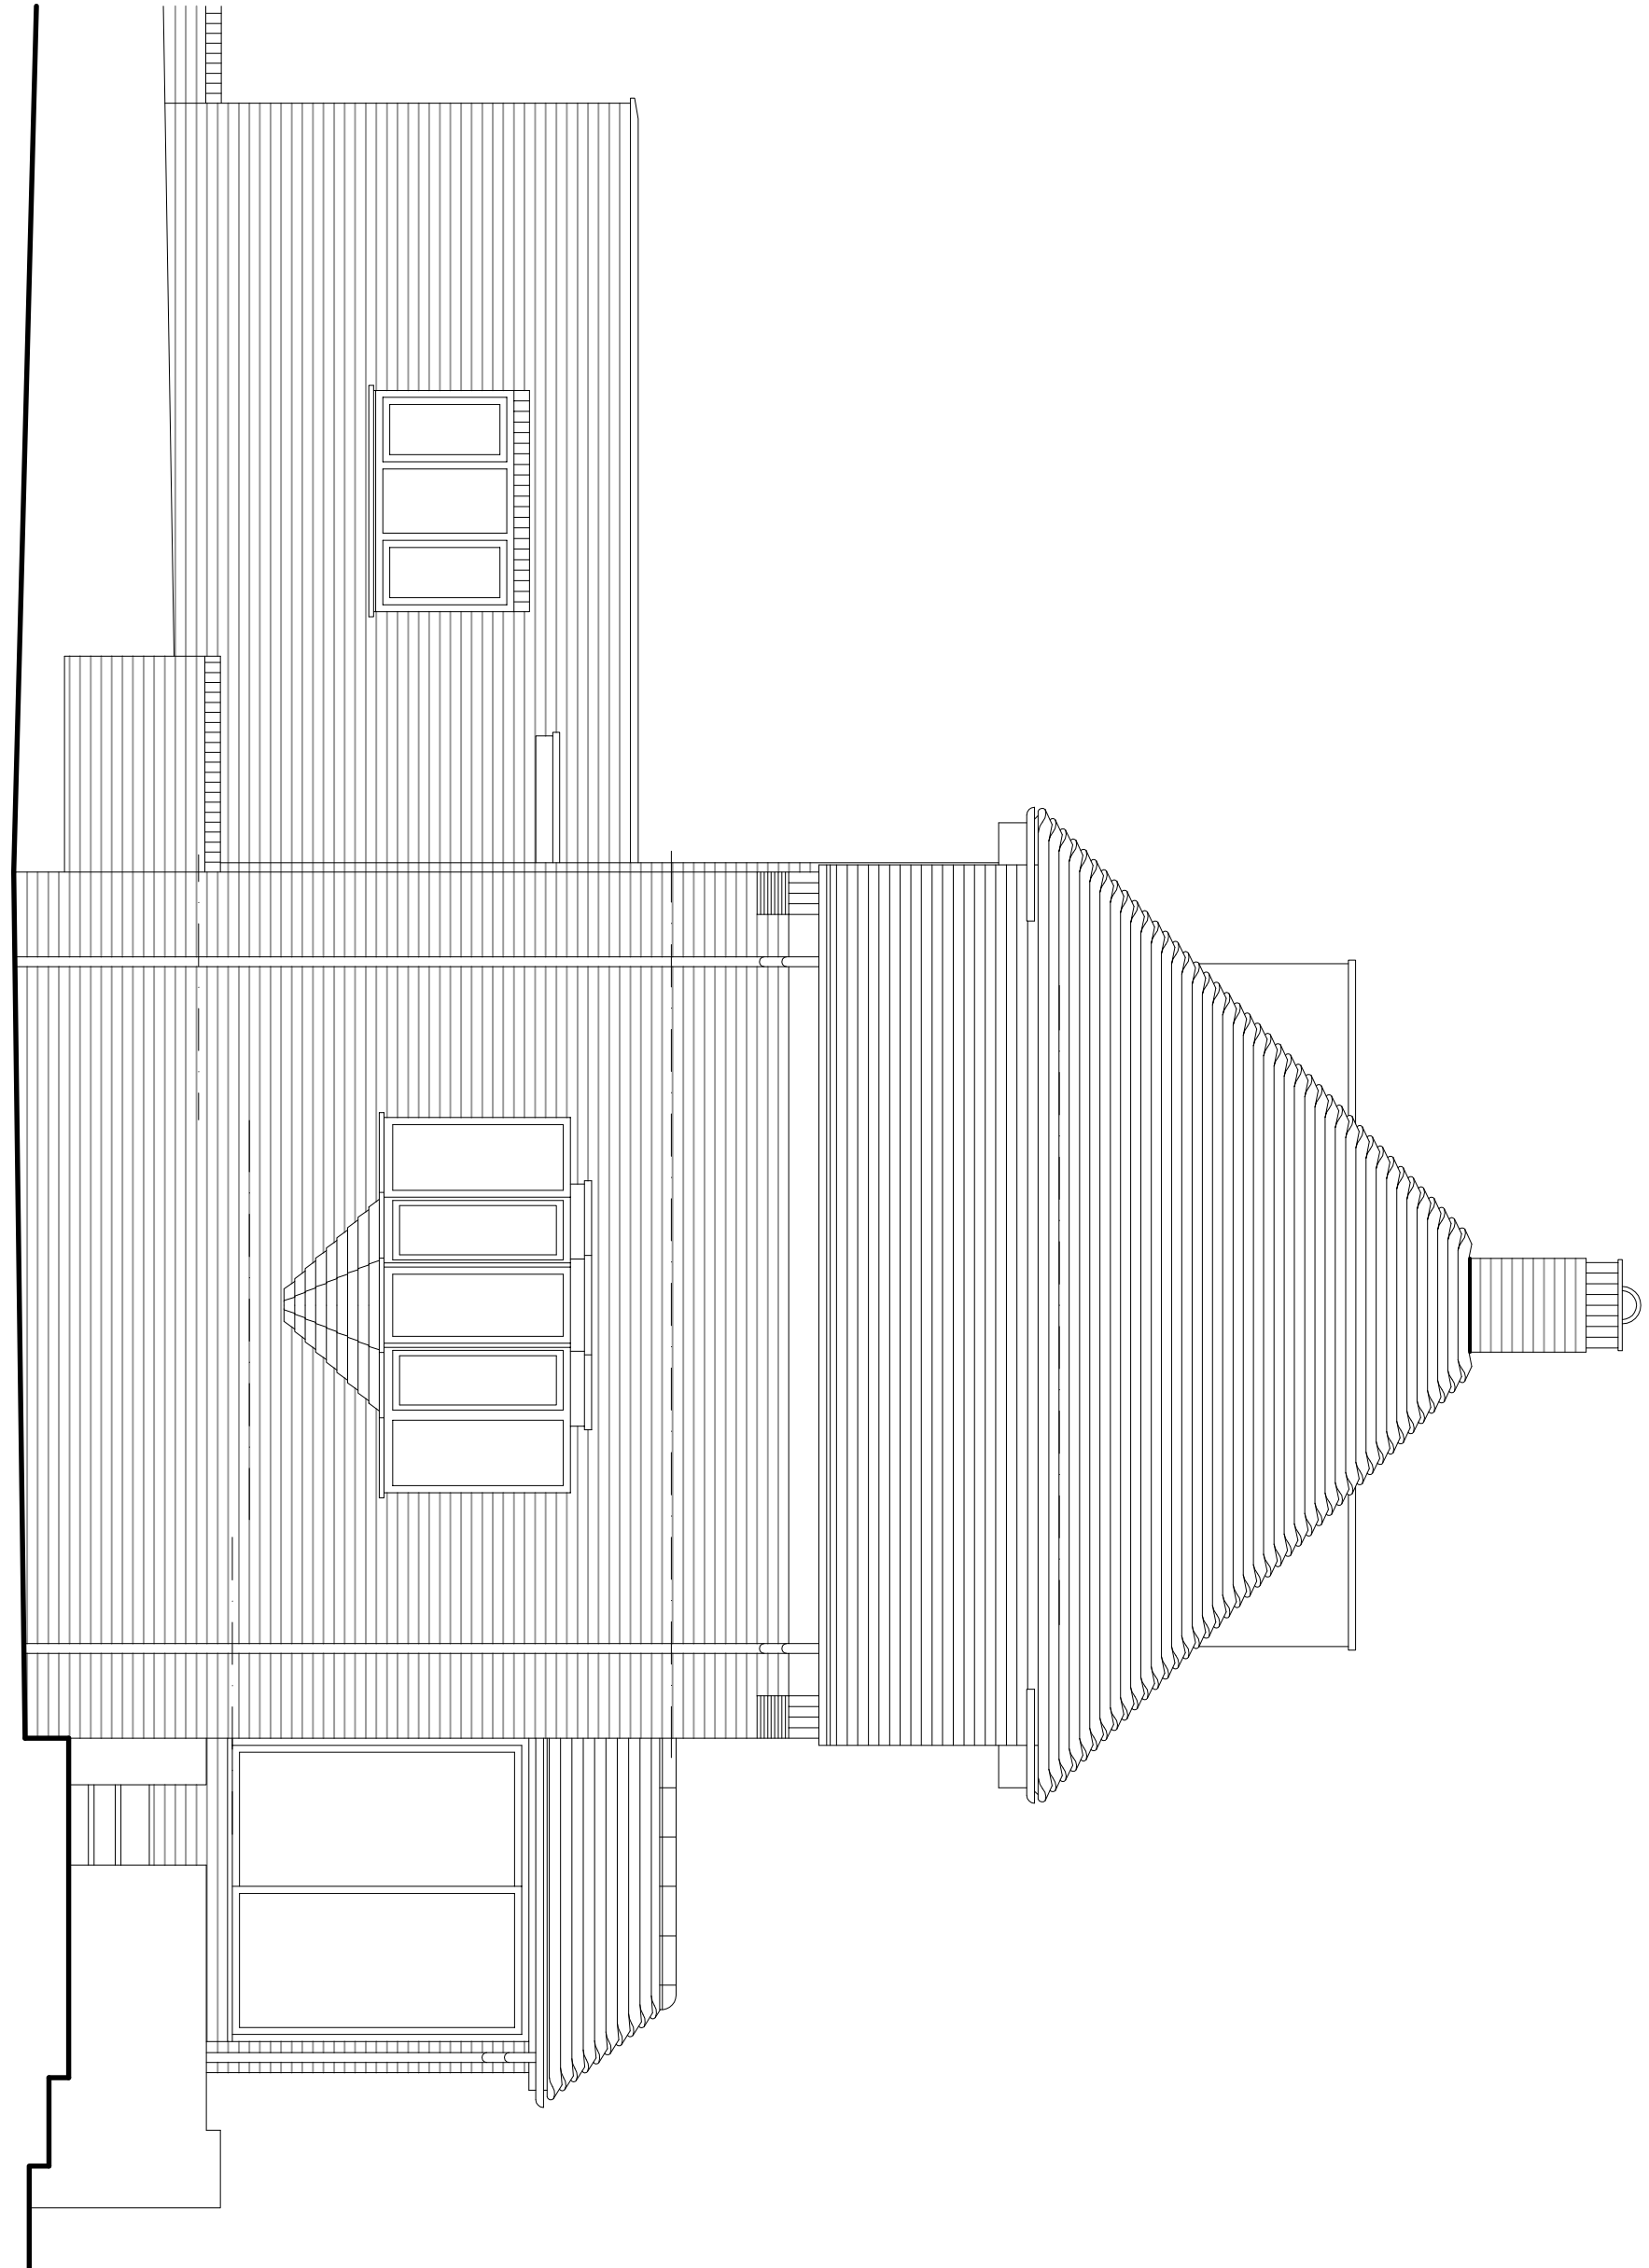

South Elevation

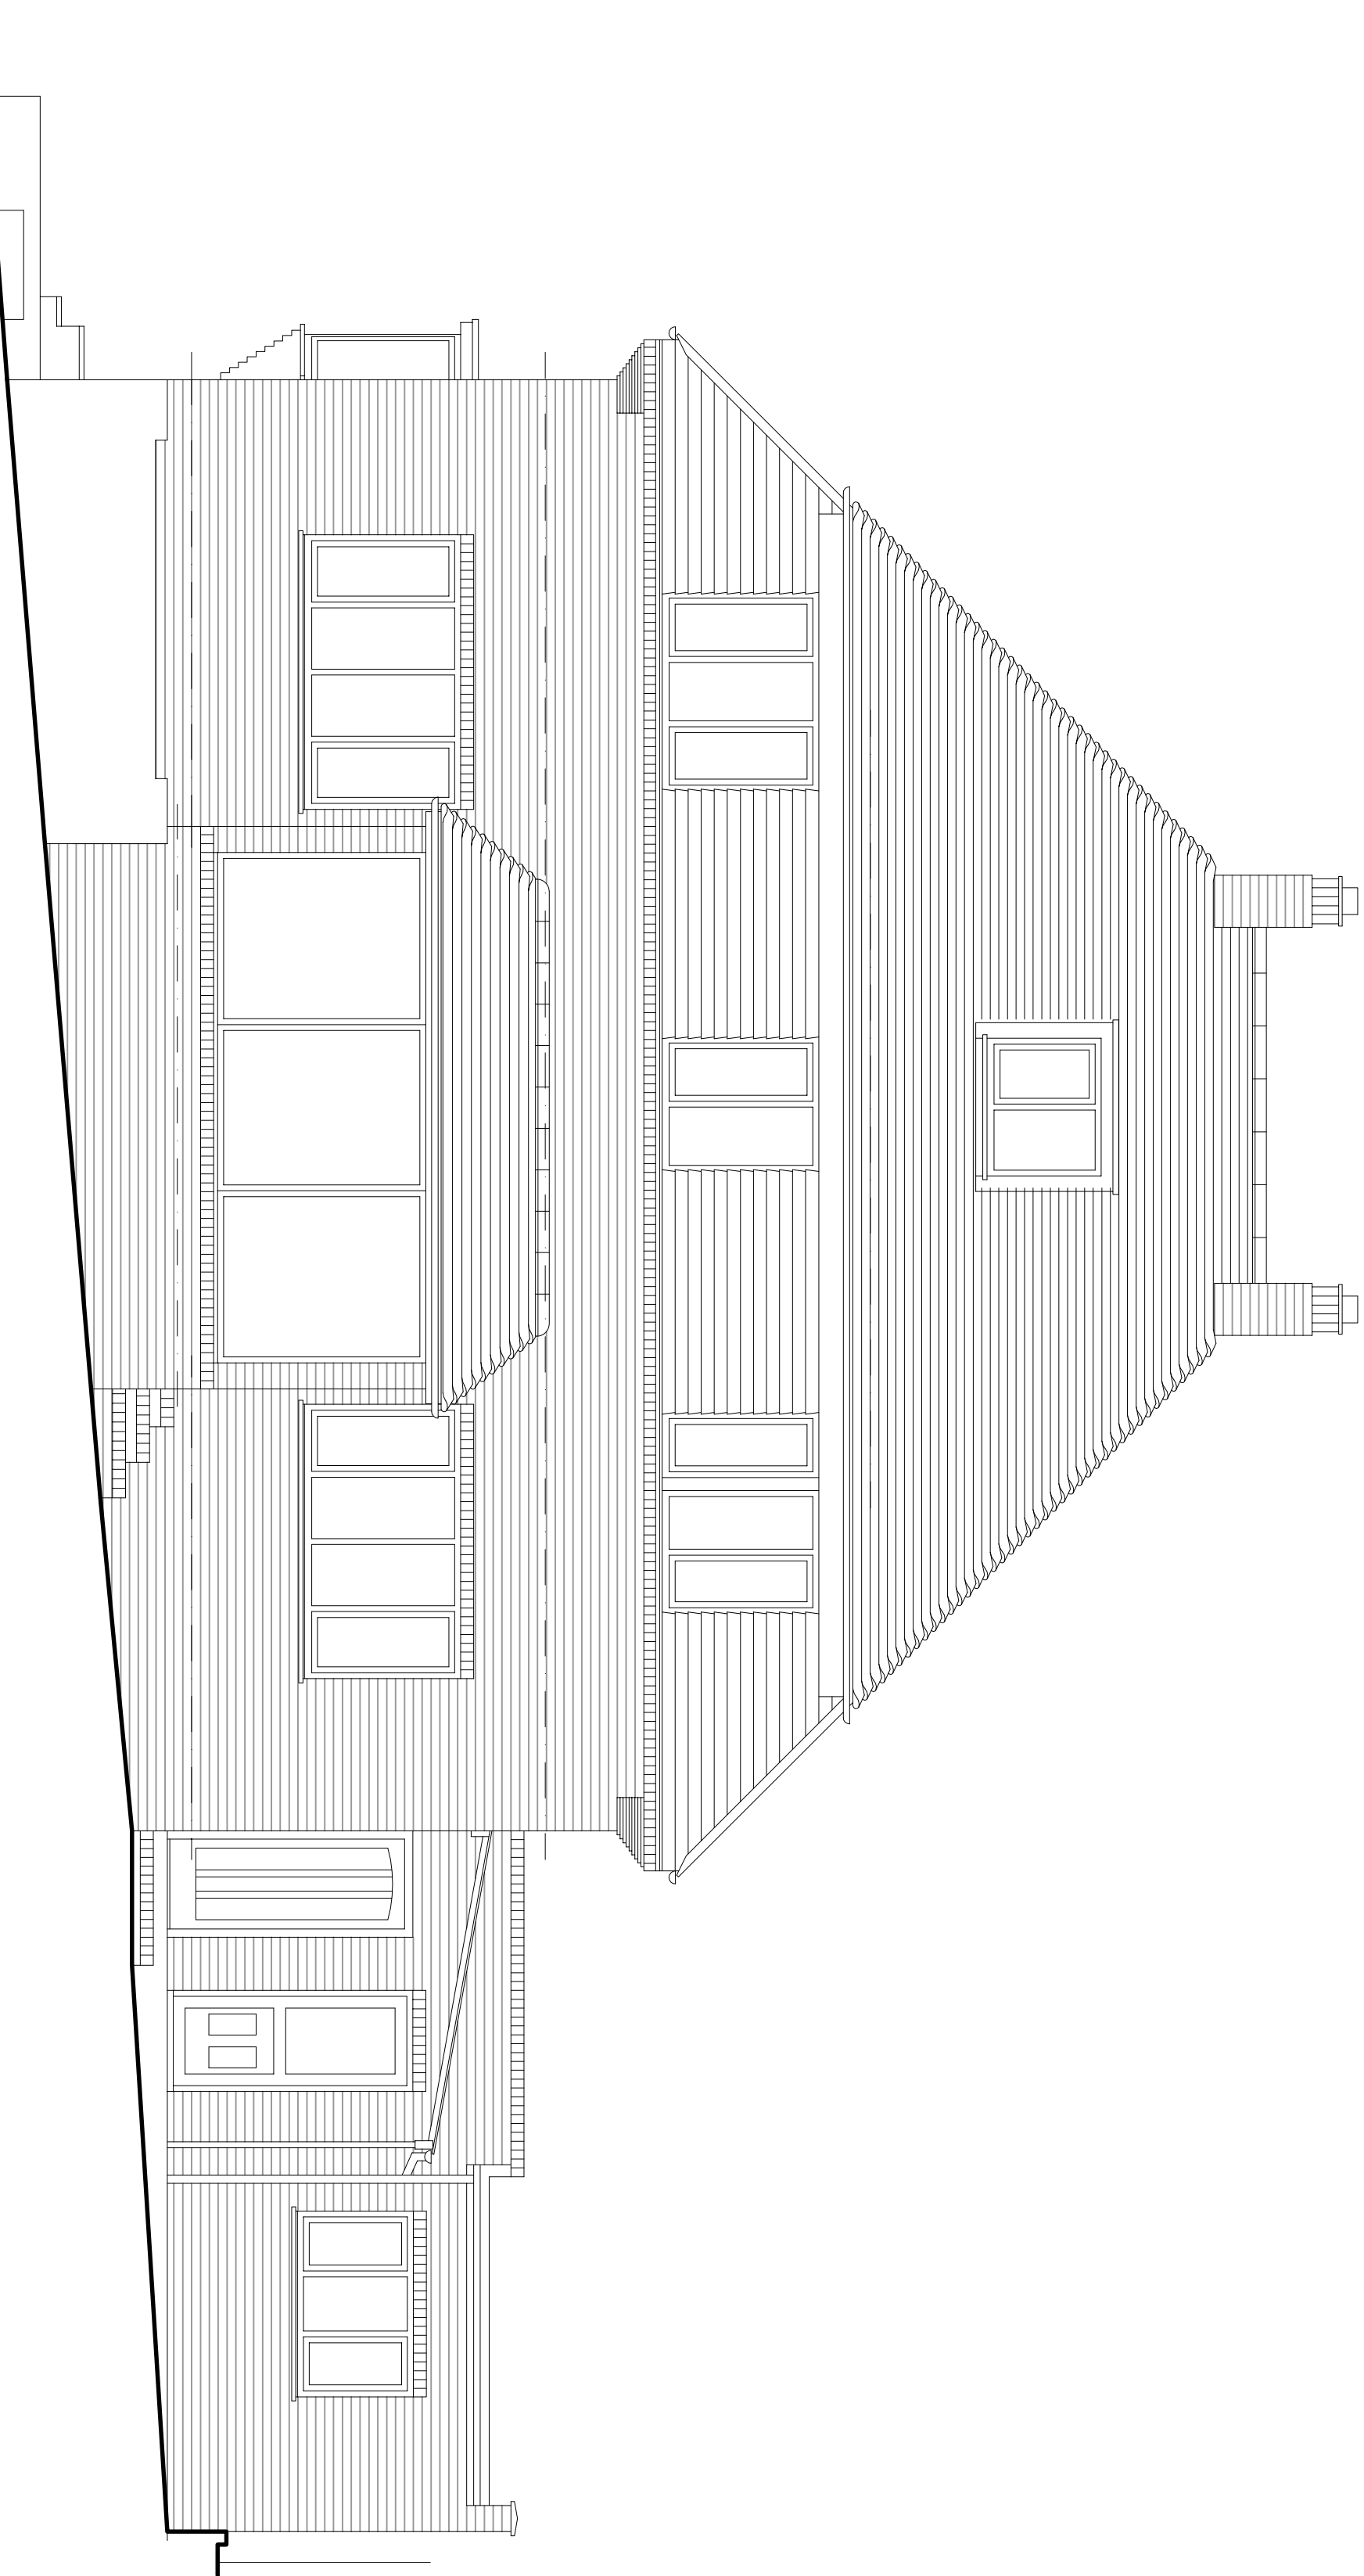

East Elevation

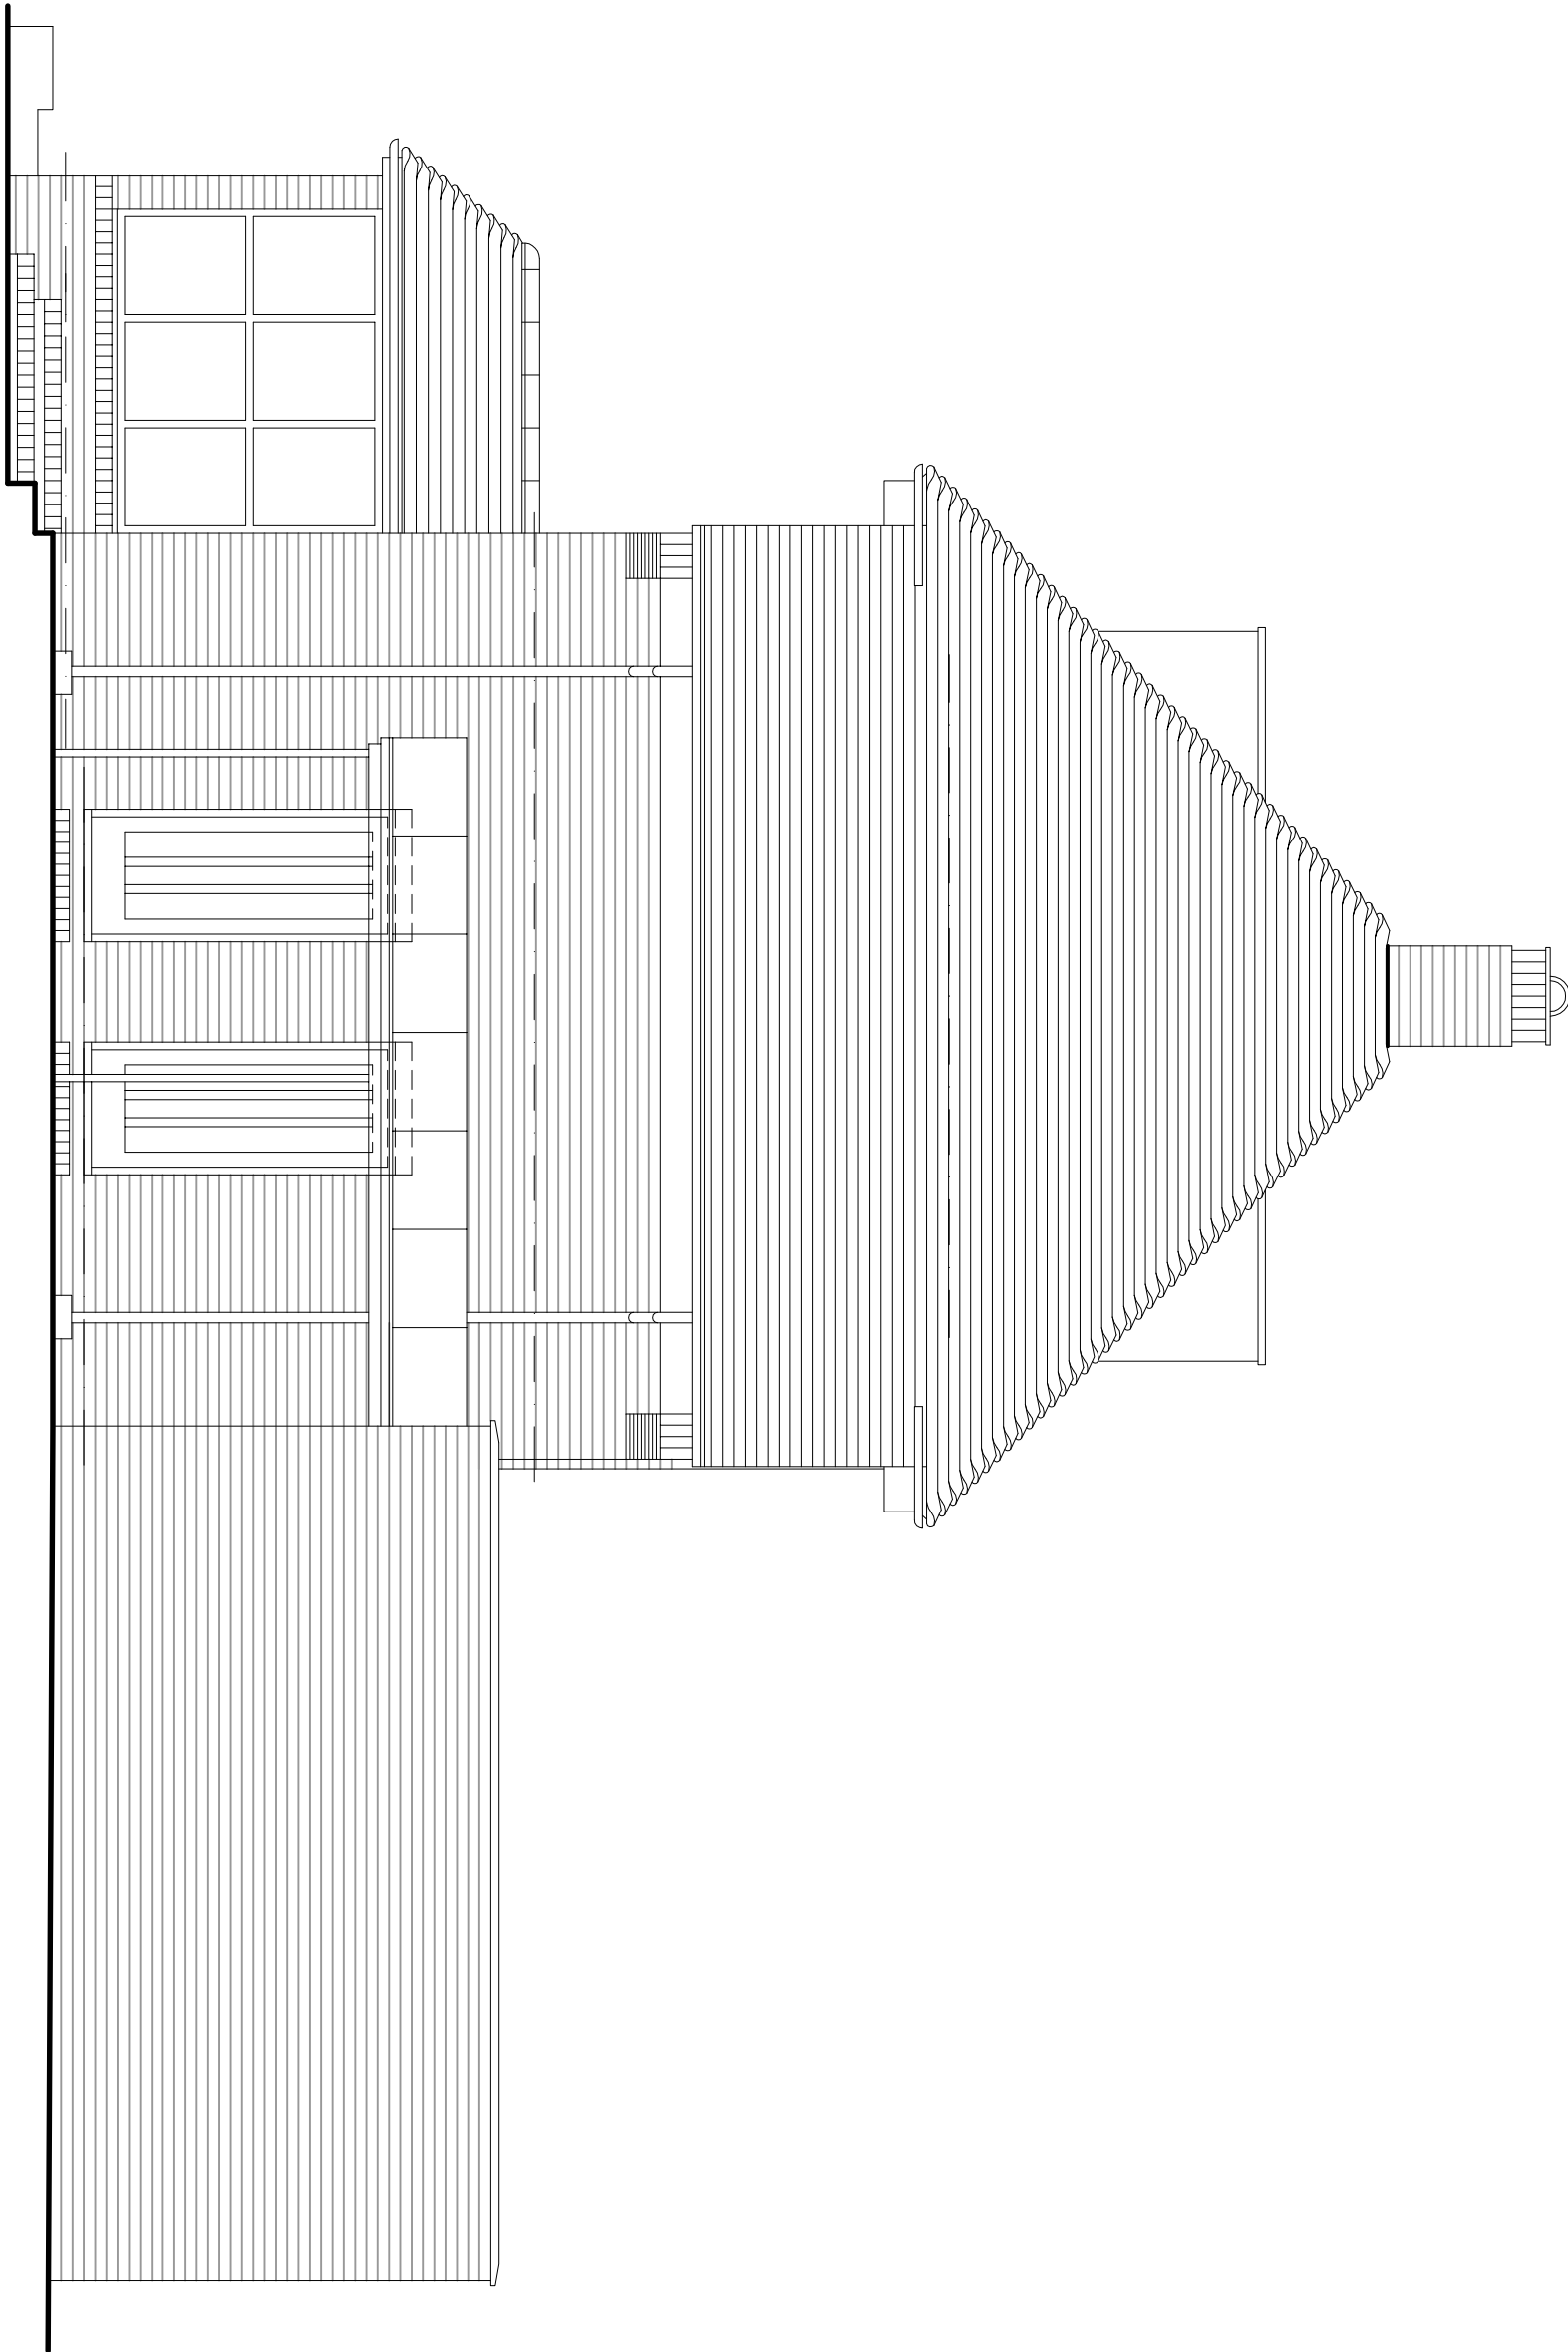

North Elevation

MEASURED SURVEY

Client: Nick Carter & Natasha Peskin
Project: 37 Torton Hill Road, Arundel
Drawing: Existing Elevations



ETCHINGHAM
ARCHITECTURE LTD
www.etchingham.ltd

PO Box 8739
Christchurch
Dorset
BH23 9PB
T: 01202 148118
E: frontdesk@etchingham.ltd

Date: Oct 2025
Scale: 1:50 @ A1
Dwg No: EA139-04a

Proposed Extension & Alterations to 37 Torton Hill Road, Arundel

Scale 1:50
0m 1m 2m 4m