



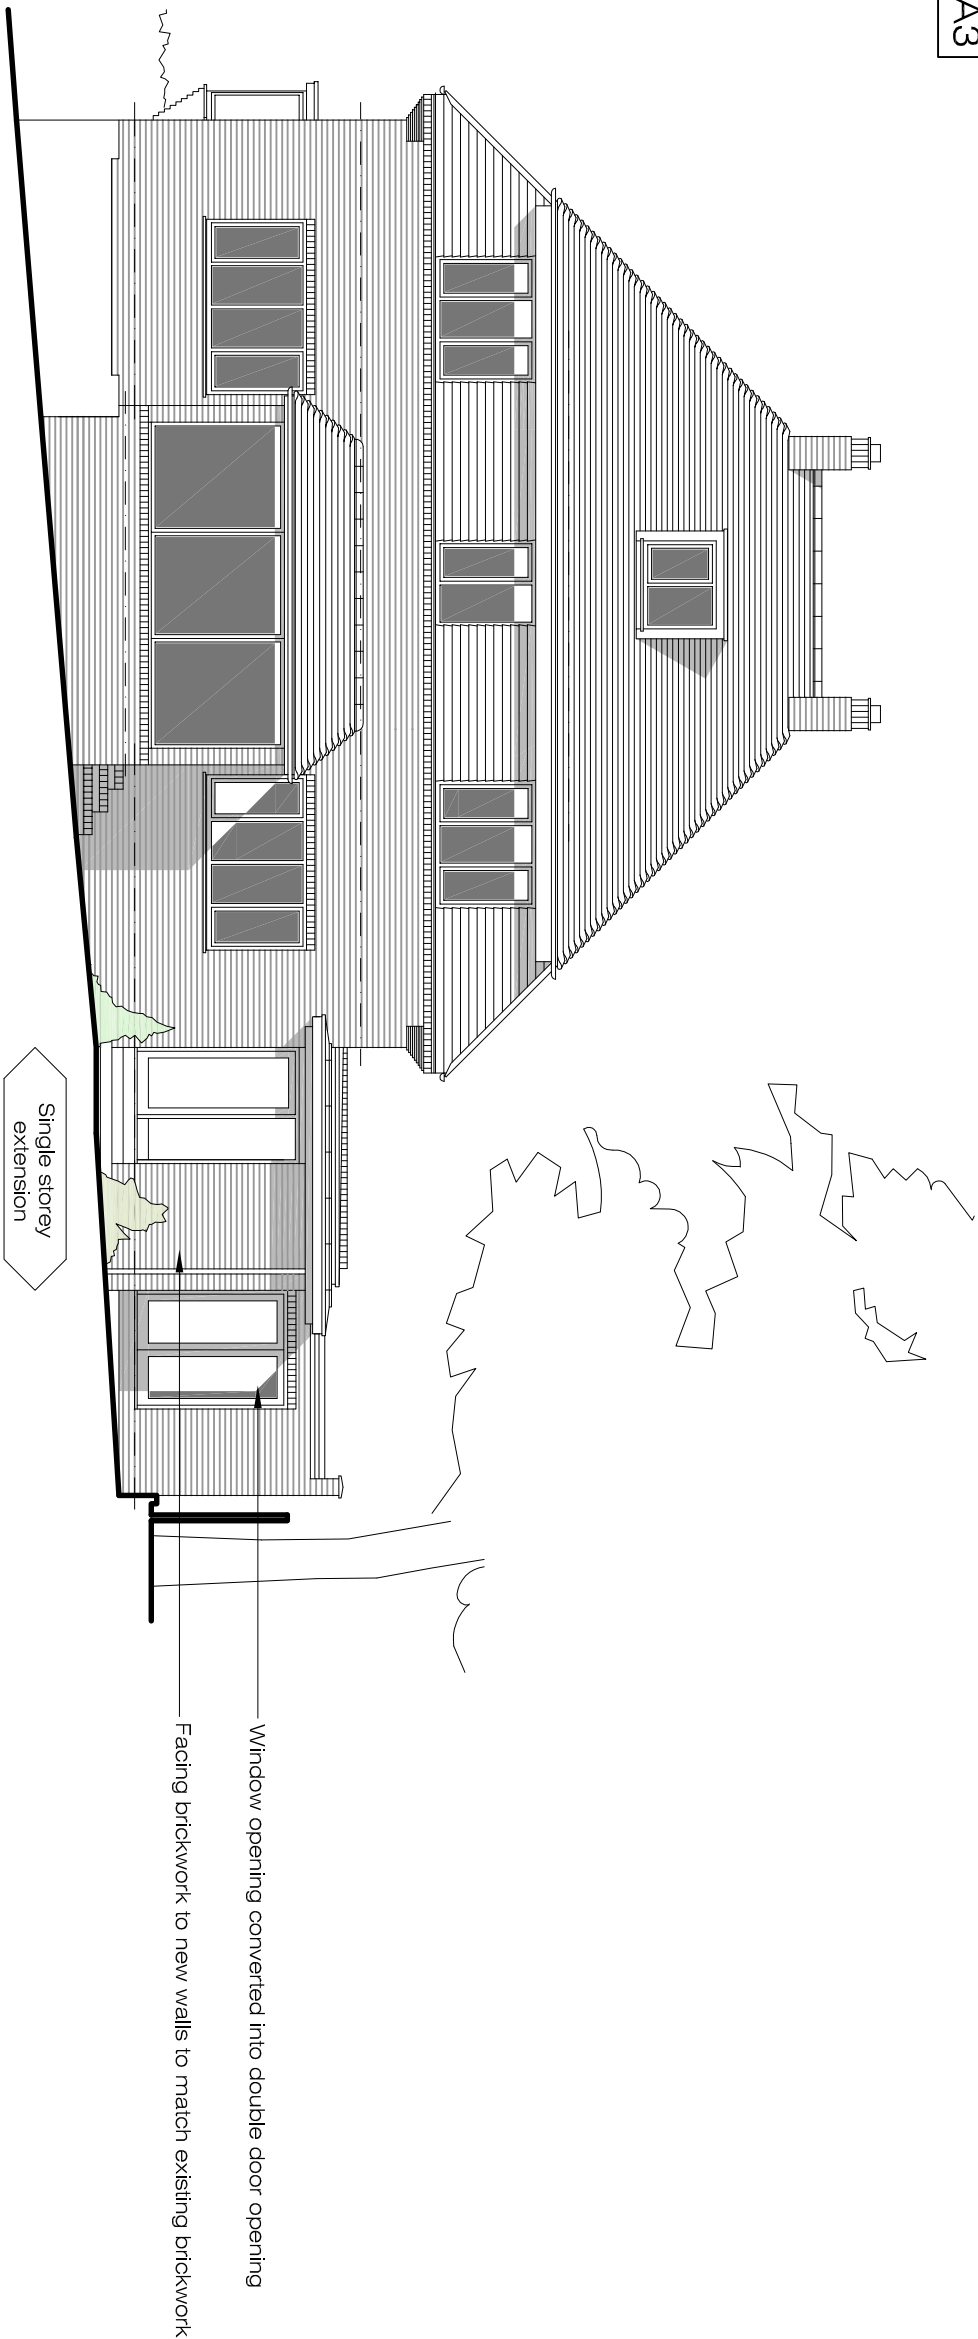

East Elevation

North Elevation

Single storey extension

 

Householder Application

Client: Nick Carter & Natasha Peskin
Project: 37 Torton Hill Road, Arundel
Drawing: Proposed Elevations Sheet 1



E T C H I N G H A M
A R C H I T E C T U R E L T D
w w w . e t c h i n g h a m . l t d

PO Box 9799
Christchurch
Dorset
BH23 9PB
T: 01202 148118
E: frontdesk@etchingham.ltd

Date: Feb 2026
Scale: 1:100 @ A3

Dwg No:

Extension & Alterations - 37 Torton Hill Road, Arundel

EA139-13