


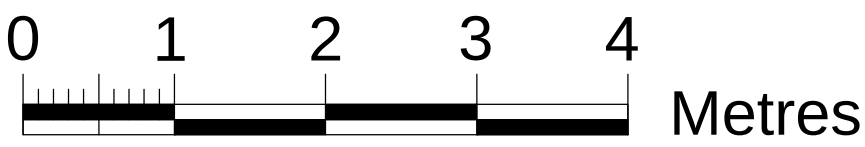

PART GROUND FLOOR PLAN
PROPOSED 1:50.



'TOWN BAR'
WALL PANELLING
PAINT COLOUR
PROPOSED.

FARROW & BALL

BACK

FREE UK DELIVERY ON ORDERS OVER £100

FINEST QUALITY PAINT AND WALLPAPER

STUDIO GREEN

No. 93

A deep, dark green

Our darkest green is also the colour painted on the original studio at Farrow & Ball, where many of our very first colours were created. When brushed onto exterior surfaces, the rich pigments respond extraordinarily to all types of light and magically appear much greener than on our colour card. Within the home, this deep hue appears almost black unless in very well lit rooms. Pair with our **Dark Tones Primer & Undercoat**.

★★★★★

Read all 38 reviews

Write a review

REVISION/DATE:

Proposed Doors to Third Floor & 'Town Bar' Walls Paint & Fireplace Facing, 'The Norfolk Arms' Hotel, Arundel. for The Norfolk Arms Hotel

JOB TITLE:

PROPOSED

G.A. Part Ground Floor Plan.

DRAWING:

a.e. chubb ltd.

architectural services

106 Laversock Road, Salisbury, Wiltshire, SP1 2SA

tel: 01722 323942

e-mail: tony.chubb@btinternet.com

company no. 4434685

DATE: FEB. 2018

SCALE: 1:50 @ A1

DRAWN: AEC

DRWG. NO: 329/30

REVISION:

THIS DRAWING IS COPYRIGHT & MUST NOT BE USED/REPRODUCED WITHOUT PERMISSION. FIGURED DIMENSIONS TO BE USED ONLY. DO NOT SCALE. SITE DIMENSIONS TO BE CHECKED/VERIFIED BEFORE WORK IS COMMENCED.