



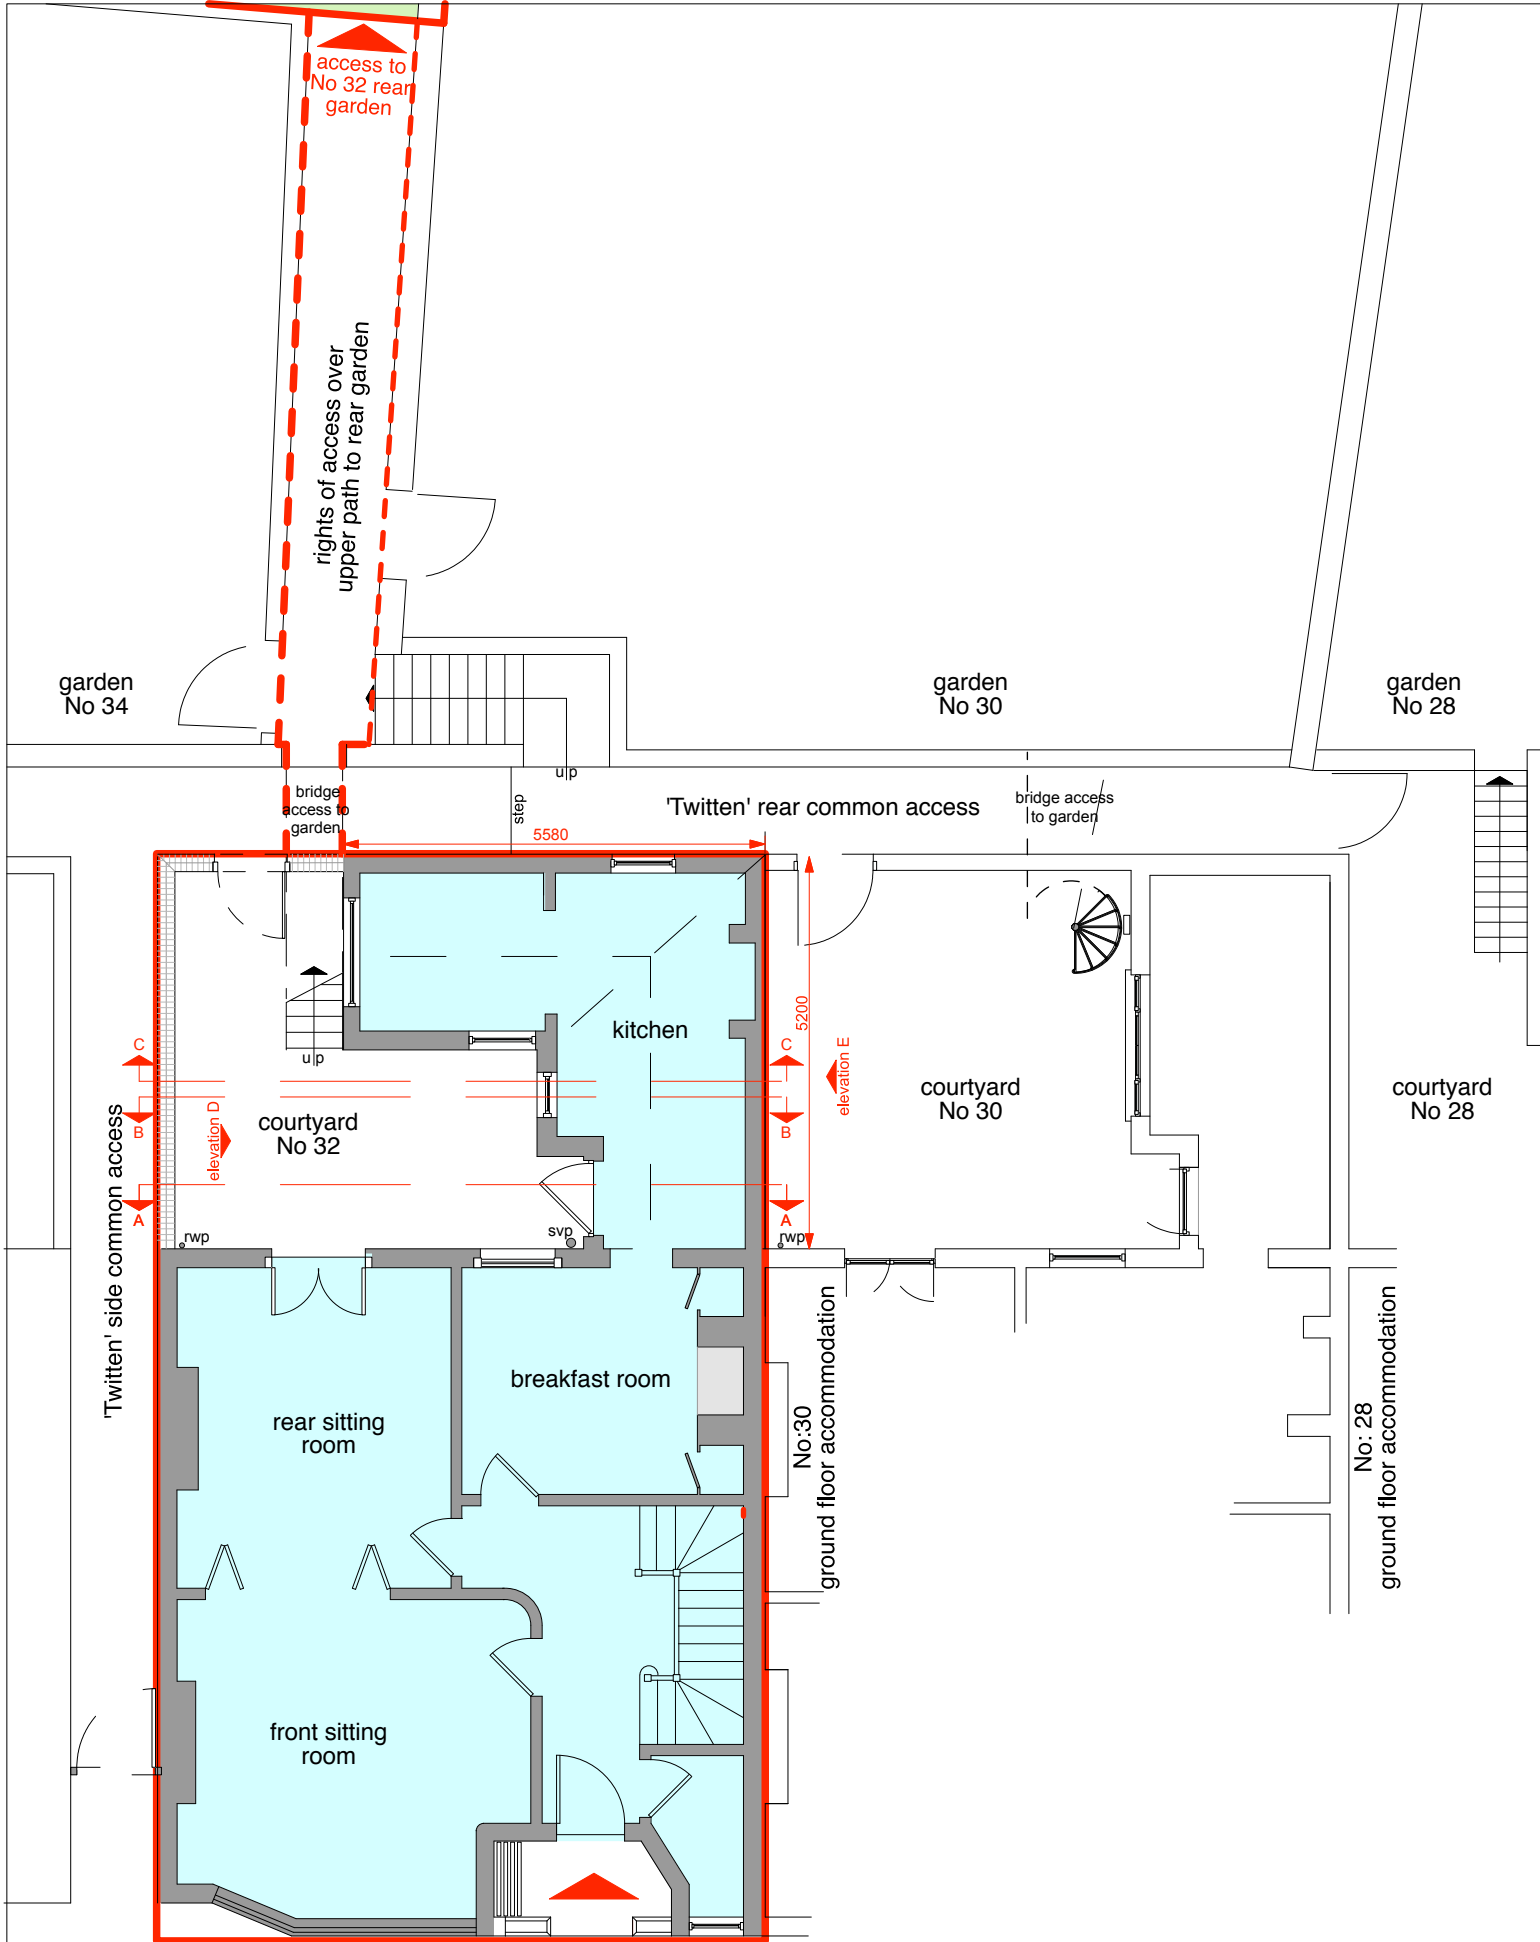

EXISTING GROUND FLOOR PLAN - 1 : 100

56 Maltravers Street - Arundel - West Sussex - BN18 9BQ
E john@jw-architecture.com W www.johnwheatleyarchitecture.com
T +44 (0)1903 882 552 M +44 (0) 7809 387 569

john wheatley architecture - © copyright 2021

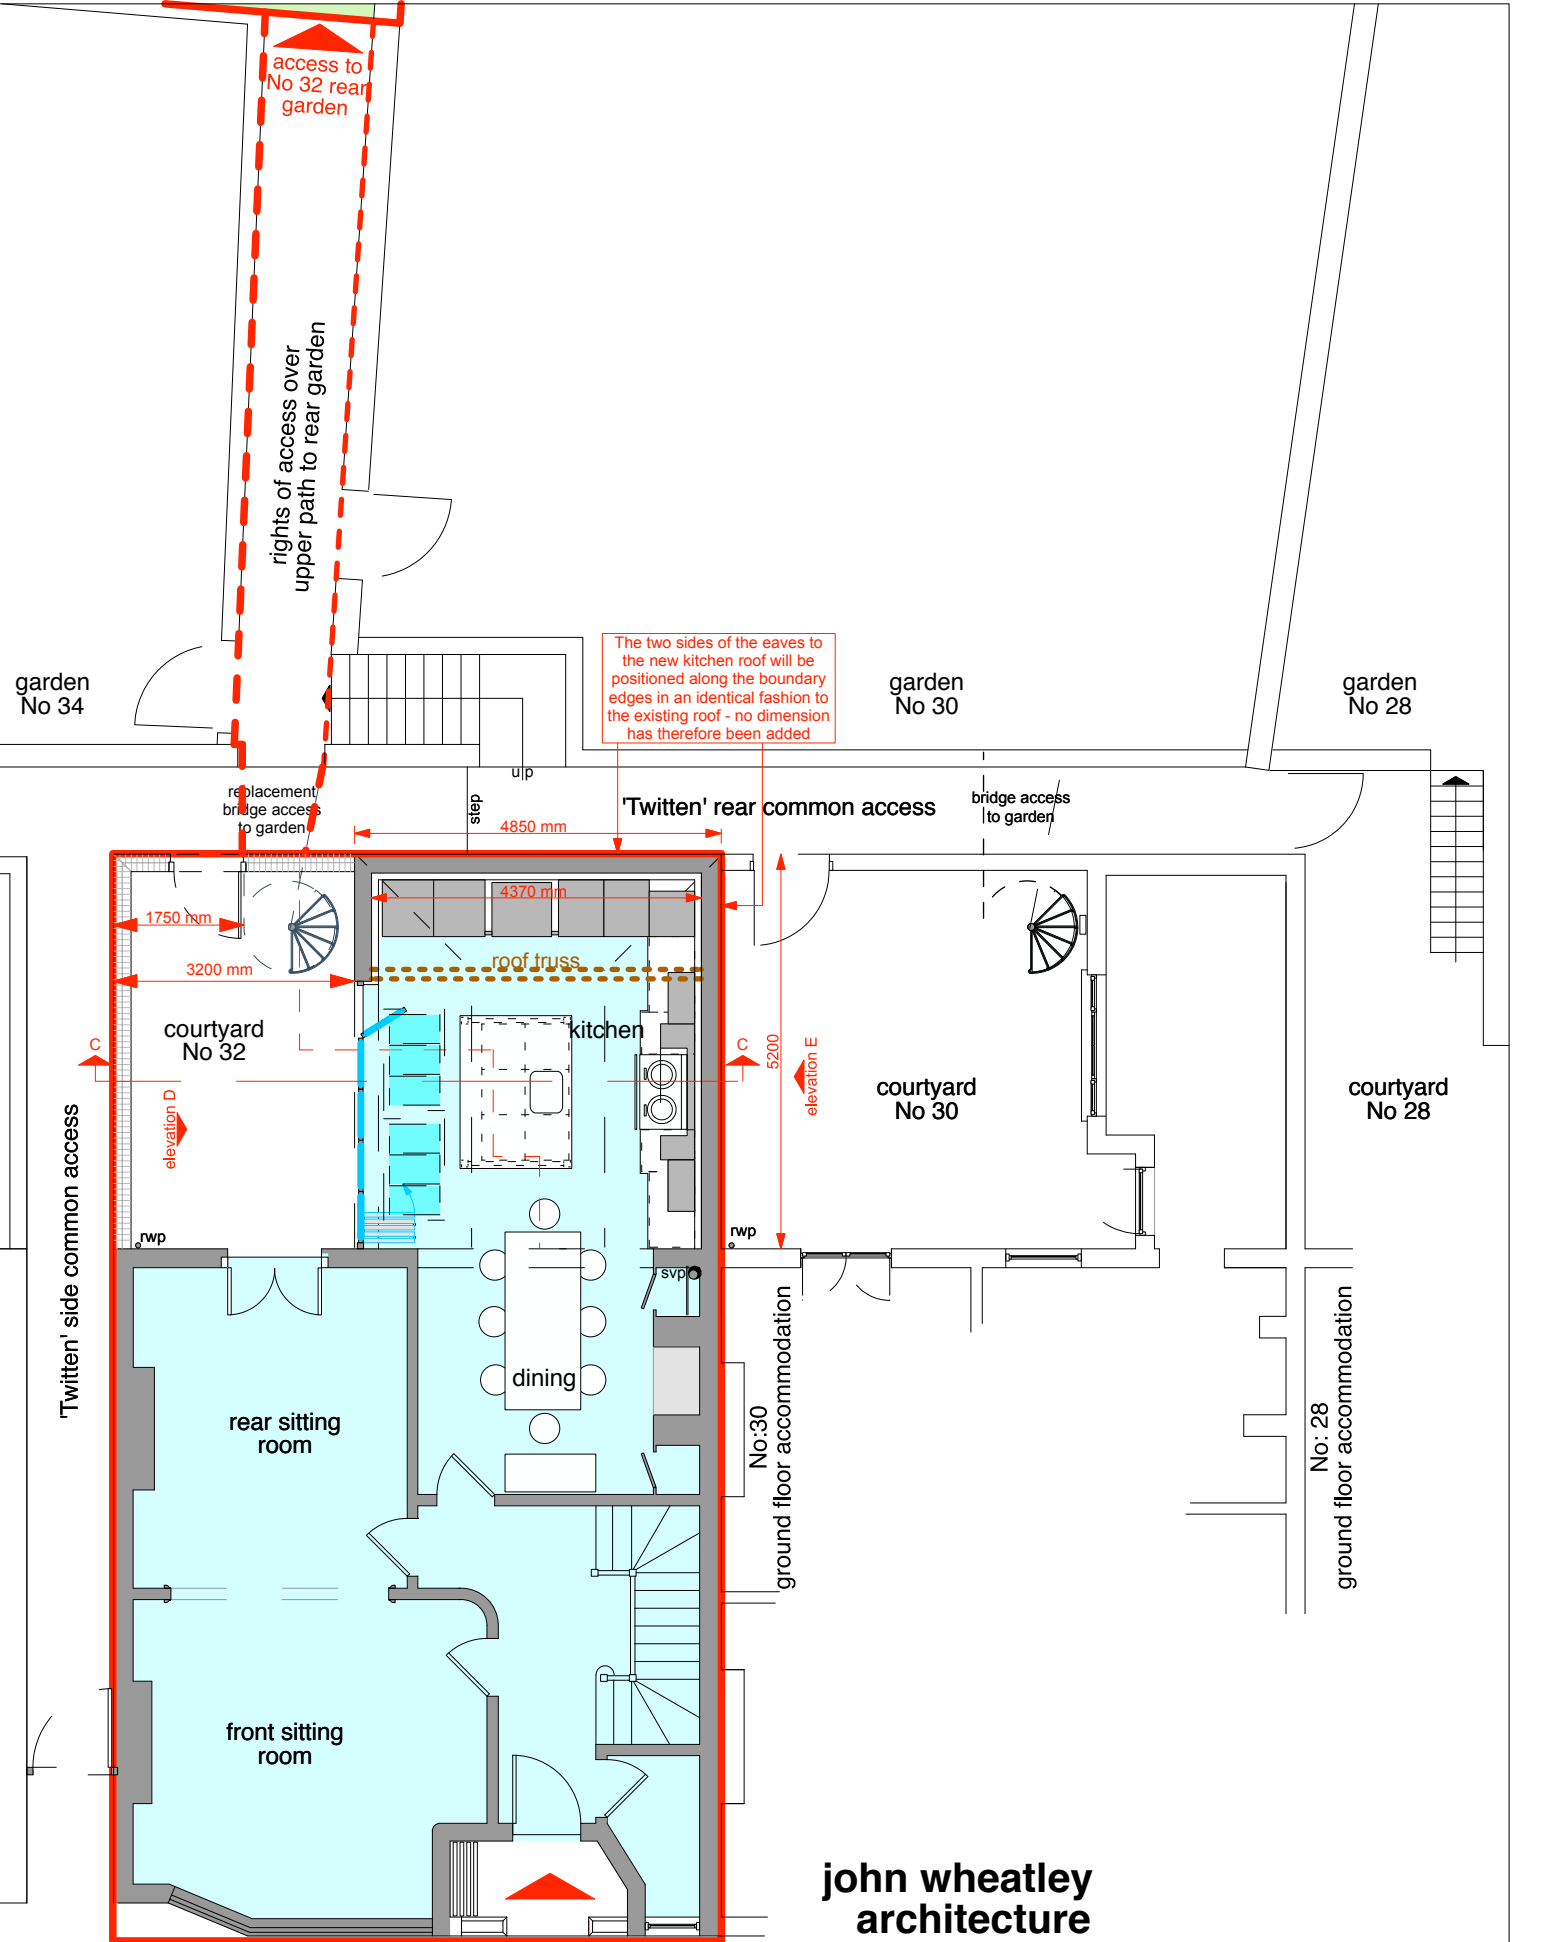

PROPOSED GROUND FLOOR PLAN - 1 : 100

**john wheatley
architecture**

project: 32 Maltravers Street - Arundel - BN18 9BU			
drawing title: Existing & Proposed Ground Floor Plans			
drawing status: Planning Application Proposals			
date: 01 - 03 - 2021	scale at A3 original size 1:100	no: JW2012ARU - PL04	rev: E