



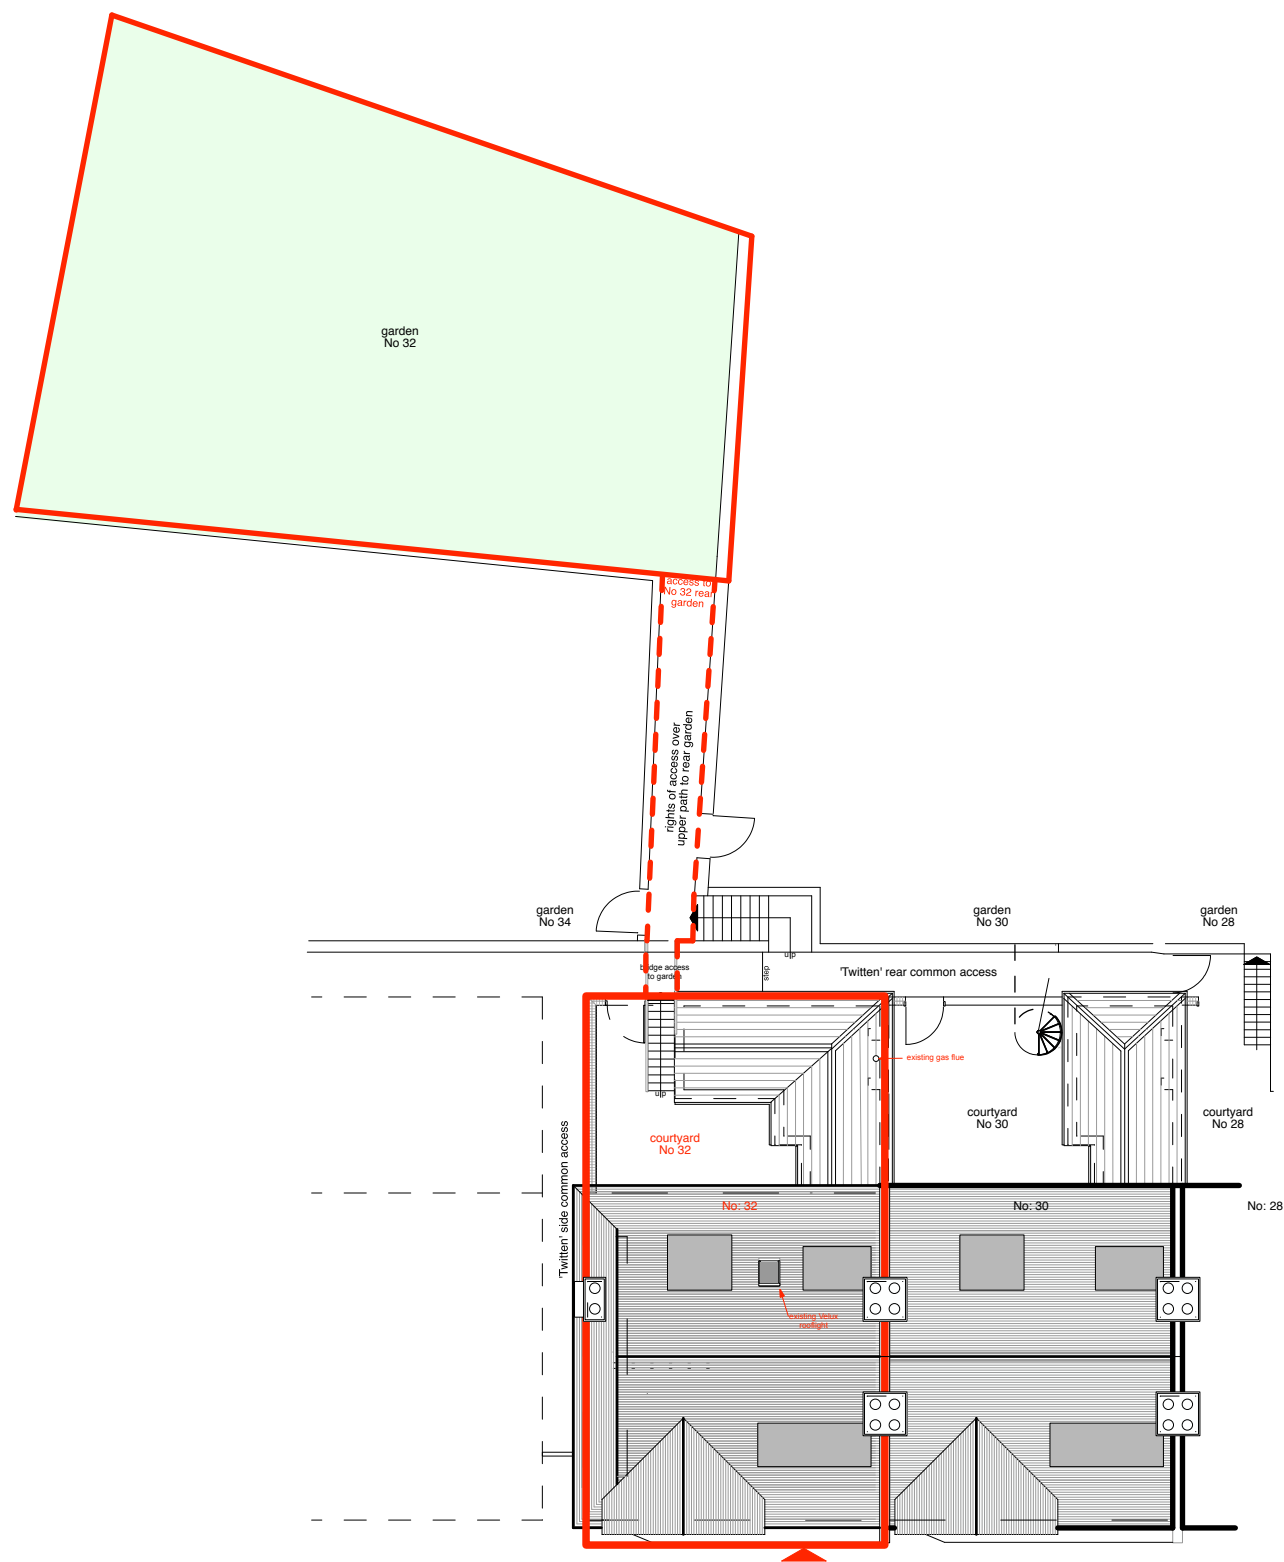


EXISTING SITE & ROOF PLAN - 1 : 200

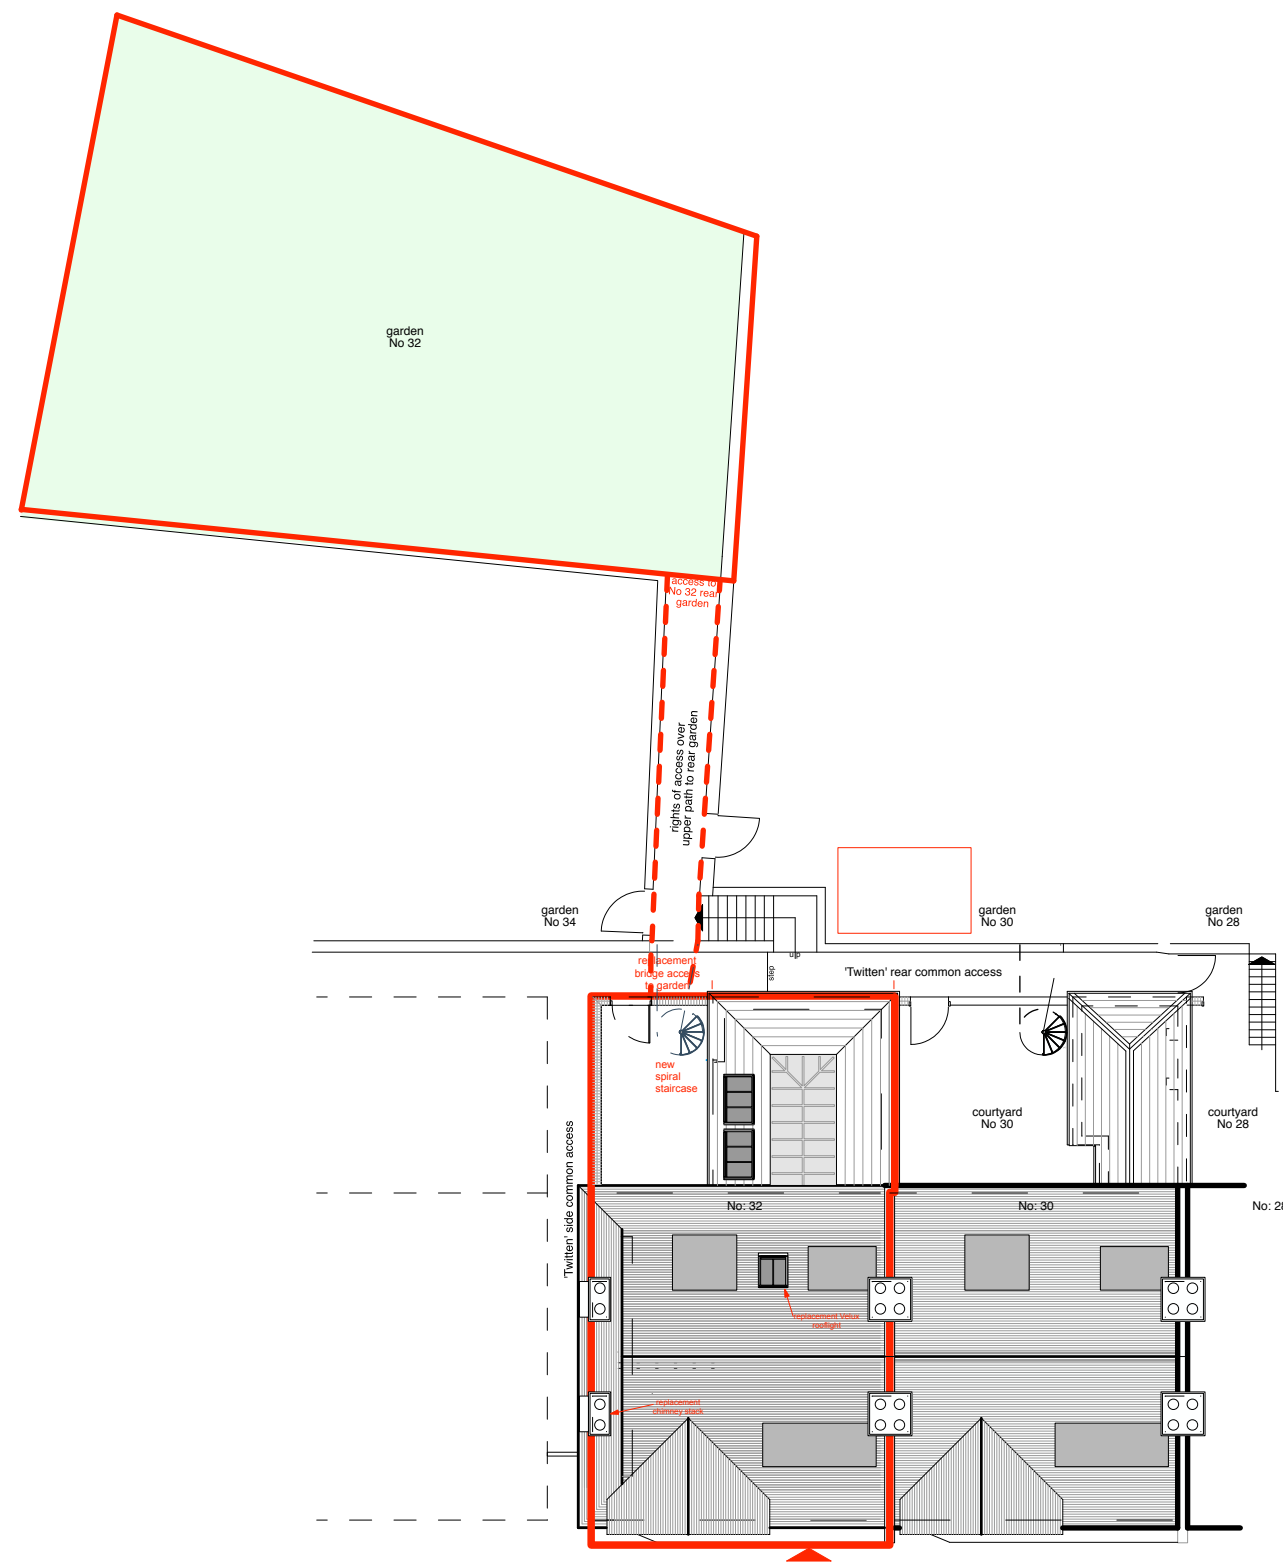

PROPOSED SITE & ROOF PLAN - 1 : 200

**john wheatley
architecture**

project:	32 Maltravers Street - Arundel - BN18 9BU		
drawing title:	Existing and Proposed Site & Roof Plans		
drawing status:	Planning Application Proposals		
date:	18 - 02 - 2021	scale at A3 original size	1: 200
no:	JW2012ARU - PL03	rev:	B

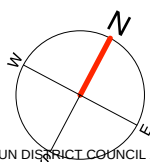

56 Maltravers Street - Arundel - West Sussex - BN18 9BU
 E john@jw-architecture.com W www.johnwheatleyarchitecture.com
 T +44 (0)1903 882 552 M +44 (0) 7809 387 569

john wheatley architecture - © copyright 2021

0 2m 4m 6m 8m 10m 12m 14m