



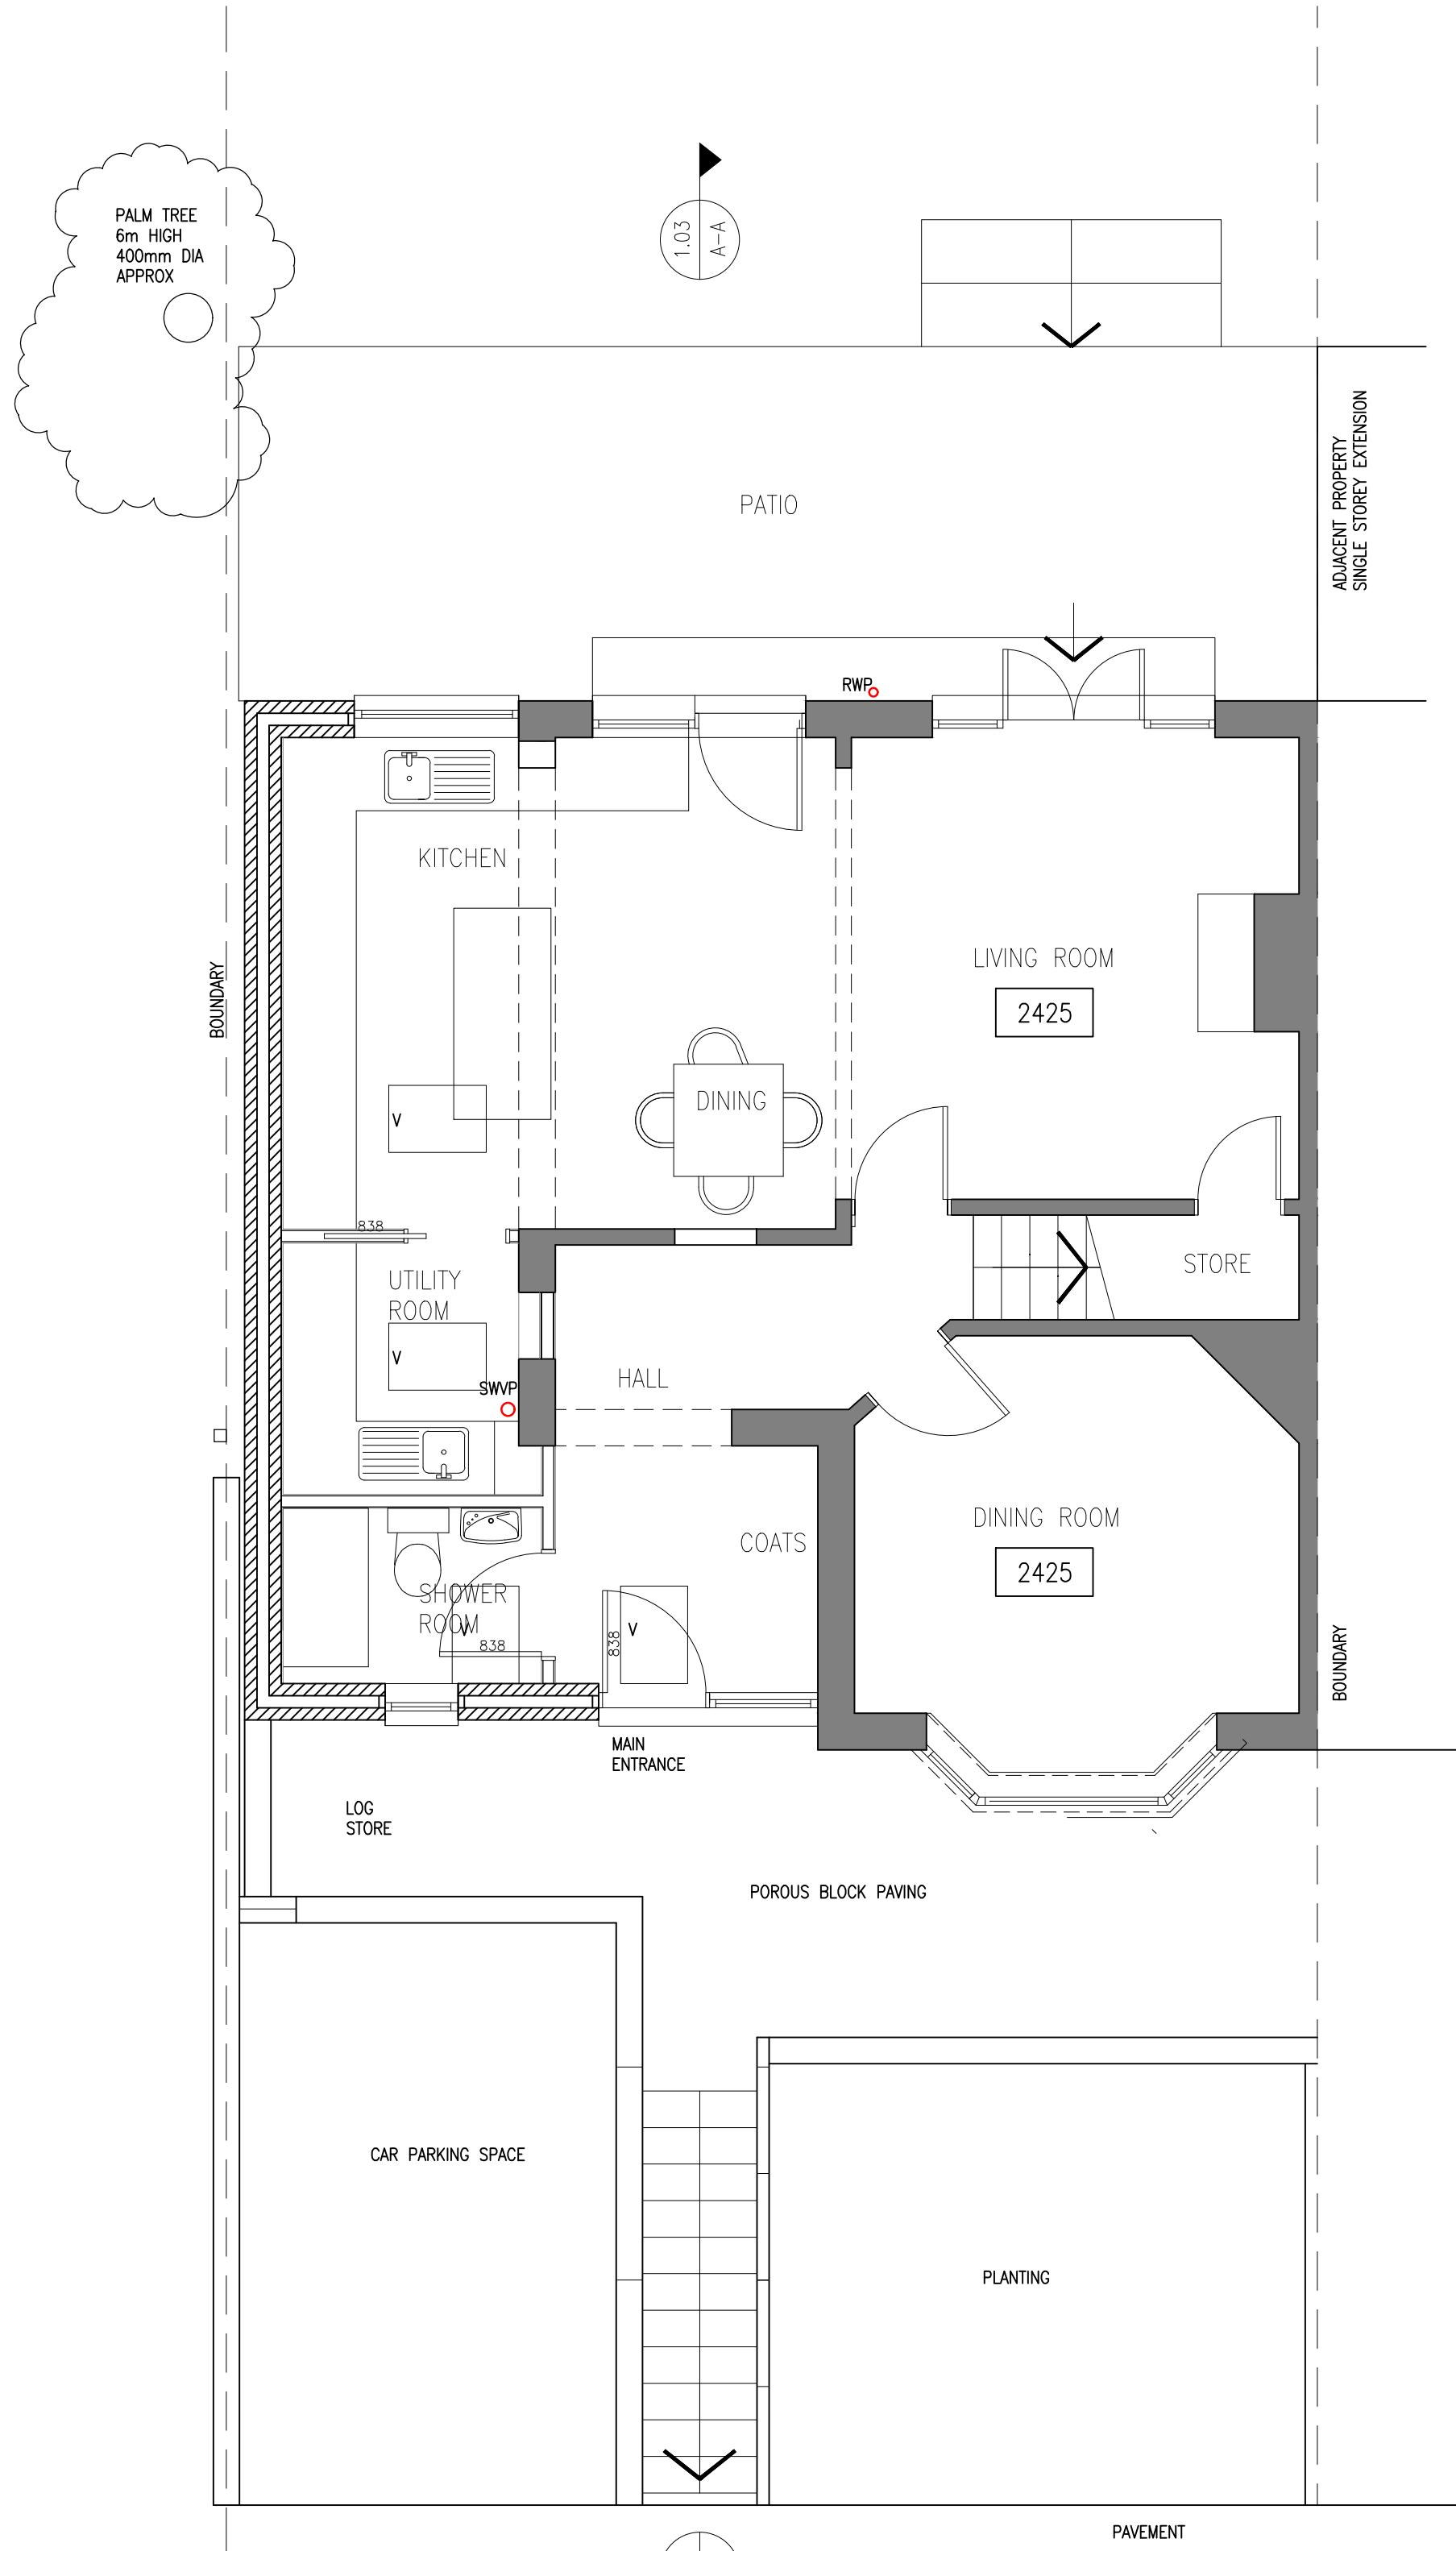

GROUND FLOOR PLAN / SITE PLAN
AS PROPOSED
1:50


LEGEND
2425 APPROXIMATE FLOOR TO CEILING HEIGHT

Party Wall etc. Act 1996
As you are building on or near a neighbouring building or structure, your works may be subject to the Party Wall Act. It is the clients responsibility to ensure all of your requirements under the Act are adhered to. You must ensure that you serve the relevant notice(s) on your adjoining neighbour(s). If you have any queries about this, then you should contact a Party Wall Surveyor to assist you.

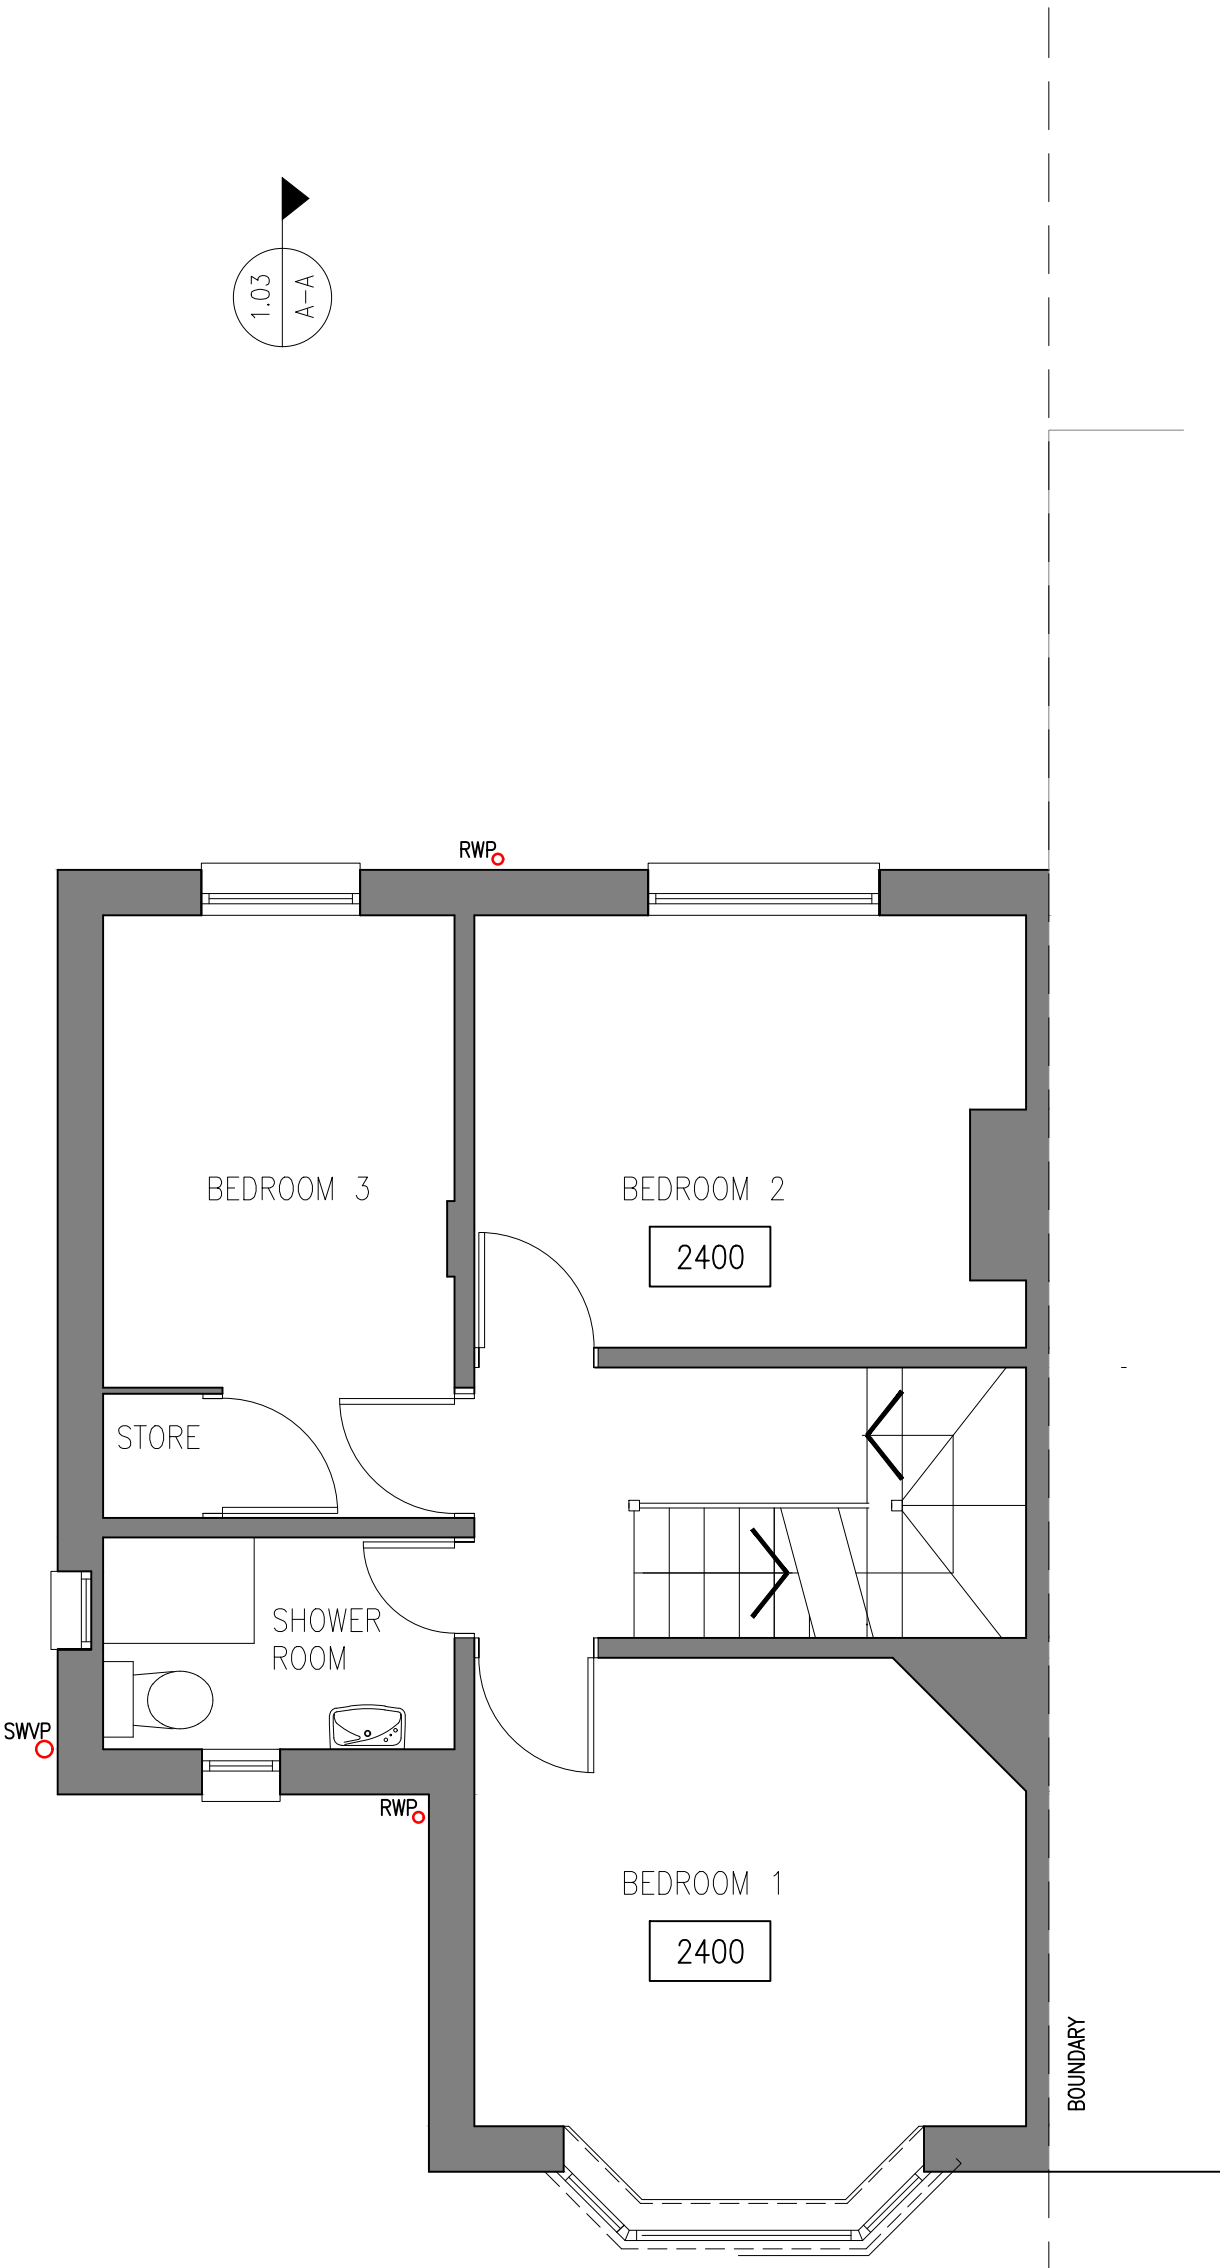

UPPER FLOOR PLAN
AS PROPOSED
1:50

LEGEND
2400 APPROXIMATE FLOOR TO CEILING HEIGHT

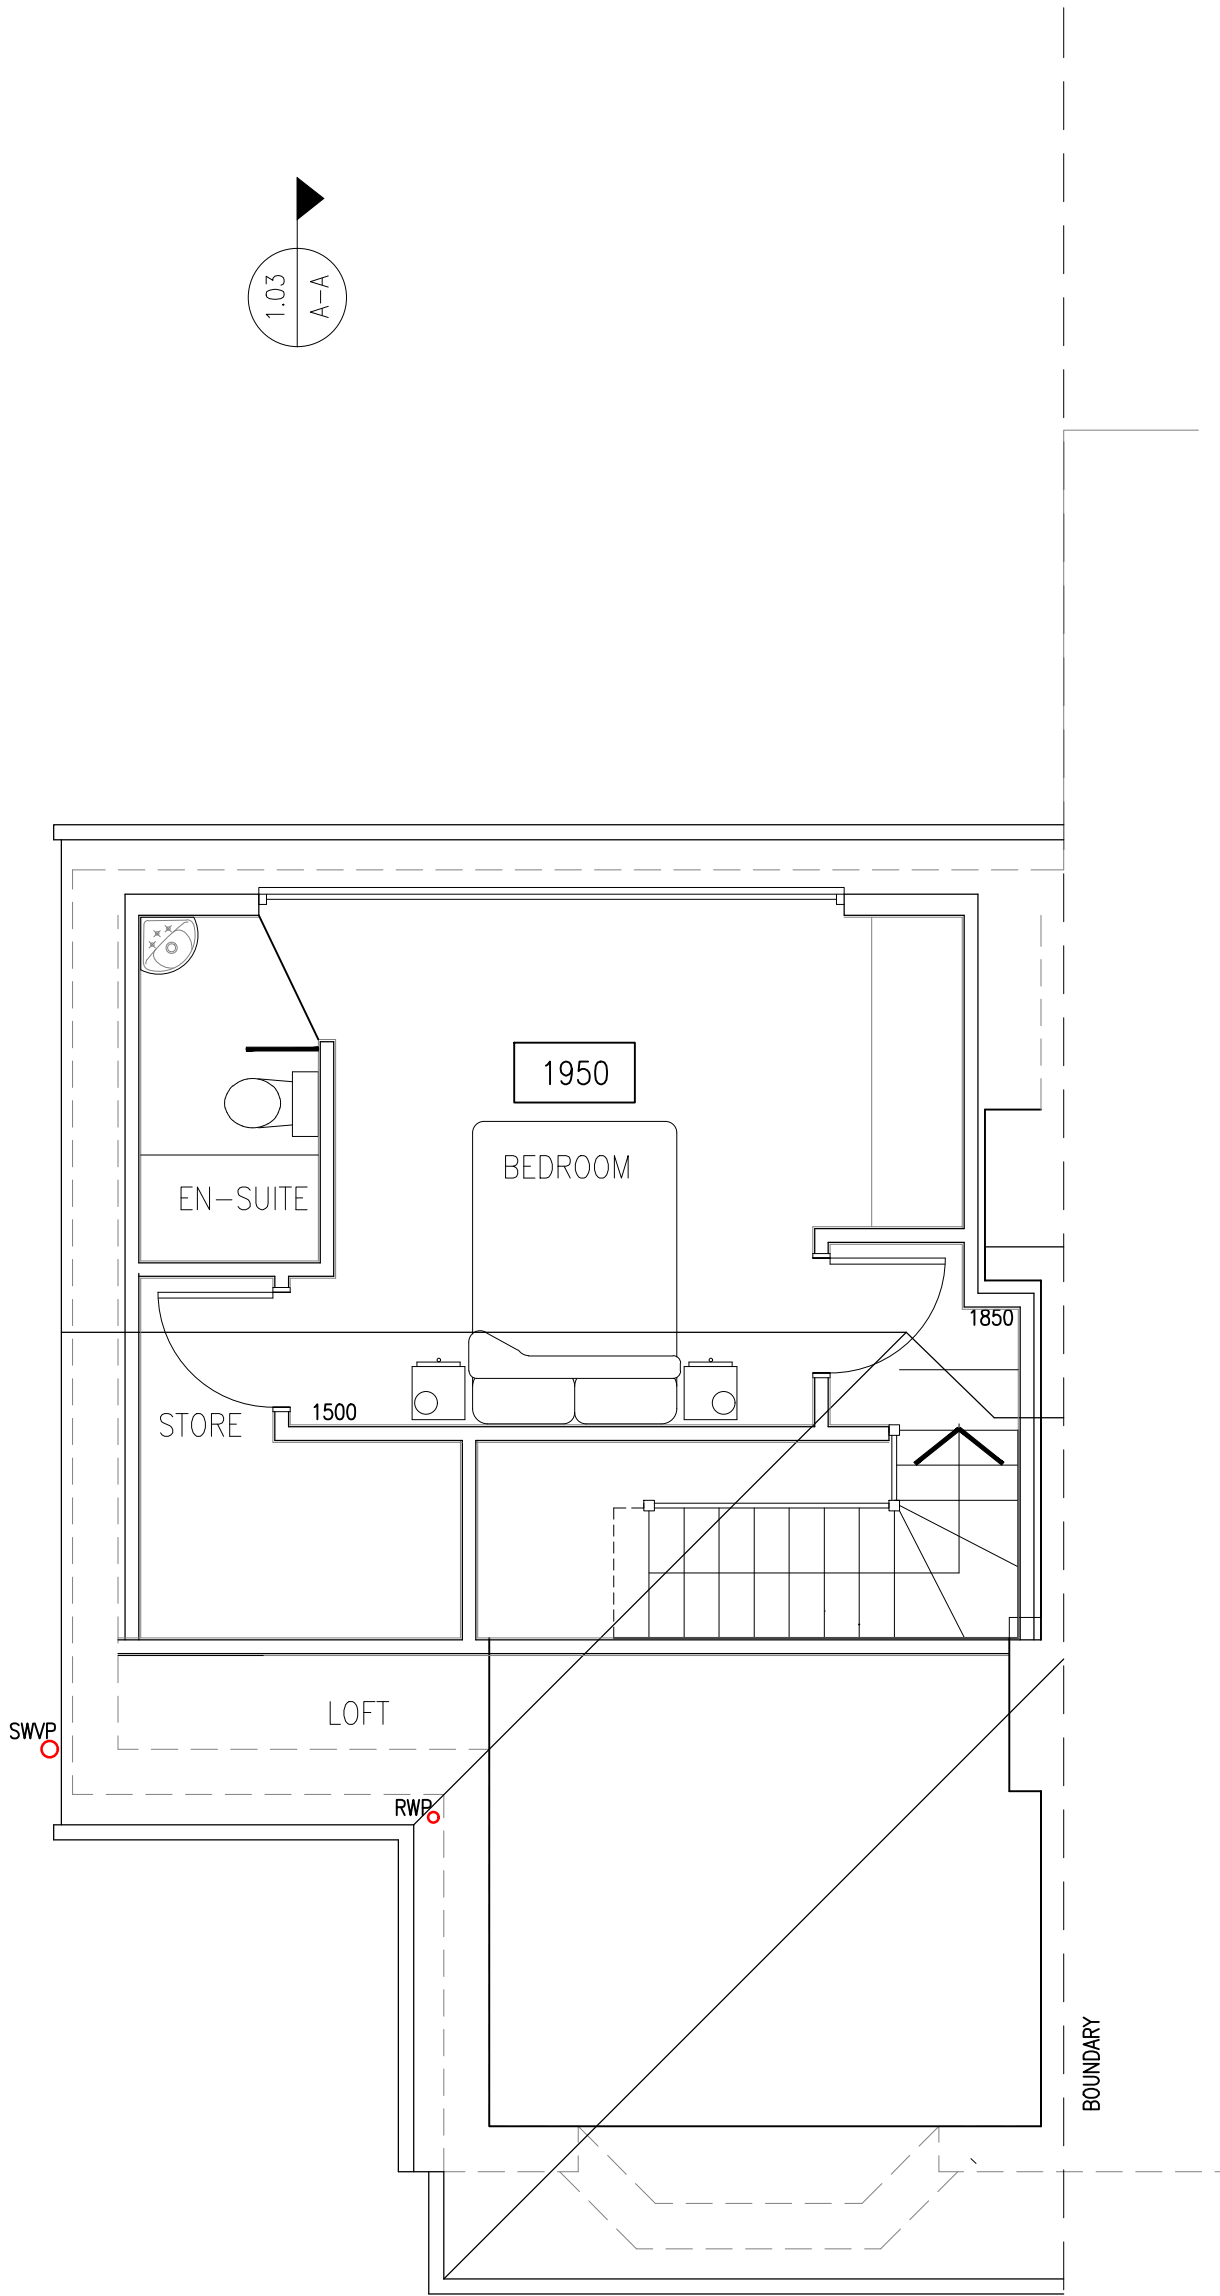

LOFT PLAN / ROOF PLAN
AS PROPOSED
1:50

LEGEND
1950 APPROXIMATE FLOOR TO CEILING HEIGHT

NOTES
- DO NOT SCALE OFF THIS DRAWING EXCEPT FOR PLANNING PURPOSES
- CHECK ALL DIMENSIONS ON SITE BEFORE ANY WORK IS COMMENCED
- ALL GOODS MATERIALS AND WORKMANSHIP MUST CONFORM WITH CURRENT BUILDING REGULATIONS, BRITISH STANDARDS AND CODES OF PRACTICE
- COPYRIGHT OF THIS DRAWING IS RETAINED BY THE ARCHITECT AND IT MUST NOT BE REPRODUCED WITHOUT WRITTEN CONSENT

A	23/11/21	JB	MINOR REVISIONS
REV	DATE	BY	AMENDMENT

folkes architects
1 01903 868629
info@folkesarchitects.co.uk

The Old Forge
6 Church Street
Storrington
West Sussex
PO20 4LA

CLIENT
Mr Hayden and Ms Hayden-Bell.

JOB TITLE
39 Priory Road
Arundel
West Sussex
BN18 9ET

DRAWING TITLE
Plans as proposed

DATE	SCALE	DRAWN BY
Oct 2021	1:50@A1	JB
		CHECKED BY MF

JOB NO.	DRAWING NO.	REVISION
21099	2.02	A

