



NOTES


- DO NOT SCALE OFF THIS DRAWING EXCEPT FOR PLANNING PURPOSES
- CHECK ALL DIMENSIONS ON SITE BEFORE ANY WORK IS COMMENCED
- ALL GOODS MATERIALS AND WORKMANSHIP MUST CONFORM WITH CURRENT BUILDING REGULATIONS, BRITISH STANDARDS AND CODES OF PRACTICE
- COPYRIGHT OF THIS DRAWING IS RETAINED BY THE ARCHITECT AND IT MUST NOT BE REPRODUCED WITHOUT WRITTEN CONSENT

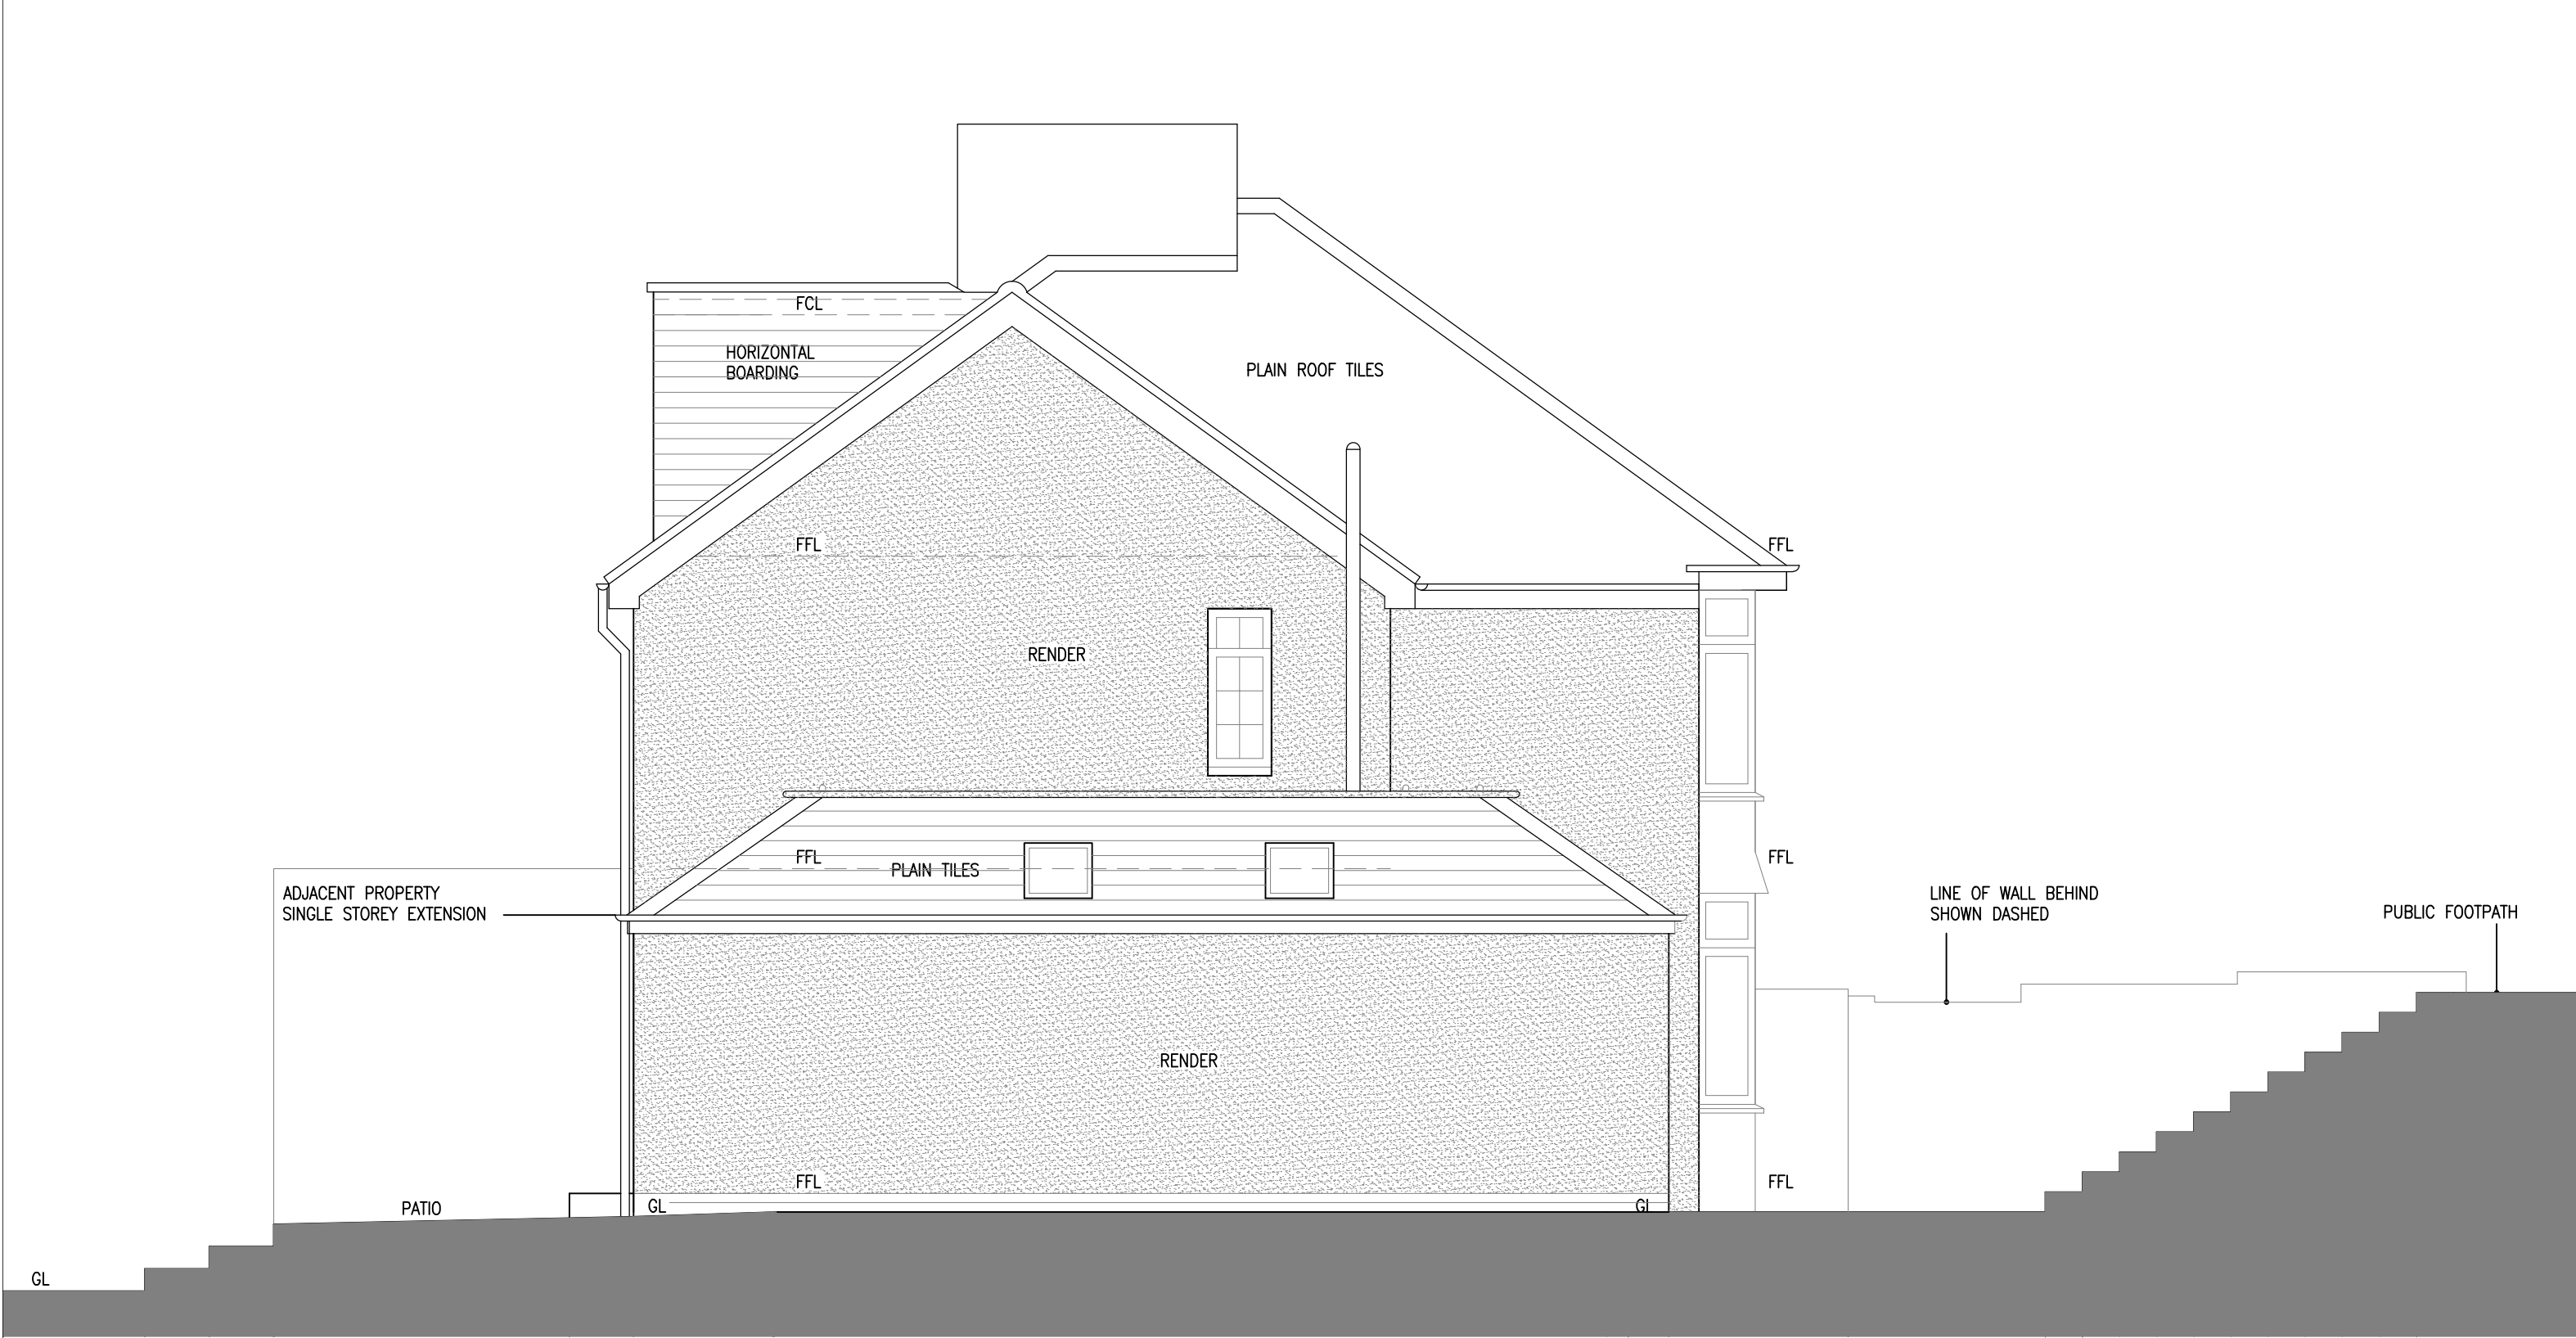


NORTH EAST ELEVATION AS PROPOSED
1:50

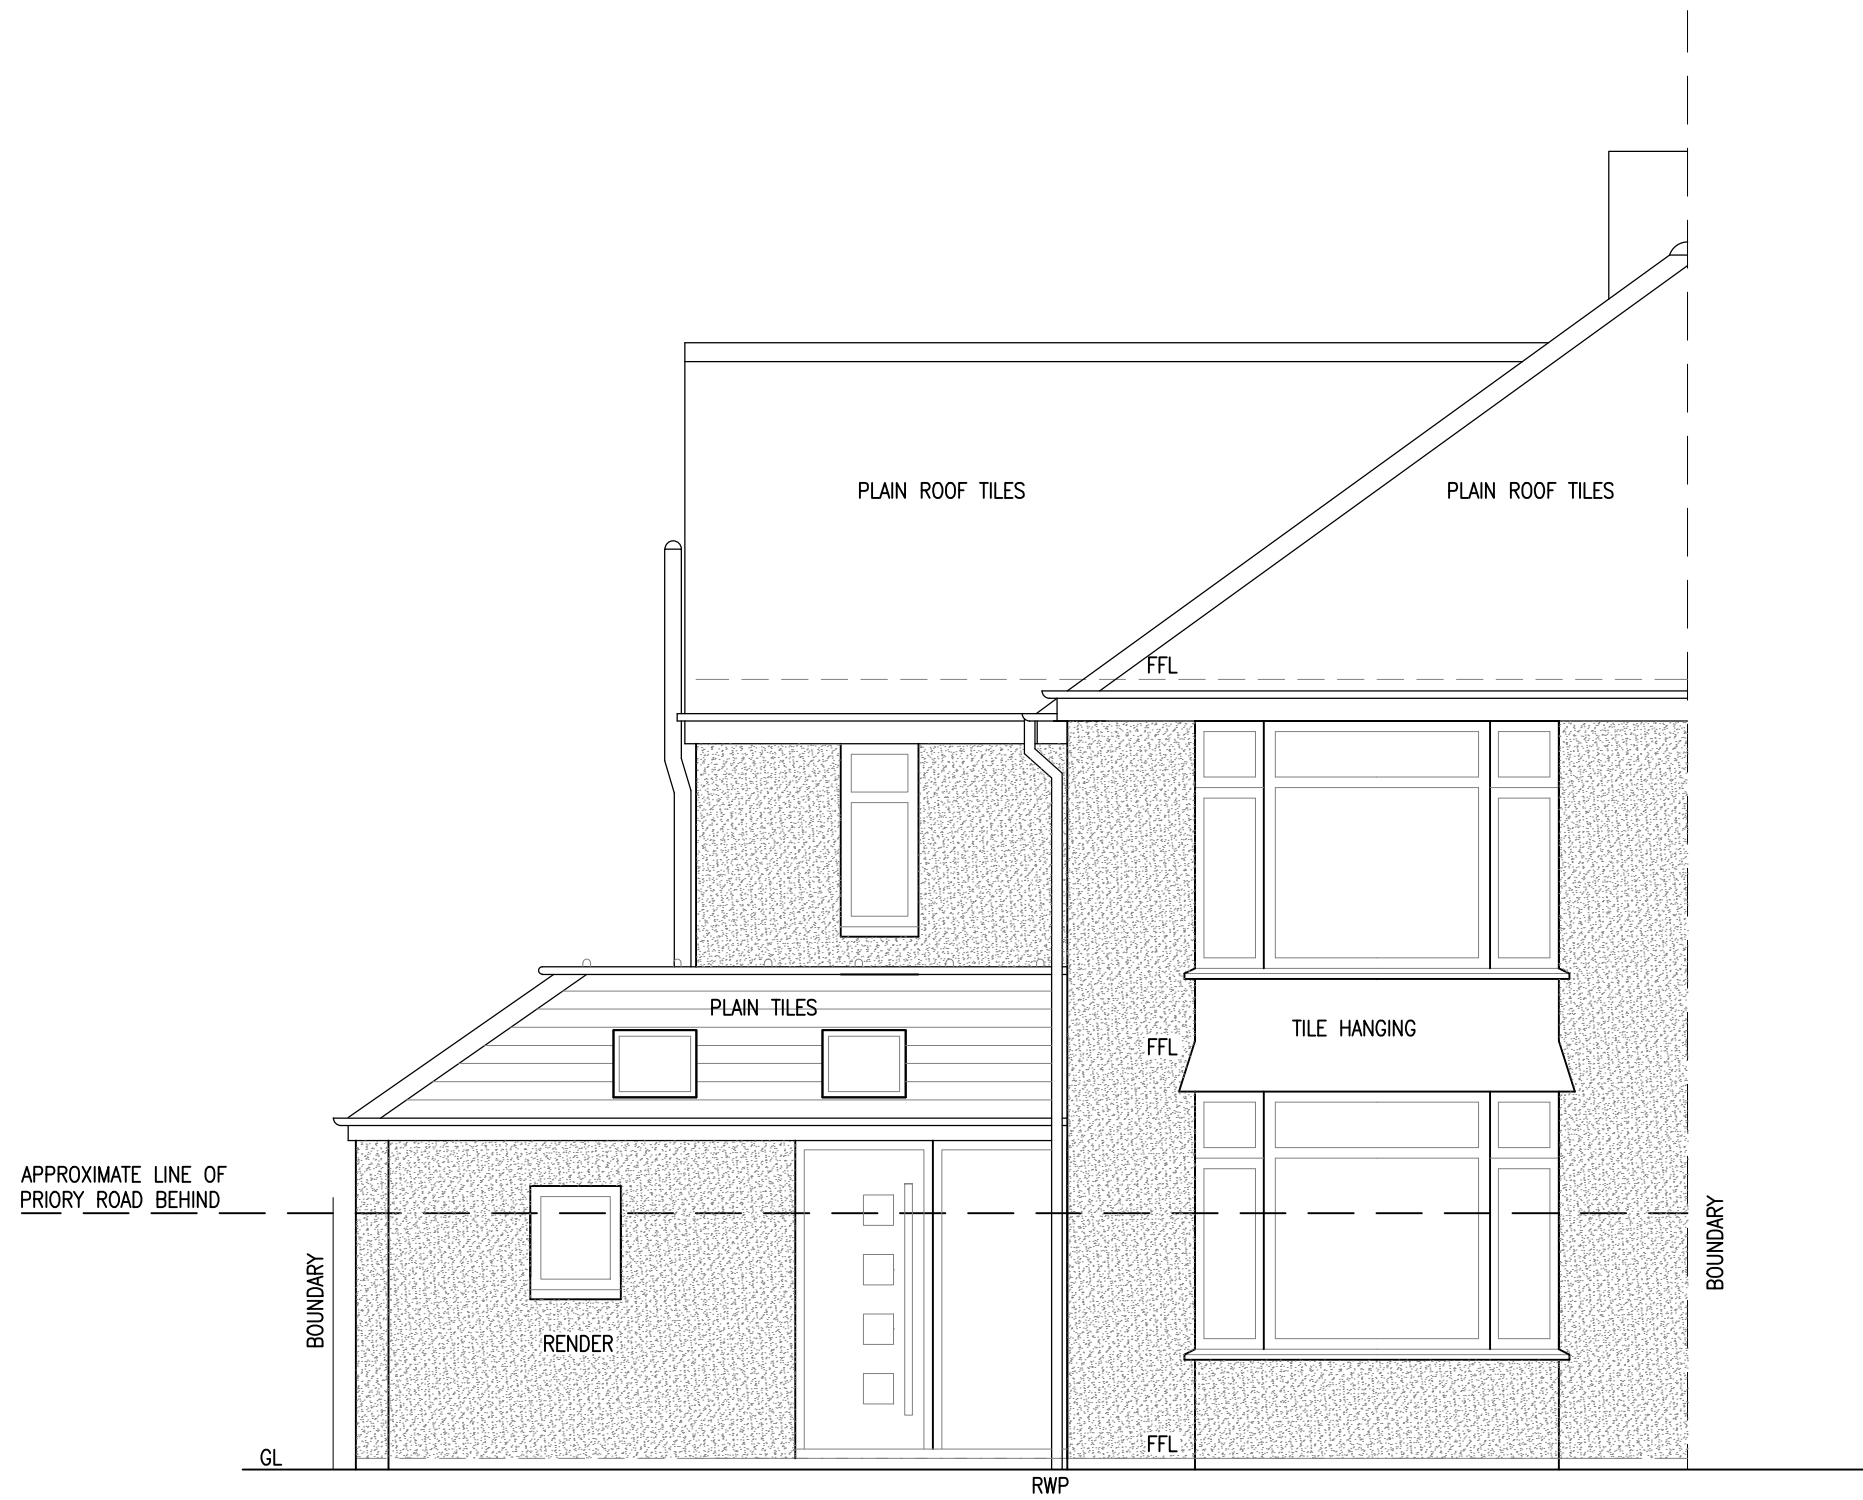


NORTH WEST ELEVATION AS PROPOSED
1:50

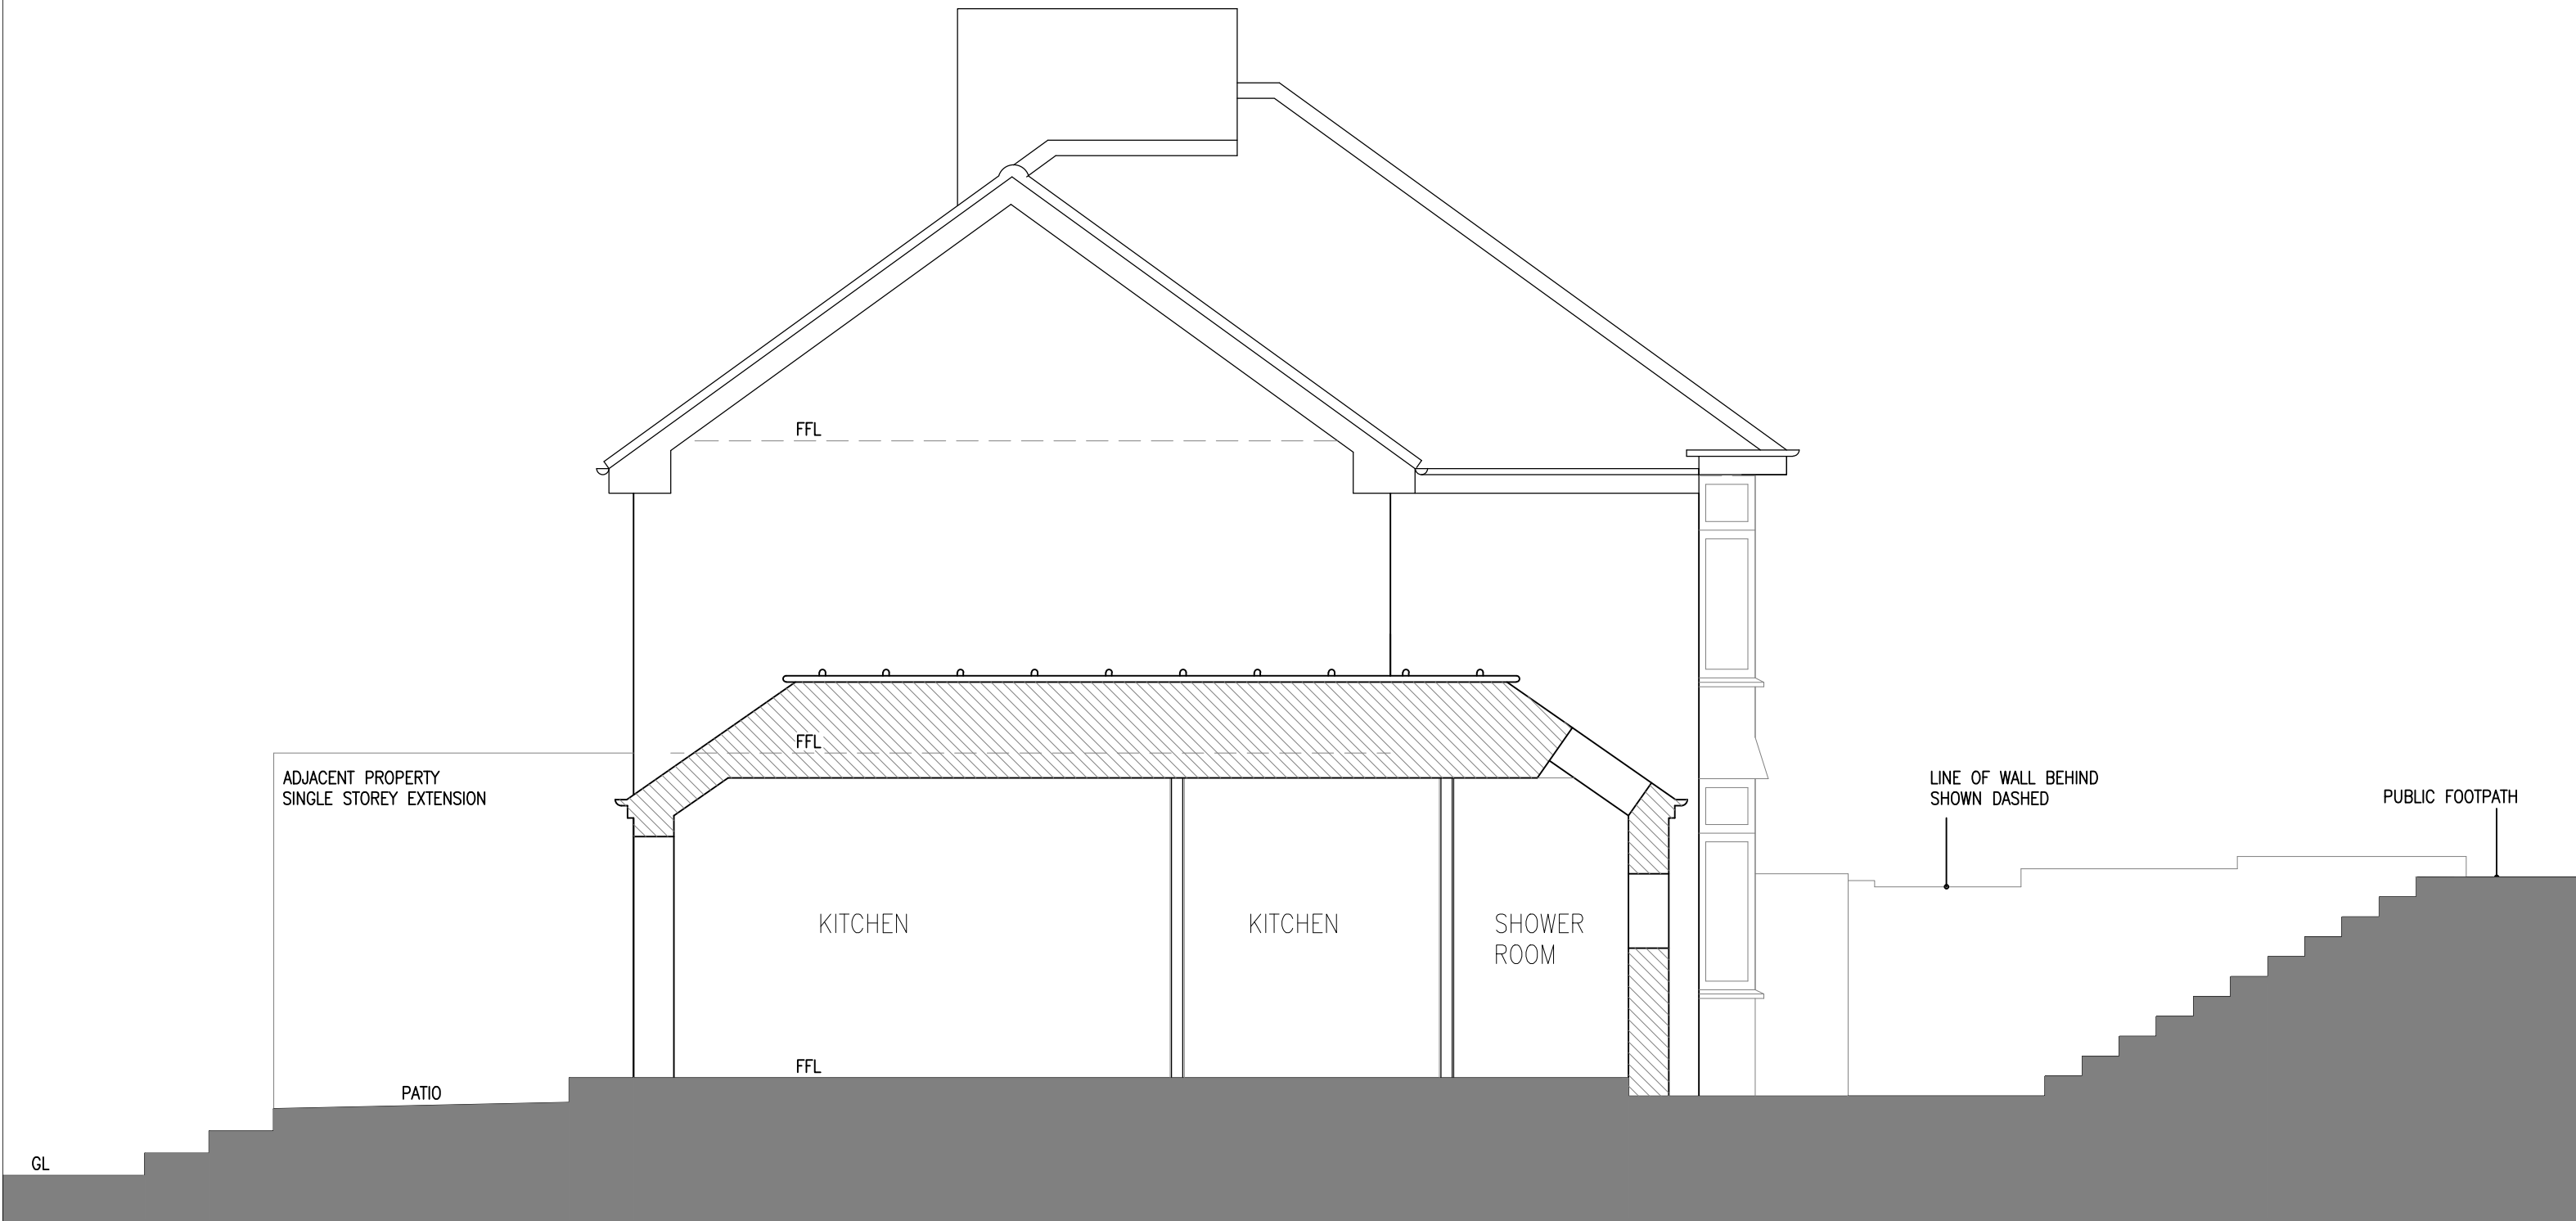

SECTION A-A AS PROPOSED
1:50

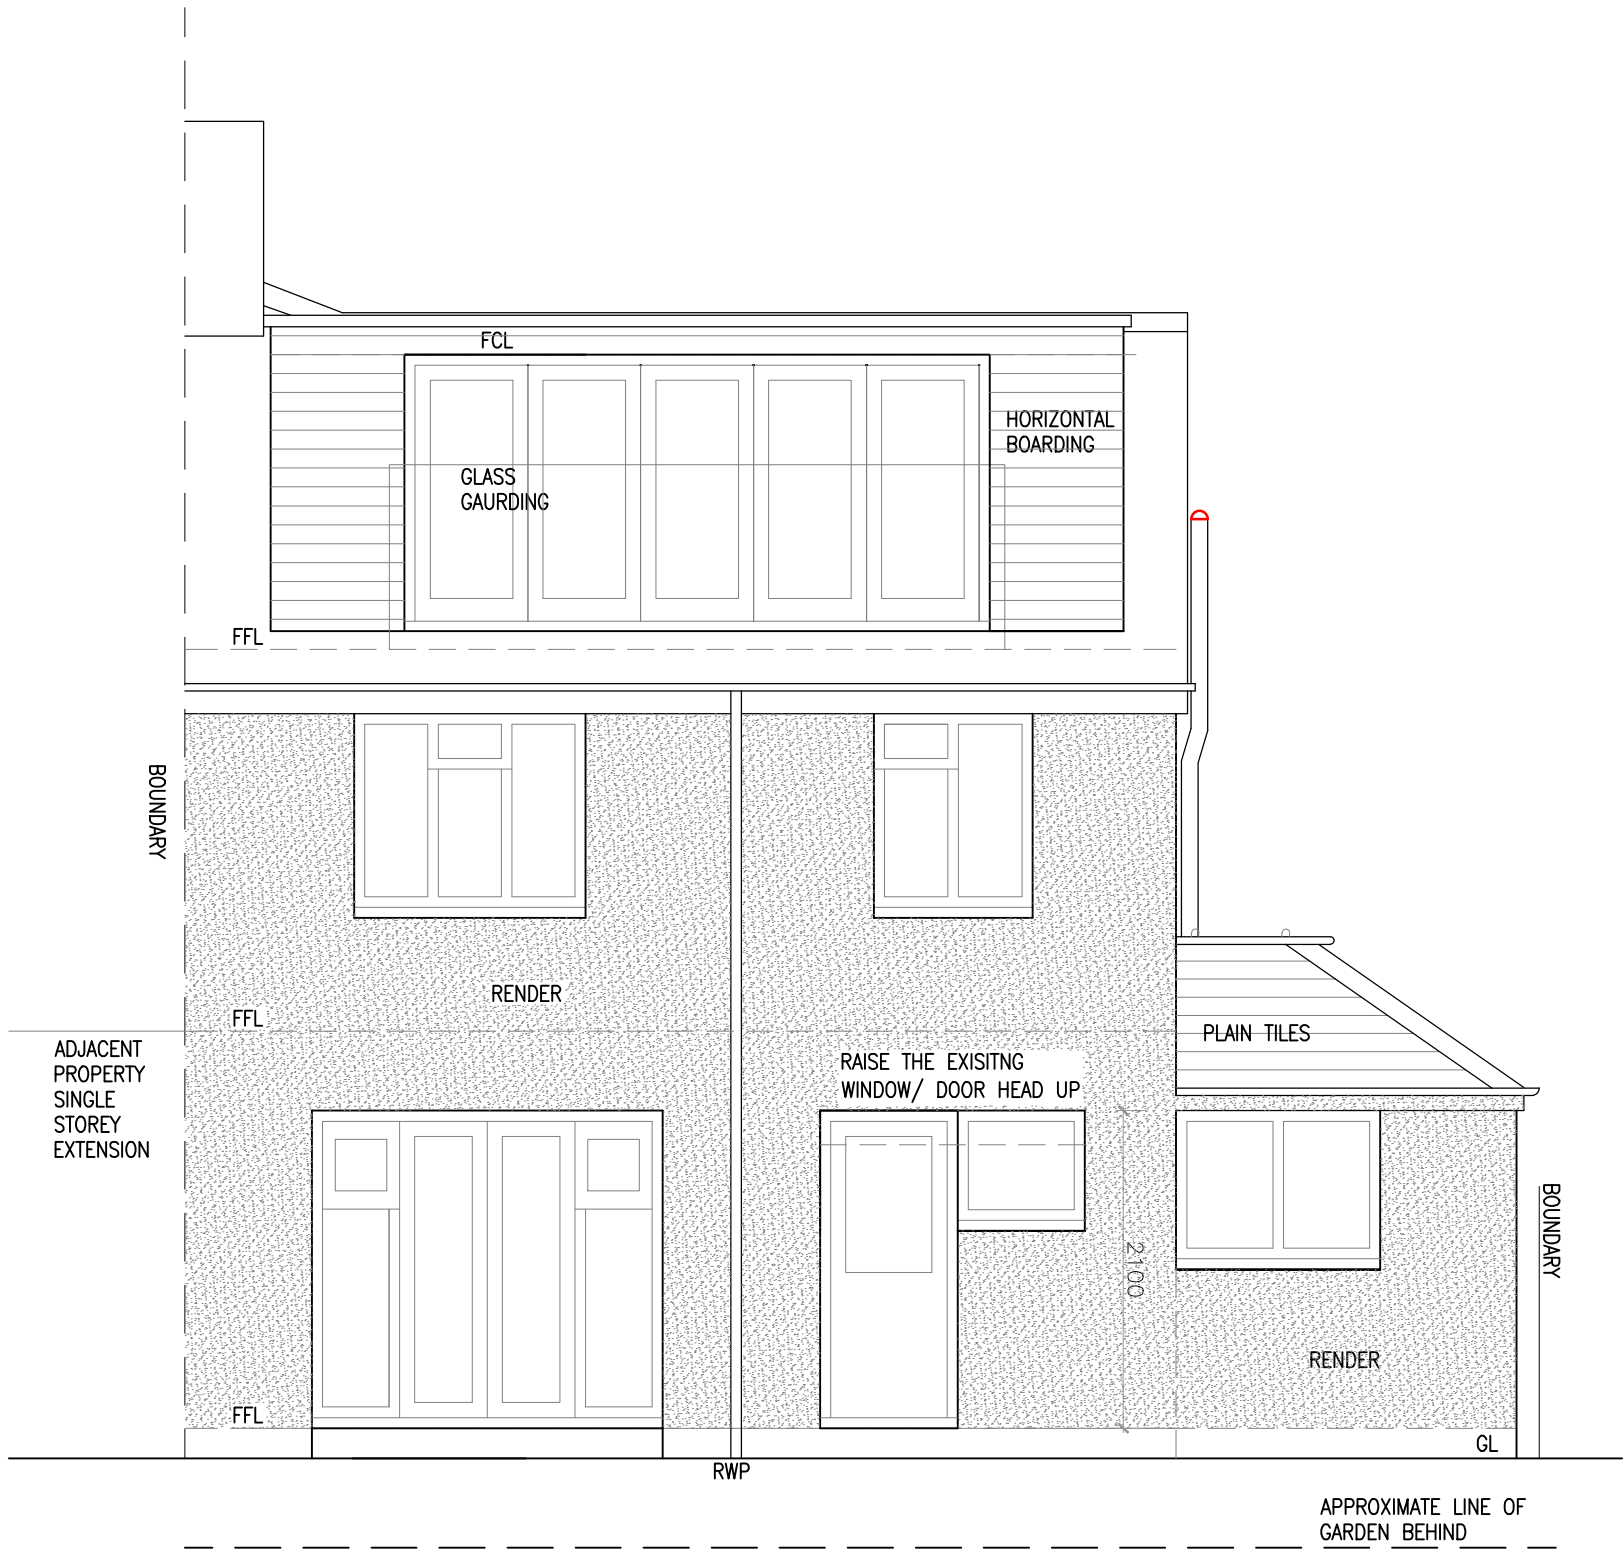

SOUTH EAST ELEVATION AS PROPOSED
1:50

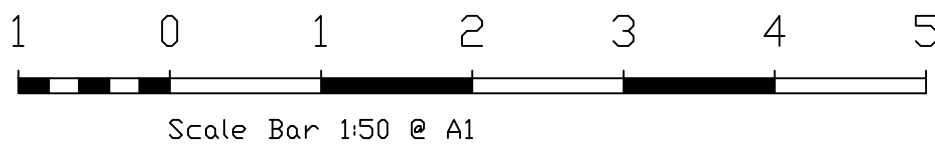

REV	DATE	BY	AMENDMENT
B	02/03/22	JB	TITLES CHANGES TO PROPOSED
A	23/11/21	JB	MINOR REVISIONS



folkes architects

1 01903 868629
info@folkesarchitects.co.uk

The Old Forge
6 Church Street
Storrington
West Sussex
BN20 4LA

CLIENT

Mr Hayden and Ms Hayden-Bell.

JOB TITLE

39 Priory Road
Arundel
West Sussex
BN18 9ET

DRAWING TITLE

Elevations and section as proposed

DATE	SCALE	DRAWN BY	CHECKED BY
Oct 2021	1:50@A1	JB	MF

JOB NO.	DRAWING NO.	REVISION
21099	2.03	B