
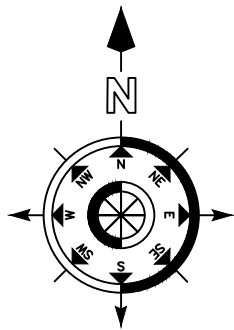


NOTES



- DO NOT SCALE OFF THIS DRAWING EXCEPT FOR PLANNING PURPOSES
- CHECK ALL DIMENSIONS ON SITE BEFORE ANY WORK IS COMMENCED
- ALL GOODS MATERIALS AND WORKMANSHIP MUST CONFORM WITH CURRENT BUILDING REGULATIONS, BRITISH STANDARDS AND CODES OF PRACTICE
- COPYRIGHT OF THIS DRAWING IS RETAINED BY THE ARCHITECT AND IT MUST NOT BE REPRODUCED WITHOUT WRITTEN CONSENT

Mapping contents © Crown copyright and database rights 2022 Ordnance Survey 100032207




LOCATION PLAN – SCALE 1:1250

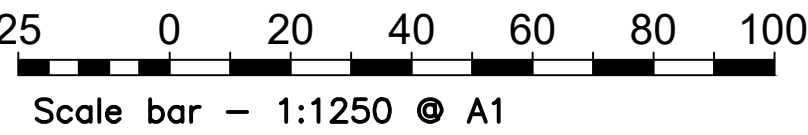

BLOCK PLAN – SCALE 1:500

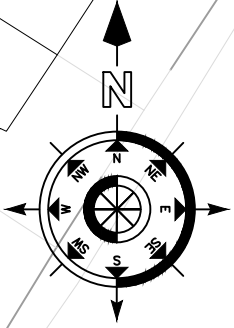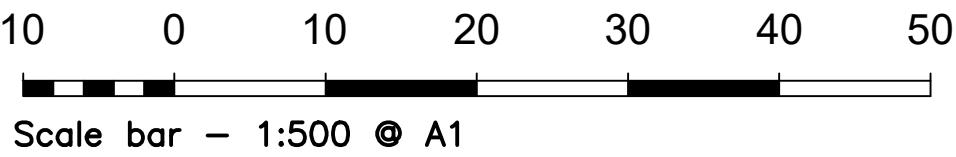

SITE PLAN – SCALE 1:200

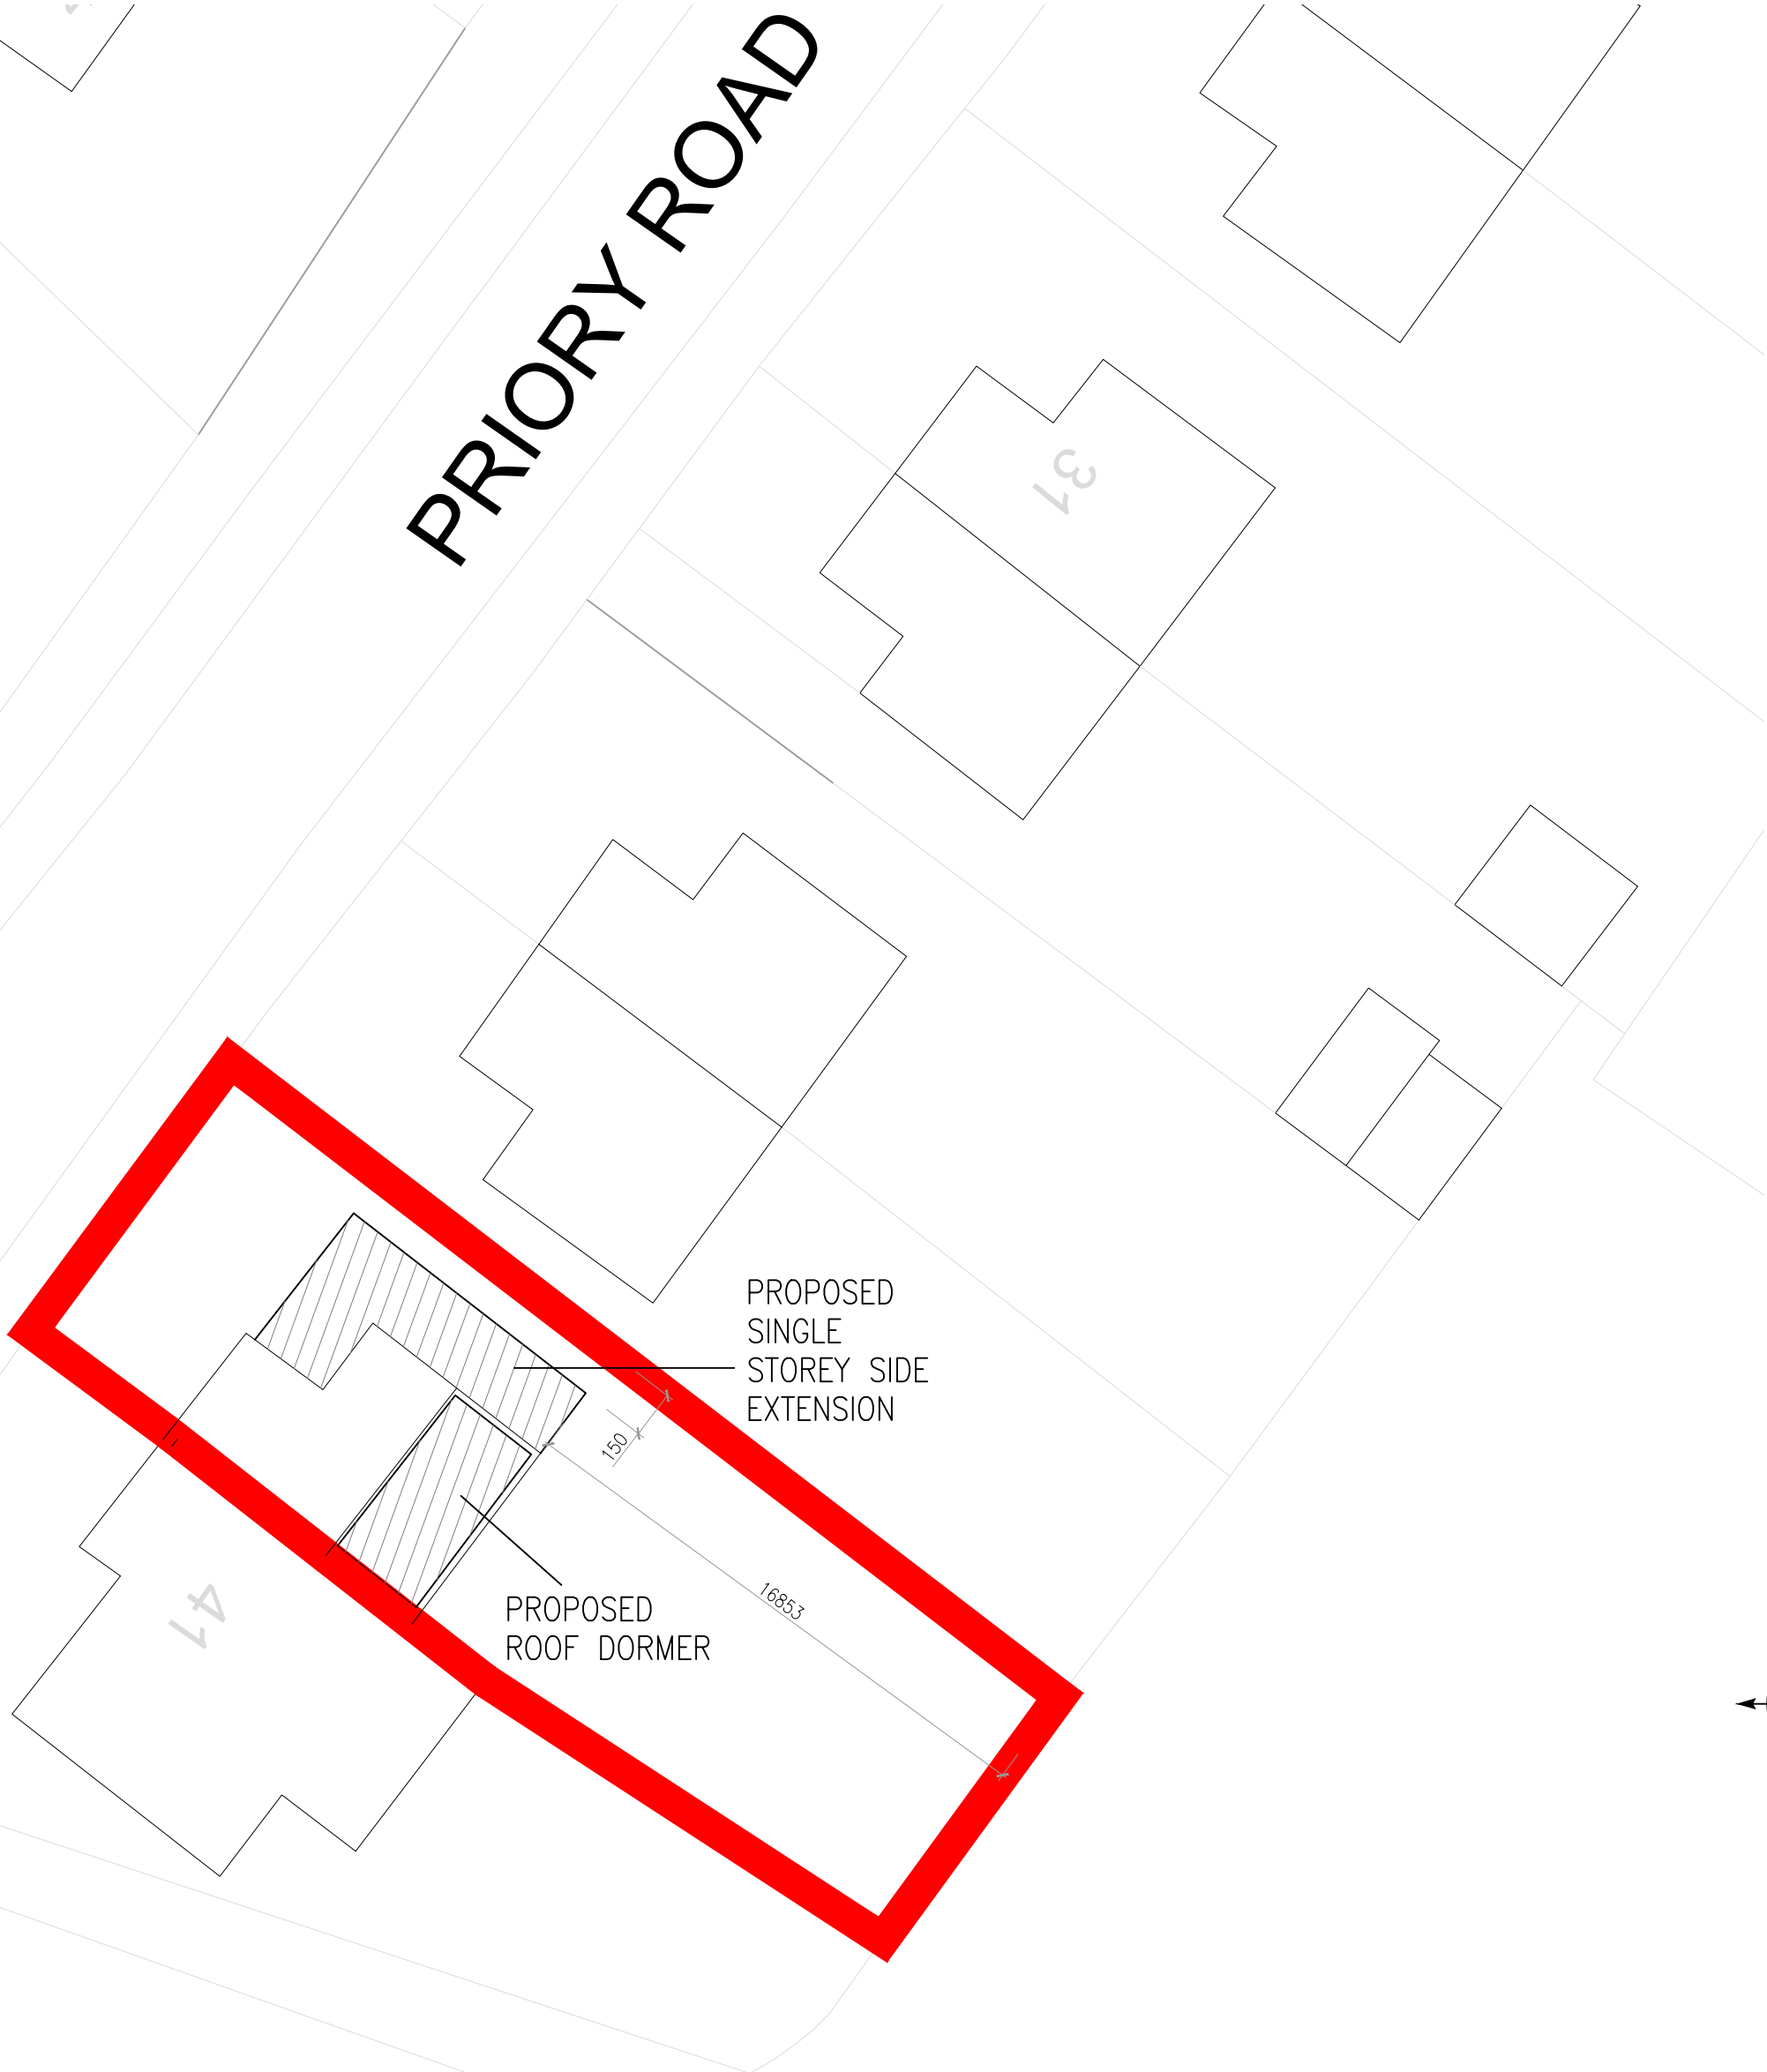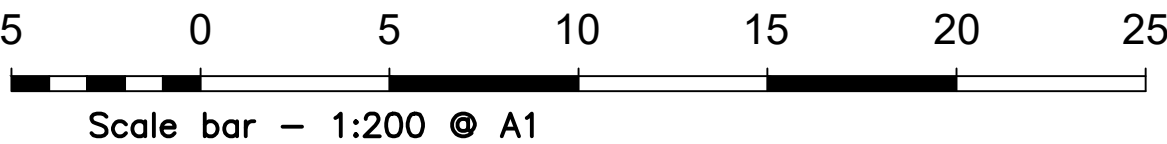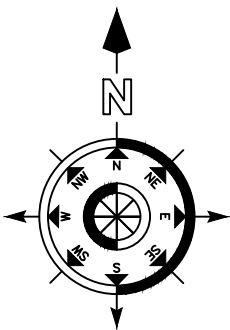

REV	DATE	BY	AMENDMENT
 folkes architects 1 01903 868629 info@folkesarchitects.co.uk The Old Forge 6 Church Street Storrington West Sussex BN20 4LA			
CLIENT Mr Hayden and Ms Hayden-Bell.			
JOB TITLE 39 Priory Road Arundel West Sussex BN18 9ET			
DRAWING TITLE Location, block and site plan			
DATE Jan 2022	SCALE See Dwg	DRAWN BY JB	
		CHECKED BY MF	
JOB NO. 21099	DRAWING NO. 1.01	REVISION	