



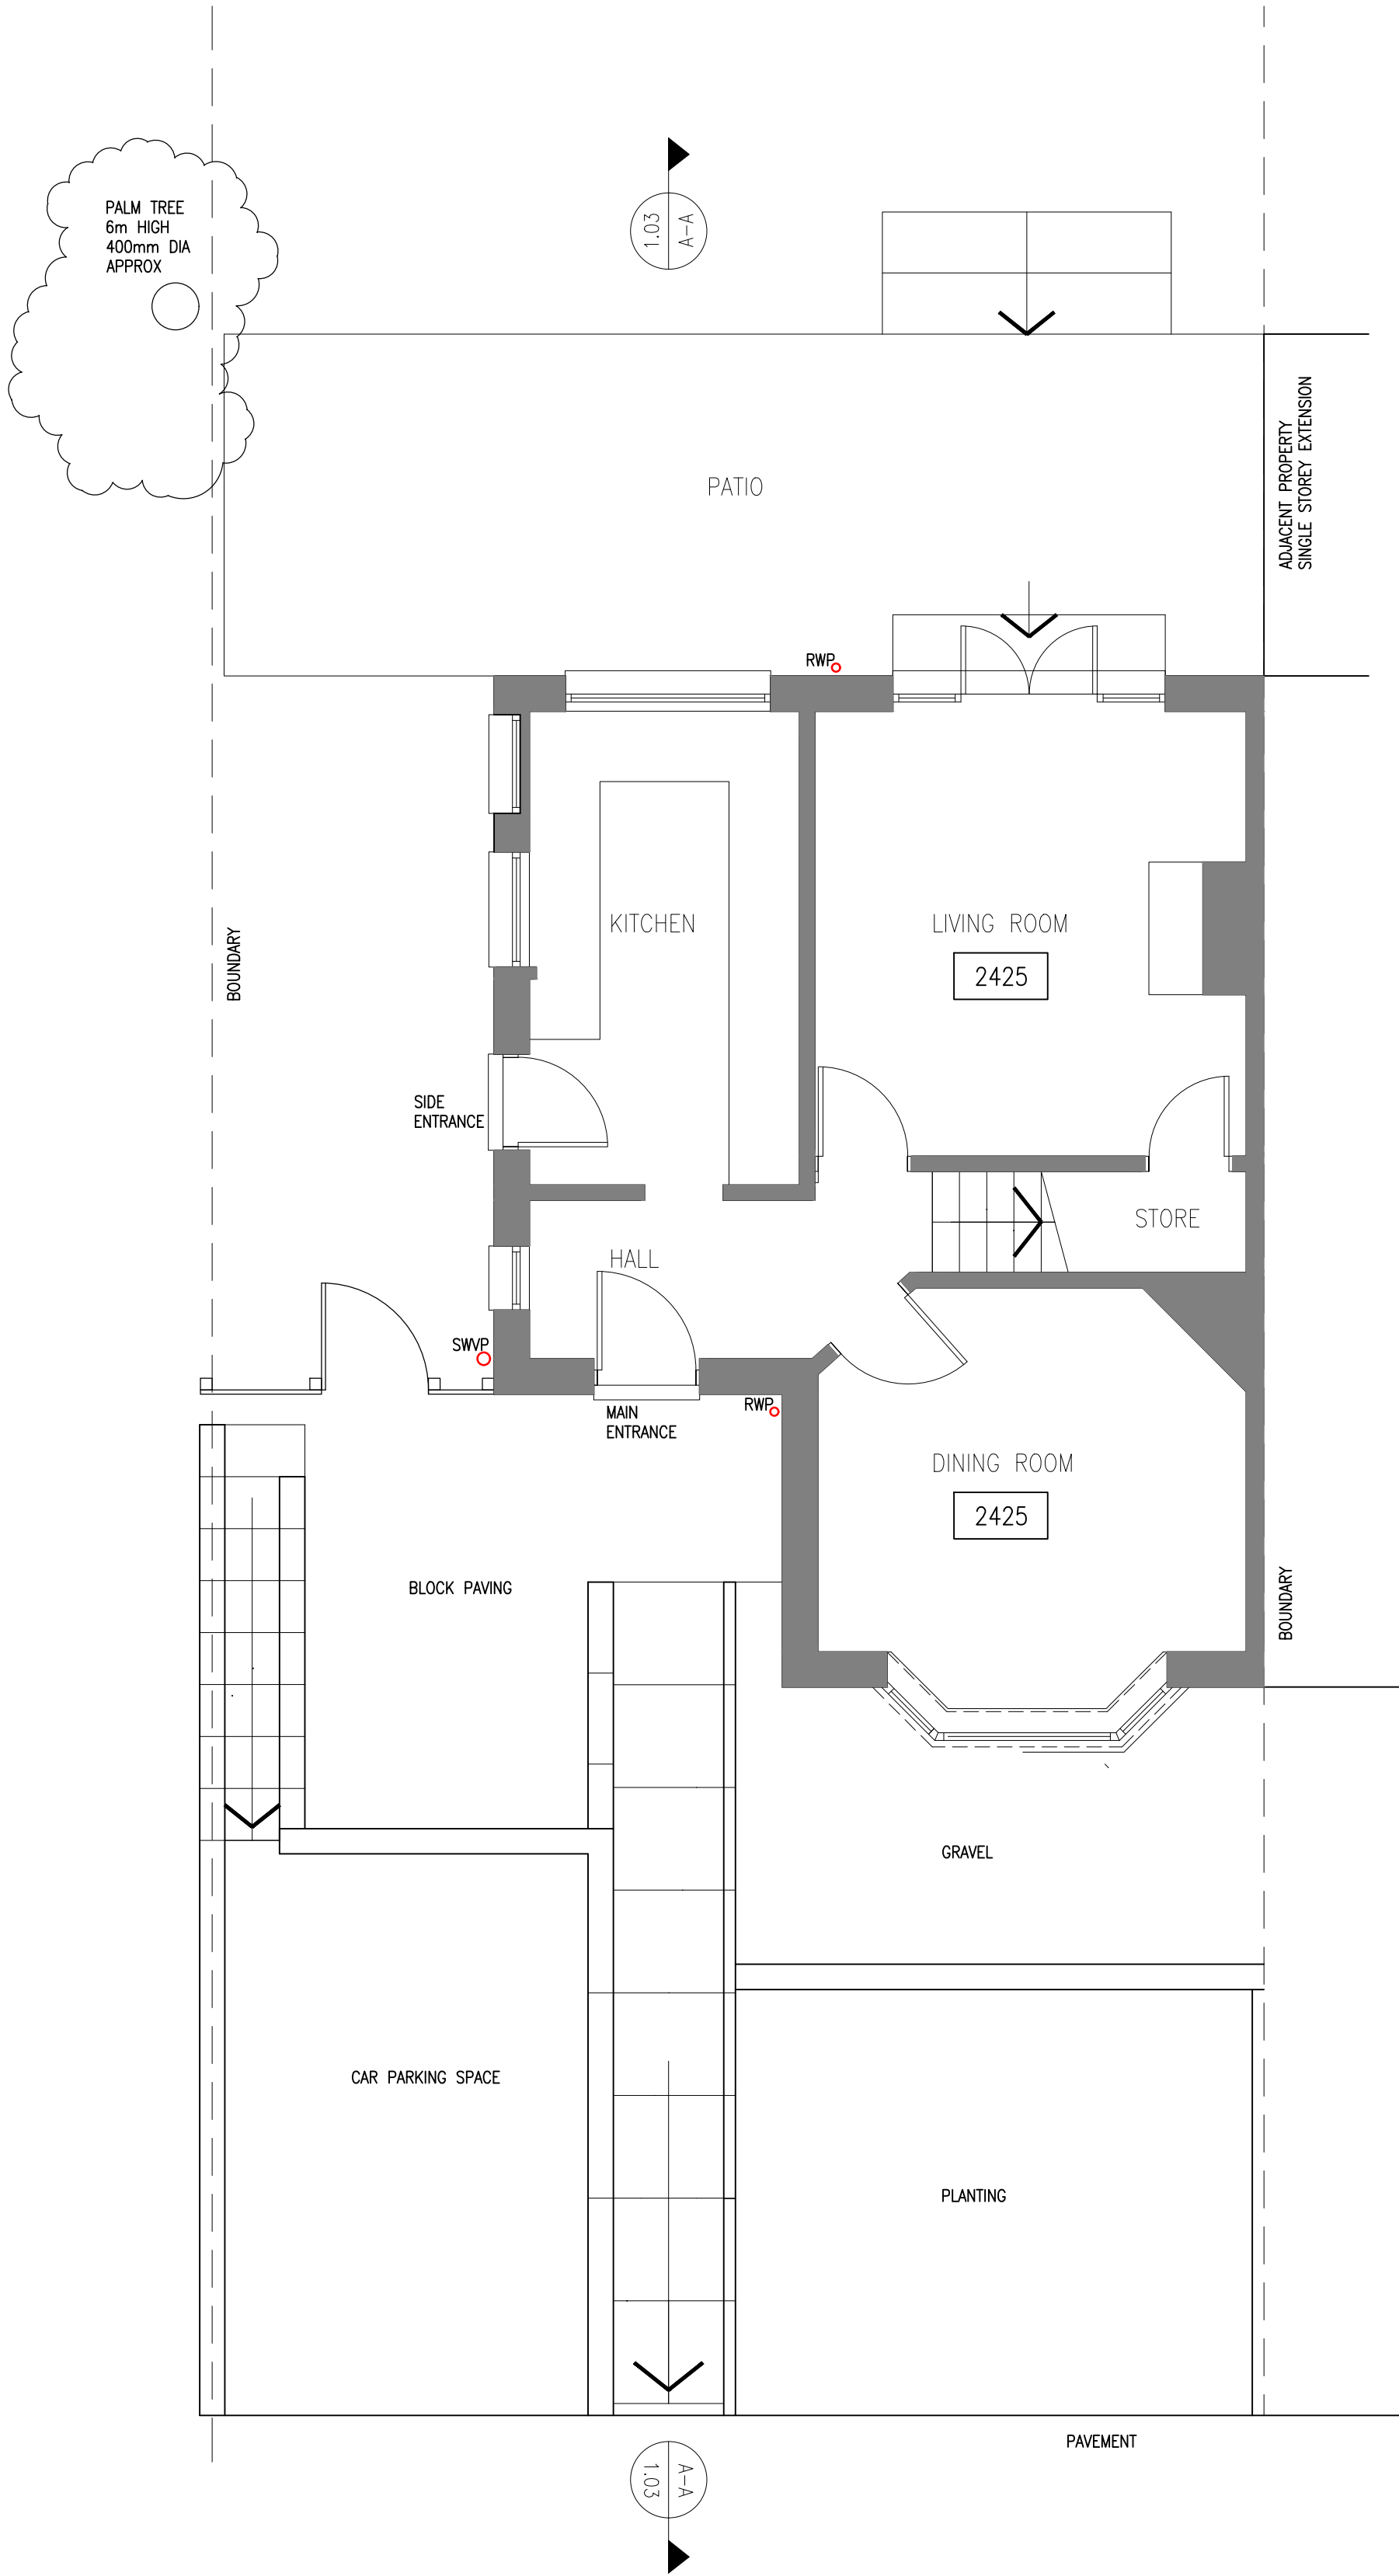


GROUND FLOOR PLAN / SITE PLAN
AS EXISTING
1:50

LEGEND
2425 APPROXIMATE FLOOR TO CEILING HEIGHT

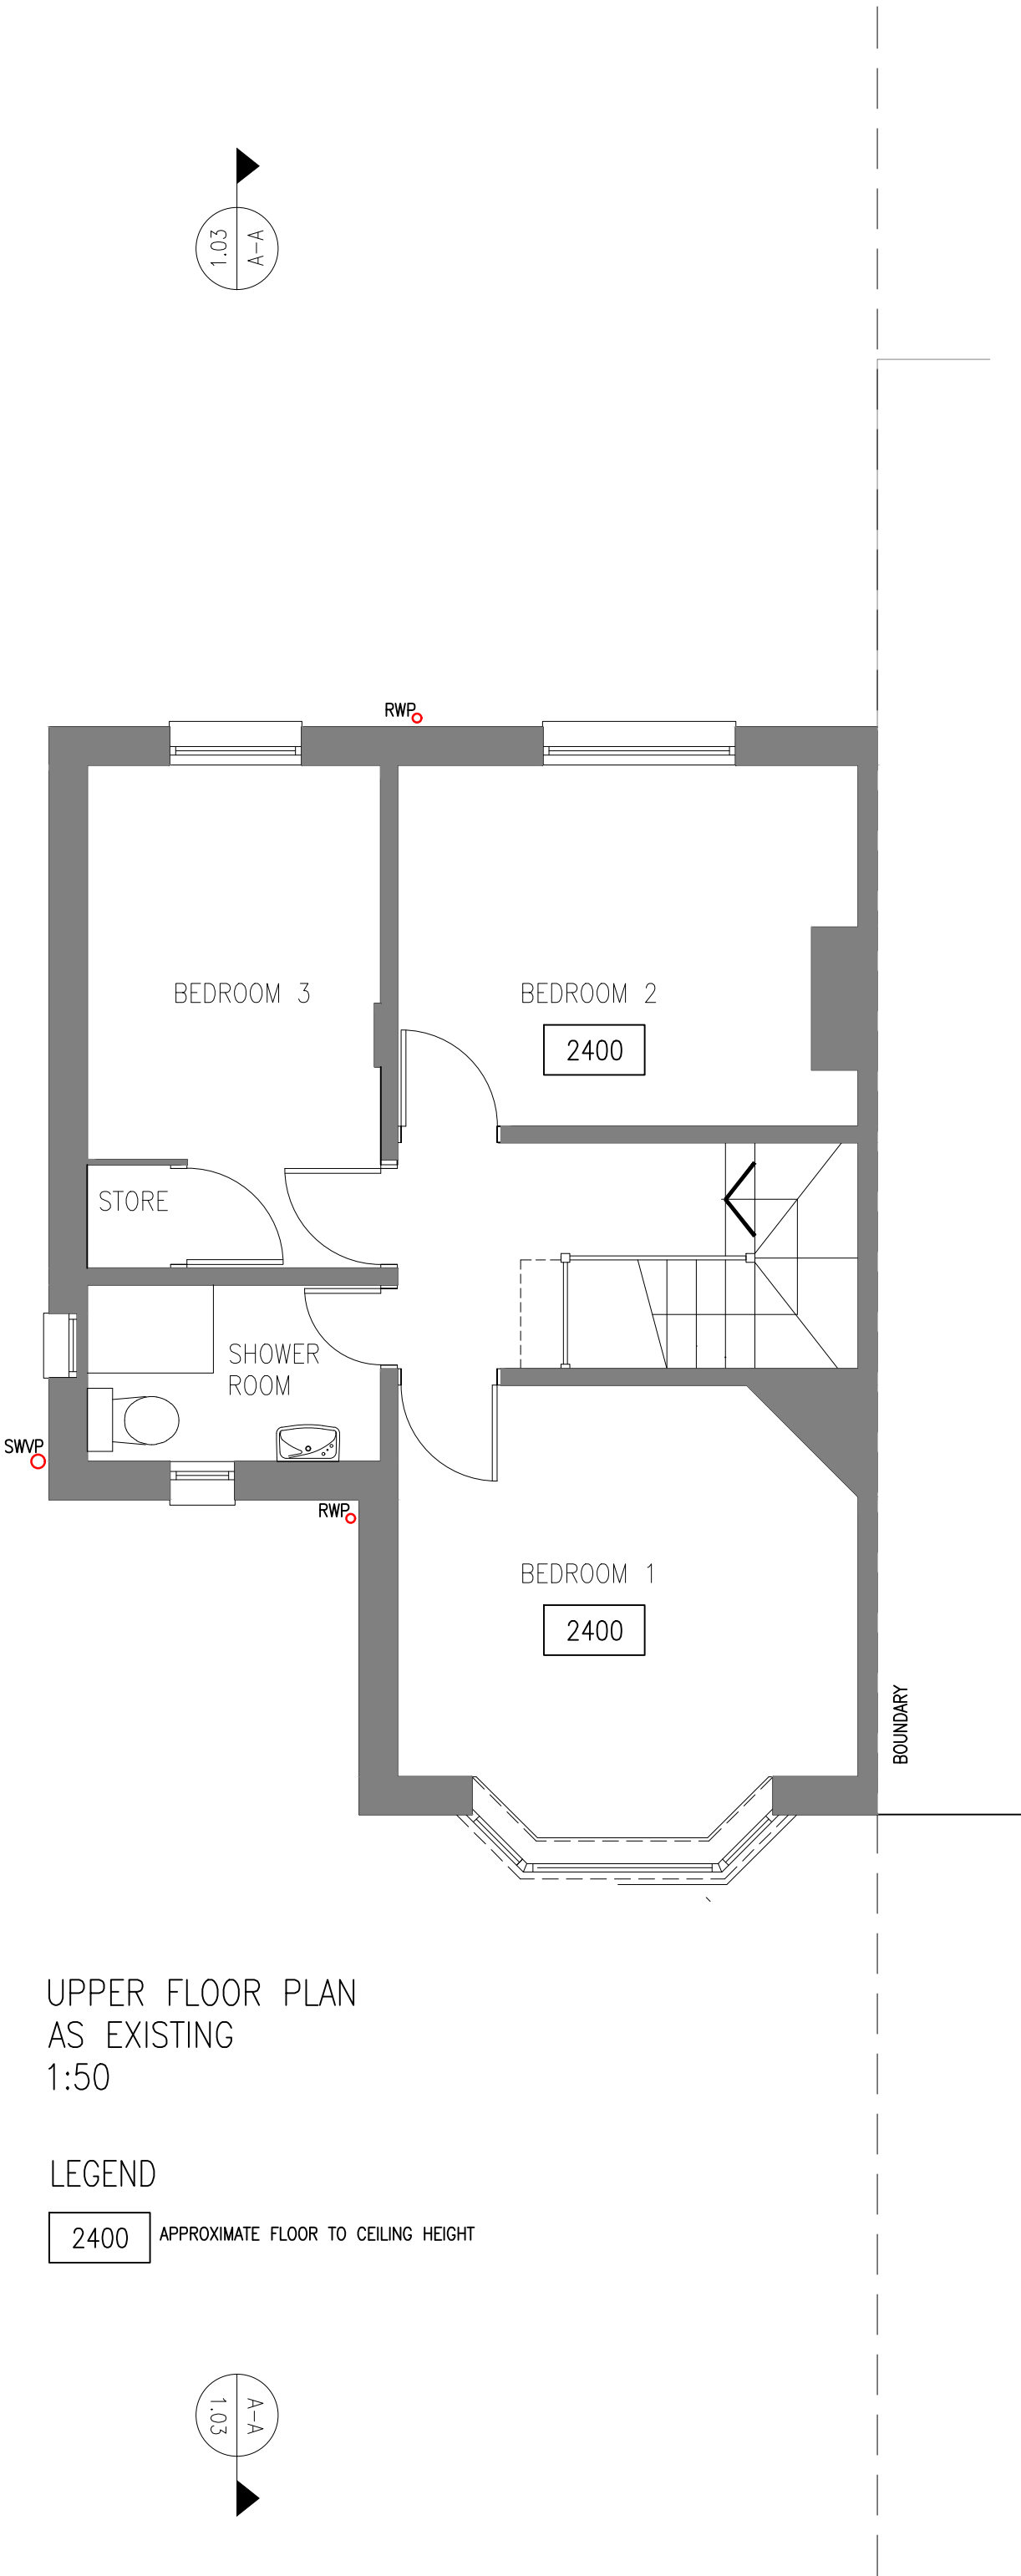

UPPER FLOOR PLAN
AS EXISTING
1:50

LEGEND
2400 APPROXIMATE FLOOR TO CEILING HEIGHT

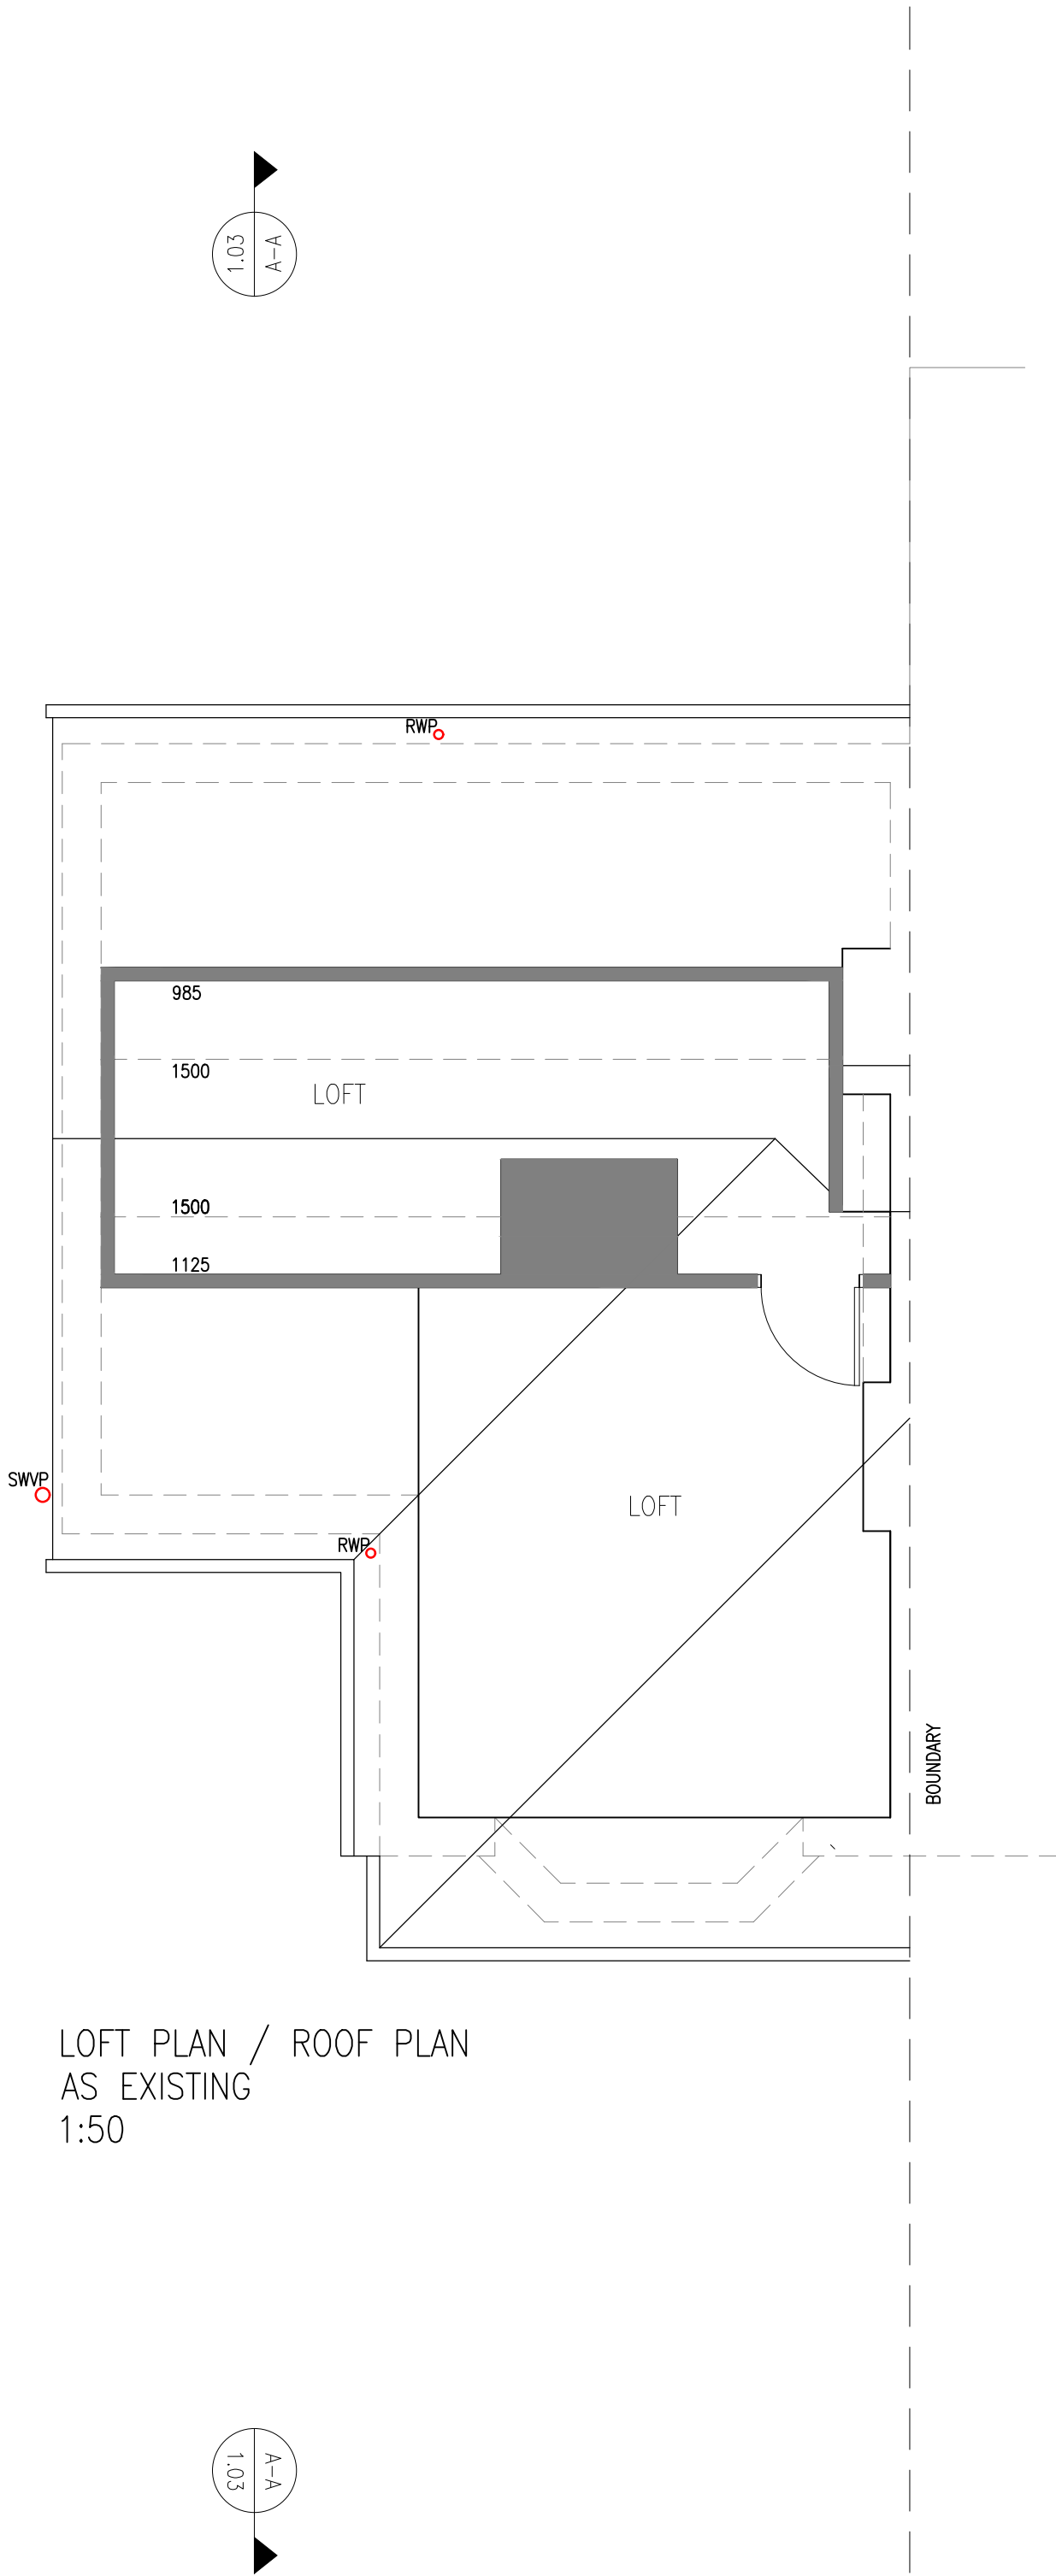

LOFT PLAN / ROOF PLAN
AS EXISTING
1:50

NOTES
- DO NOT SCALE OFF THIS DRAWING EXCEPT FOR PLANNING PURPOSES
- CHECK ALL DIMENSIONS ON SITE BEFORE ANY WORK IS COMMENCED
- ALL GOODS MATERIALS AND WORKMANSHIP MUST CONFORM WITH CURRENT BUILDING REGULATIONS, BRITISH STANDARDS AND CODES OF PRACTICE
- COPYRIGHT OF THIS DRAWING IS RETAINED BY THE ARCHITECT AND IT MUST NOT BE REPRODUCED WITHOUT WRITTEN CONSENT

REV	DATE	BY	AMENDMENT
folkes architects 1 01903 868629 info@folkesarchitects.co.uk The Old Forge 6 Church Street Storrington West Sussex PO20 4LA			
CLIENT Mr Hayden and Ms Hayden-Bell.			
JOB TITLE 39 Priory Road Arundel West Sussex BN18 9ET			
DRAWING TITLE Plans as existing			
DATE Oct 2021	SCALE 1:50@A1	DRAWN BY JB	
		CHECKED BY MF	
JOB NO. 21099	DRAWING NO. 1.02	REVISION	

