


NOTES


- DO NOT SCALE OFF THIS DRAWING EXCEPT FOR PLANNING PURPOSES
- CHECK ALL DIMENSIONS ON SITE BEFORE ANY WORK IS COMMENCED
- ALL GOODS MATERIALS AND WORKMANSHIP MUST CONFORM WITH CURRENT BUILDING REGULATIONS, BRITISH STANDARDS AND CODES OF PRACTICE
- COPYRIGHT OF THIS DRAWING IS RETAINED BY THE ARCHITECT AND IT MUST NOT BE REPRODUCED WITHOUT WRITTEN CONSENT

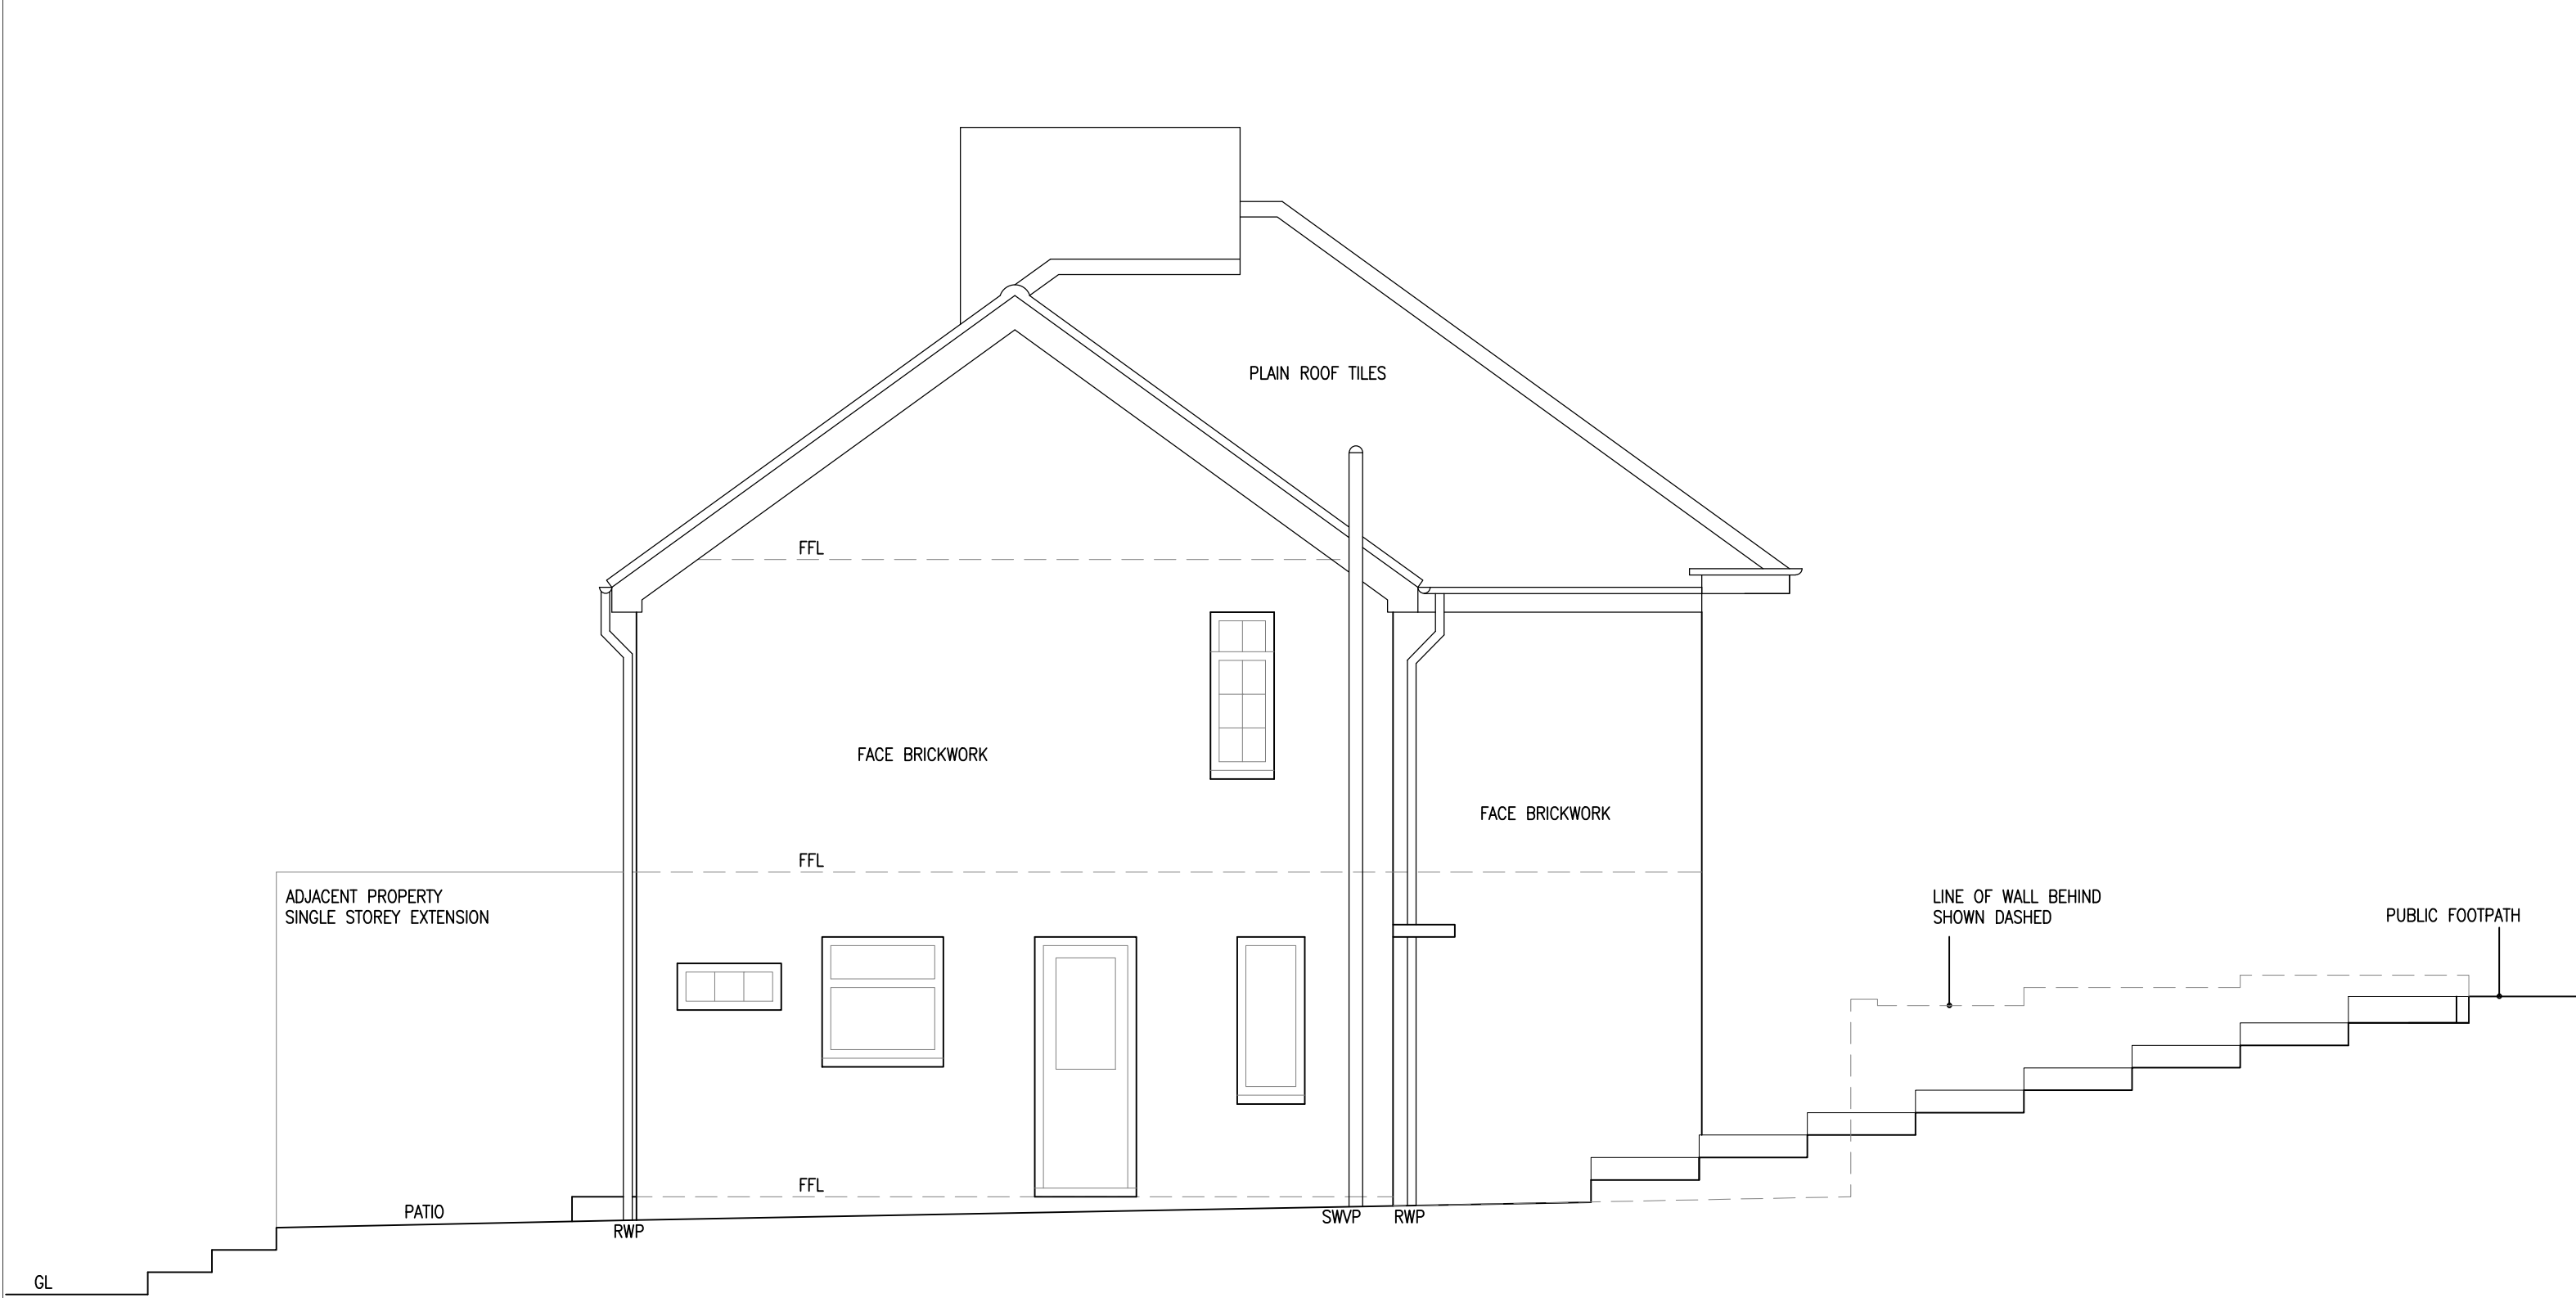

NORTH EAST ELEVATION AS EXISTING
1:50




NORTH WEST ELEVATION AS EXISTING
1:50

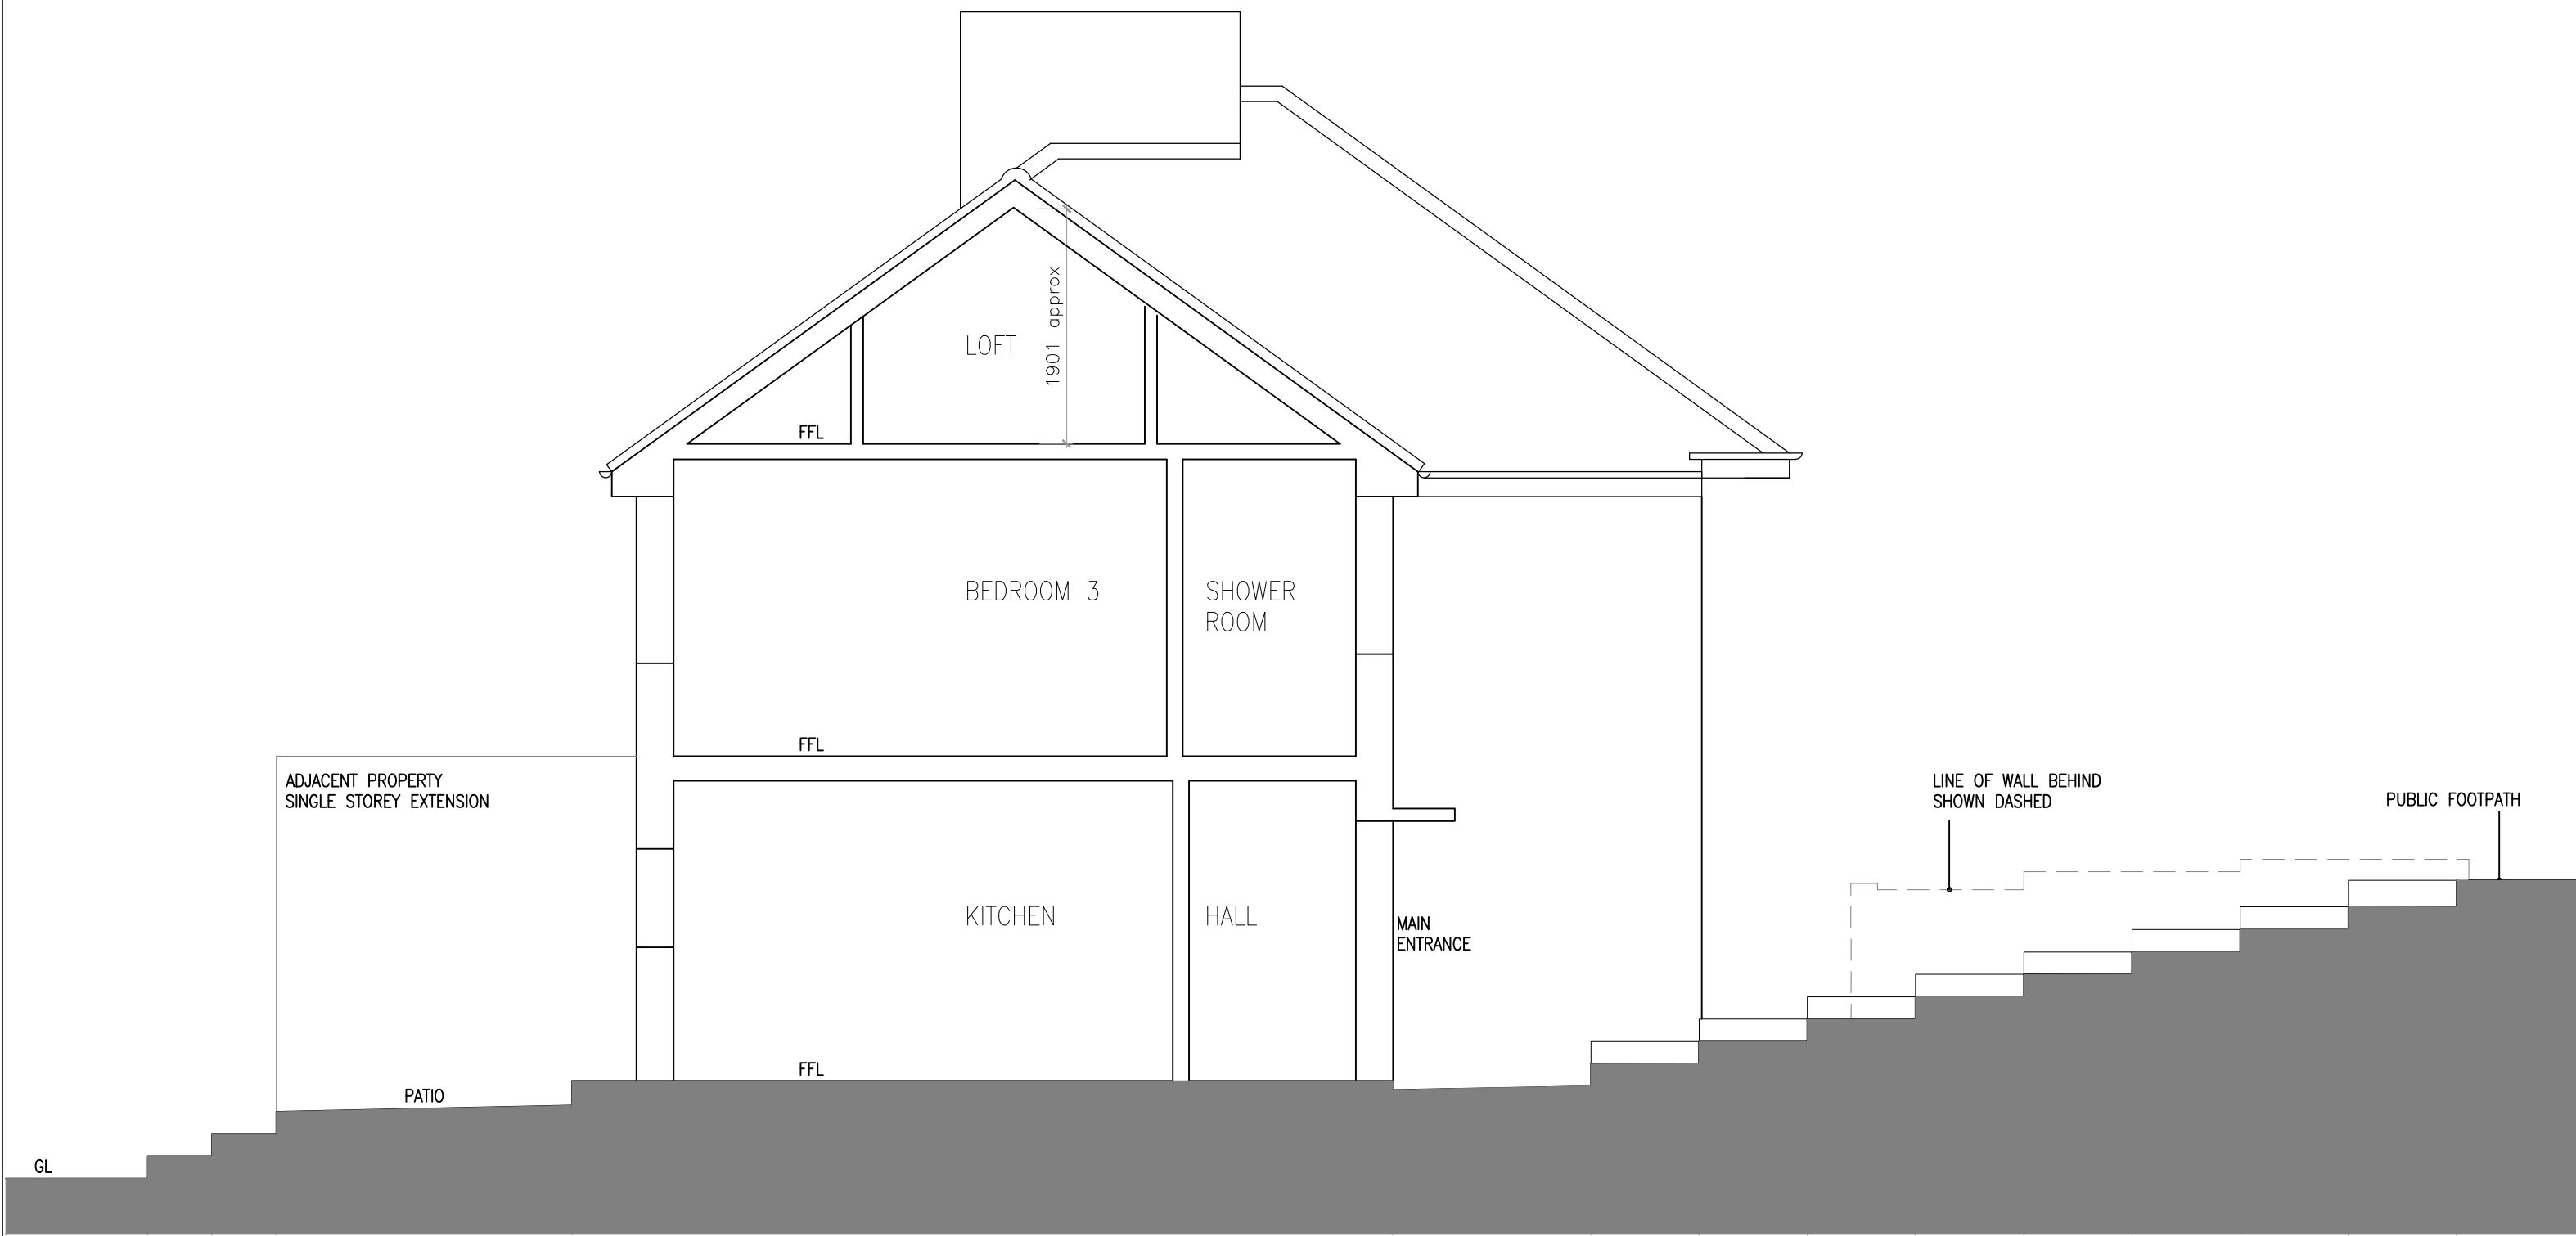

SECTION A-A AS EXISTING
1:50



SOUTH EAST ELEVATION AS EXISTING
1:50

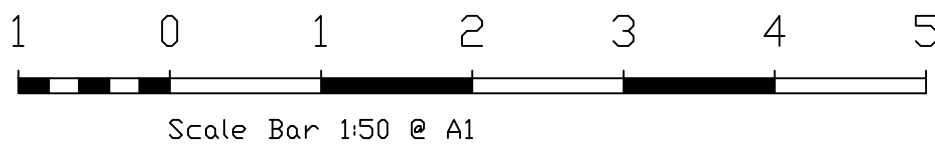

REV	DATE	BY	AMENDMENT
 folkesarchitects 1, 01903 868629 info@folkesarchitects.co.uk The Old Forge 6 Church Street Storrington West Sussex BN20 4LA			
CLIENT			
Mr Hayden and Ms Hayden-Bell.			
JOB TITLE			
39 Priory Road Arundel West Sussex BN18 9ET			
DRAWING TITLE			
Elevations and section as existing			
DATE	SCALE	DRAWN BY	
Oct 2021	1:50@A1	JB	
		CHECKED BY	
		MF	
JOB NO.	DRAWING NO.	REVISION	
21099	1.03		