

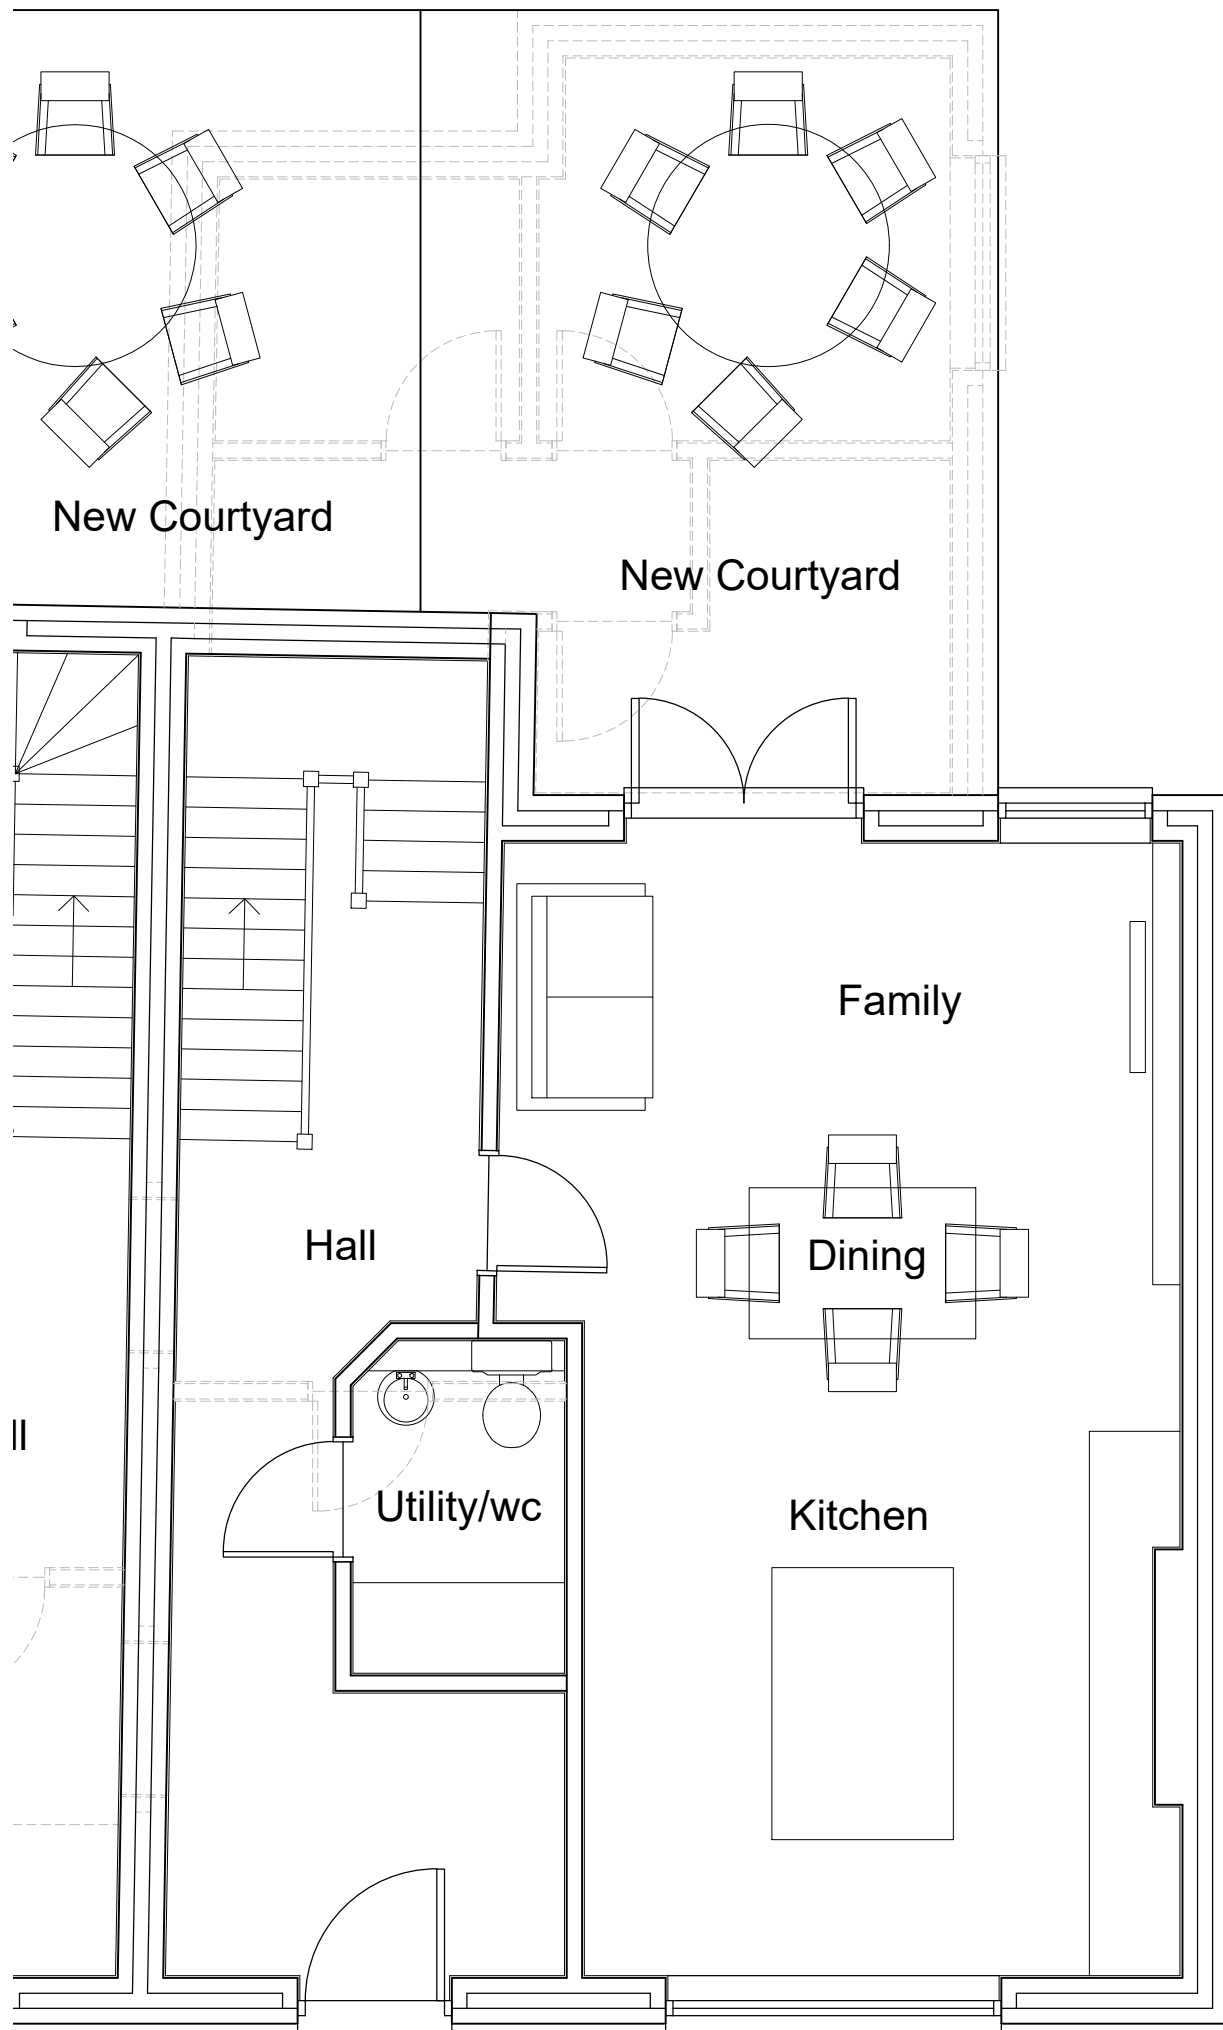


NOTE  
CYCLE STORE TO BE PROVIDED  
WITHIN BASEMENT DUE TO  
LIMITED AND RESTRICTED  
OUTSIDE SPACE

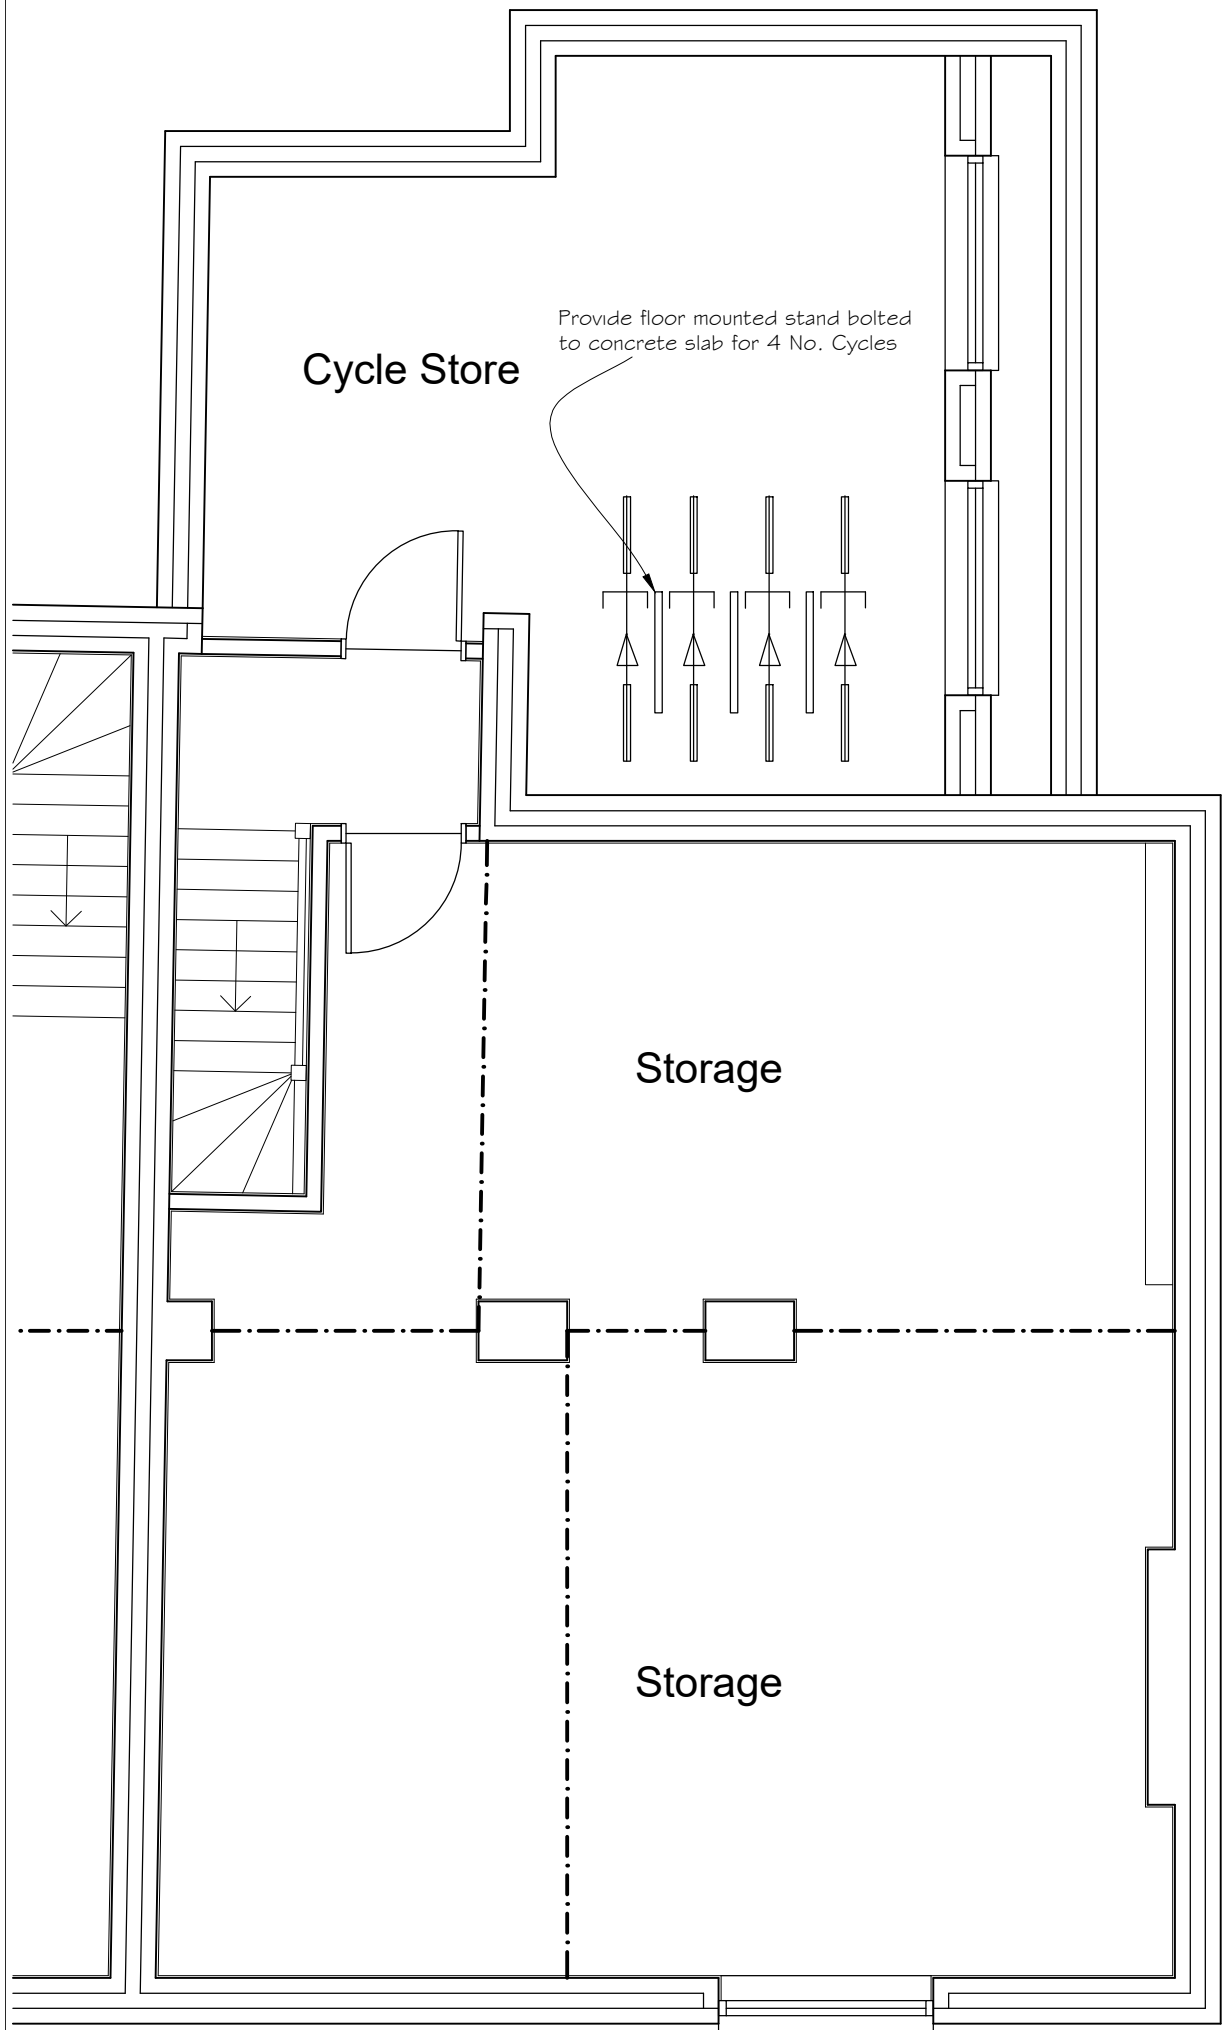

**PROPOSED BASEMENT  
FLOOR PLAN  
(1:50)**

**PROPOSED GROUND  
FLOOR PLAN  
(1:50)**

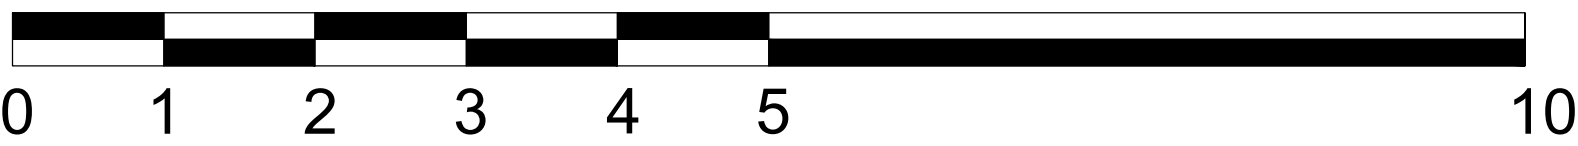

**SCALE BAR 1:50**



**PROPOSED CYCLE STAND DETAILS  
(NTS)**

**Notes**

THIS DRAWING IS THE COPYRIGHT OF VIVID DESIGN STUDIO LTD AND MUST NOT BE COPIED, ALTERED OR REPRODUCED IN ANY WAY NEITHER PASSED TO A THIRD PARTY WITHOUT THEIR WRITTEN PERMISSION.

DIMENSIONS TO BE CHECKED ON SITE BEFORE COMMENCING WORK AND ANY DISCREPANCIES SHALL BE REPORTED TO THE DESIGNER. FIGURED DIMENSIONS MUST BE TAKEN IN PREFERENCE TO SCALED DIMENSIONS.

| Rev:- | Description:- | Date:- | Chkd by:- |
|-------|---------------|--------|-----------|
|       |               |        |           |



The Barn, Calcot Mount Business Park, Calcot Lane,  
Curdridge, Southampton, Hampshire, SO32 2BN  
Tel: 01489 786670  
Email: [info@vividdesignstudio.co.uk](mailto:info@vividdesignstudio.co.uk)  
Website: [www.vividdesignstudio.co.uk](http://www.vividdesignstudio.co.uk)

|                                                                        |                |       |  |
|------------------------------------------------------------------------|----------------|-------|--|
| Project:-<br>Old Bank House<br>3 High Street<br>Arundel<br>West Sussex |                |       |  |
| Title:-<br>Proposed Cycle Store Details                                |                |       |  |
| Client:-<br>Moor Construction Ltd                                      |                |       |  |
| Scale:-<br>1:50 (@A1)                                                  |                |       |  |
| Drawn By:-<br>PJD                                                      | Checked By:-   |       |  |
| Date:-<br>06/01/22                                                     | Date:-         |       |  |
| Job.No:-<br>200042                                                     | Drg.No:-<br>50 | Rev:- |  |