

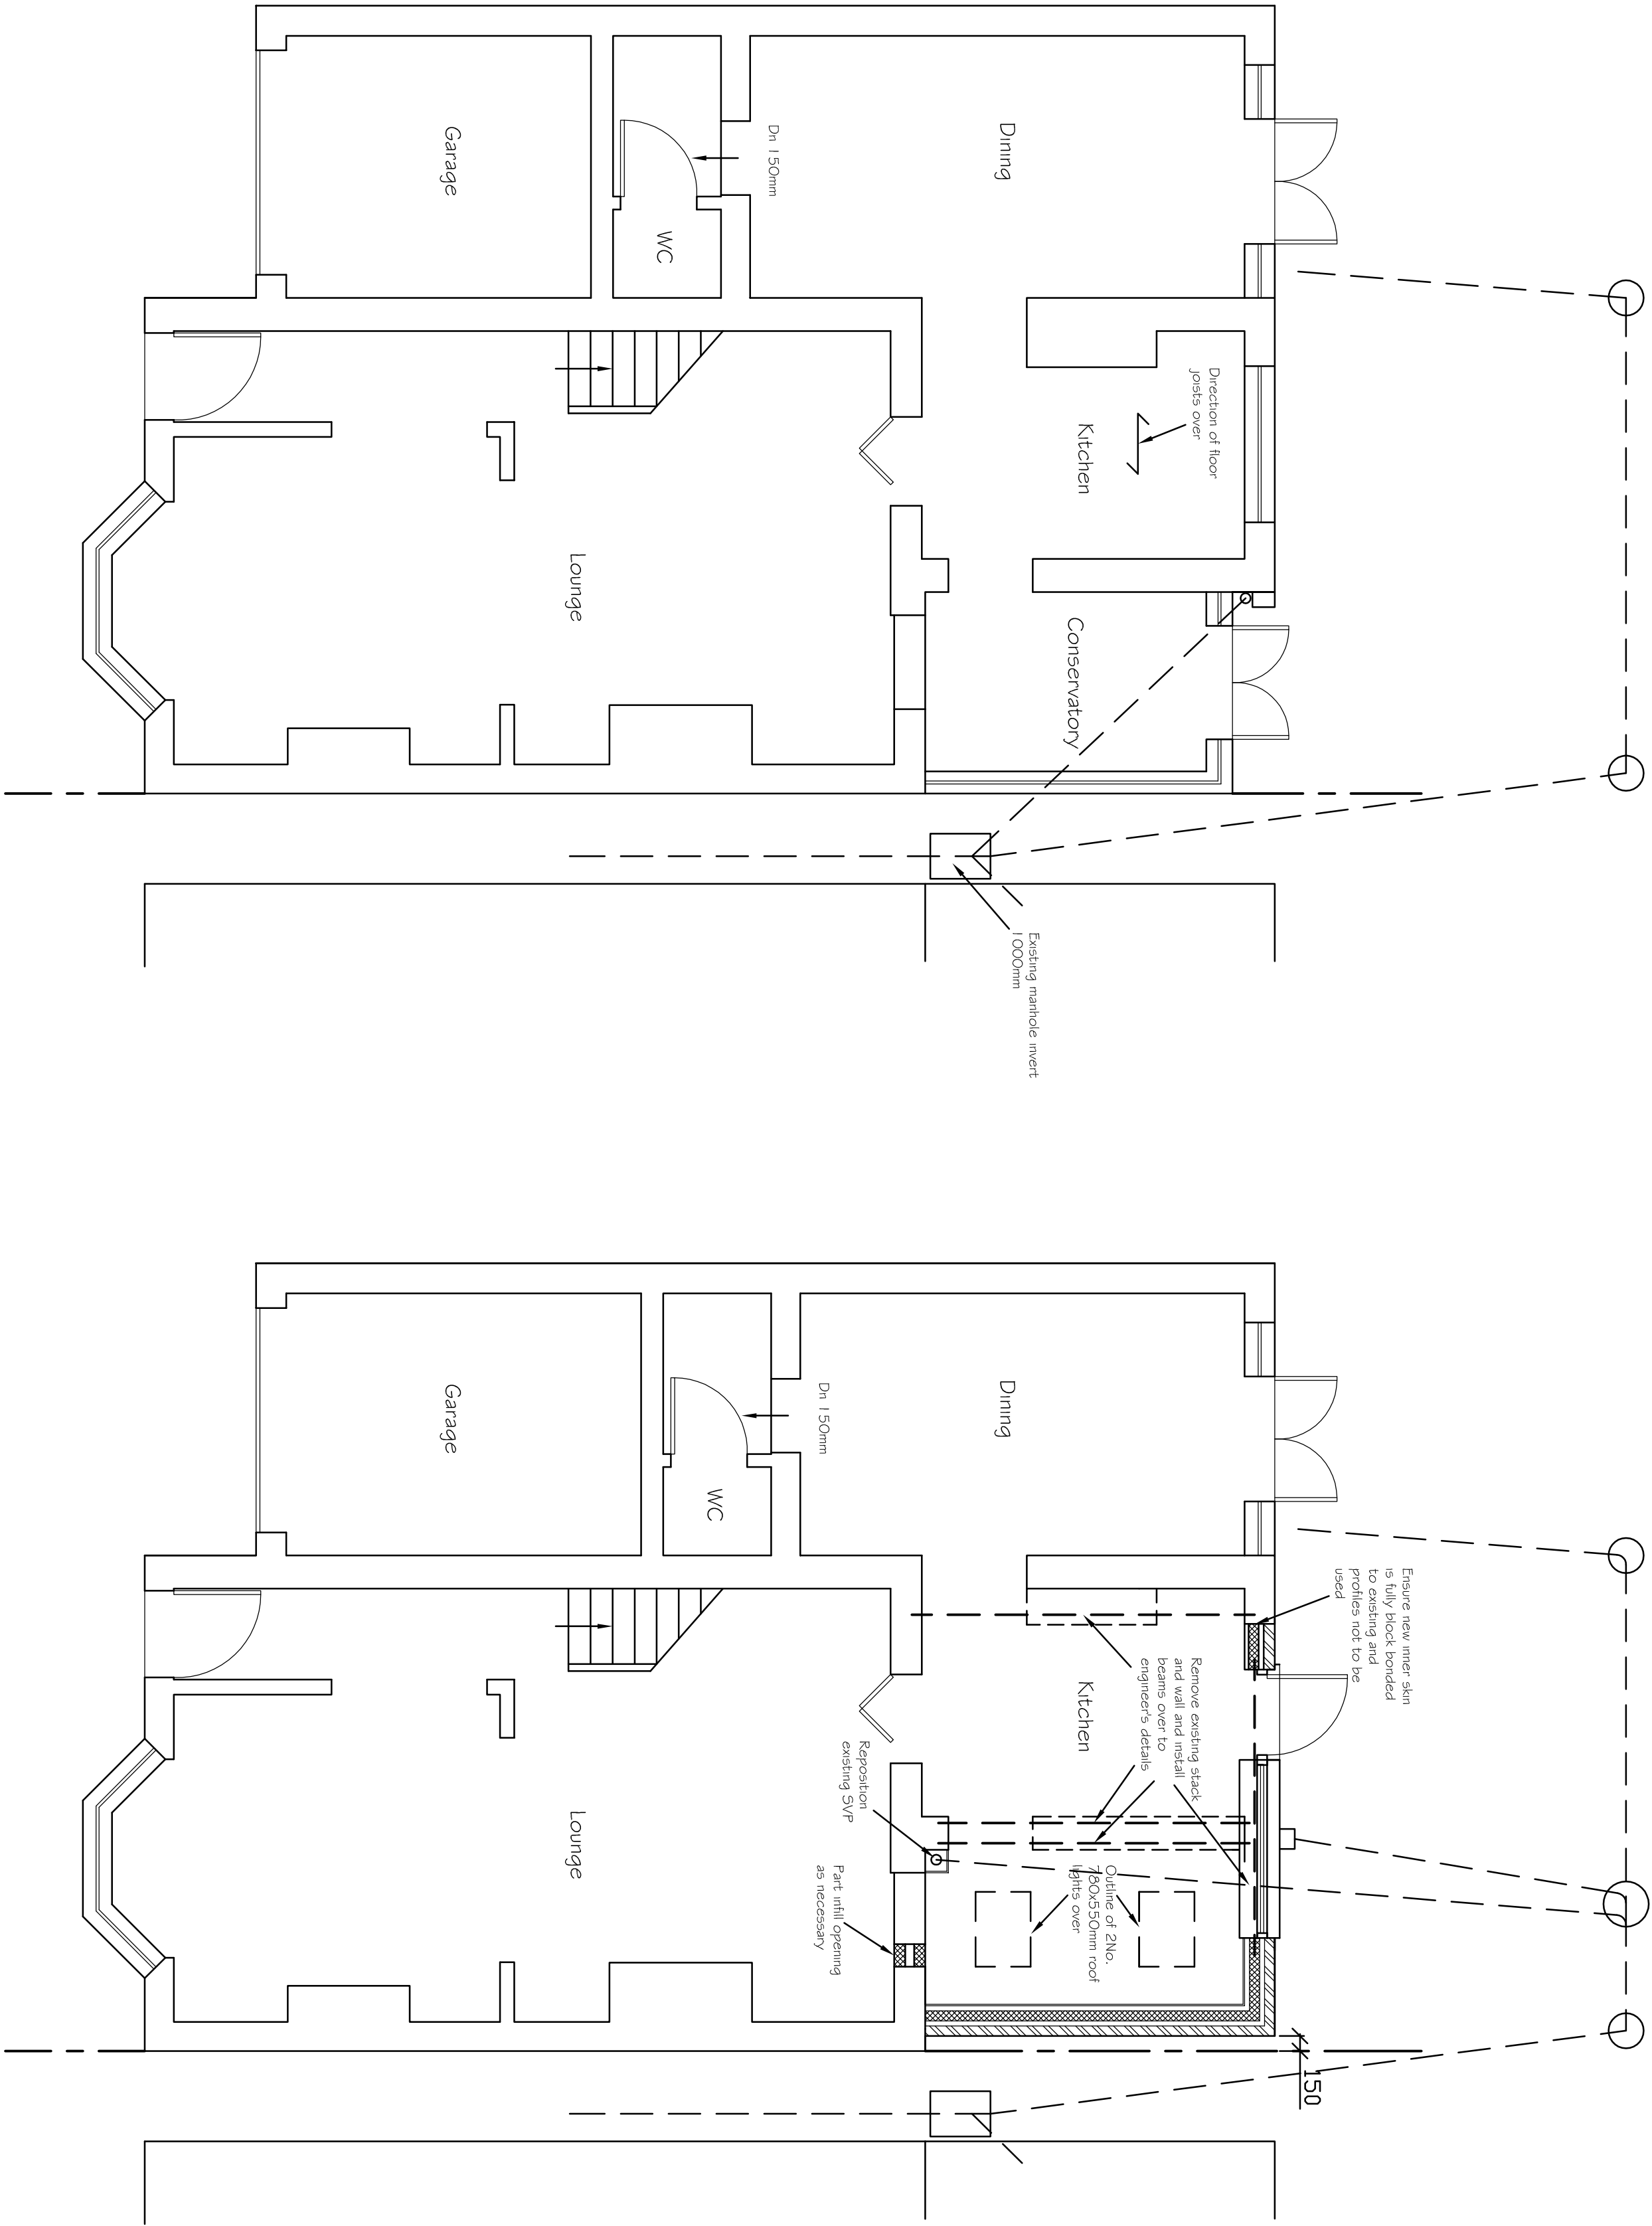
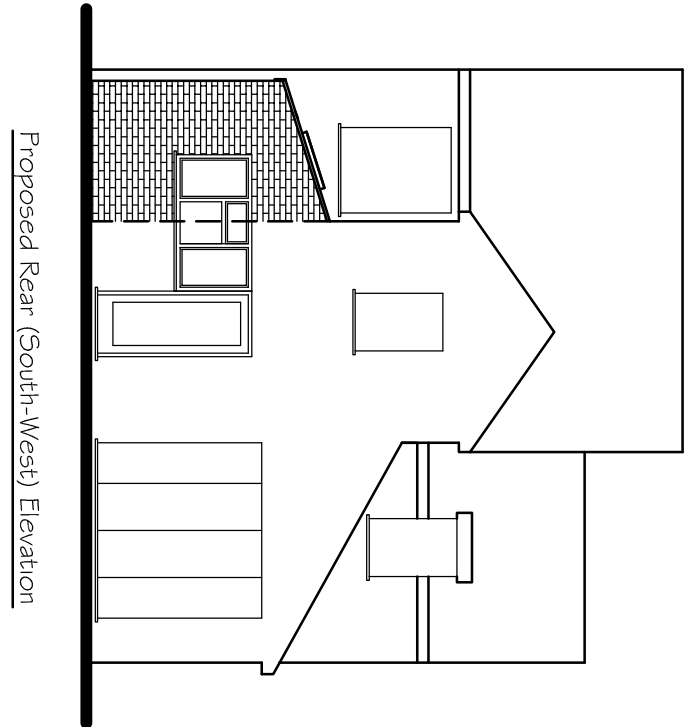
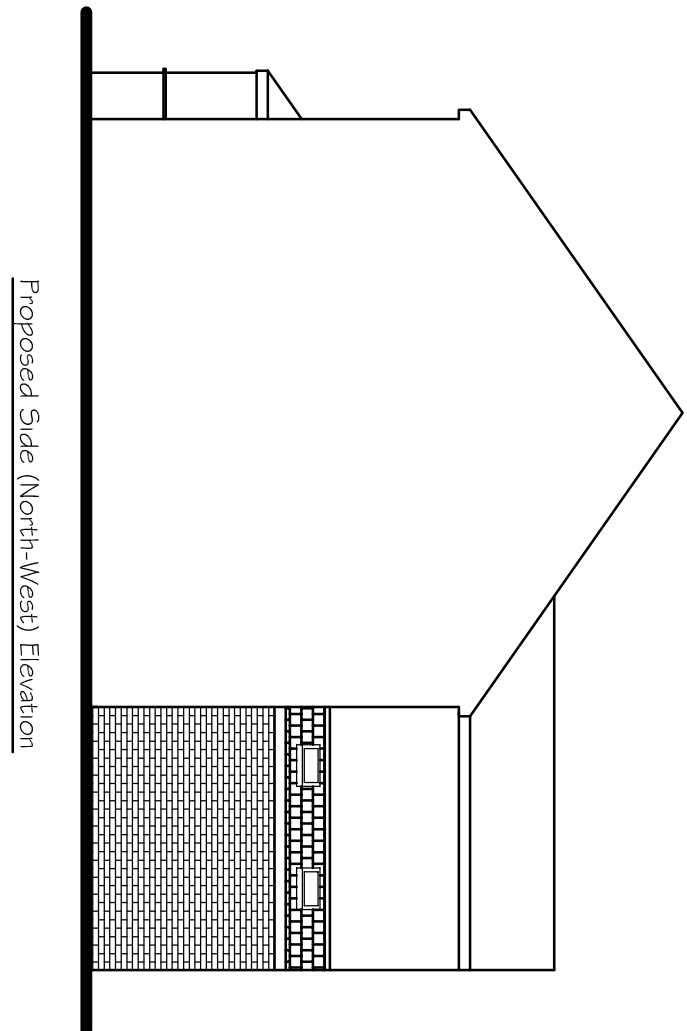
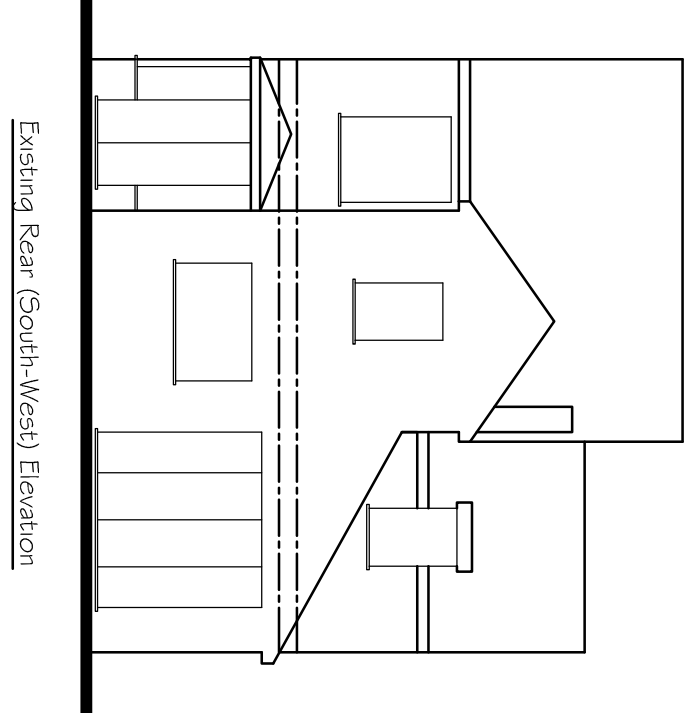


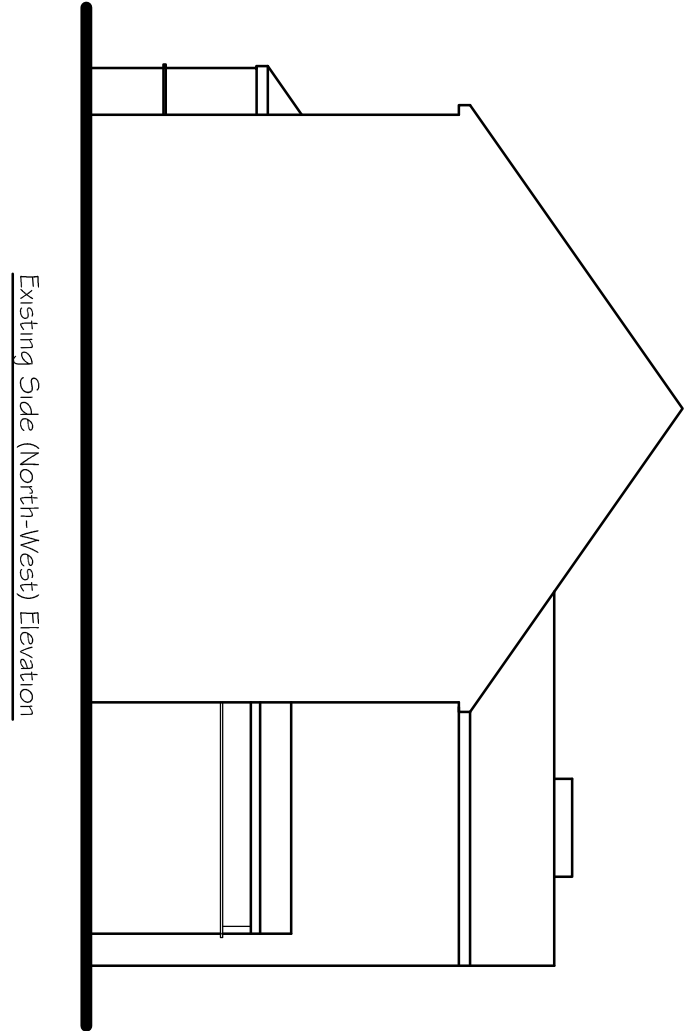

Existing Ground Floor Plan

Proposed Ground Floor Plan

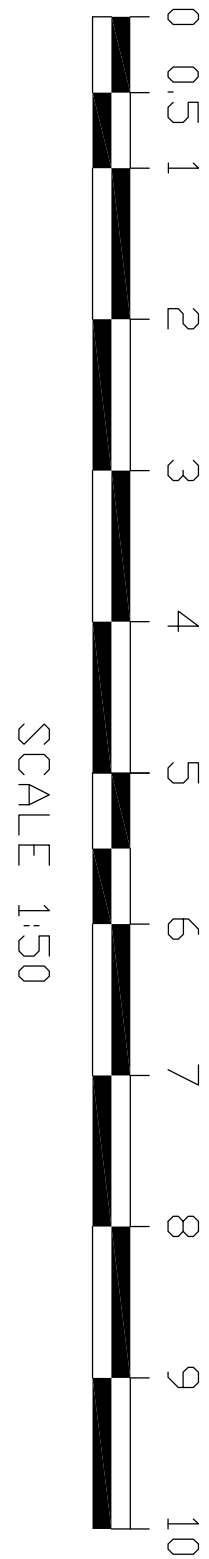

Tony Rogers Building Consultants Address: 40 Dawn Crescent, Upper Beeding West Sussex, BN44 3WH Telephone: 01903 815225 Fax: 01903 815225	
Rev:	Revision Description:
Date:	
Client: Mrs J White	
Address: 9 Kirdford Road	
Arundel	
West Sussex	
BN18 9EE	
Project: Proposed single storey	
rear / side extension	
Scale: 1:50 1:100	
Paper Size A1	
Date: December 2020	
Drawing No: 19/1442/O1	
Drawn By: AWR	Revision: