


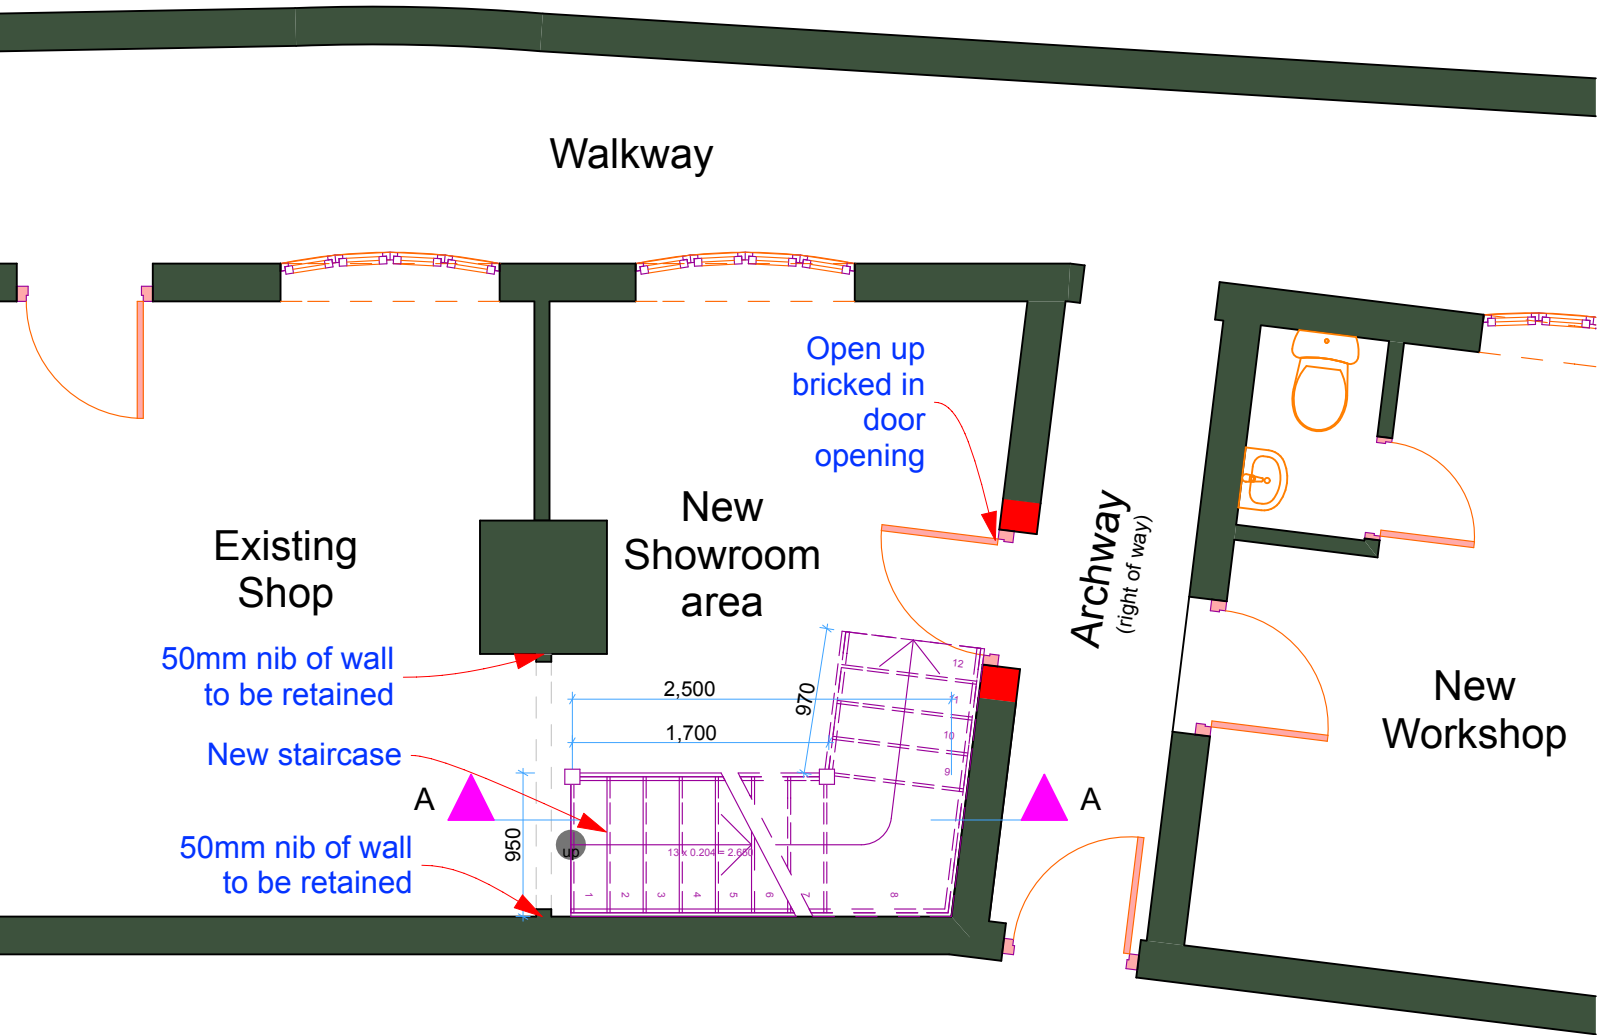


Ground Floor Plan

Note

Stair to be positioned as shown above.
O/a rise approx 2,650. O/a going approx 3,575
along centre line of stair.
13 risers at approx 204mm, 12 Goings at 239mm
exact dims to be worked out on site when FFL known.

900 wide door opening to be formed exactly positioned as
shown, with pre-cast concrete lintel and all brickwork
made good and decorated.

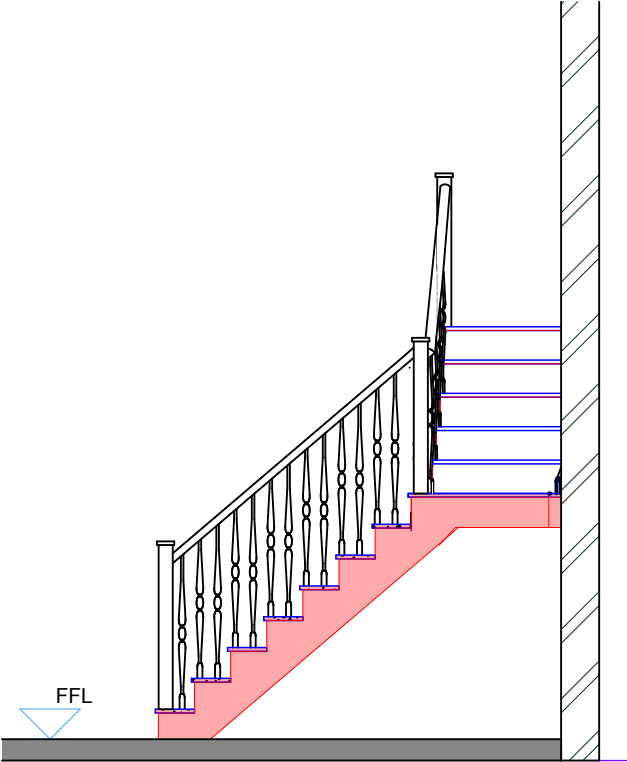

Section A - A



Chartered Surveyors

Norton Studio, School Lane
Arundel, West Sussex
BN18 9DR

tel: 01903 885444



email: info@a-fuller.co.uk
www.andrewfuller.co.uk

Job Title	12 High Street, Arundel		
Client	Jason Fellner		
Drawing Name	Staircase and door opening preliminary details		
Drawing Status	Planning		
Drawn by	AF	Date	1/15
Checked by		Date	
Drawing Scale	1:50 at A3		
Drawing No	Status	Revision	
13509/ 05			