


Site Plan -164 Fitzalan Road, Arundel ENF/380/20

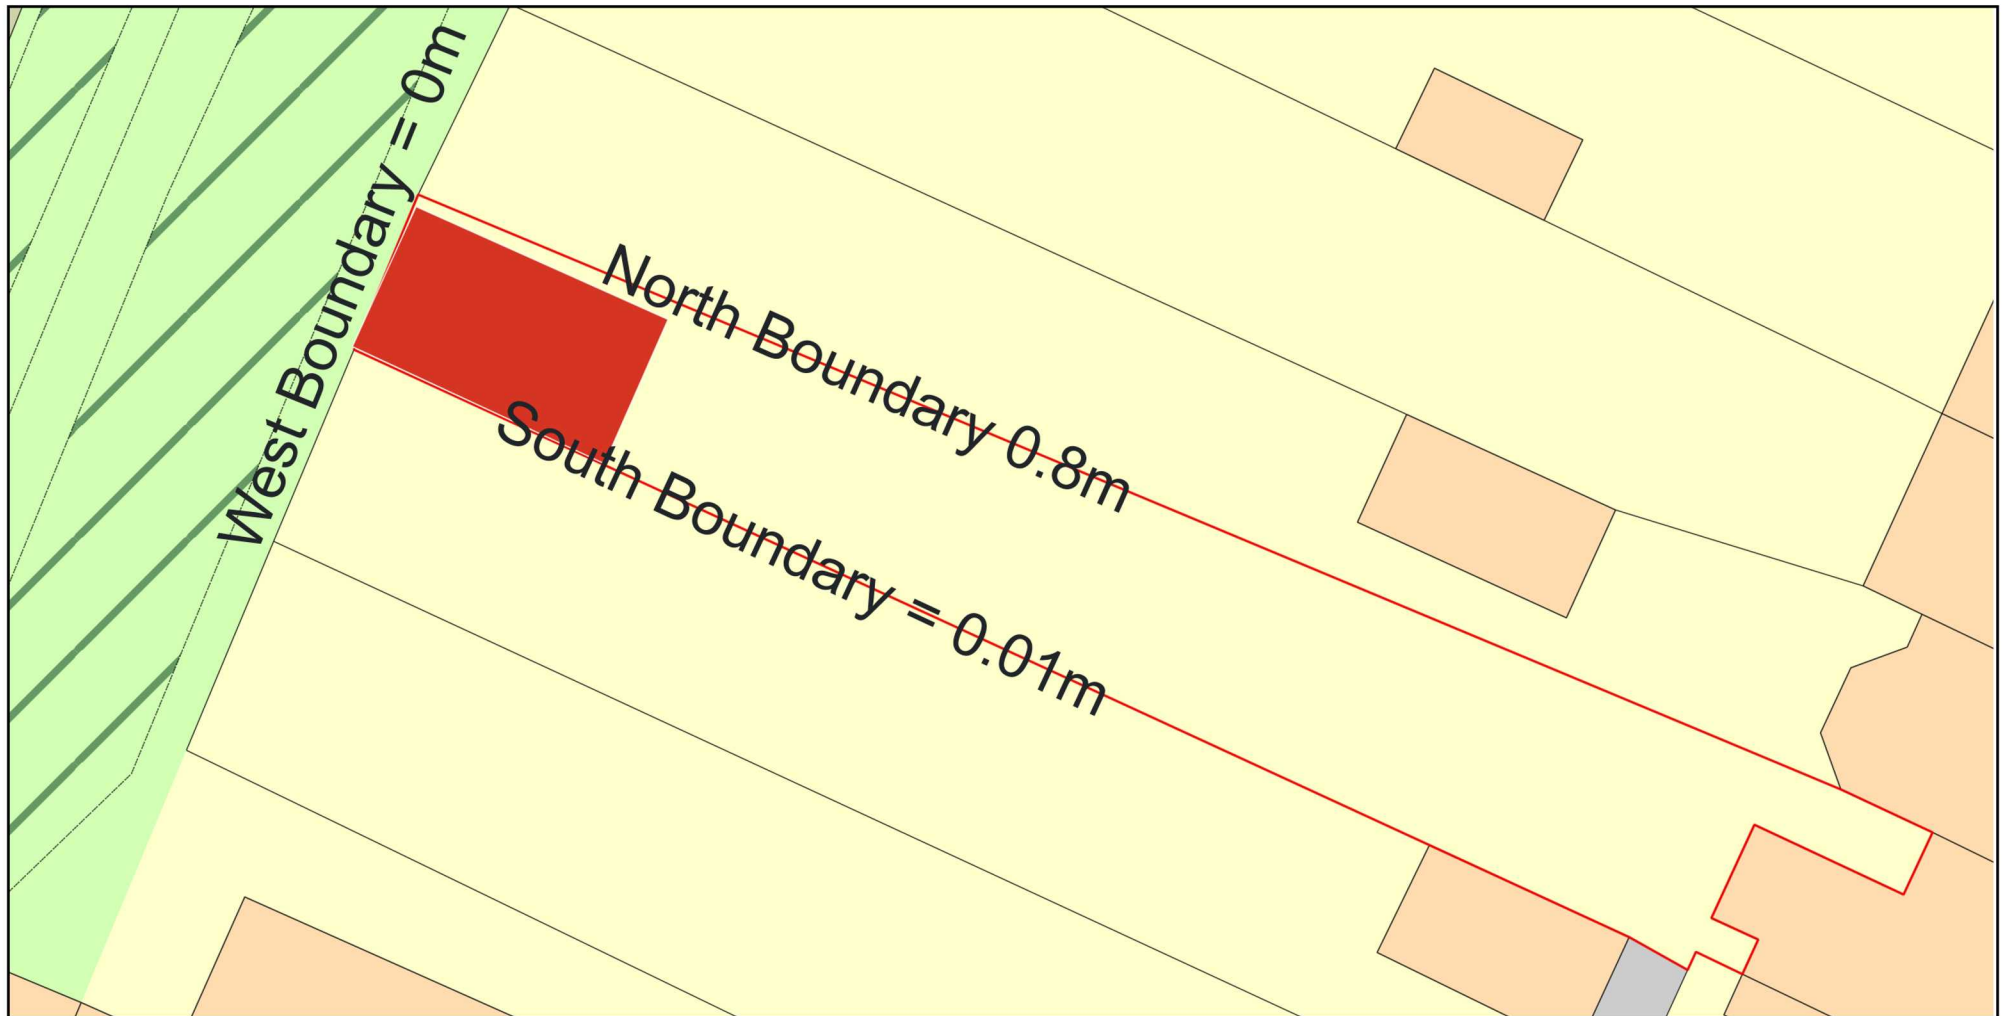

0 10
Metres



Plan Produced for: Robert Wood

Date Produced: 26 Feb 2021

Plan Reference Number: TQRQM21054180012004

Scale: 1:200 @ A4

