


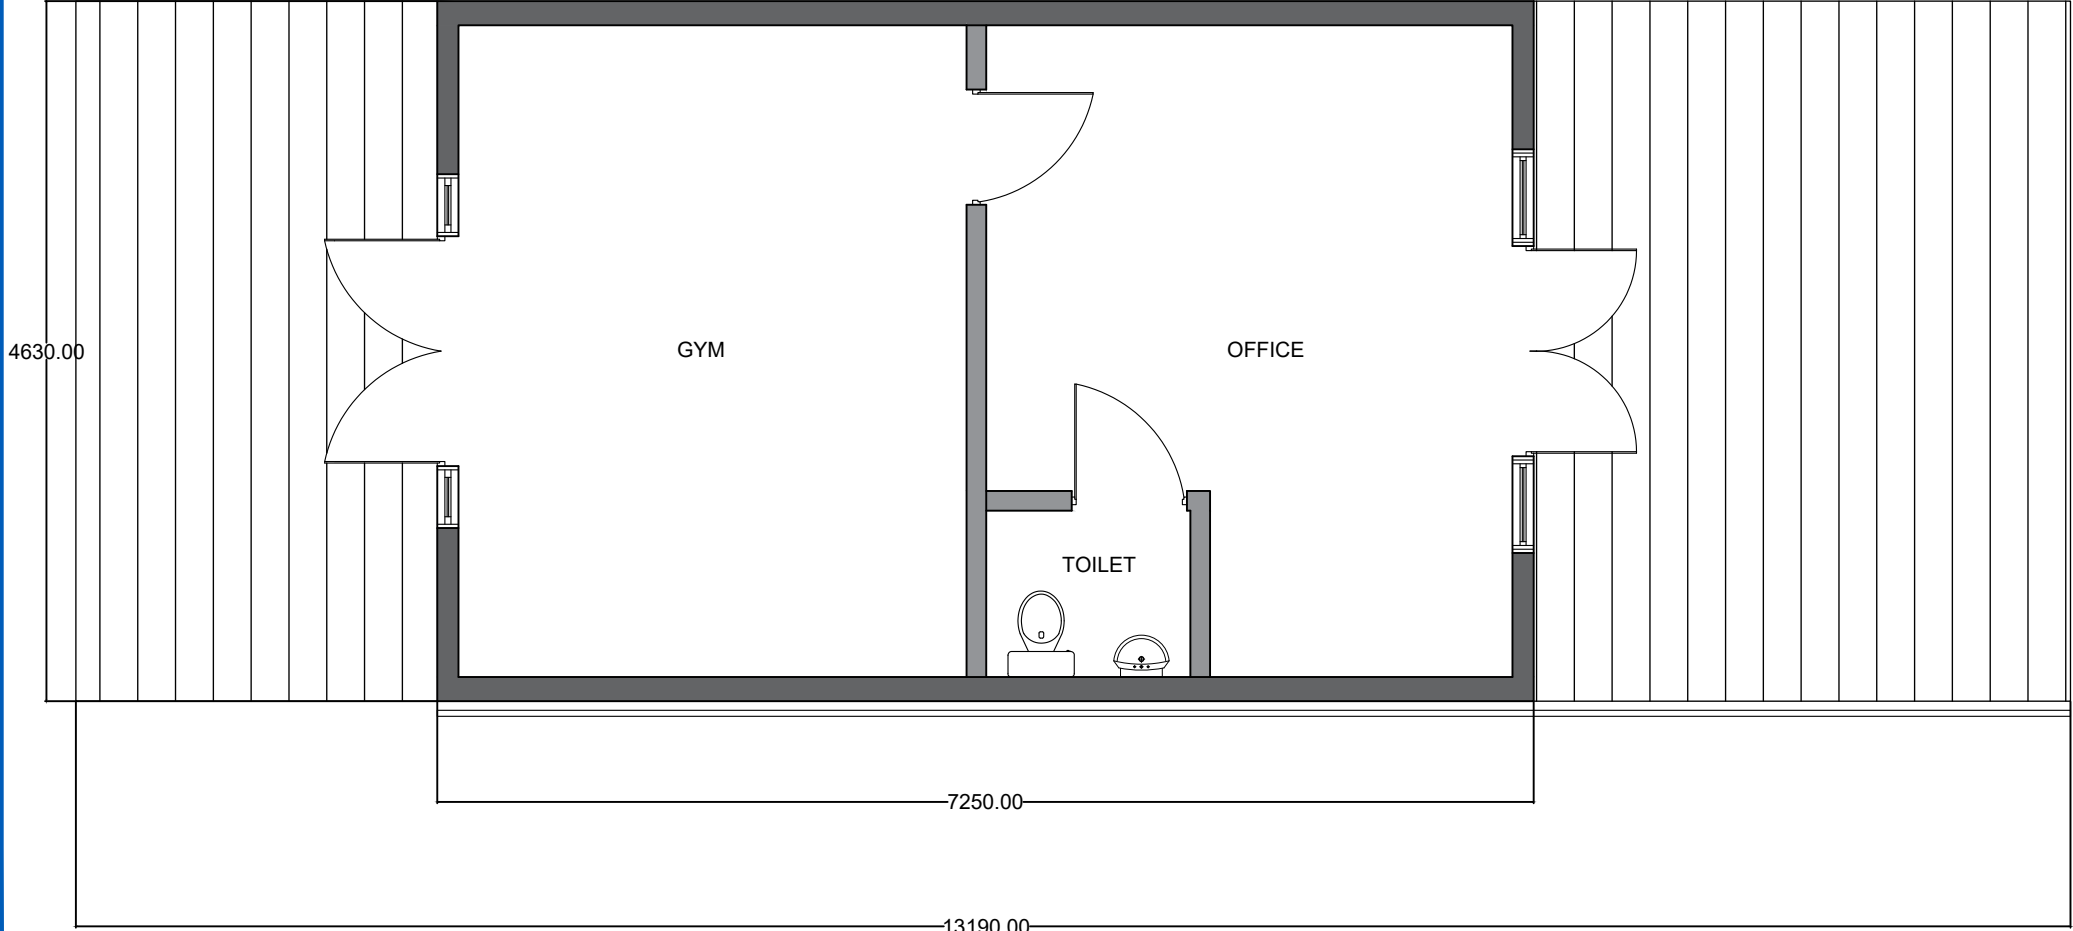

SITE: 164 FITZALAN ROAD, BN18 9JZ		1 DRAWING NO.		/ PROJECT NO.		22/02/2021 DATE.		NOTE: DIMENSIONS GIVEN IN MILLIMETERS
TITLE: GROUND FLOOR PLAN		1:50 SCALE AT A4.		VC DRAWN.		A REVISION.		