




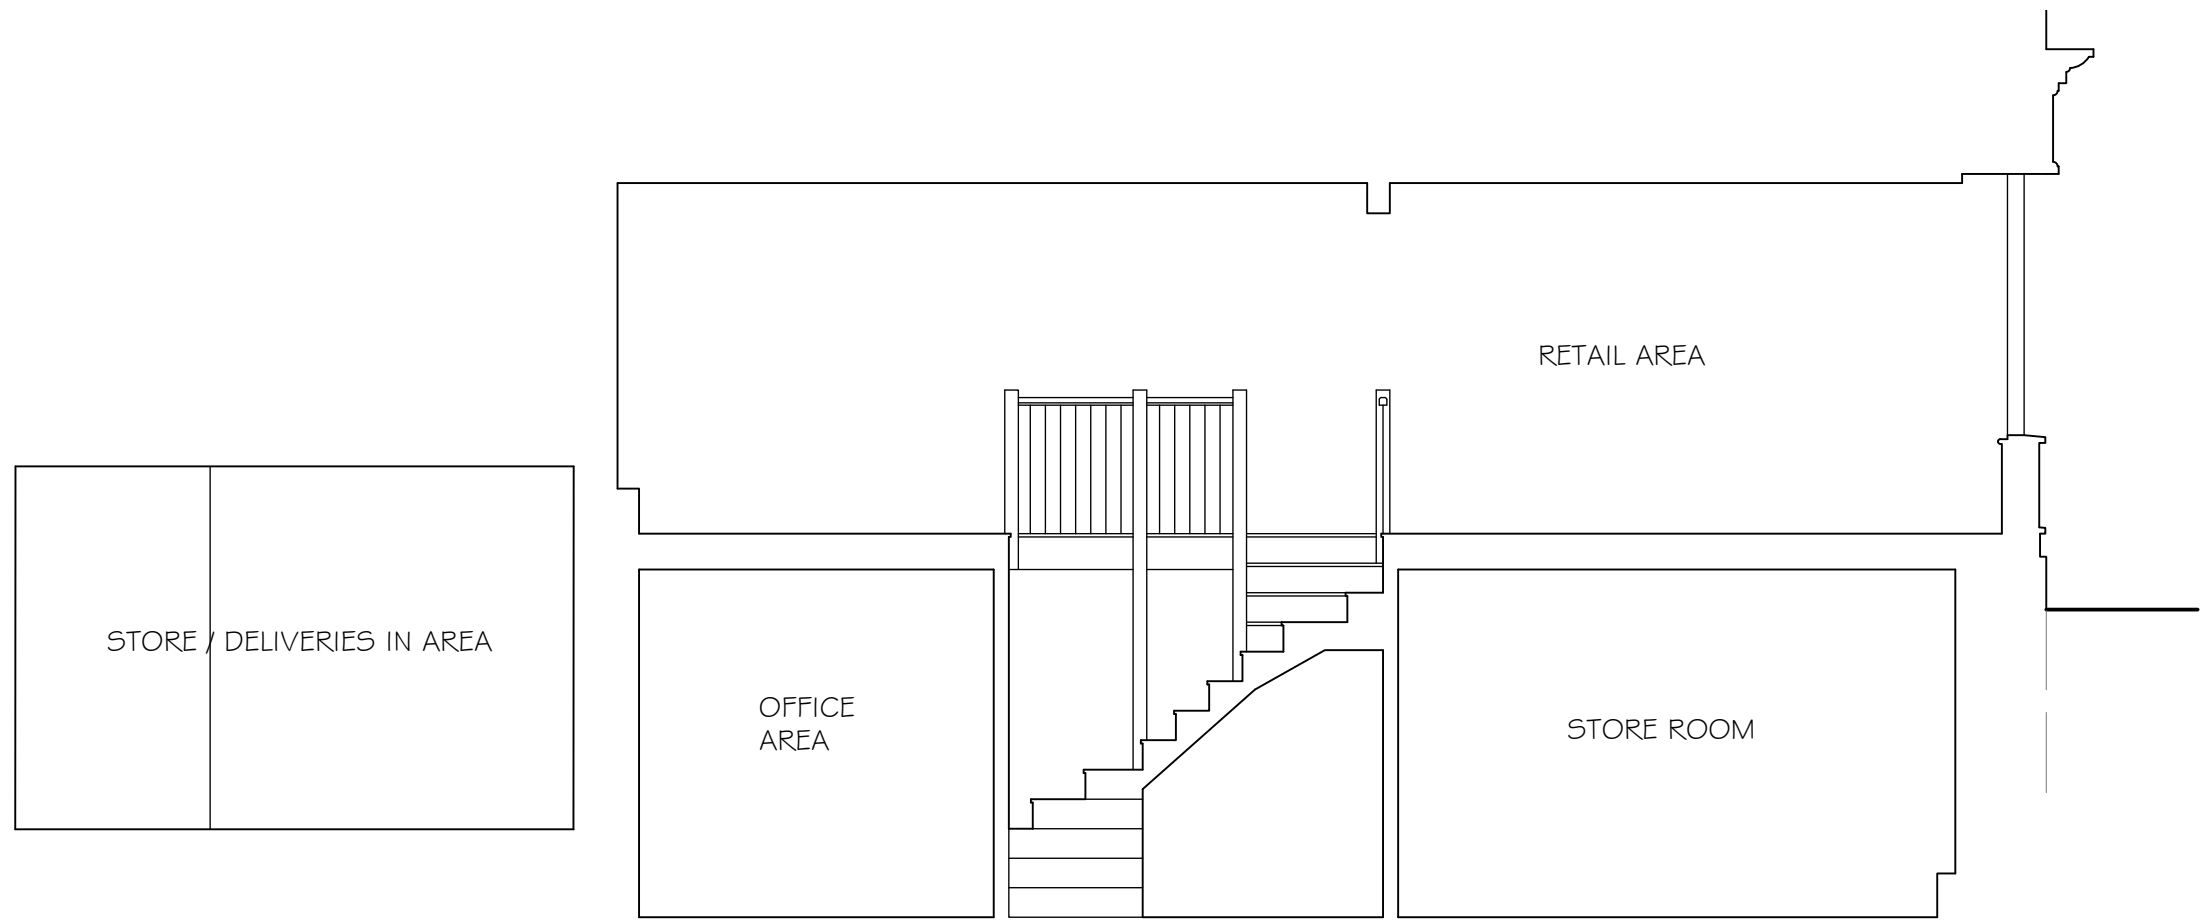


EXISTING SECTION
67 TARRANT STREET

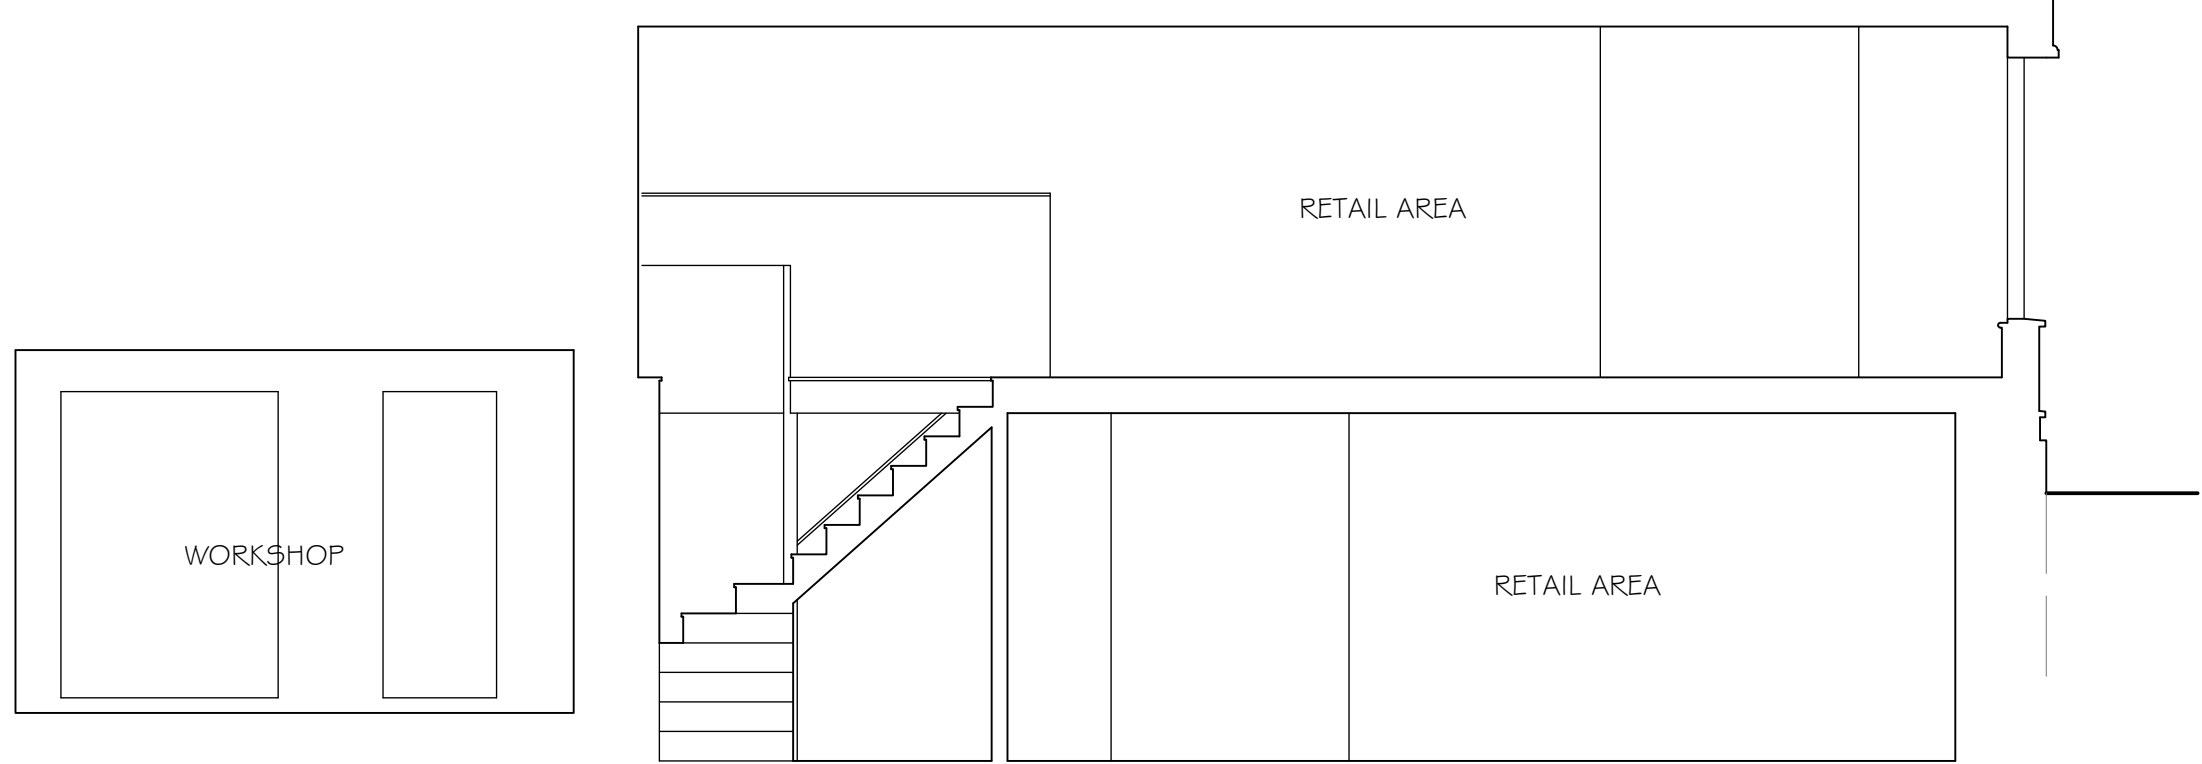

EXISTING SECTION
69 TARRANT STREET

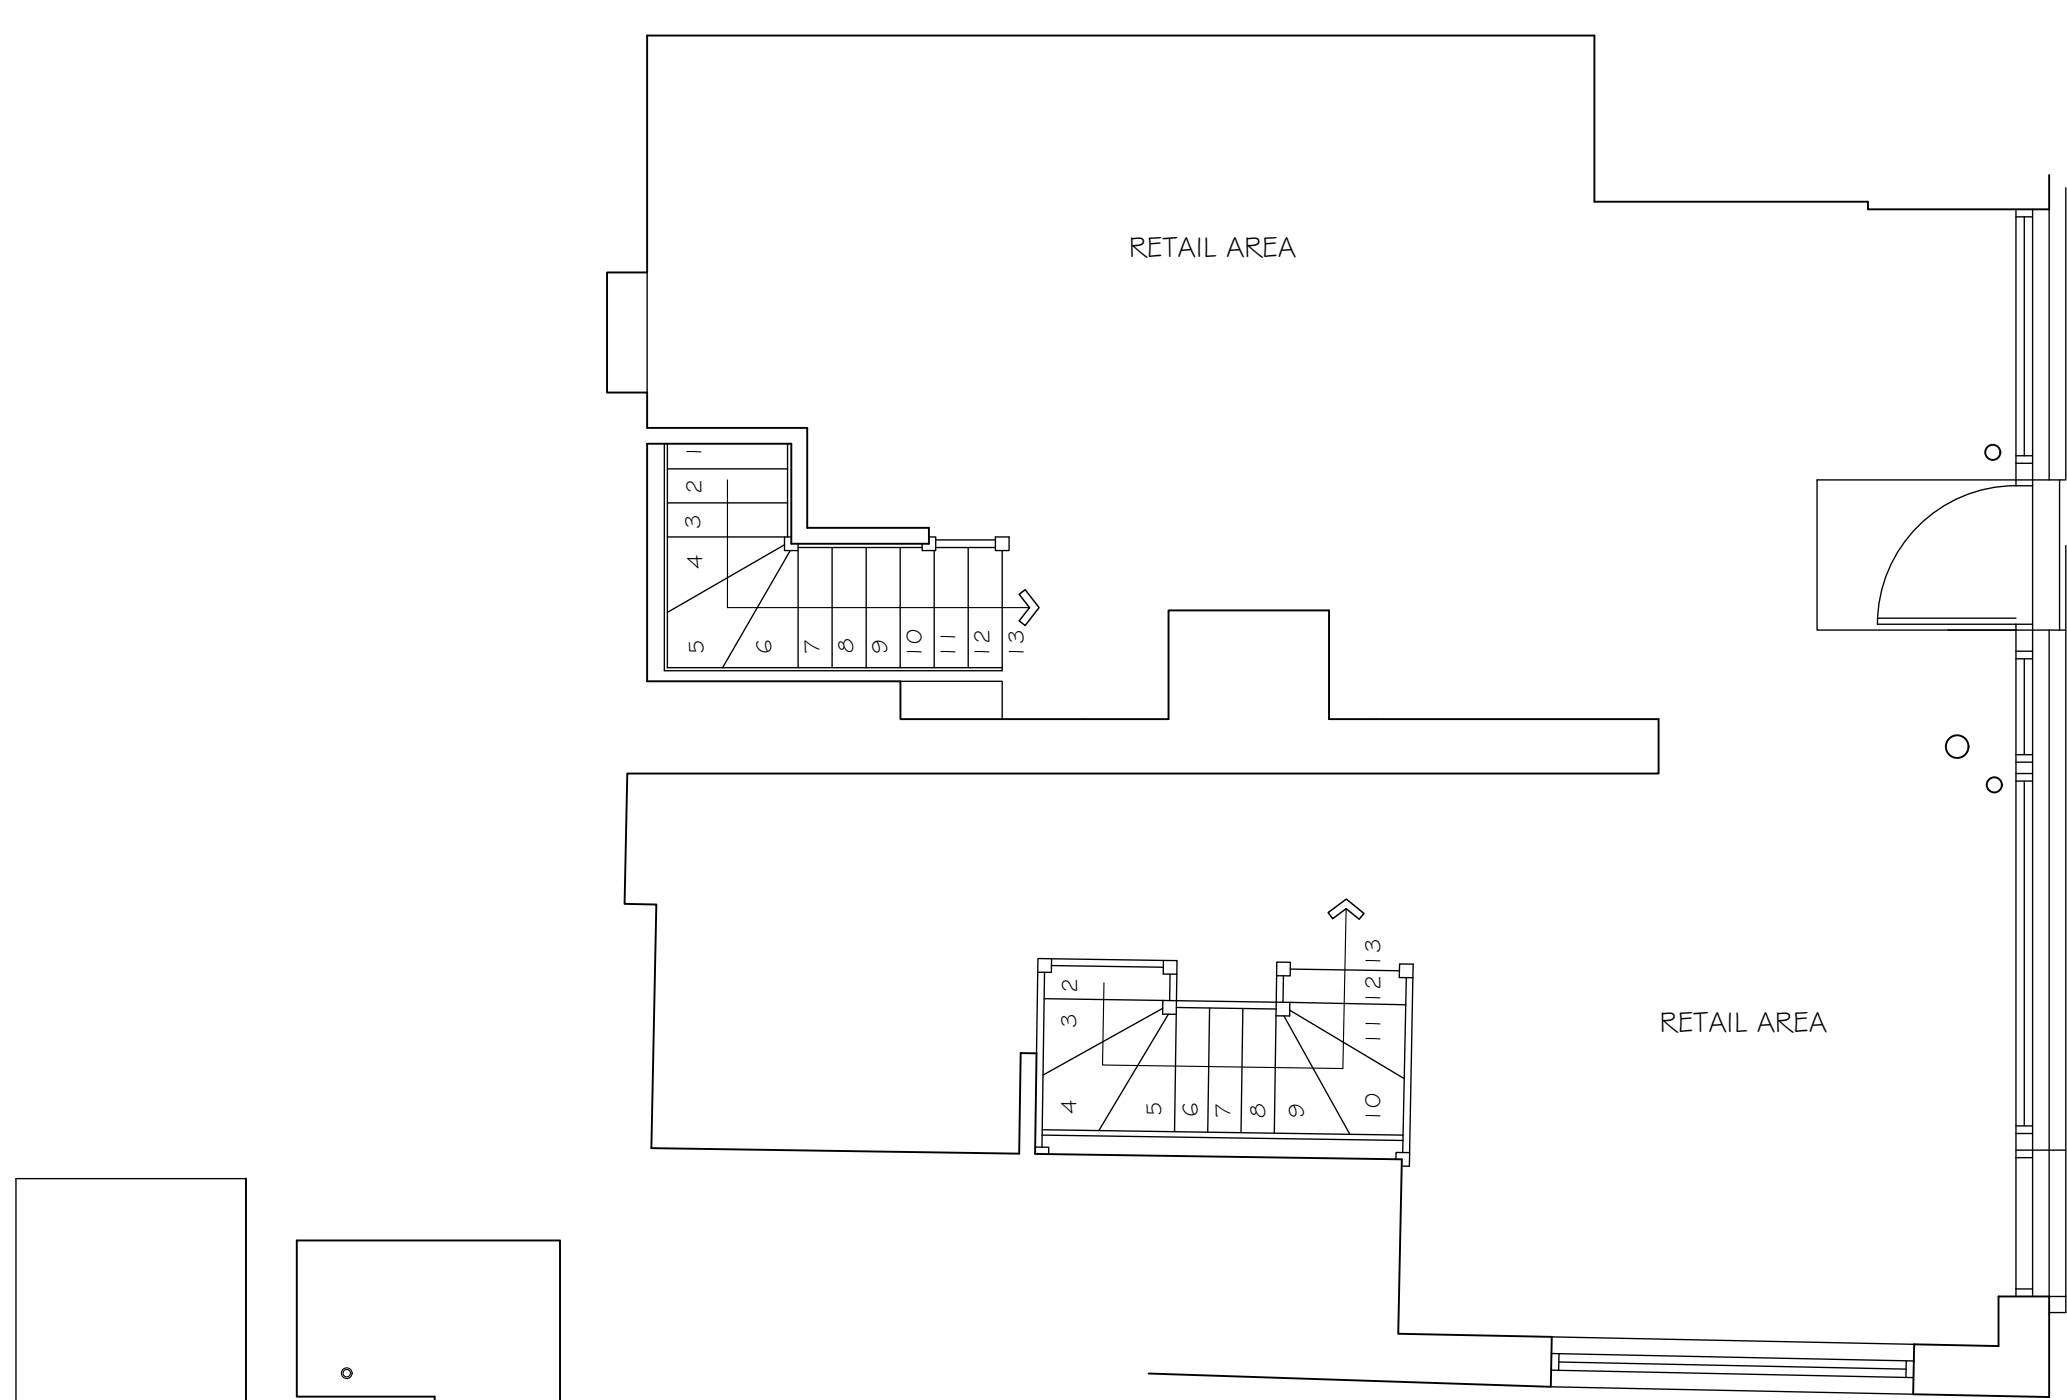

EXISTING GROUND FLOOR LEVEL

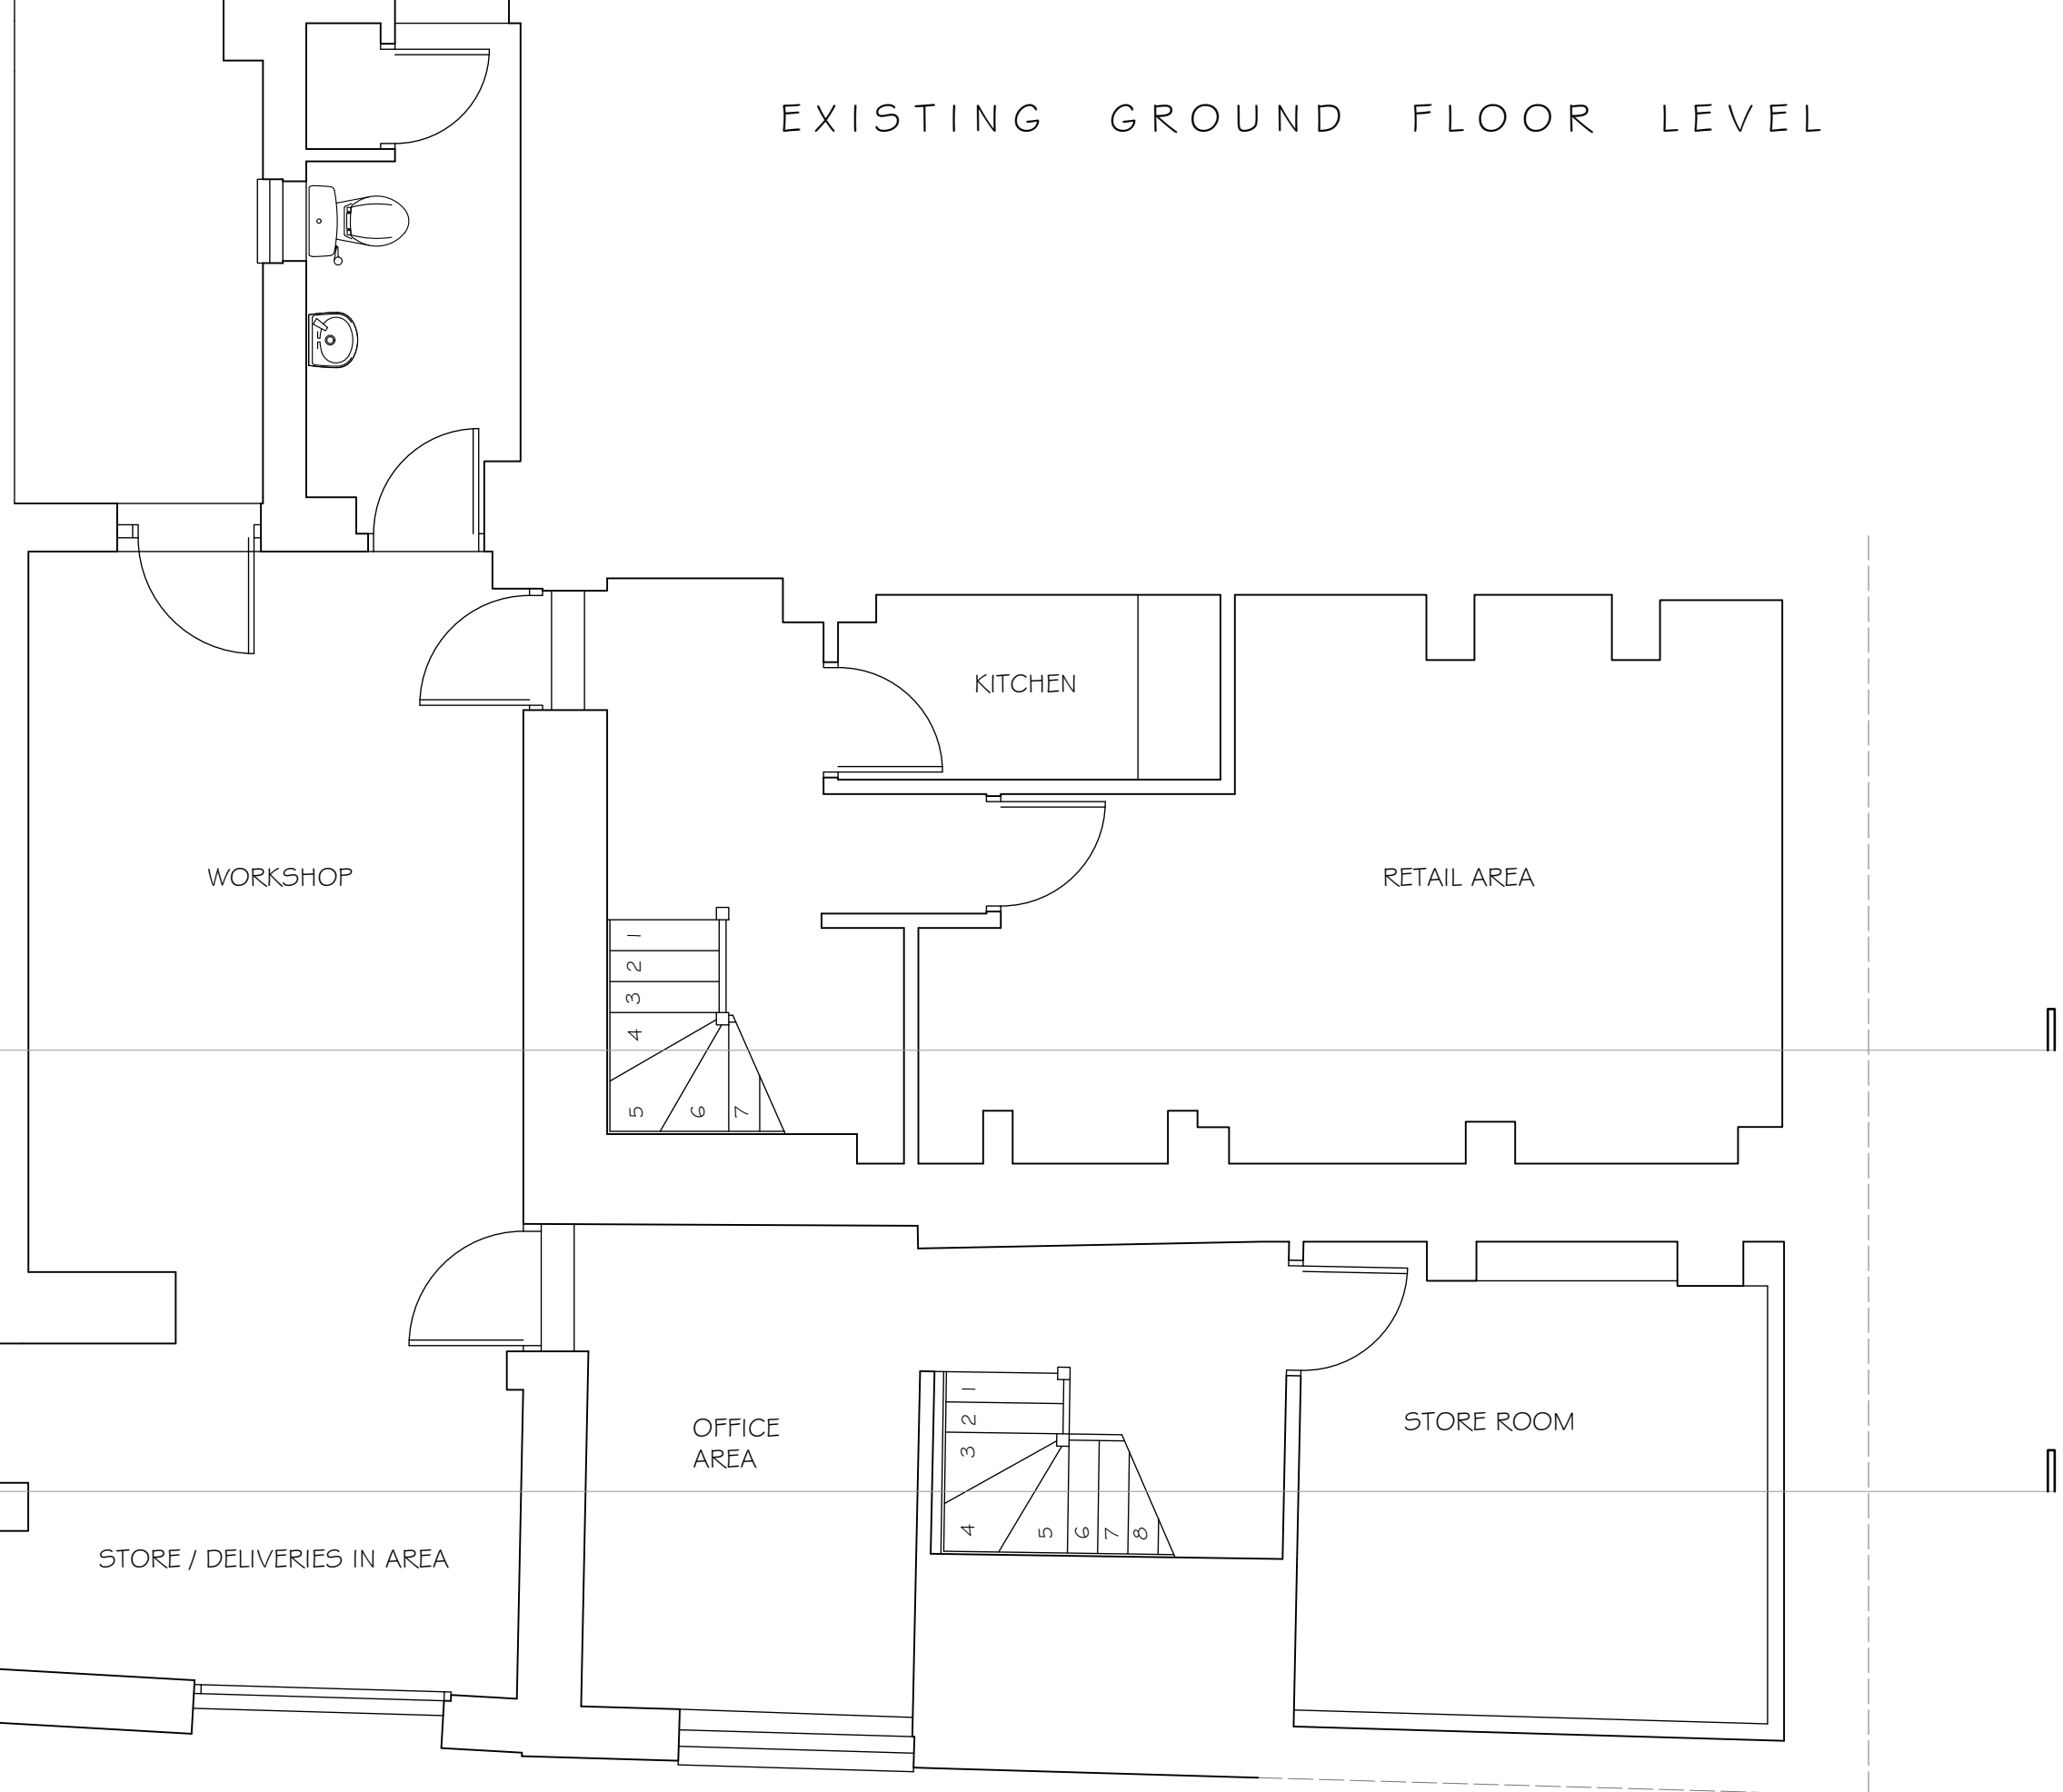

EXISTING BASEMENT FLOOR LEVEL

NOTES
WRITTEN DIMENSIONS TO BE TAKEN IN PREFERENCE TO SCALE. AND
ARE TO BE CHECKED ON SITE PRIOR TO COMMENCING WORK.
THIS DRAWING IS TO BE READ IN CONJUNCTION WITH ALL OTHER
DOCUMENTS RELATING TO THE PROJECT.
ANY DISCREPANCIES ARE TO BE REFERRED IMMEDIATELY TO THE
PROJECT DESIGNER.
THIS DRAWING IS COPYRIGHT AND SHOULD NOT BE USED OR
REPRODUCED WITHOUT PERMISSION.
IT IS THE CONTRACTOR'S RESPONSIBILITY TO ENSURE COMPLIANCE
WITH THE BUILDING REGULATIONS.




EXISTING NORTH ELEVATION
67-69 TARRANT STREET



EXISTING EAST ELEVATION
67 TARRANT STREET



BLOCK PLAN
FOR SITE IDENTIFICATION
1:500

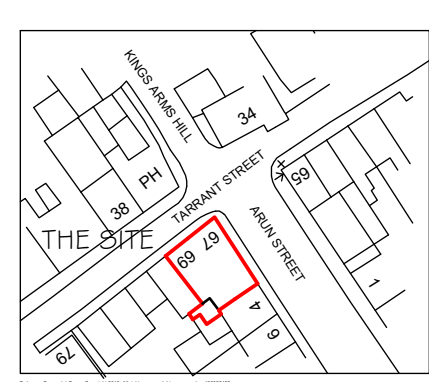

LOCATION PLAN
FOR SITE IDENTIFICATION
1:1250

A	PLANS AND ELEVATIONS ANNOTATED	06/03/19
REV	CORRECTLY	DATE
REV	DESCRIPTION	DATE
PROJECT		
ARUNDEL INTERIORS		
67-69 TARRANT STREET #		
2A ARUN STREET, ARUNDEL		
CLIENT		
MR P STOCKLEY		
DRAWING TITLE		
SURVEY AS EXISTING		
LOCATION & BLOCK PLANS		
SCALE	DRAWN BY	DATE
1:50 @ A1	MJW	DEC 18
DWG NO	820/501	REV. A

Unit 3b Woodhorn Business Centre
Woodhorn Lane
Oving Chichester
West Sussex PO20 2BX
Tel 01243 774764
www.sloaneandbrown.co.uk

CHARTERED BUILDING SURVEYORS
SLOANE & BROWN
ARCHITECTURAL SERVICES