
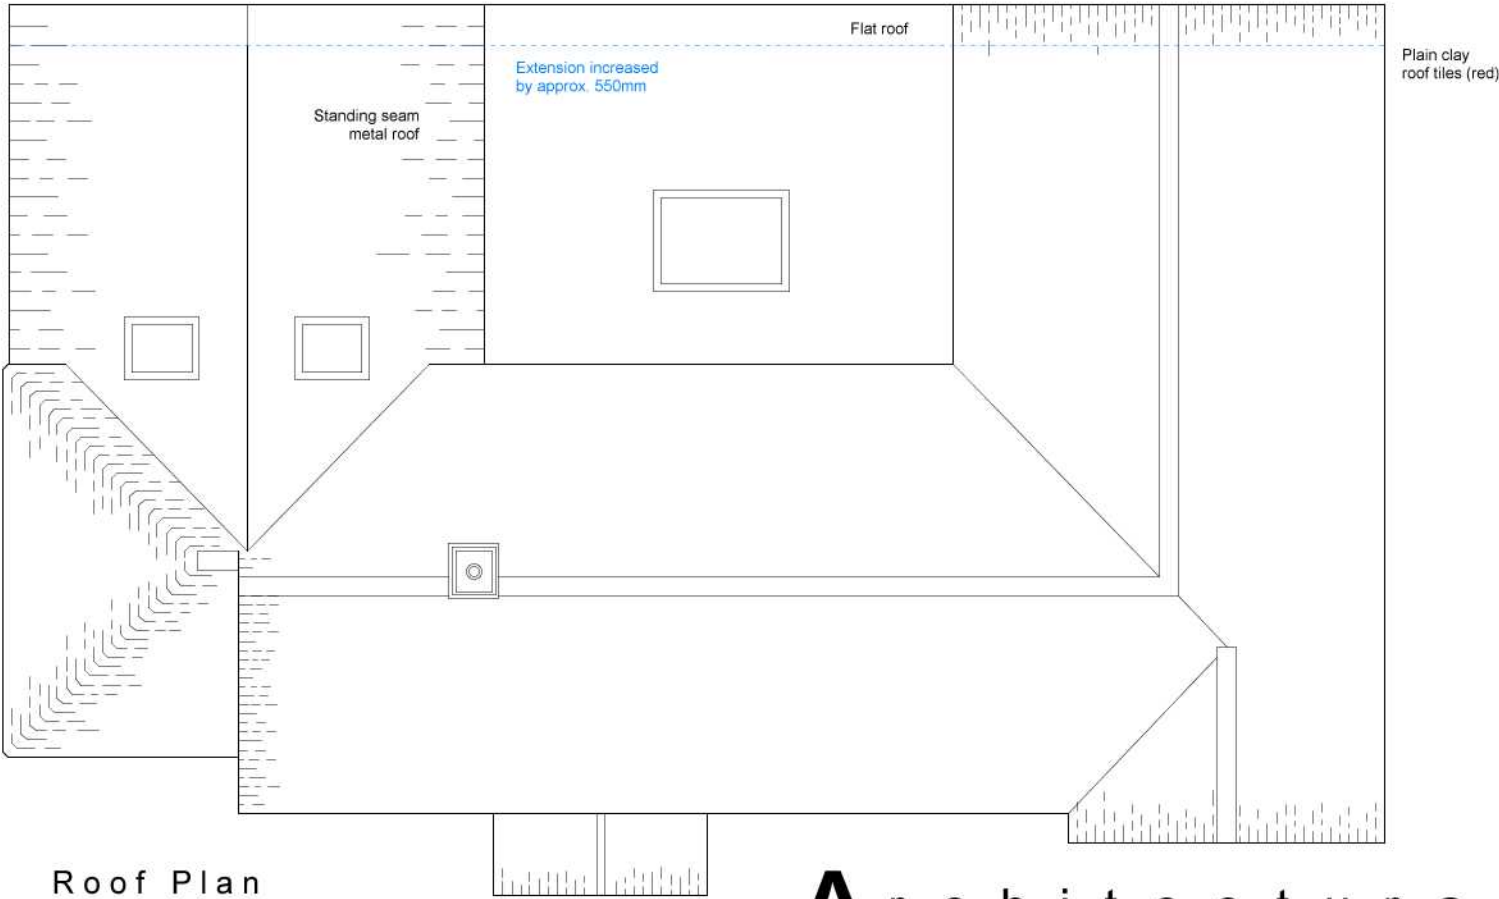
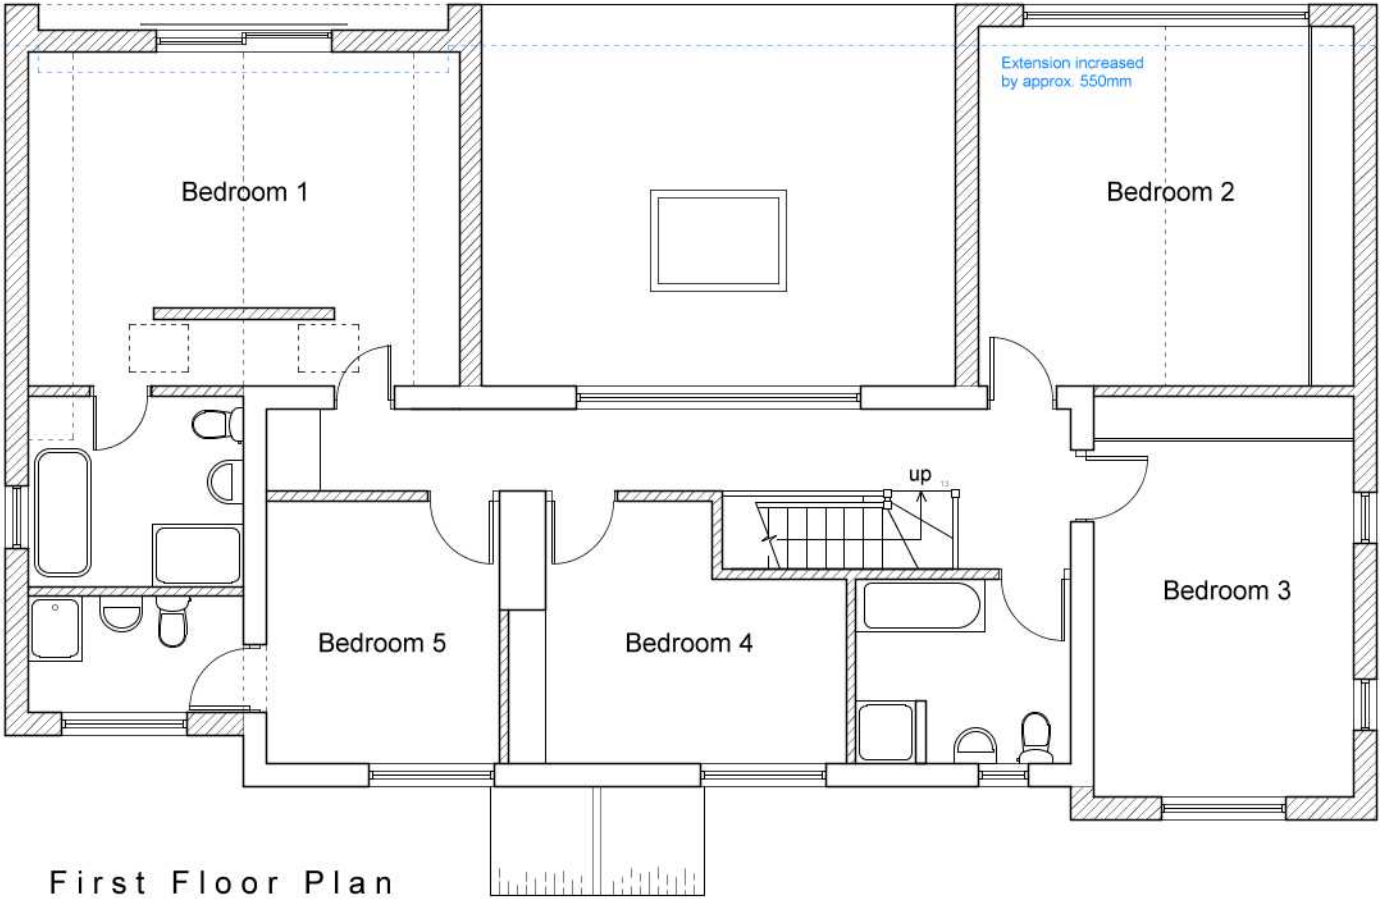


This drawing and its contents are the strict copyright of Architectura Design. No reproduction without permission. Do not scale. Written dimensions to be used where given. All dimensions and details to be checked on site. FOR PLANNING PURPOSES ONLY

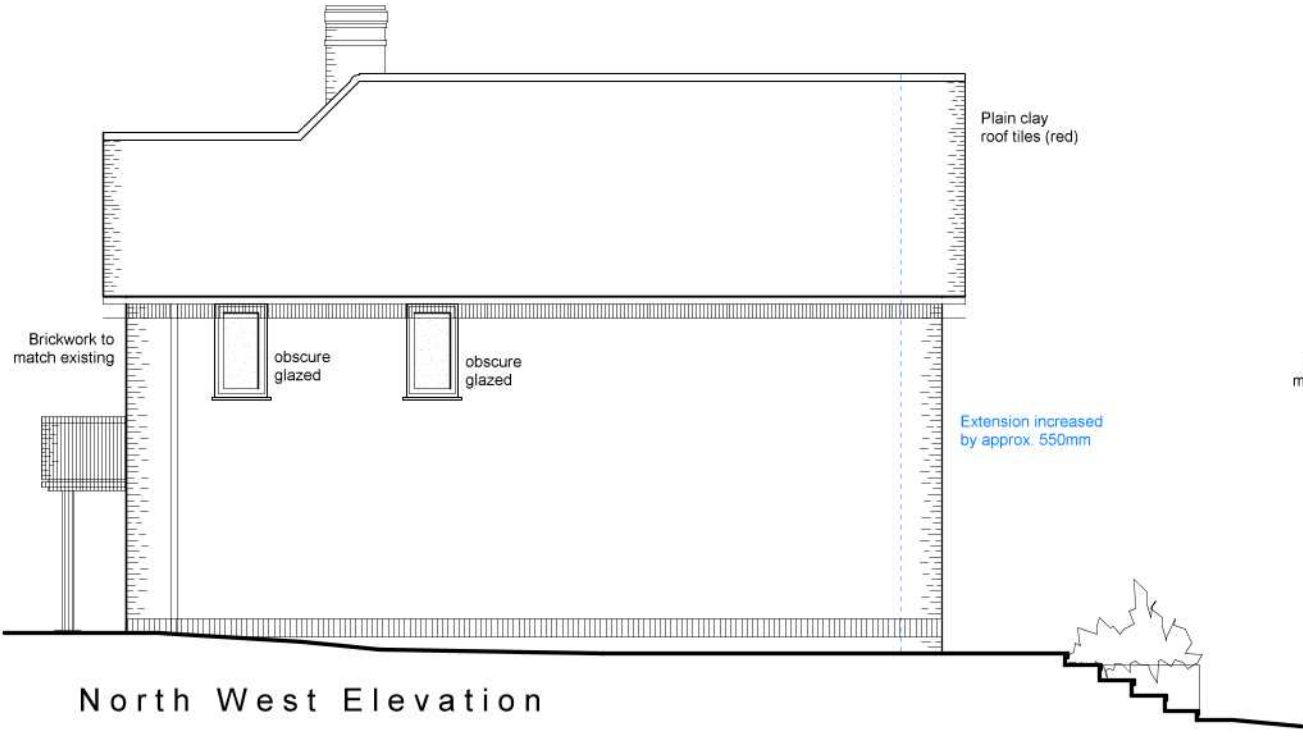

0 1 2 3 4 metres

Architectura
Architectural Design & Drawing Service

Proposed Extension and Alterations
at 54 Torton Hill Road, Arundel
for Mr and Mrs N Slade

Drawing P02a March 2020 Scale 1:100 @ A3
Planning Drawing - First Floor & Roof Plan & Elevations