


WATERSHEDD

GENERAL NOTES:
Do not scale from this drawing.
Check drawing on receipt and immediately report any discrepancies to the Architect.
Verify all dimensions and levels on site prior to construction.
The contents of this drawing are Watershed Developments LTD copyright and shall not be re-used without their written permission.

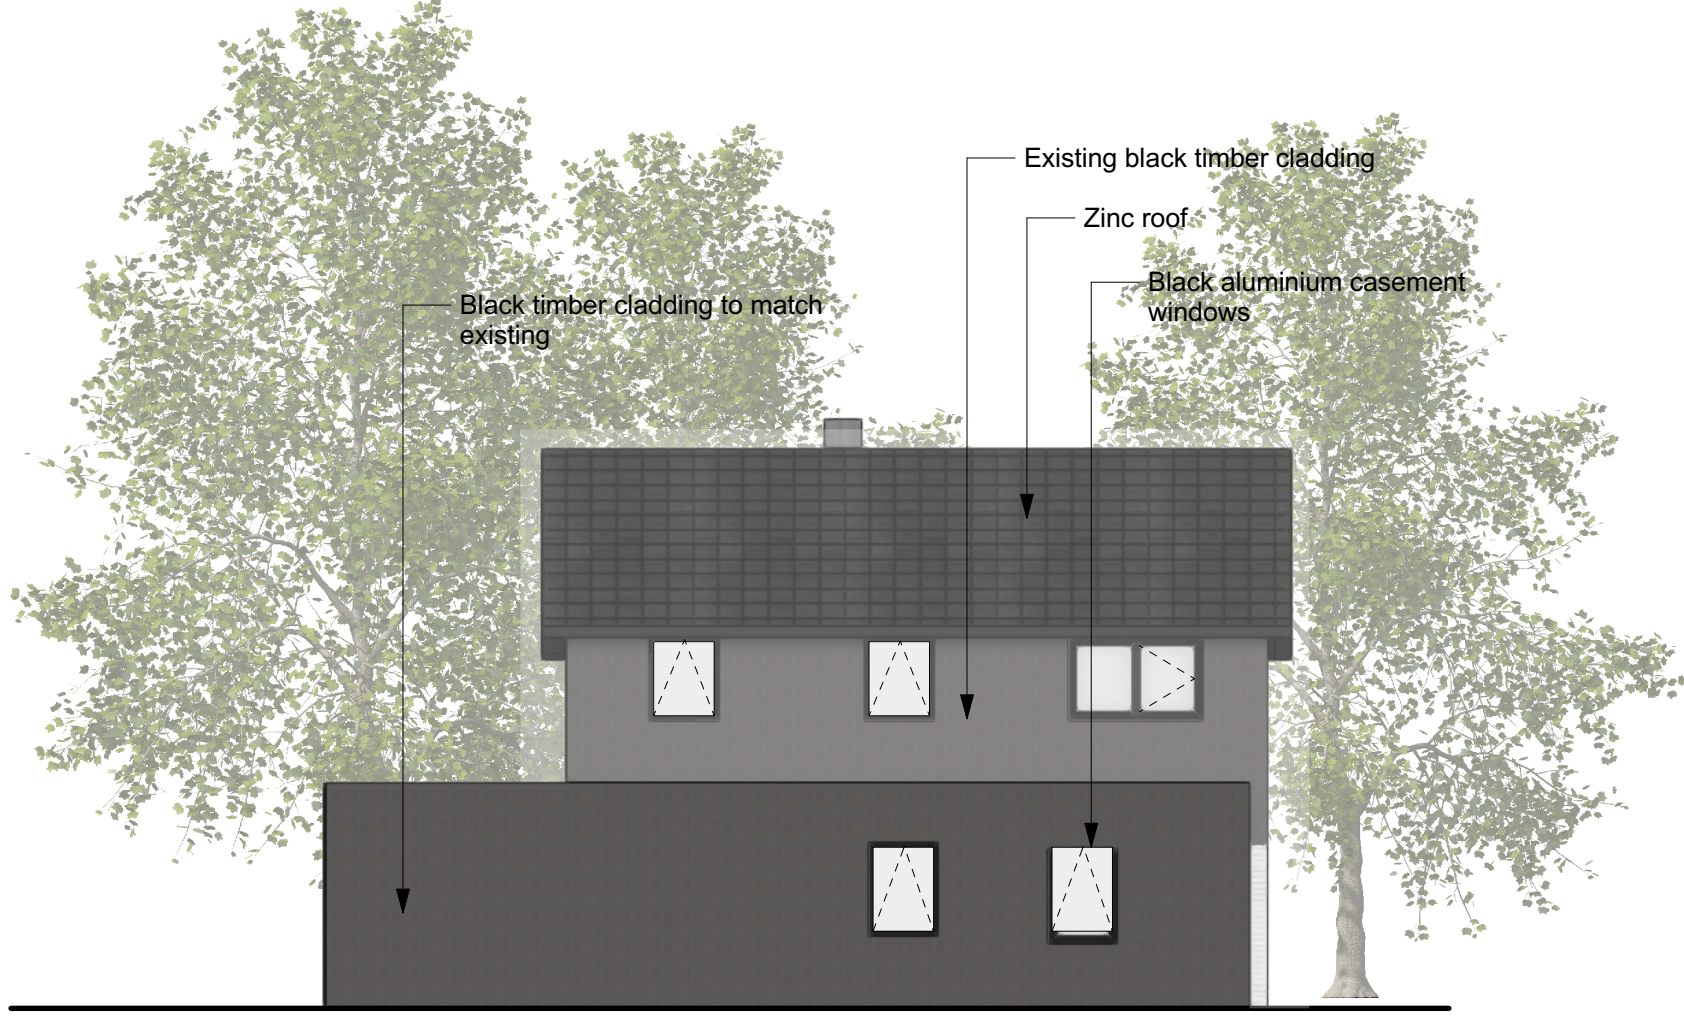


1 **Proposed South Elevation**
Scale: 1:100




2 **Proposed East Elevation**
Scale: 1:100



3 **Proposed North Elevation**
Scale: 1:100

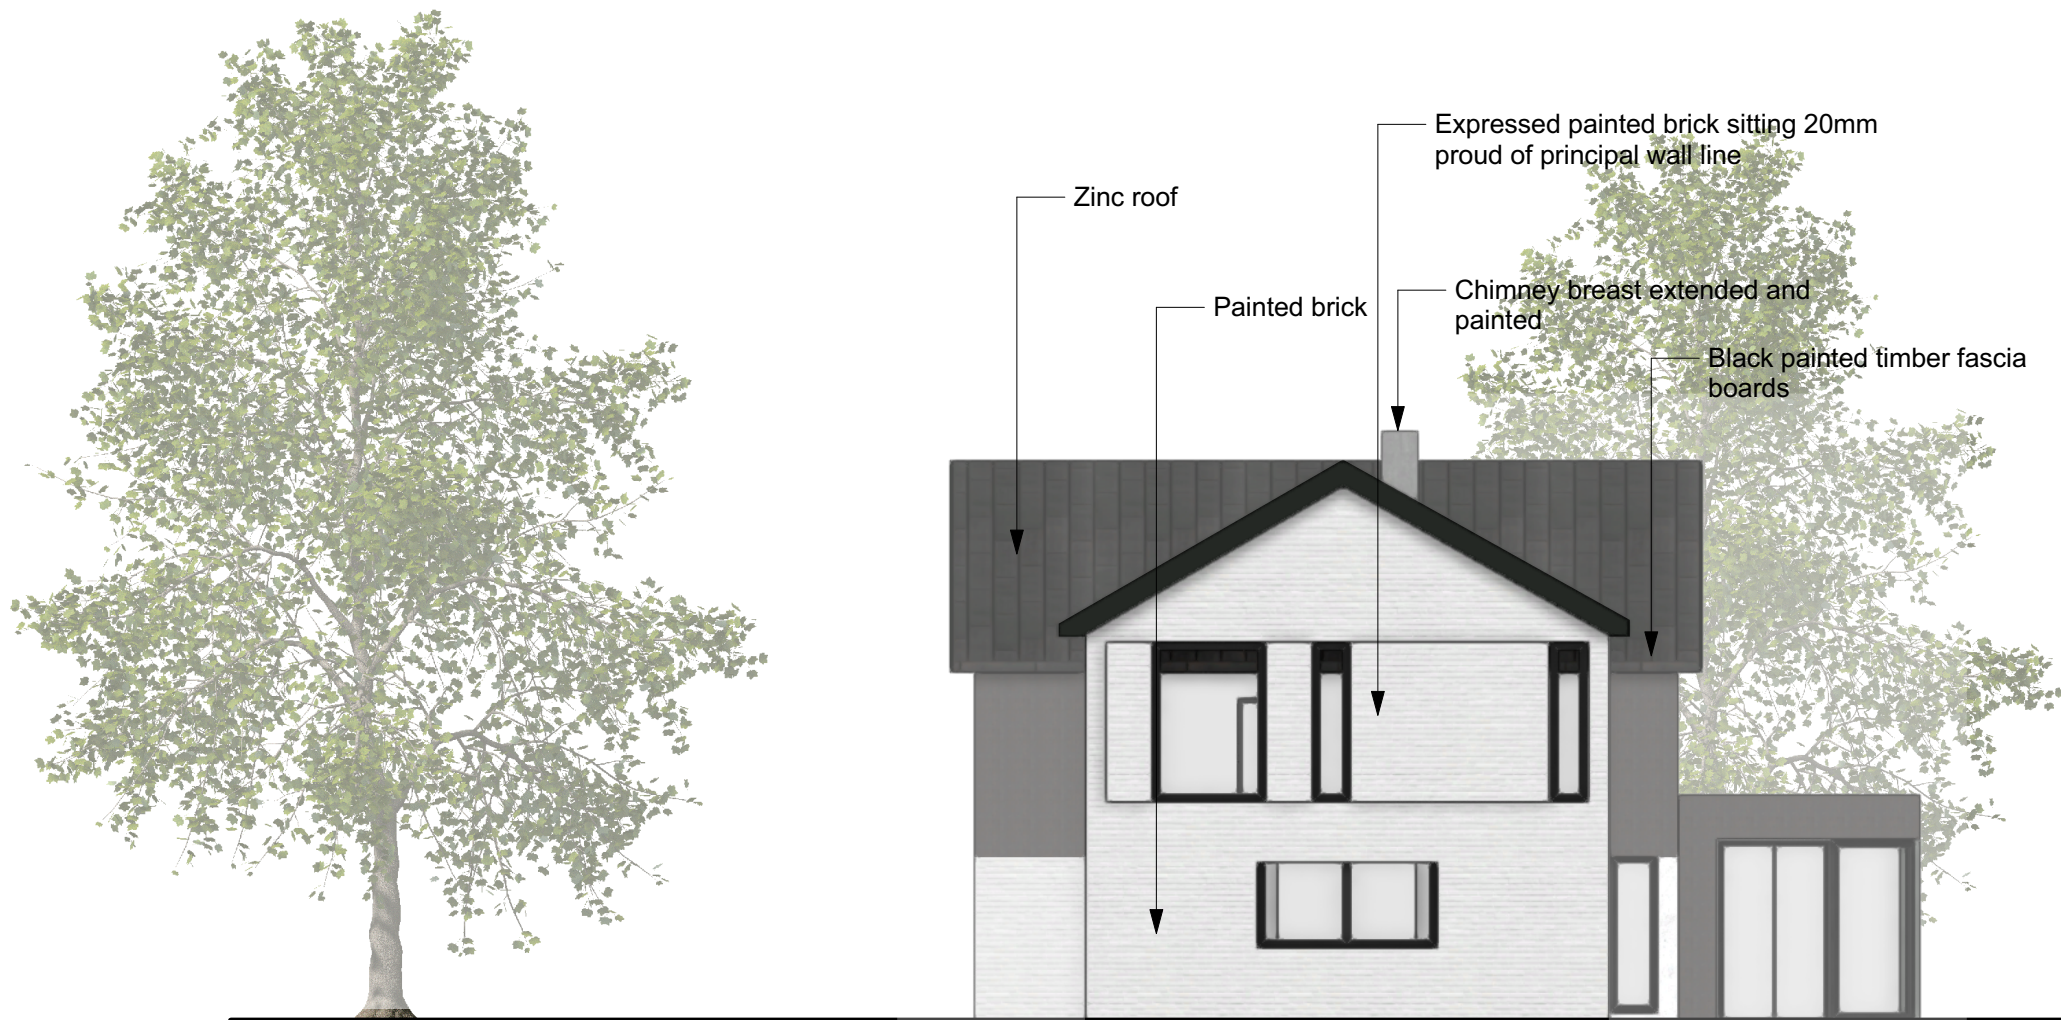

4 **Proposed West Elevation**
Scale: 1:100

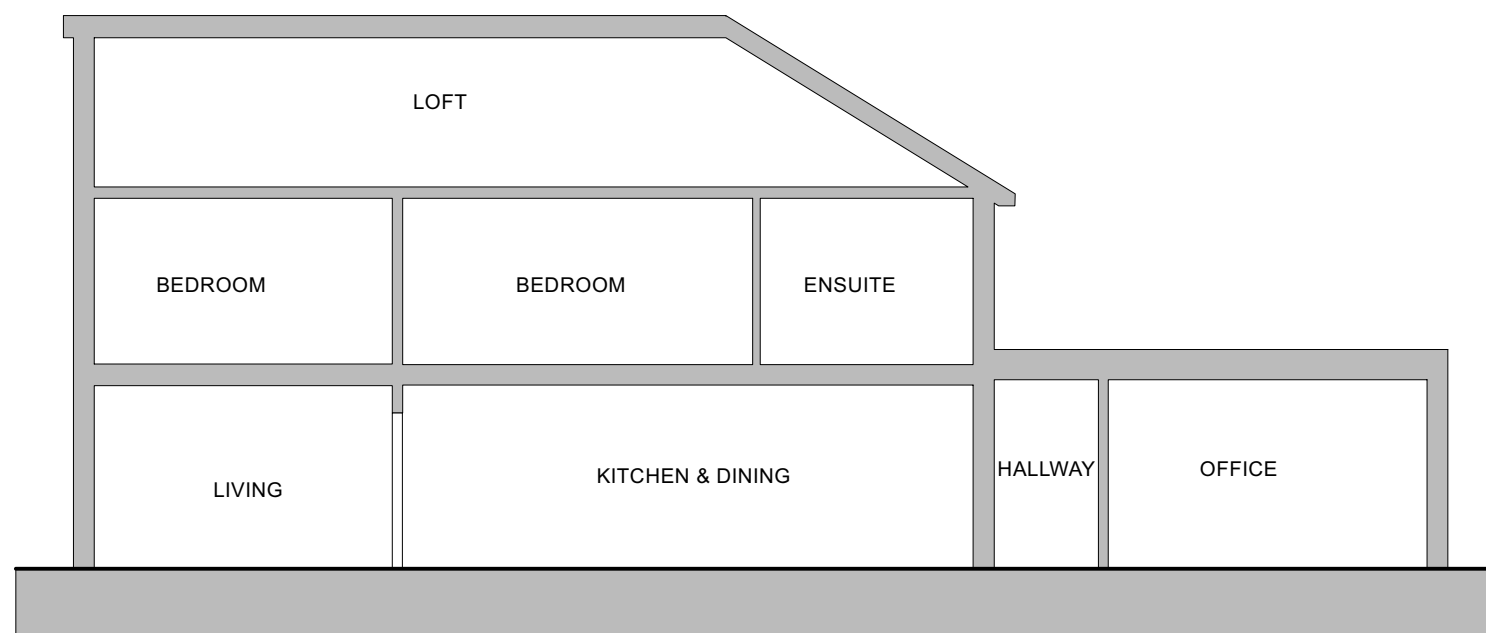

5 **Proposed Section**
Scale: 1:100

Revisions

Drawing
Proposed Elevations

Project
Torton Hill Road

Sheet Number
18005-300

Scale
**1:200 @ A1
NTS @ A3**

Revision



WWW.WATERSHEDD.COM

STUDIO@WATERSHEDD.COM

+44 (0) 207 659 0885