

 


WATERSHEDD

GENERAL NOTES:
Do not scale from this drawing.
Check drawing on receipt and immediately report any discrepancies to the Architect.
Verify all dimensions and levels on site prior to construction.
The contents of this drawing are Watershed Developments LTD copyright and shall not be re-used without their written permission.

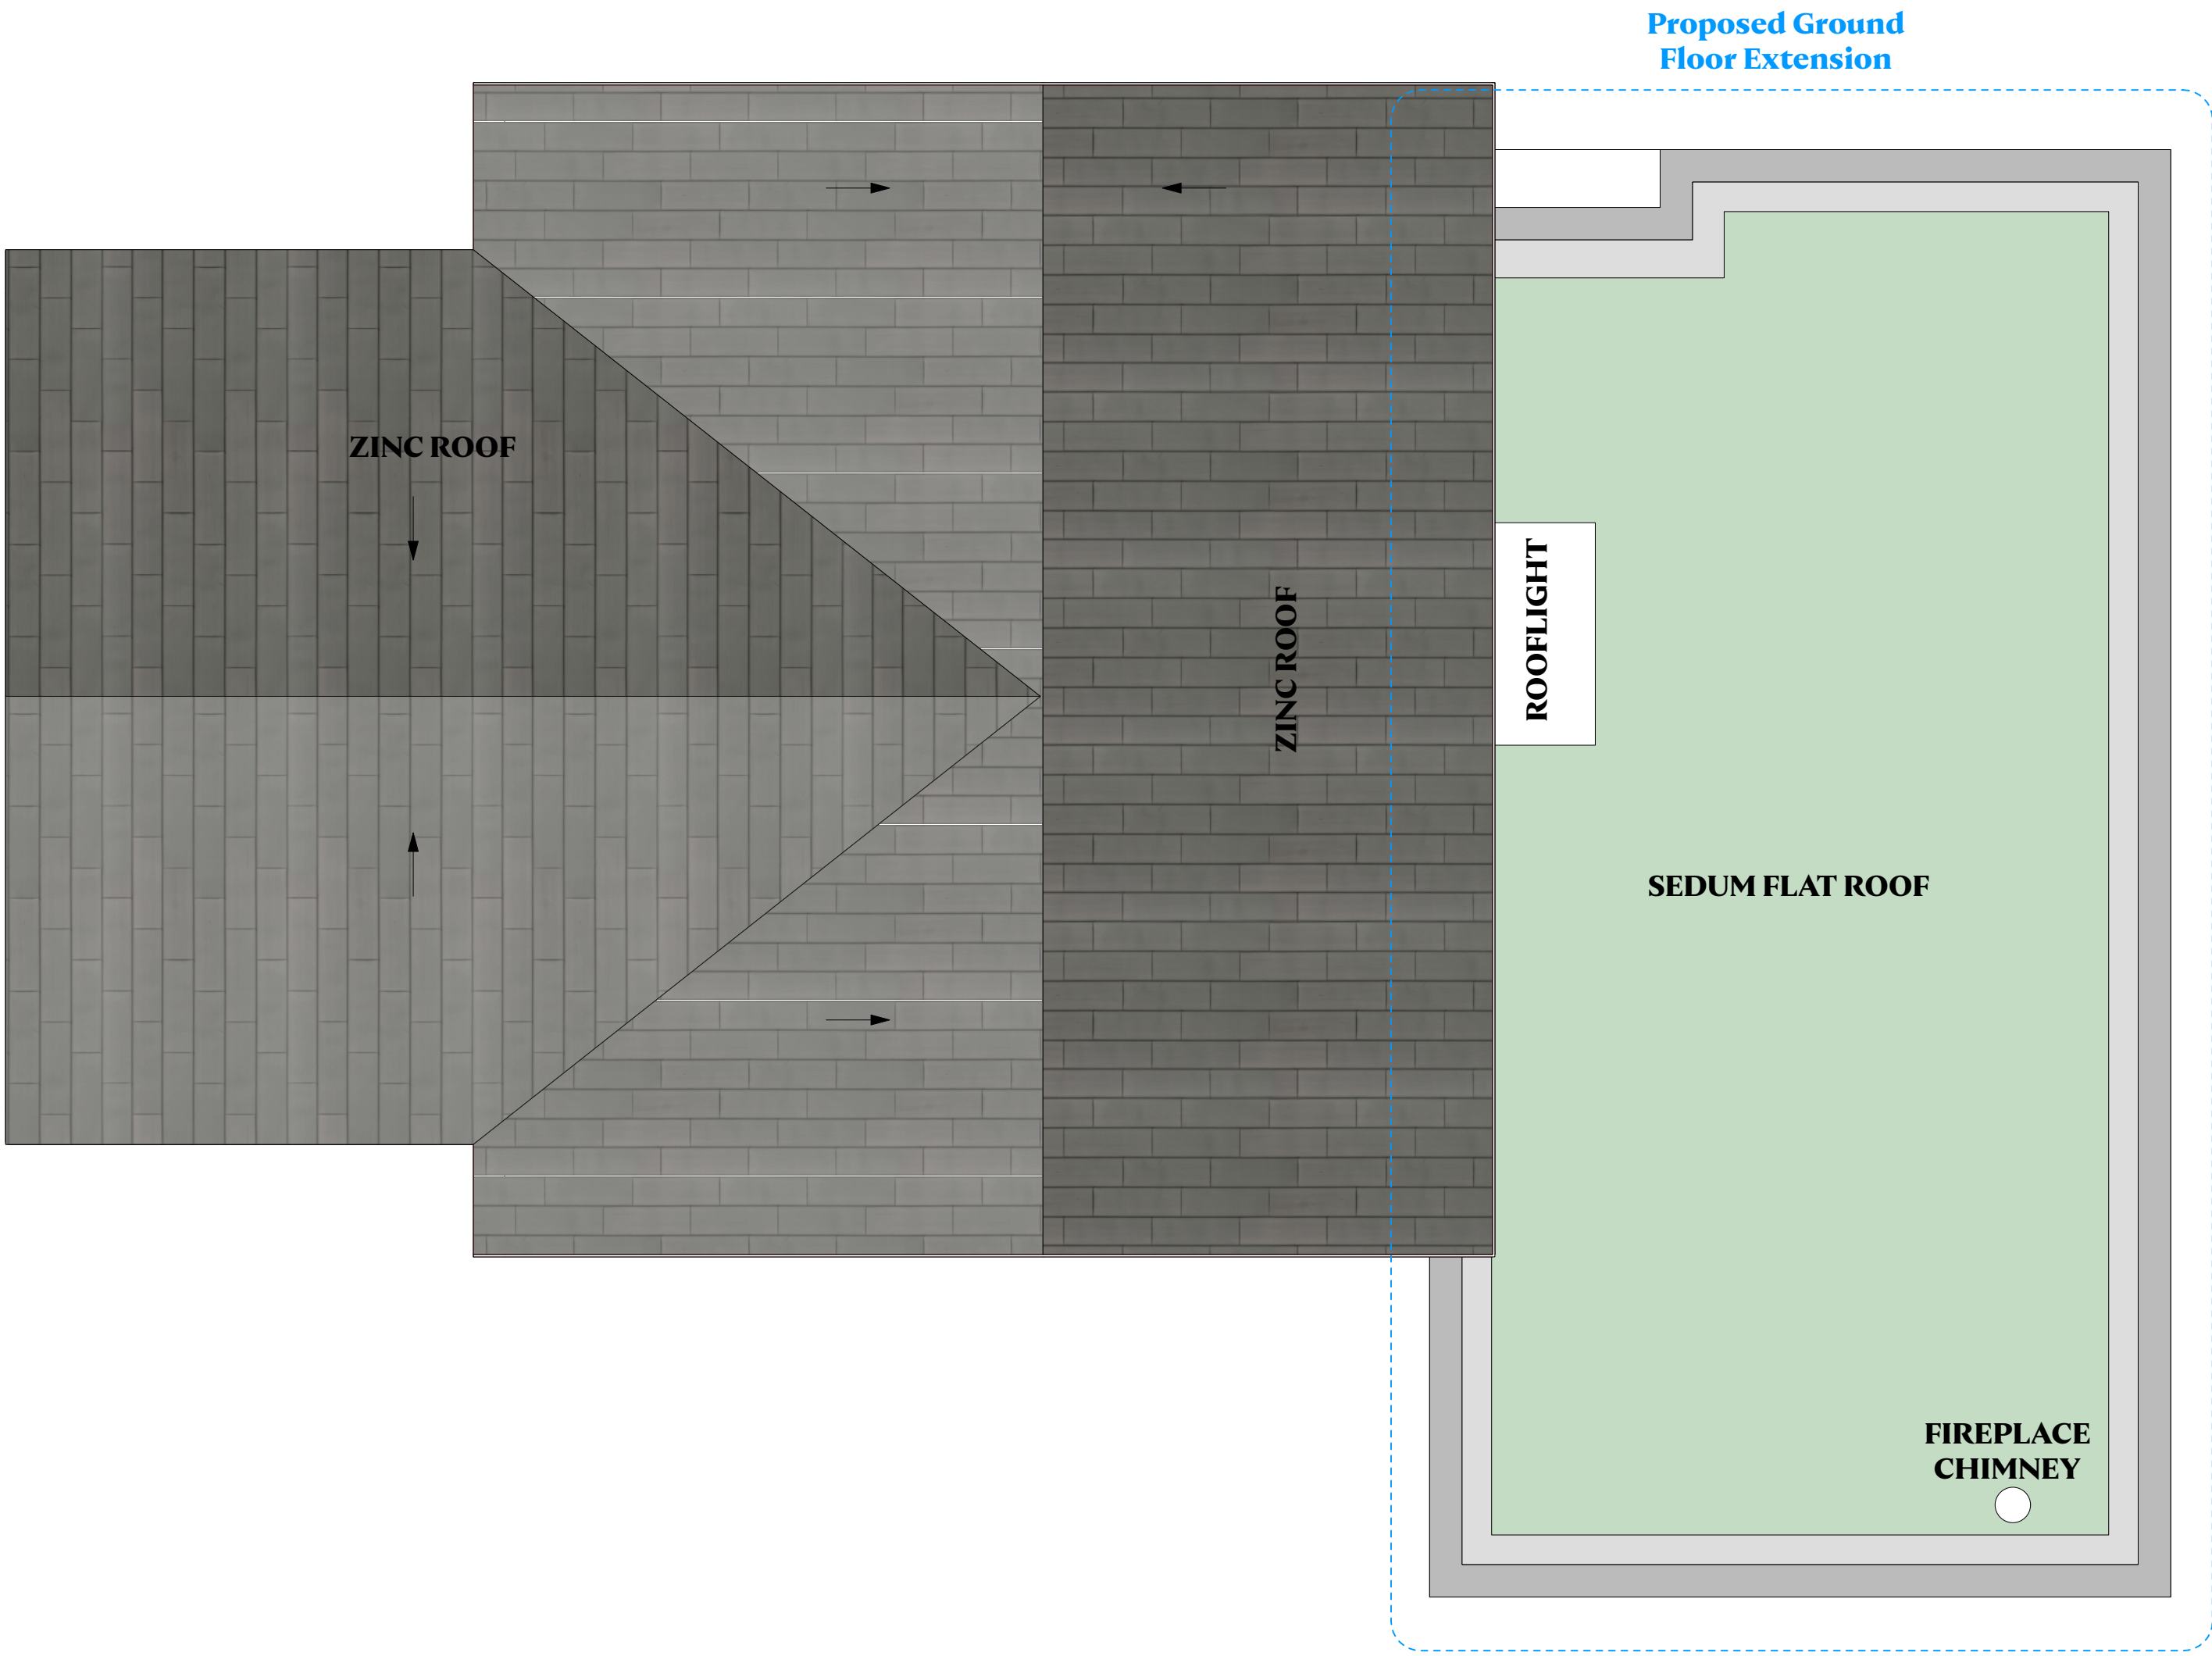

PLANNING

 

Revisions

Drawing
Proposed Roof Plan

Project	Scale
Torton Hill Road	1:200 @ A1 NTS @ A3
Sheet Number	Revision
18005-103	



WWW.WATERSHEDD.COM
STUDIO@WATERSHEDD.COM +44 (0) 207 659 0885

3 **Proposed Roof Plan**
Scale: 1:50