


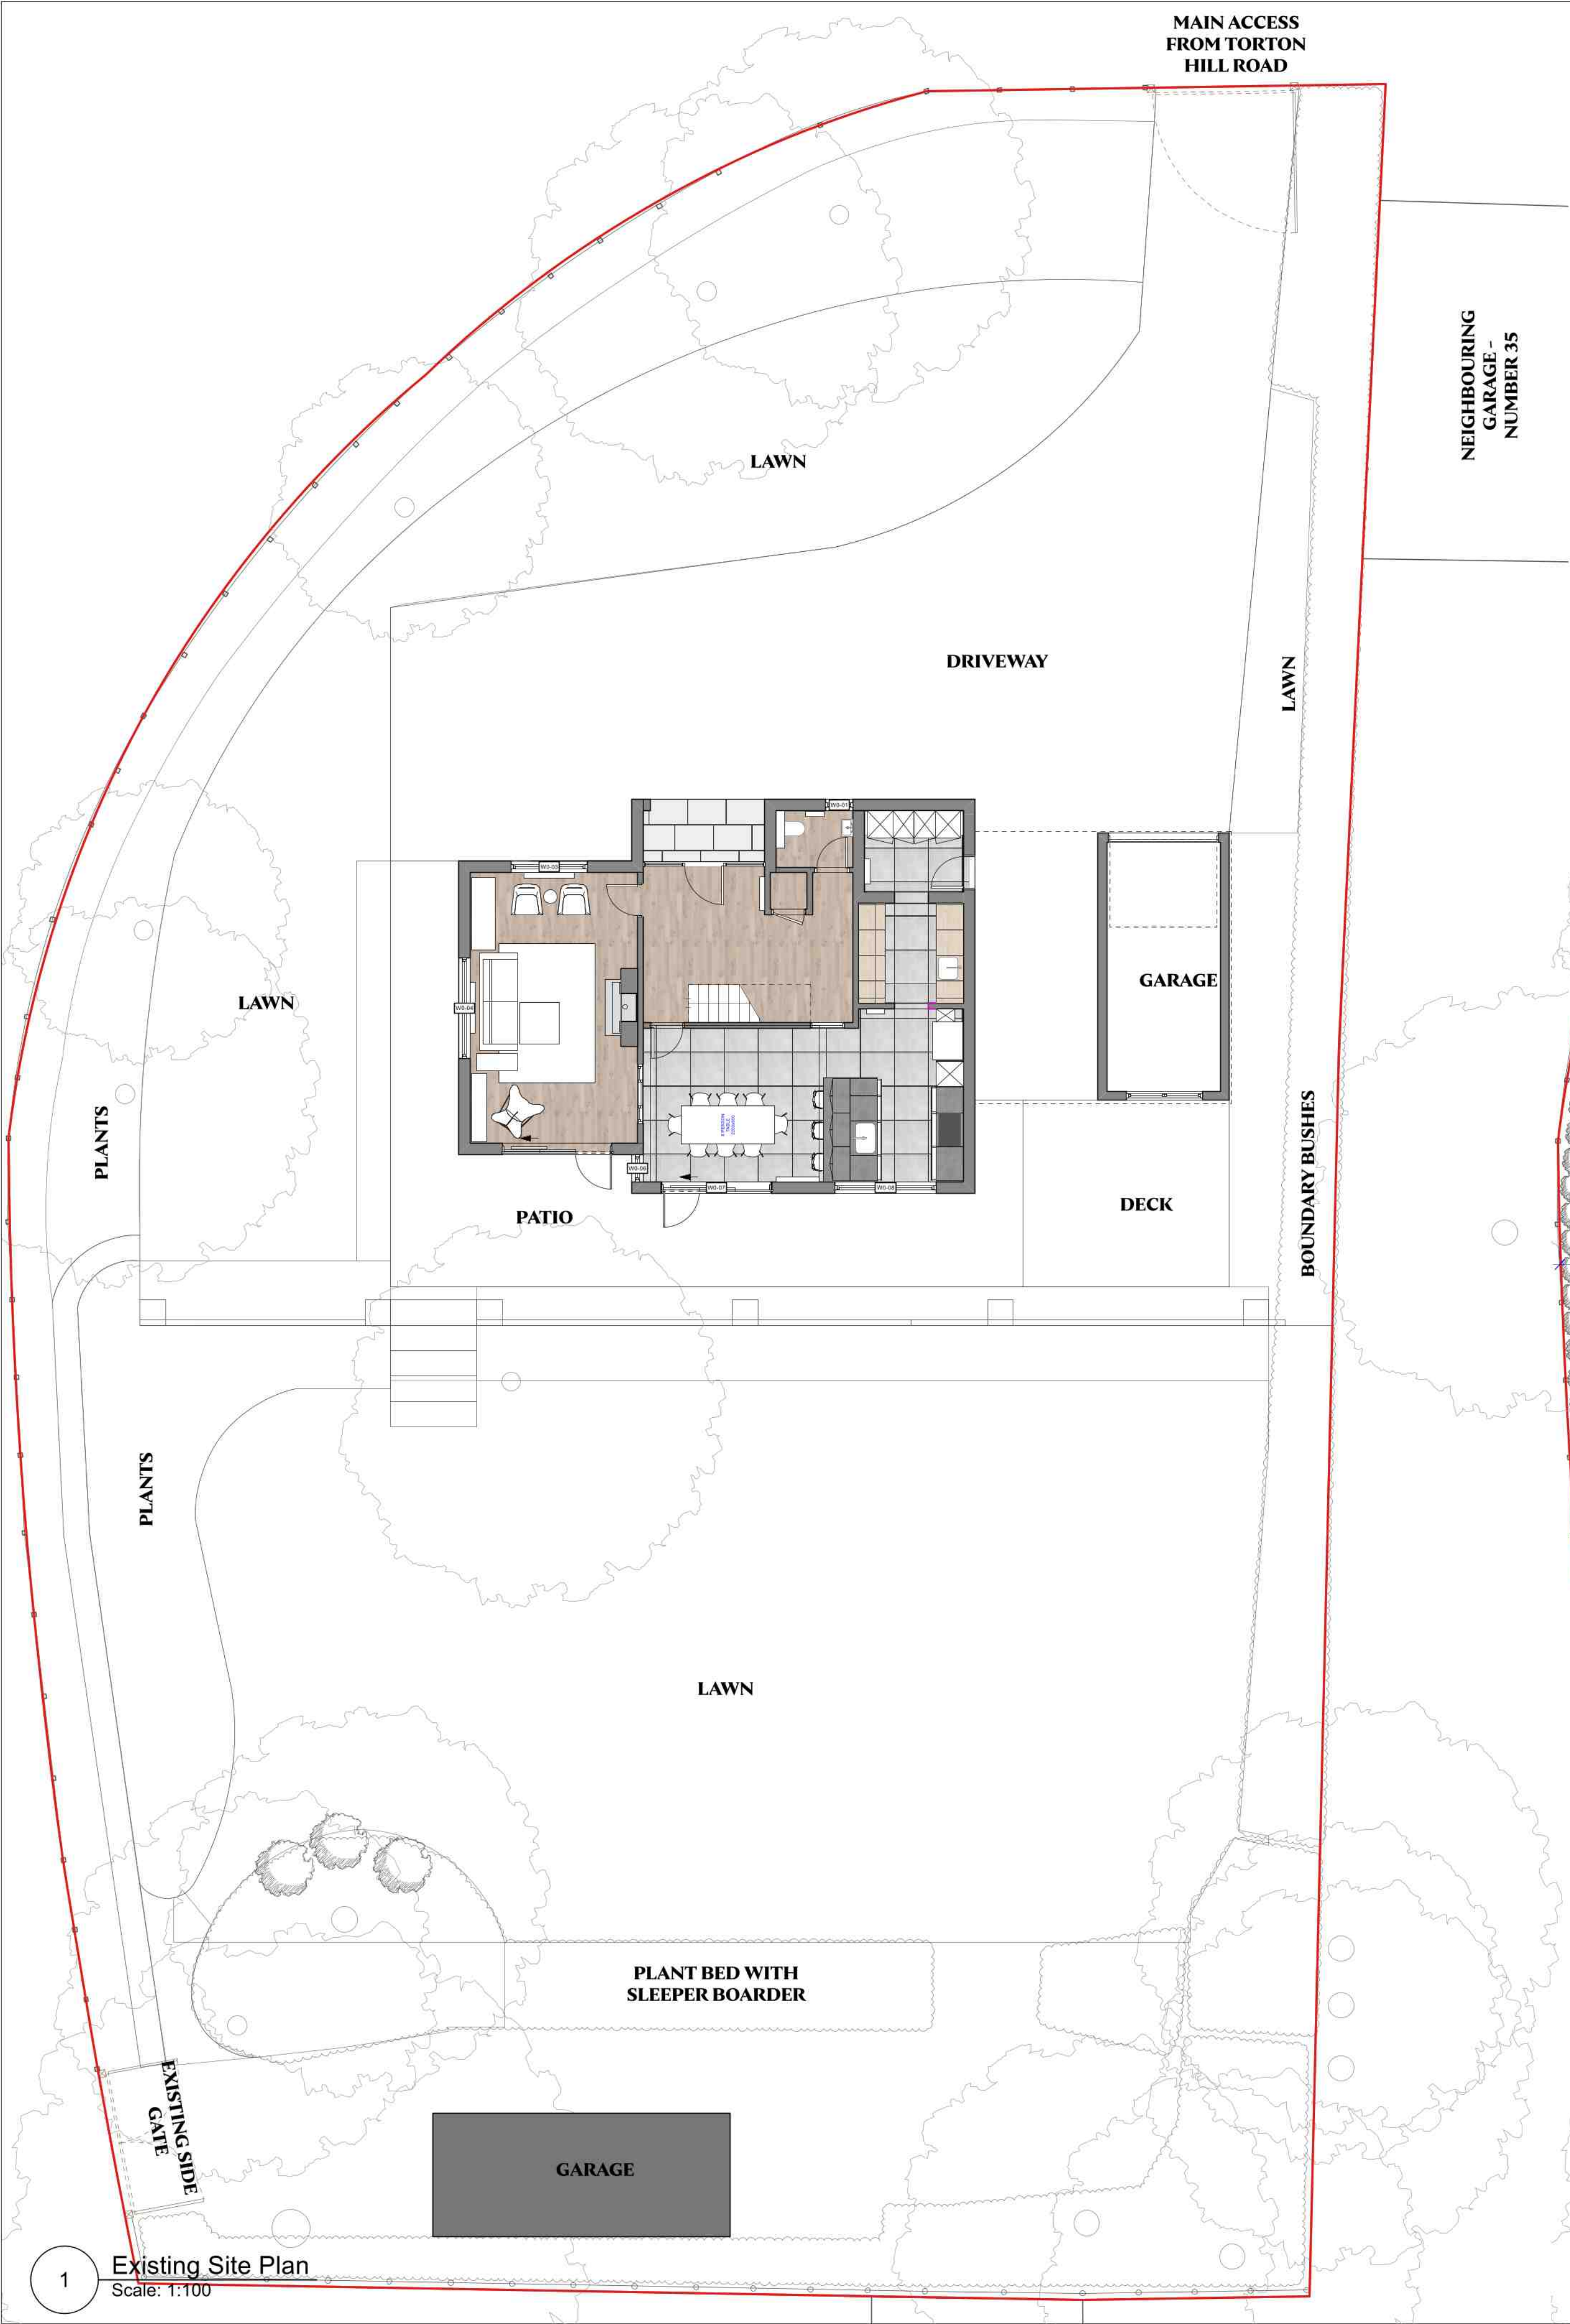


WATERSHEDD

GENERAL NOTES:
Do not scale from this drawing.
Check drawing on receipt and immediately report any discrepancies to the Architect.
Verify all dimensions and levels on site prior to construction.
The contents of this drawing are Watershed Developments LTD copyright and shall not be re-used without their written permission.

NEIGHBOURING GARAGE - NUMBER 35

0 1 2 3 4 5 M

PLANNING

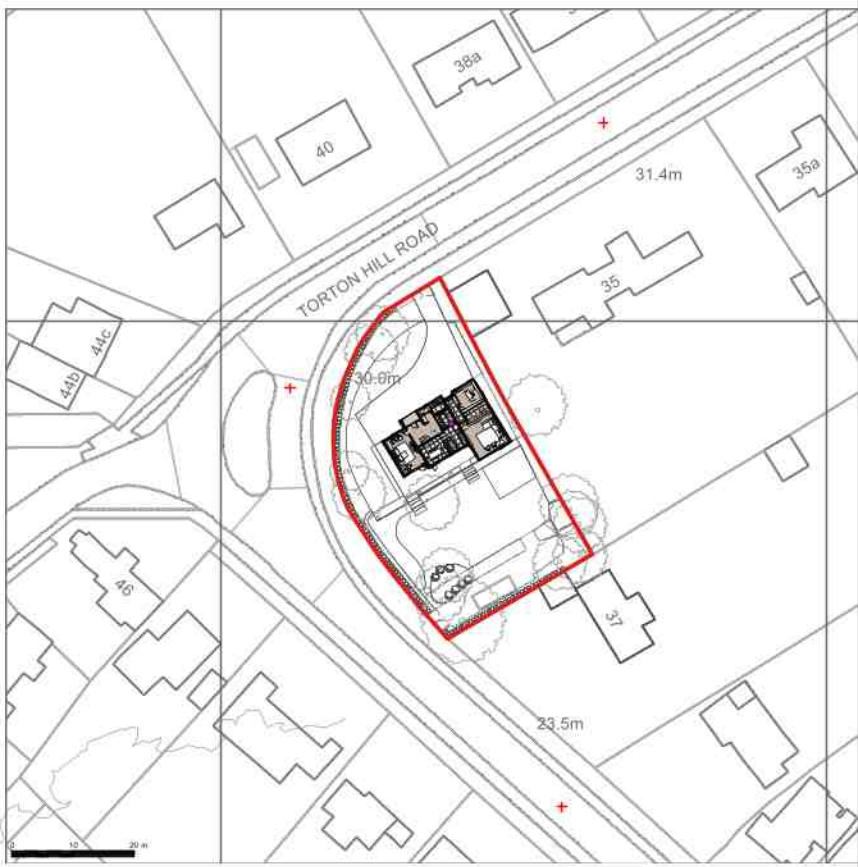

Revisions

Revisions	Revisions
P1	08/03/2022

Drawing

Existing & Proposed Site Plan

Project

Torton Hill Road

Sheet Number

18005-100

Scale

1:200 @ A1
NTS @ A3

Revision

P1

W **WATERSHEDD** **S**

WWW.WATERSHEDD.COM

STUDIO@WATERSHEDD.COM

+44 (0) 207 659 0885