

WATERSHEDD


GENERAL NOTES:
Do not scale from this drawing.
Check drawing on receipt and immediately report any discrepancies to the Architect.
Verify all dimensions and levels on site prior to construction.
The contents of this drawing are Watershed Developments LTD copyright and shall not be re-used without their written permission.



1 Existing South Elevation
Scale: 1:100




2 Existing East Elevation
Scale: 1:100

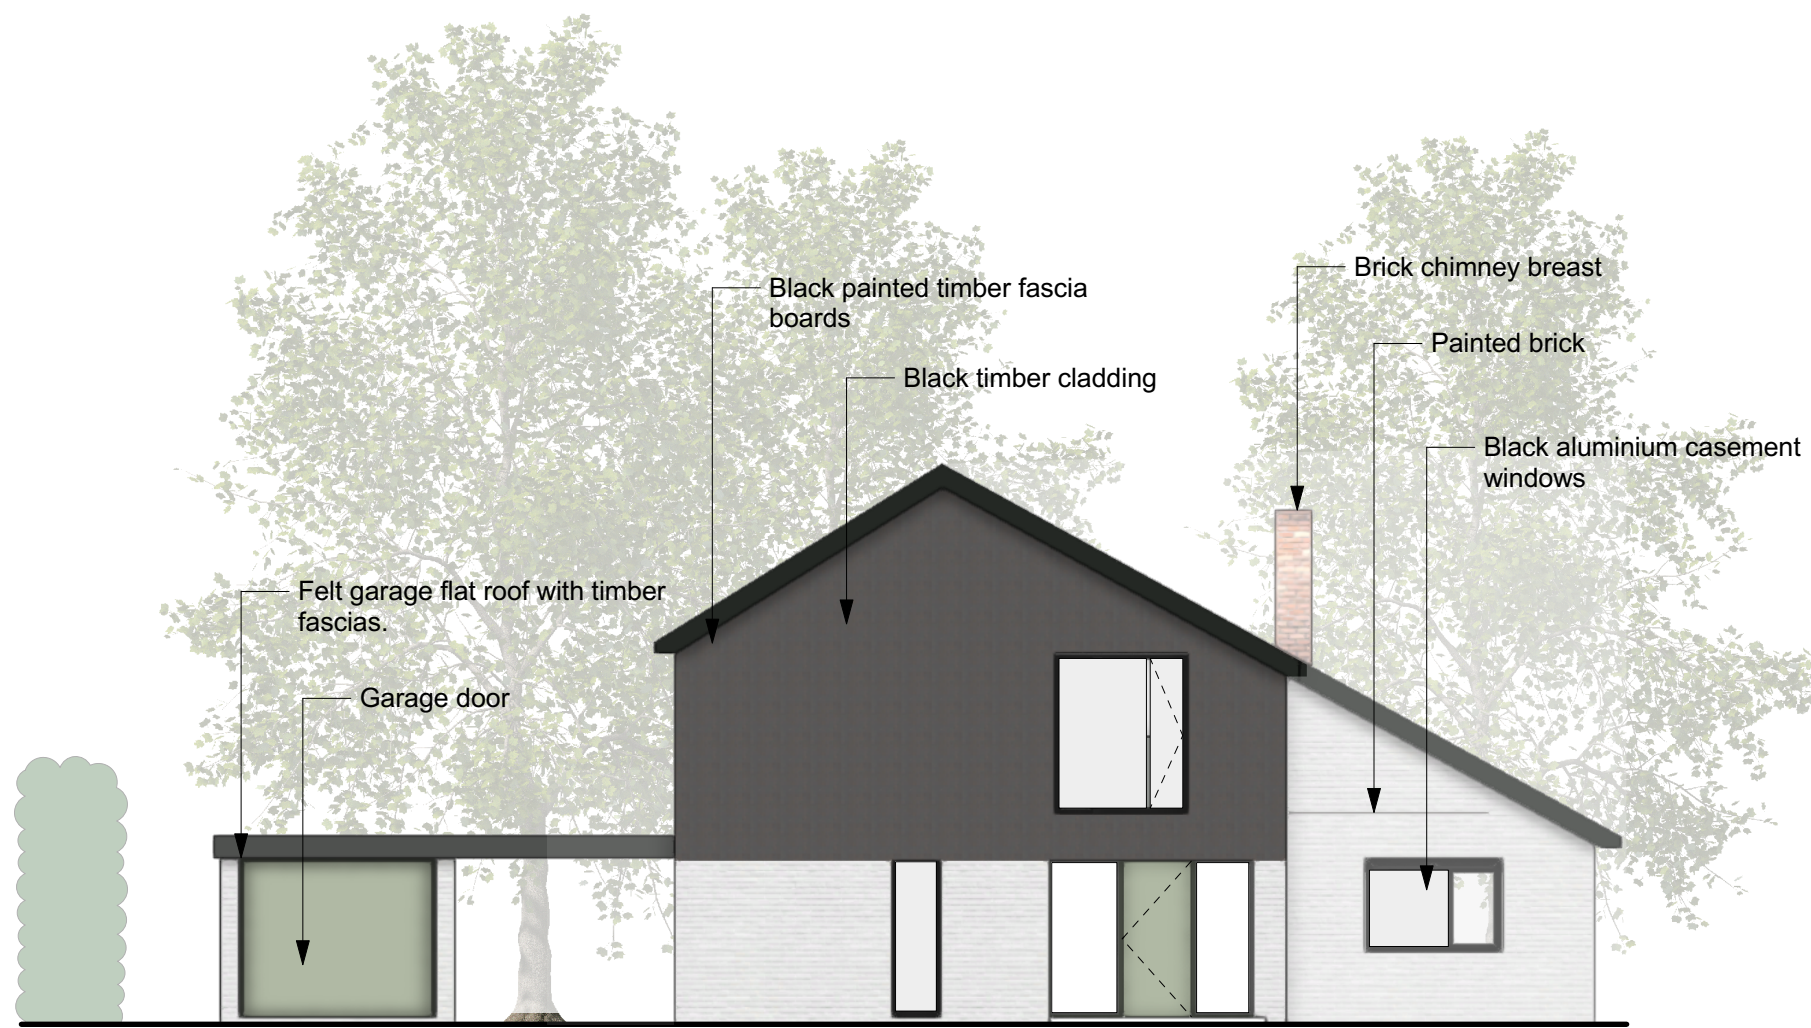

3 Existing North Elevation
Scale: 1:100



4 Existing West Elevation
Scale: 1:100

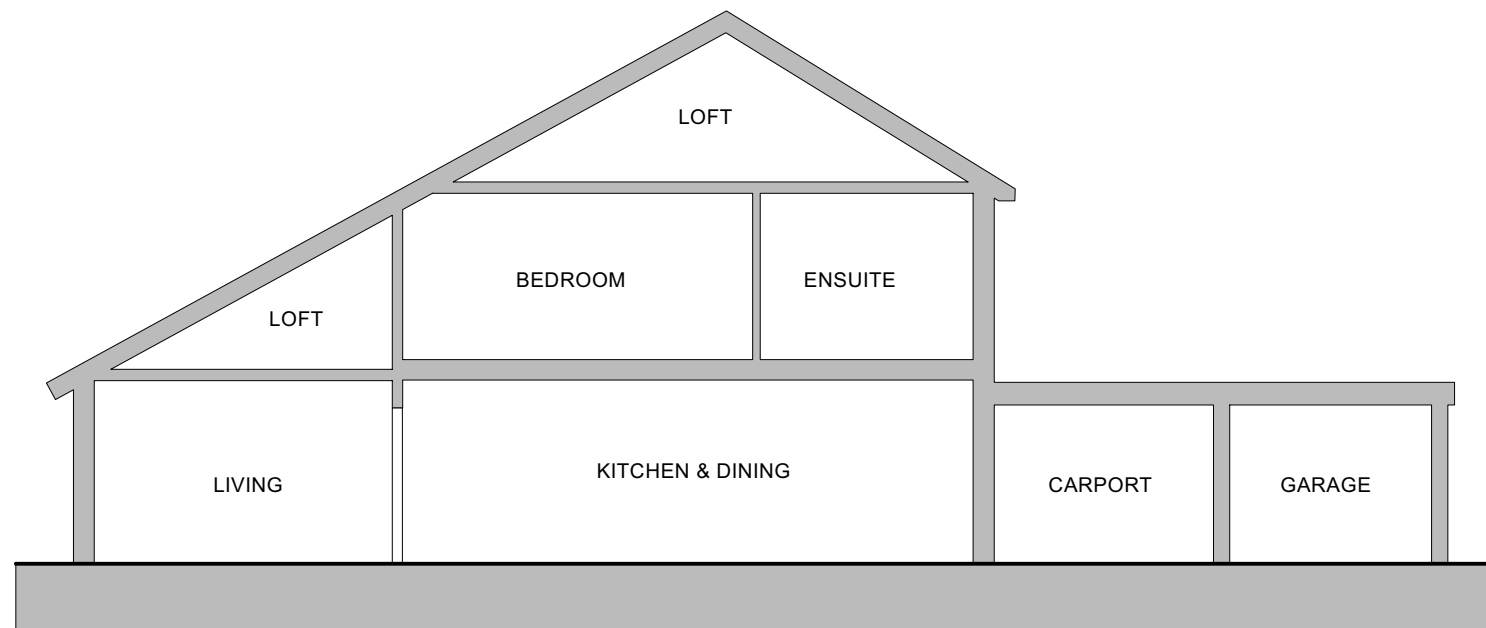

5 Existing Section
Scale: 1:100

Revisions

Drawing
Existing Elevations

Project
Torton Hill Road

Sheet Number
18005-003

Scale
1:200 @ A1
NTS @ A3
Revision

