



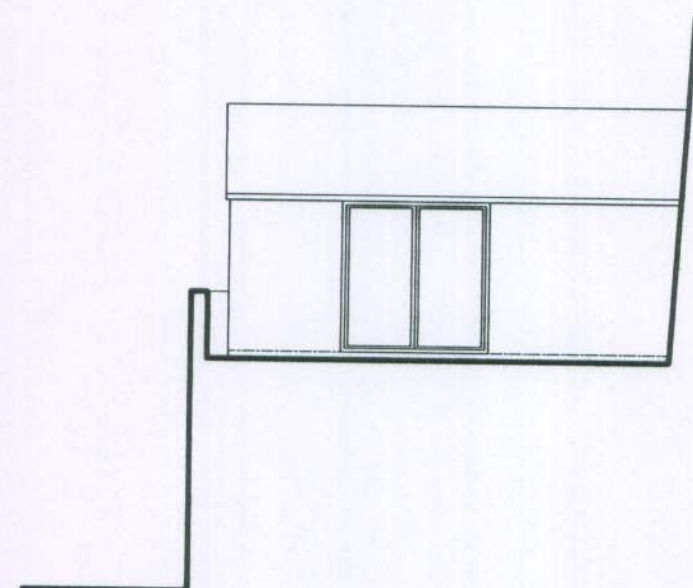


West Elevation

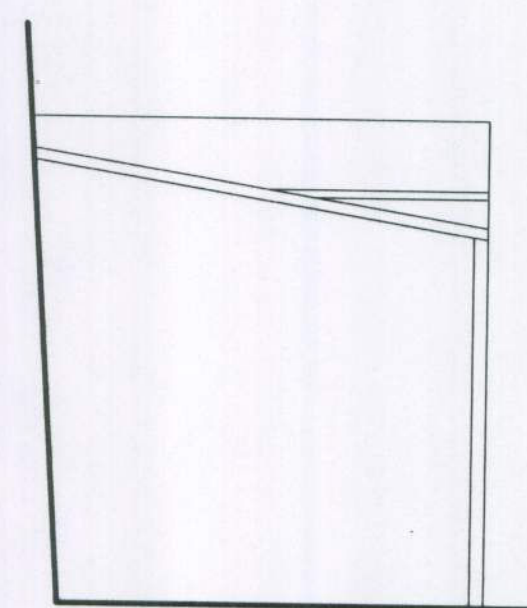


South Elevation




North Elevation

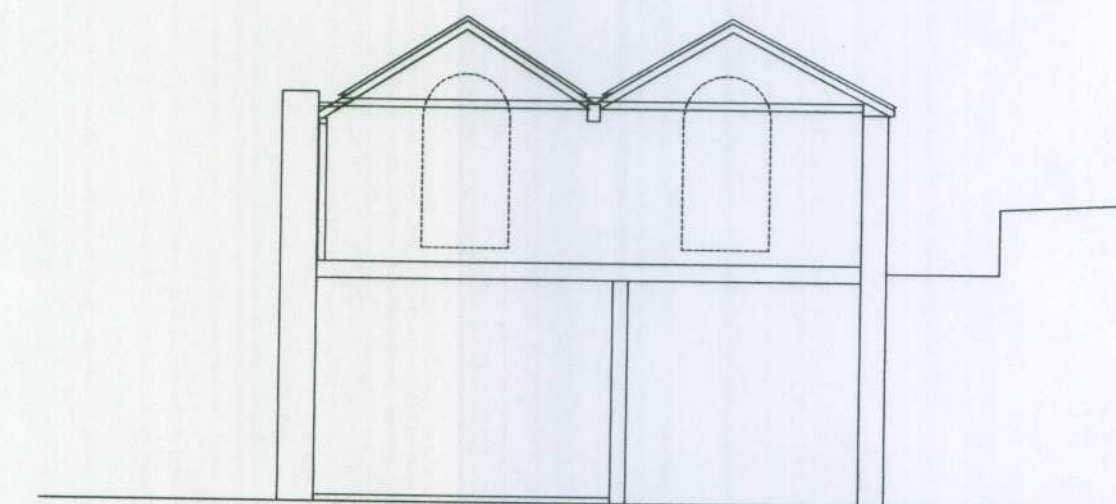

Section

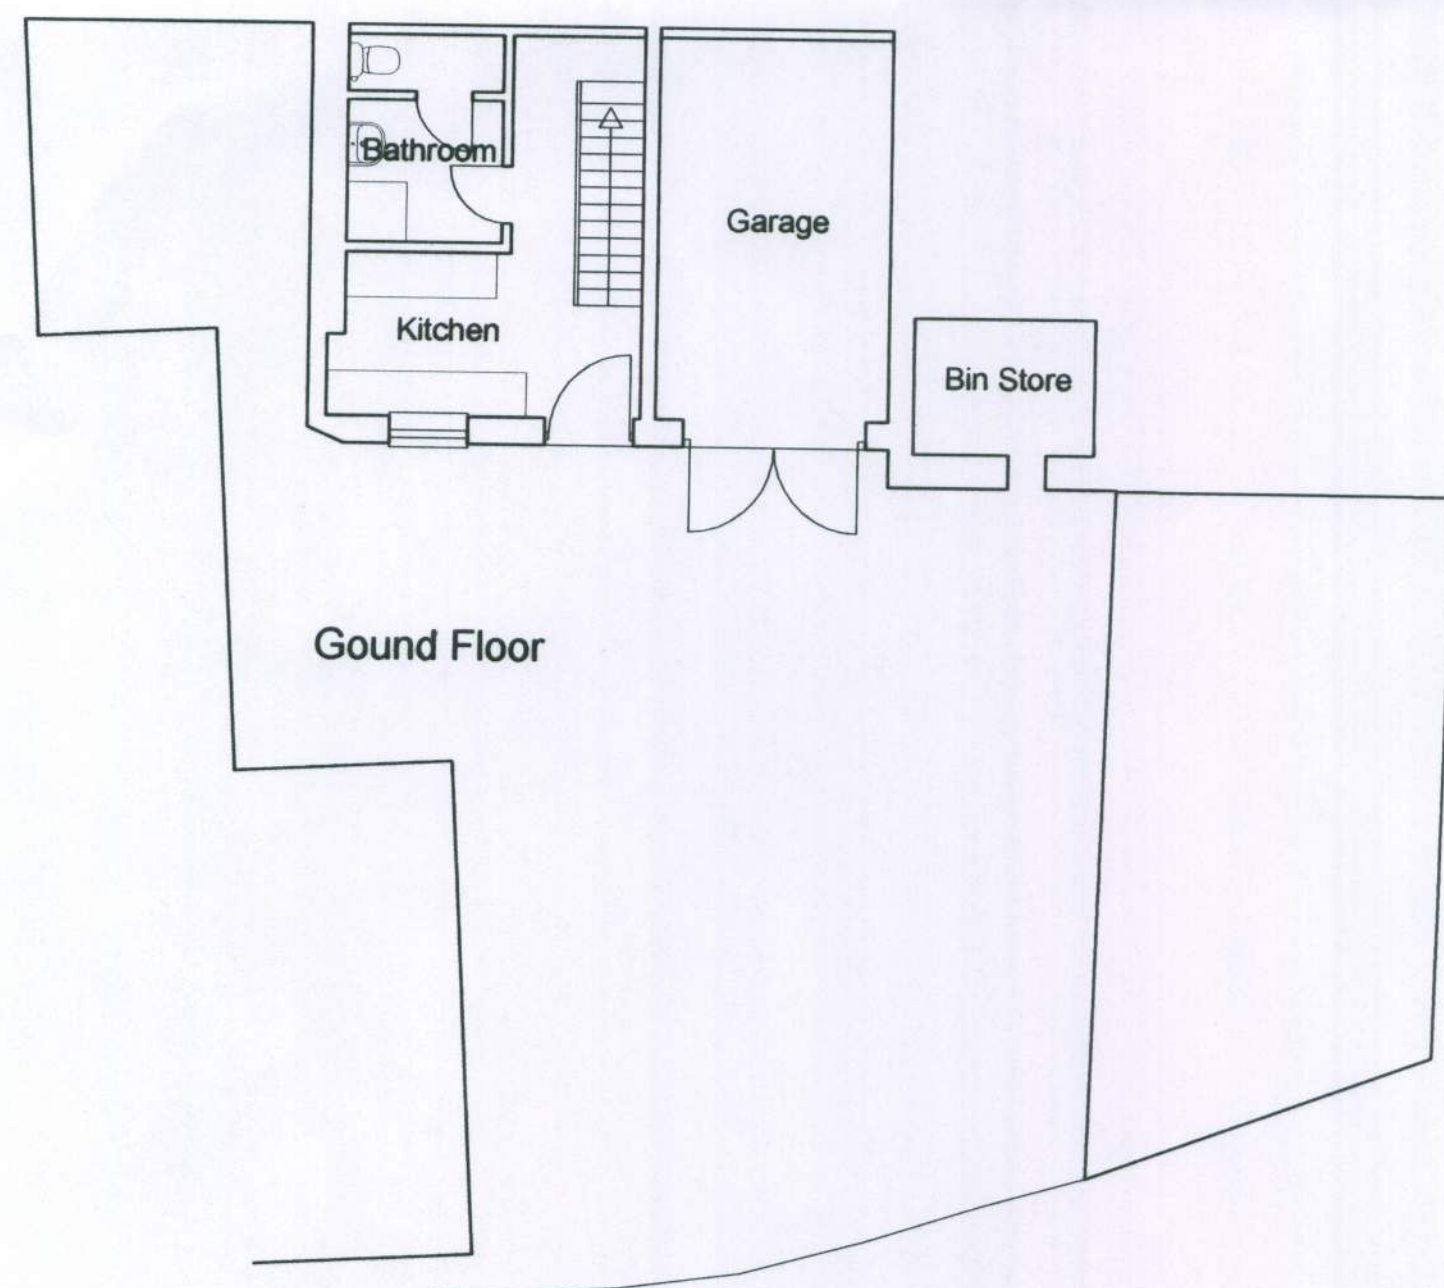

Gound Floor

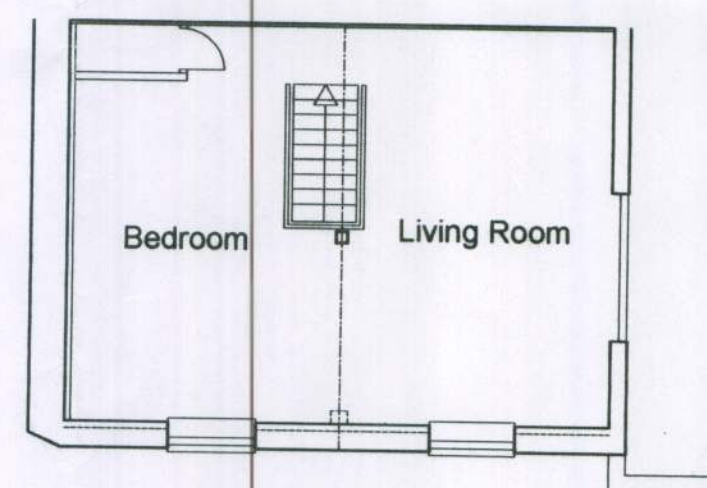

First Floor

R J C A
CHARTERED ARCHITECTS

LIME KILN BARN
COLWORTH
CHICHESTER
WEST SUSSEX
PO20 6DS

Tel 01243 787011
Fax 01243 787022

ARUN DISTRICT COUNCIL			
No.	AB	24	10/11
Received			

REVISION

PROJECT			Alterations to Coach House at 4 Park Place Arundel.	
SUBJECT			Existing plans and Elevations	
SCALE	1:100	DATE	Feb 2010	DRAWING No 10 / 12 / 01
DRAWN		CHECKED		