



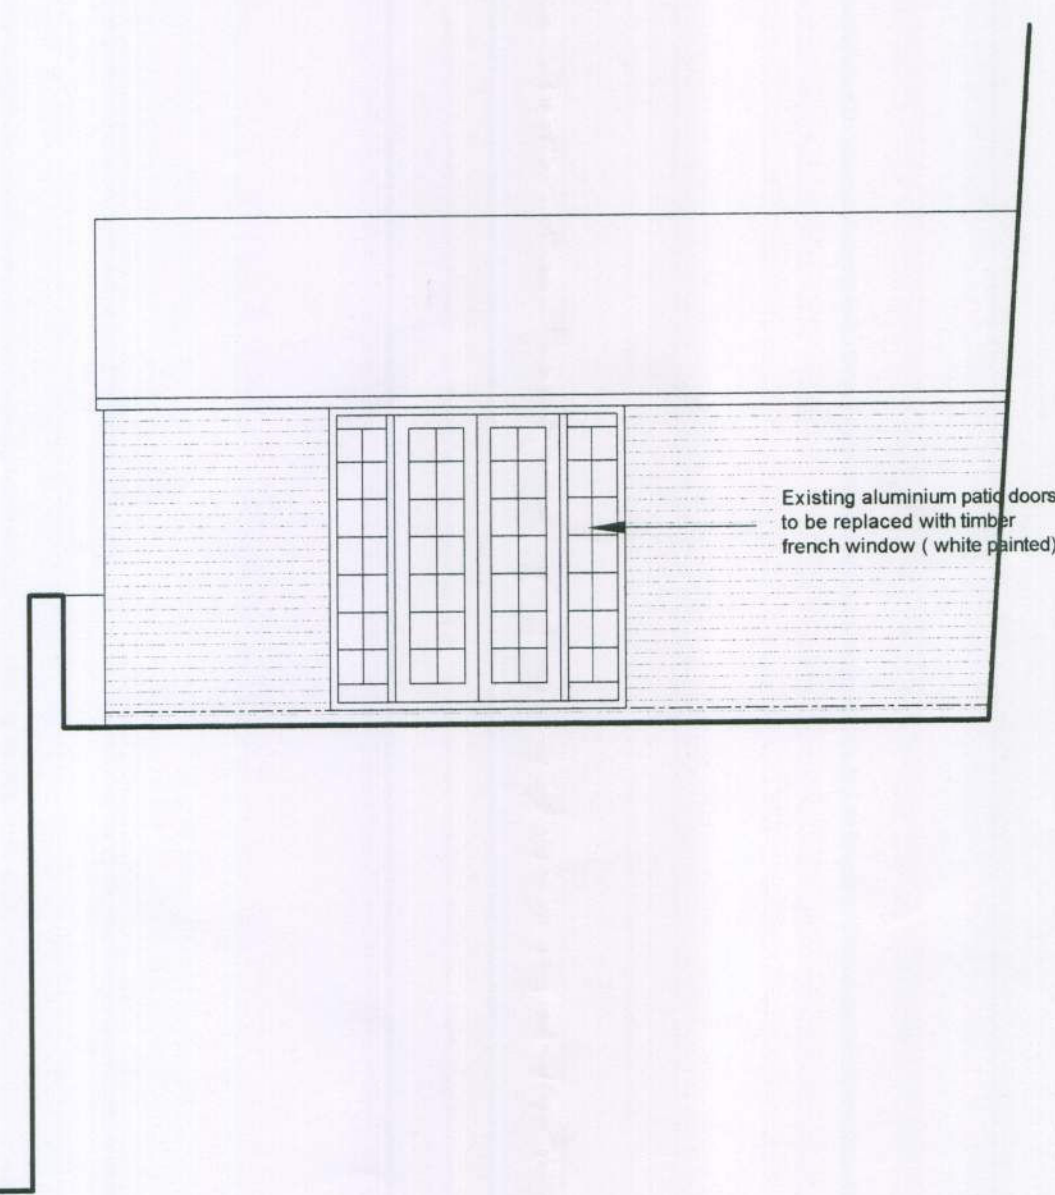


West Elevation

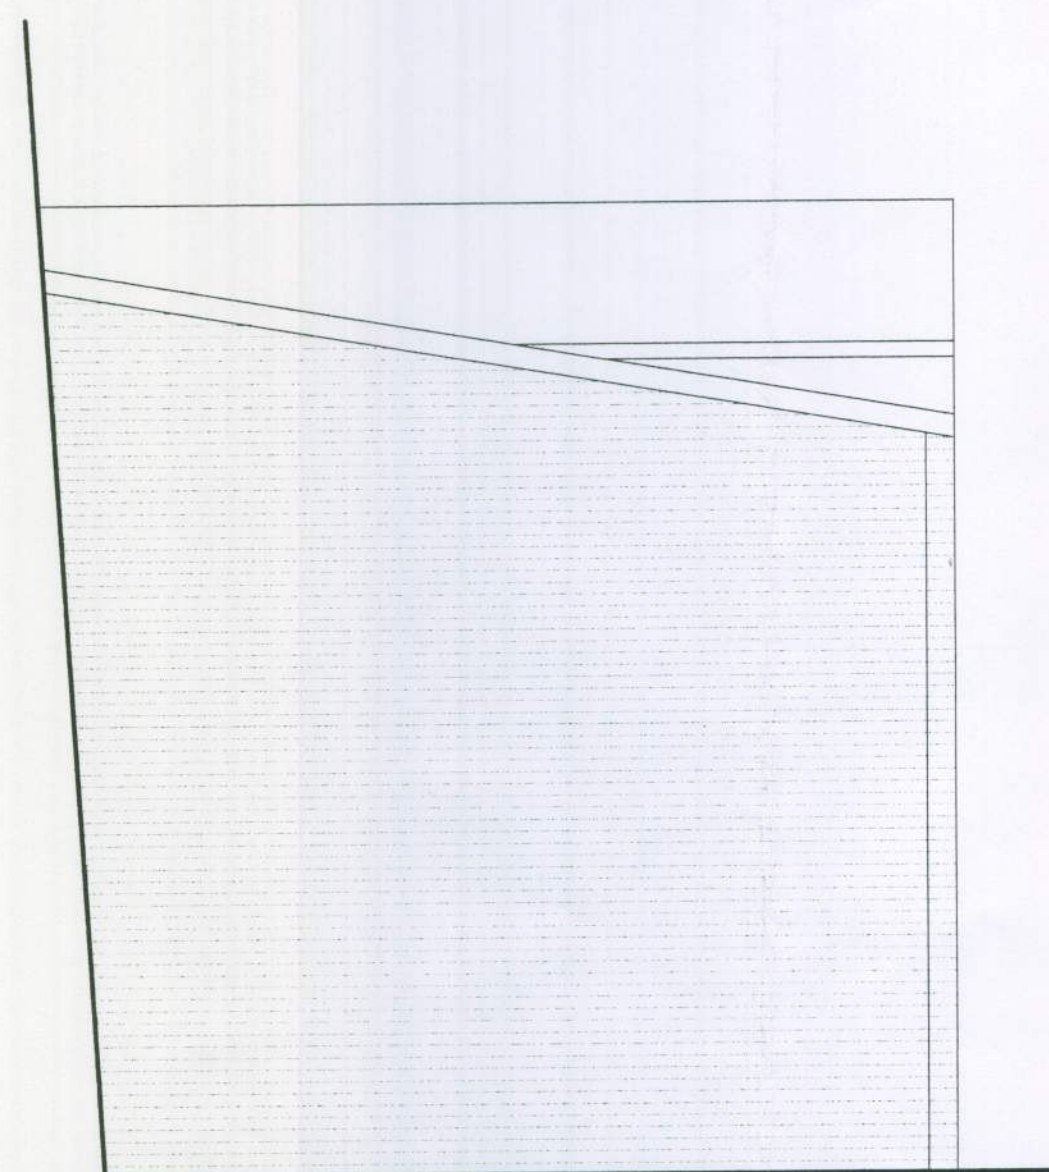


South Elevation



North Elevation

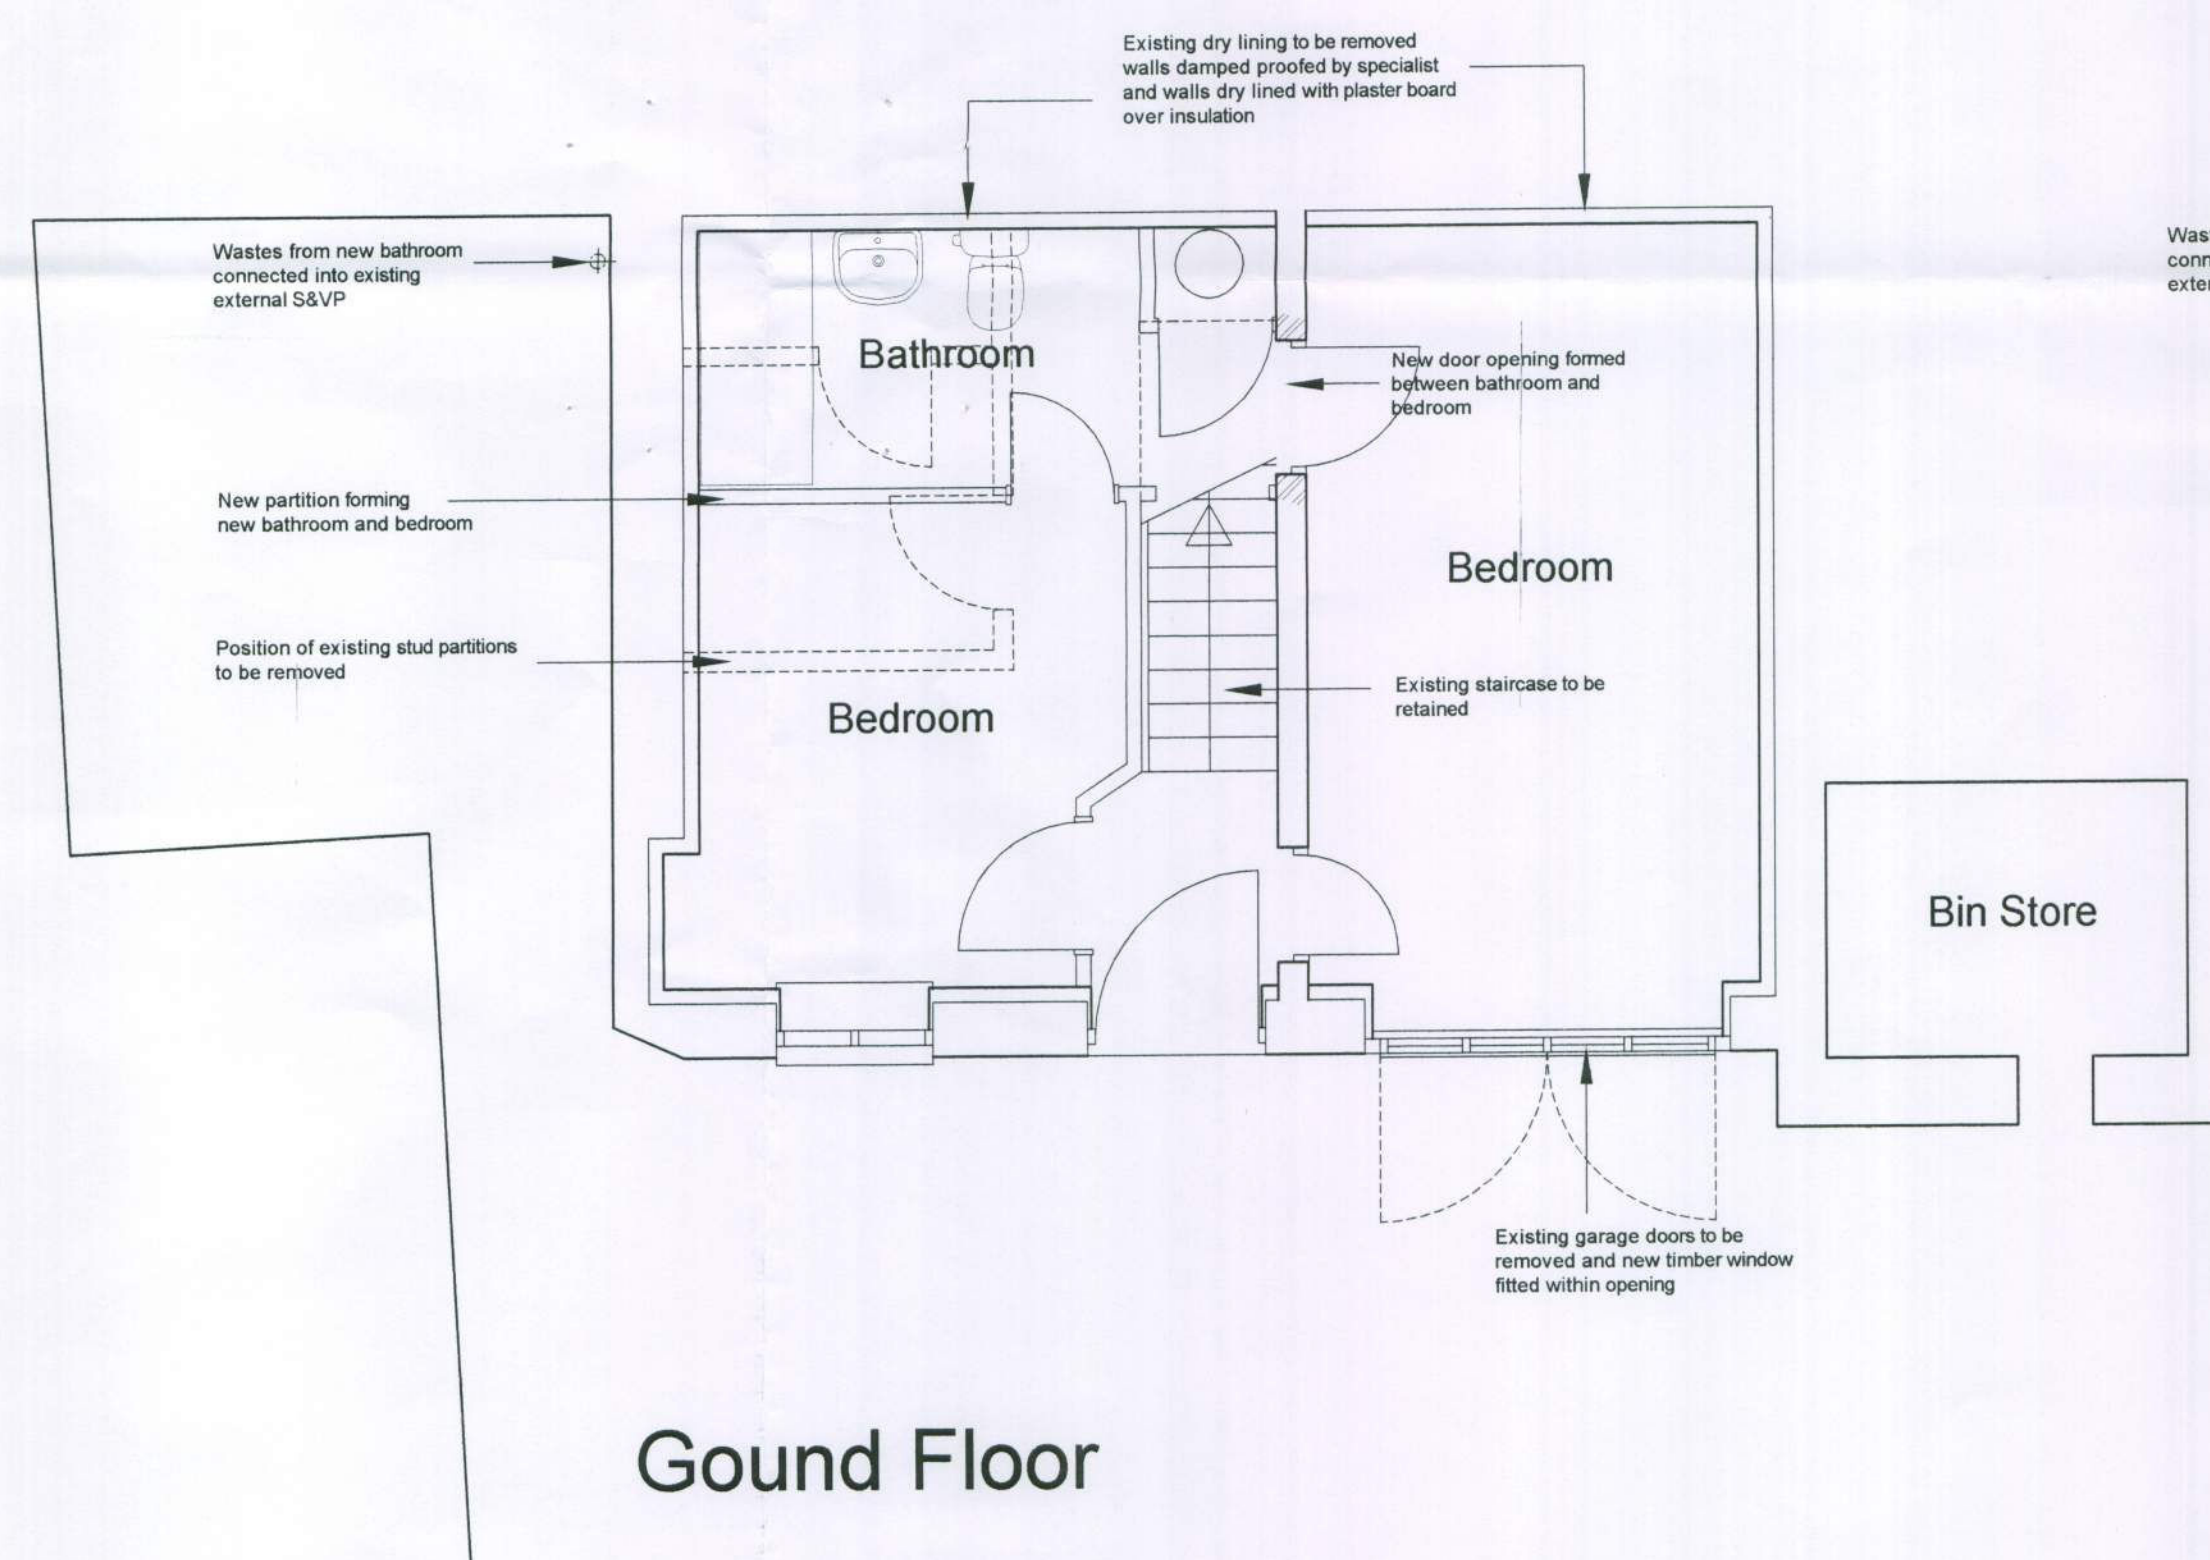

Gound Floor

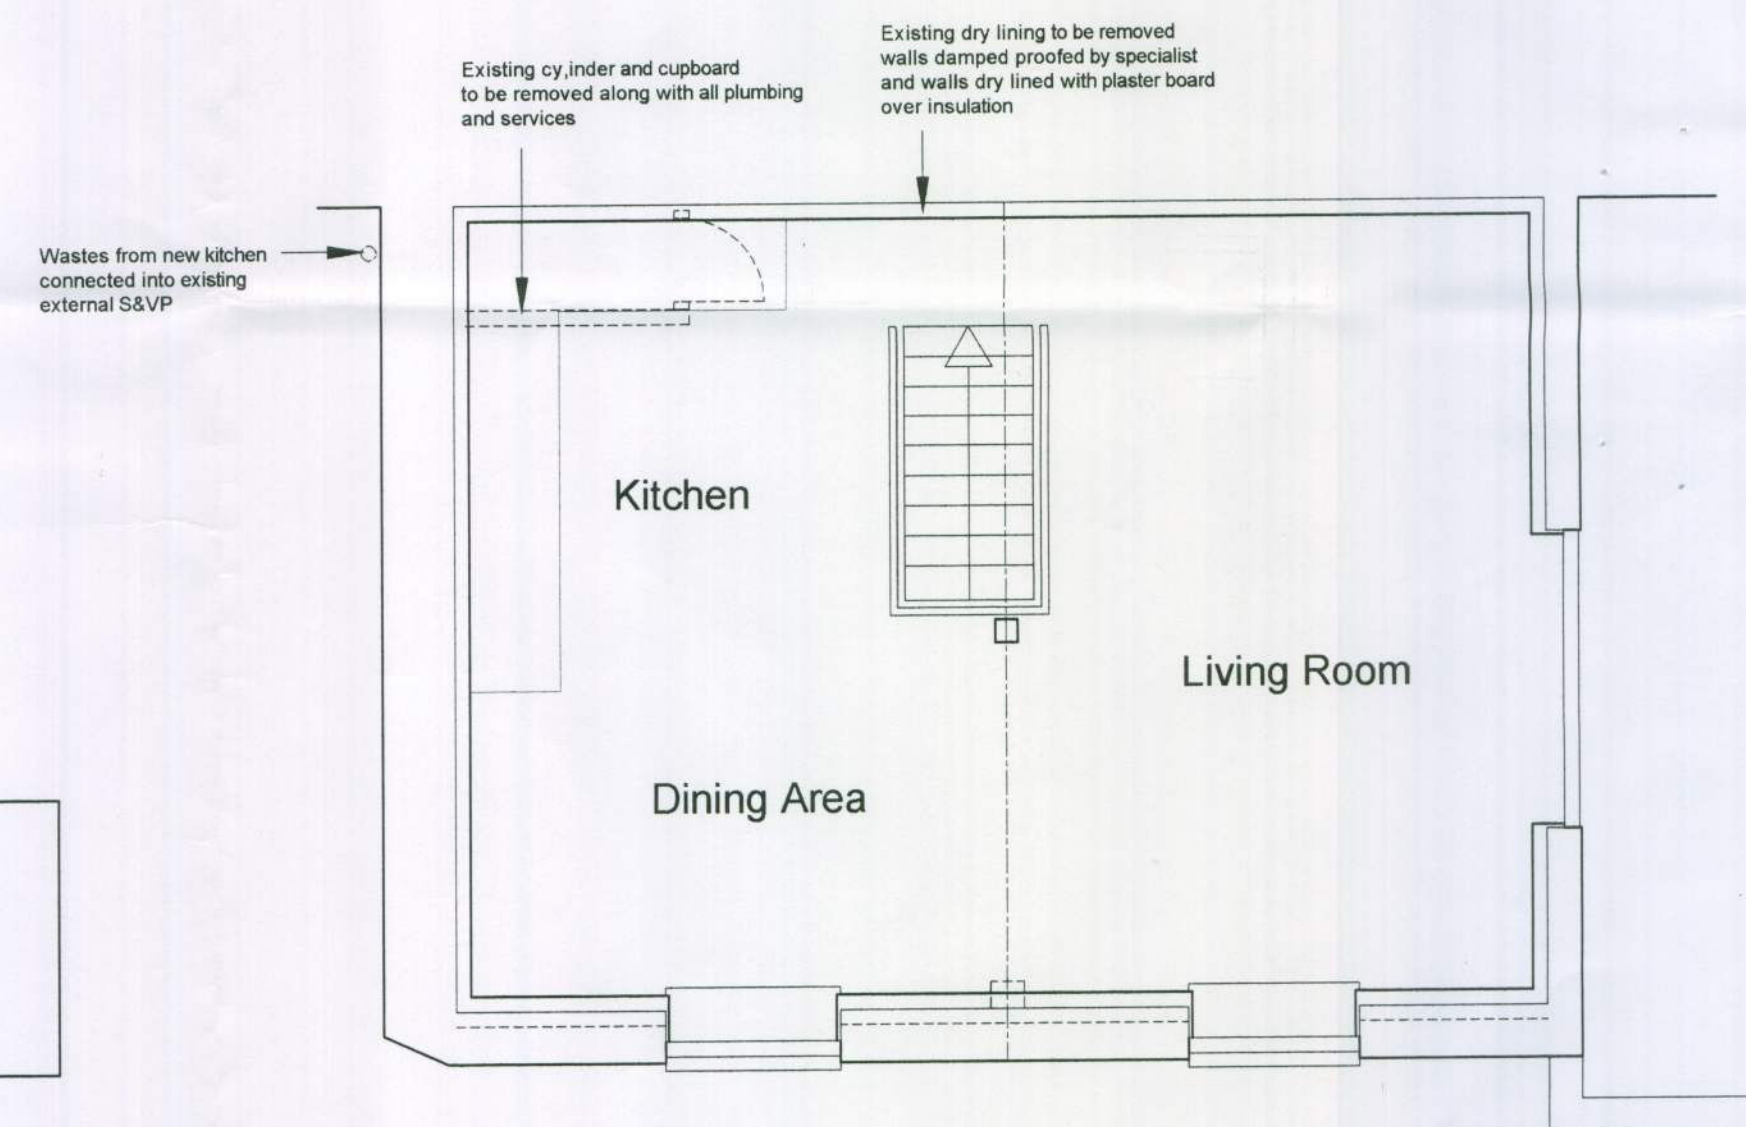

First Floor

ARUN DISTRICT COUNCIL			
No.	AB	24	10 L
RECEIVED			

R J C A
CHARTERED ARCHITECTS

LIME KILN BARN
COLWORTH
CHICHESTER
WEST SUSSEX
PO20 6DS

Tel 01243 787011
Fax 01243 787022

Rev A Room names added
REVISION

PROJECT		Alterations to Coach House at 4 Park Place Arundel.	
SUBJECT		Proposed plans and Elevations	
SCALE	1:50	DATE	Feb 2010
DRAWN		CHECKED	
		DRAWING No.	10 / 12 / 02 A