




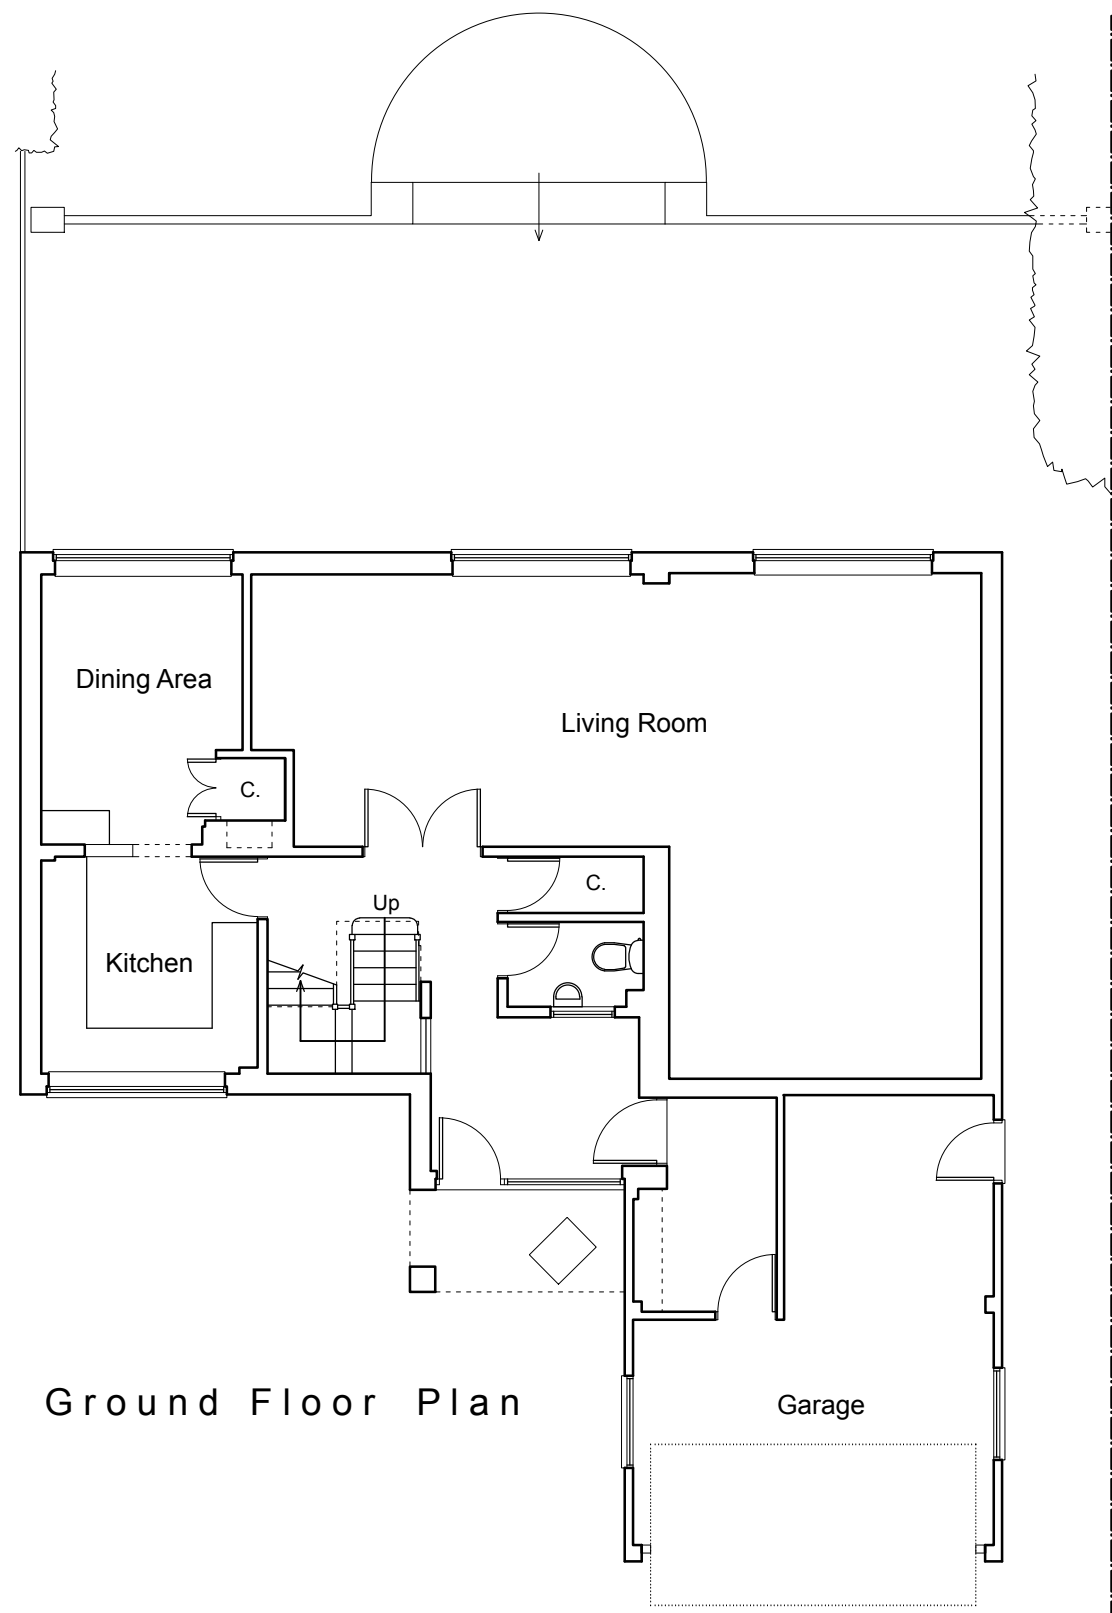

Ground Floor Plan

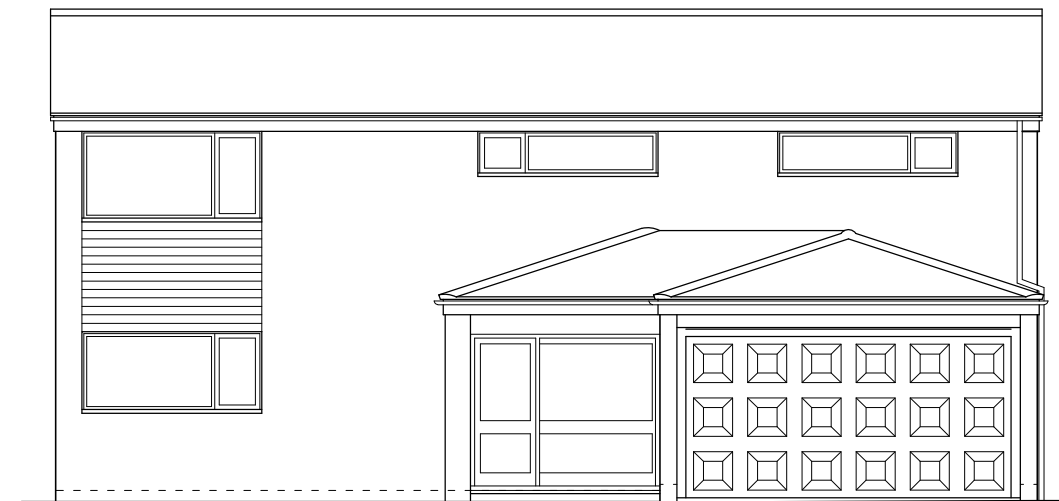

South East Elevation

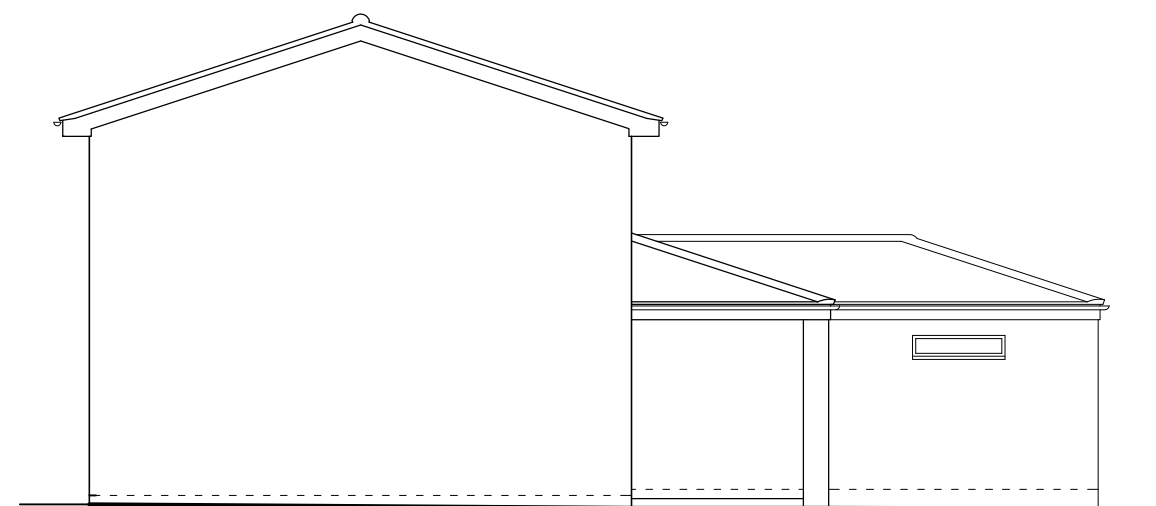

South West Elevation

0 1 2 3 4 metres

Architectura
Architectural Design & Drawing Service

Proposed Alterations and Extension
at 11 Hazel Grove, Arundel
for Mr and Mrs D Connolly

Drawing S01 January 2019 Scale 1:100 @ A3
Survey Drawing - Ground Floor Plan & Elevations